



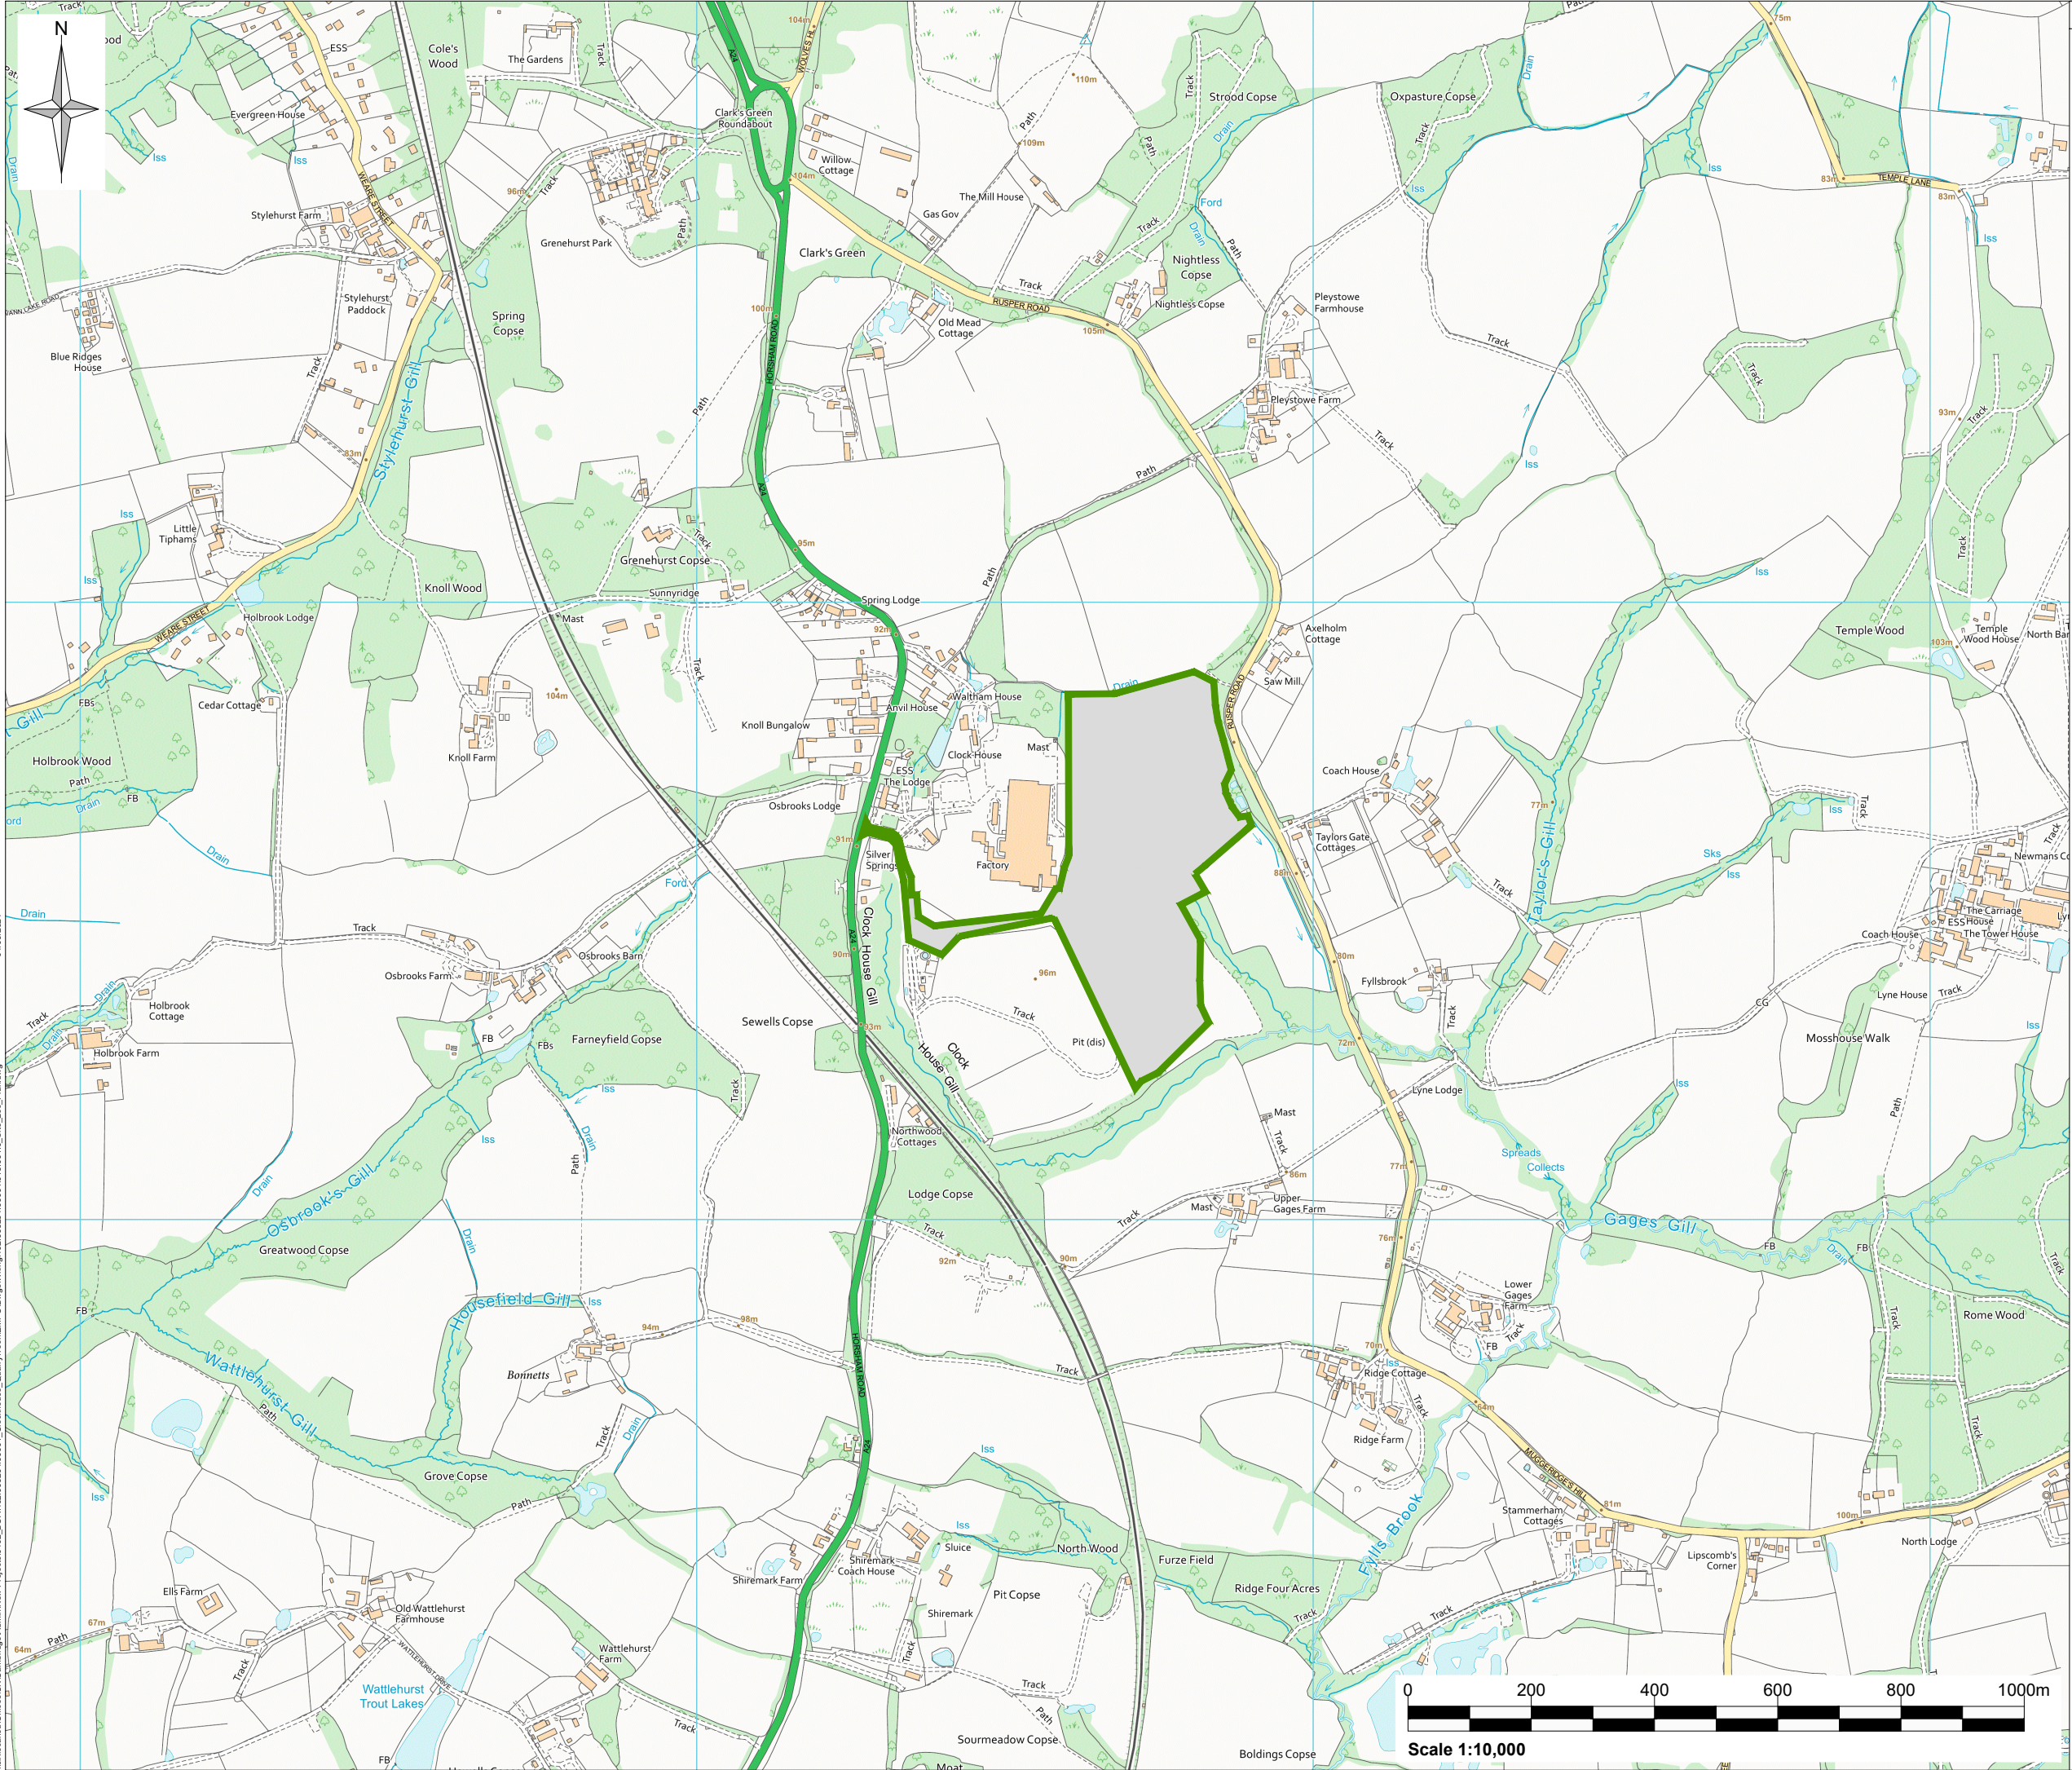

Environmental Permit Boundary

Rev	Amendments	Date	By	Chk	Auth
SLR www.slrconsulting.com					
Client Suez Recycling and Recovery UK Limited					
Project Clockhouse Quarry					
Figure Title Site Location Plan					
Scale 1:10,000 @ A3		SLR Project No. 402.065294.00001			
Designed	Drawn TS	Checked GS	Authorised MD		
Date	Date Sept 2024	Date Sept 2024	Date Sept 2024		
Figure Number 001			Rev. 0		

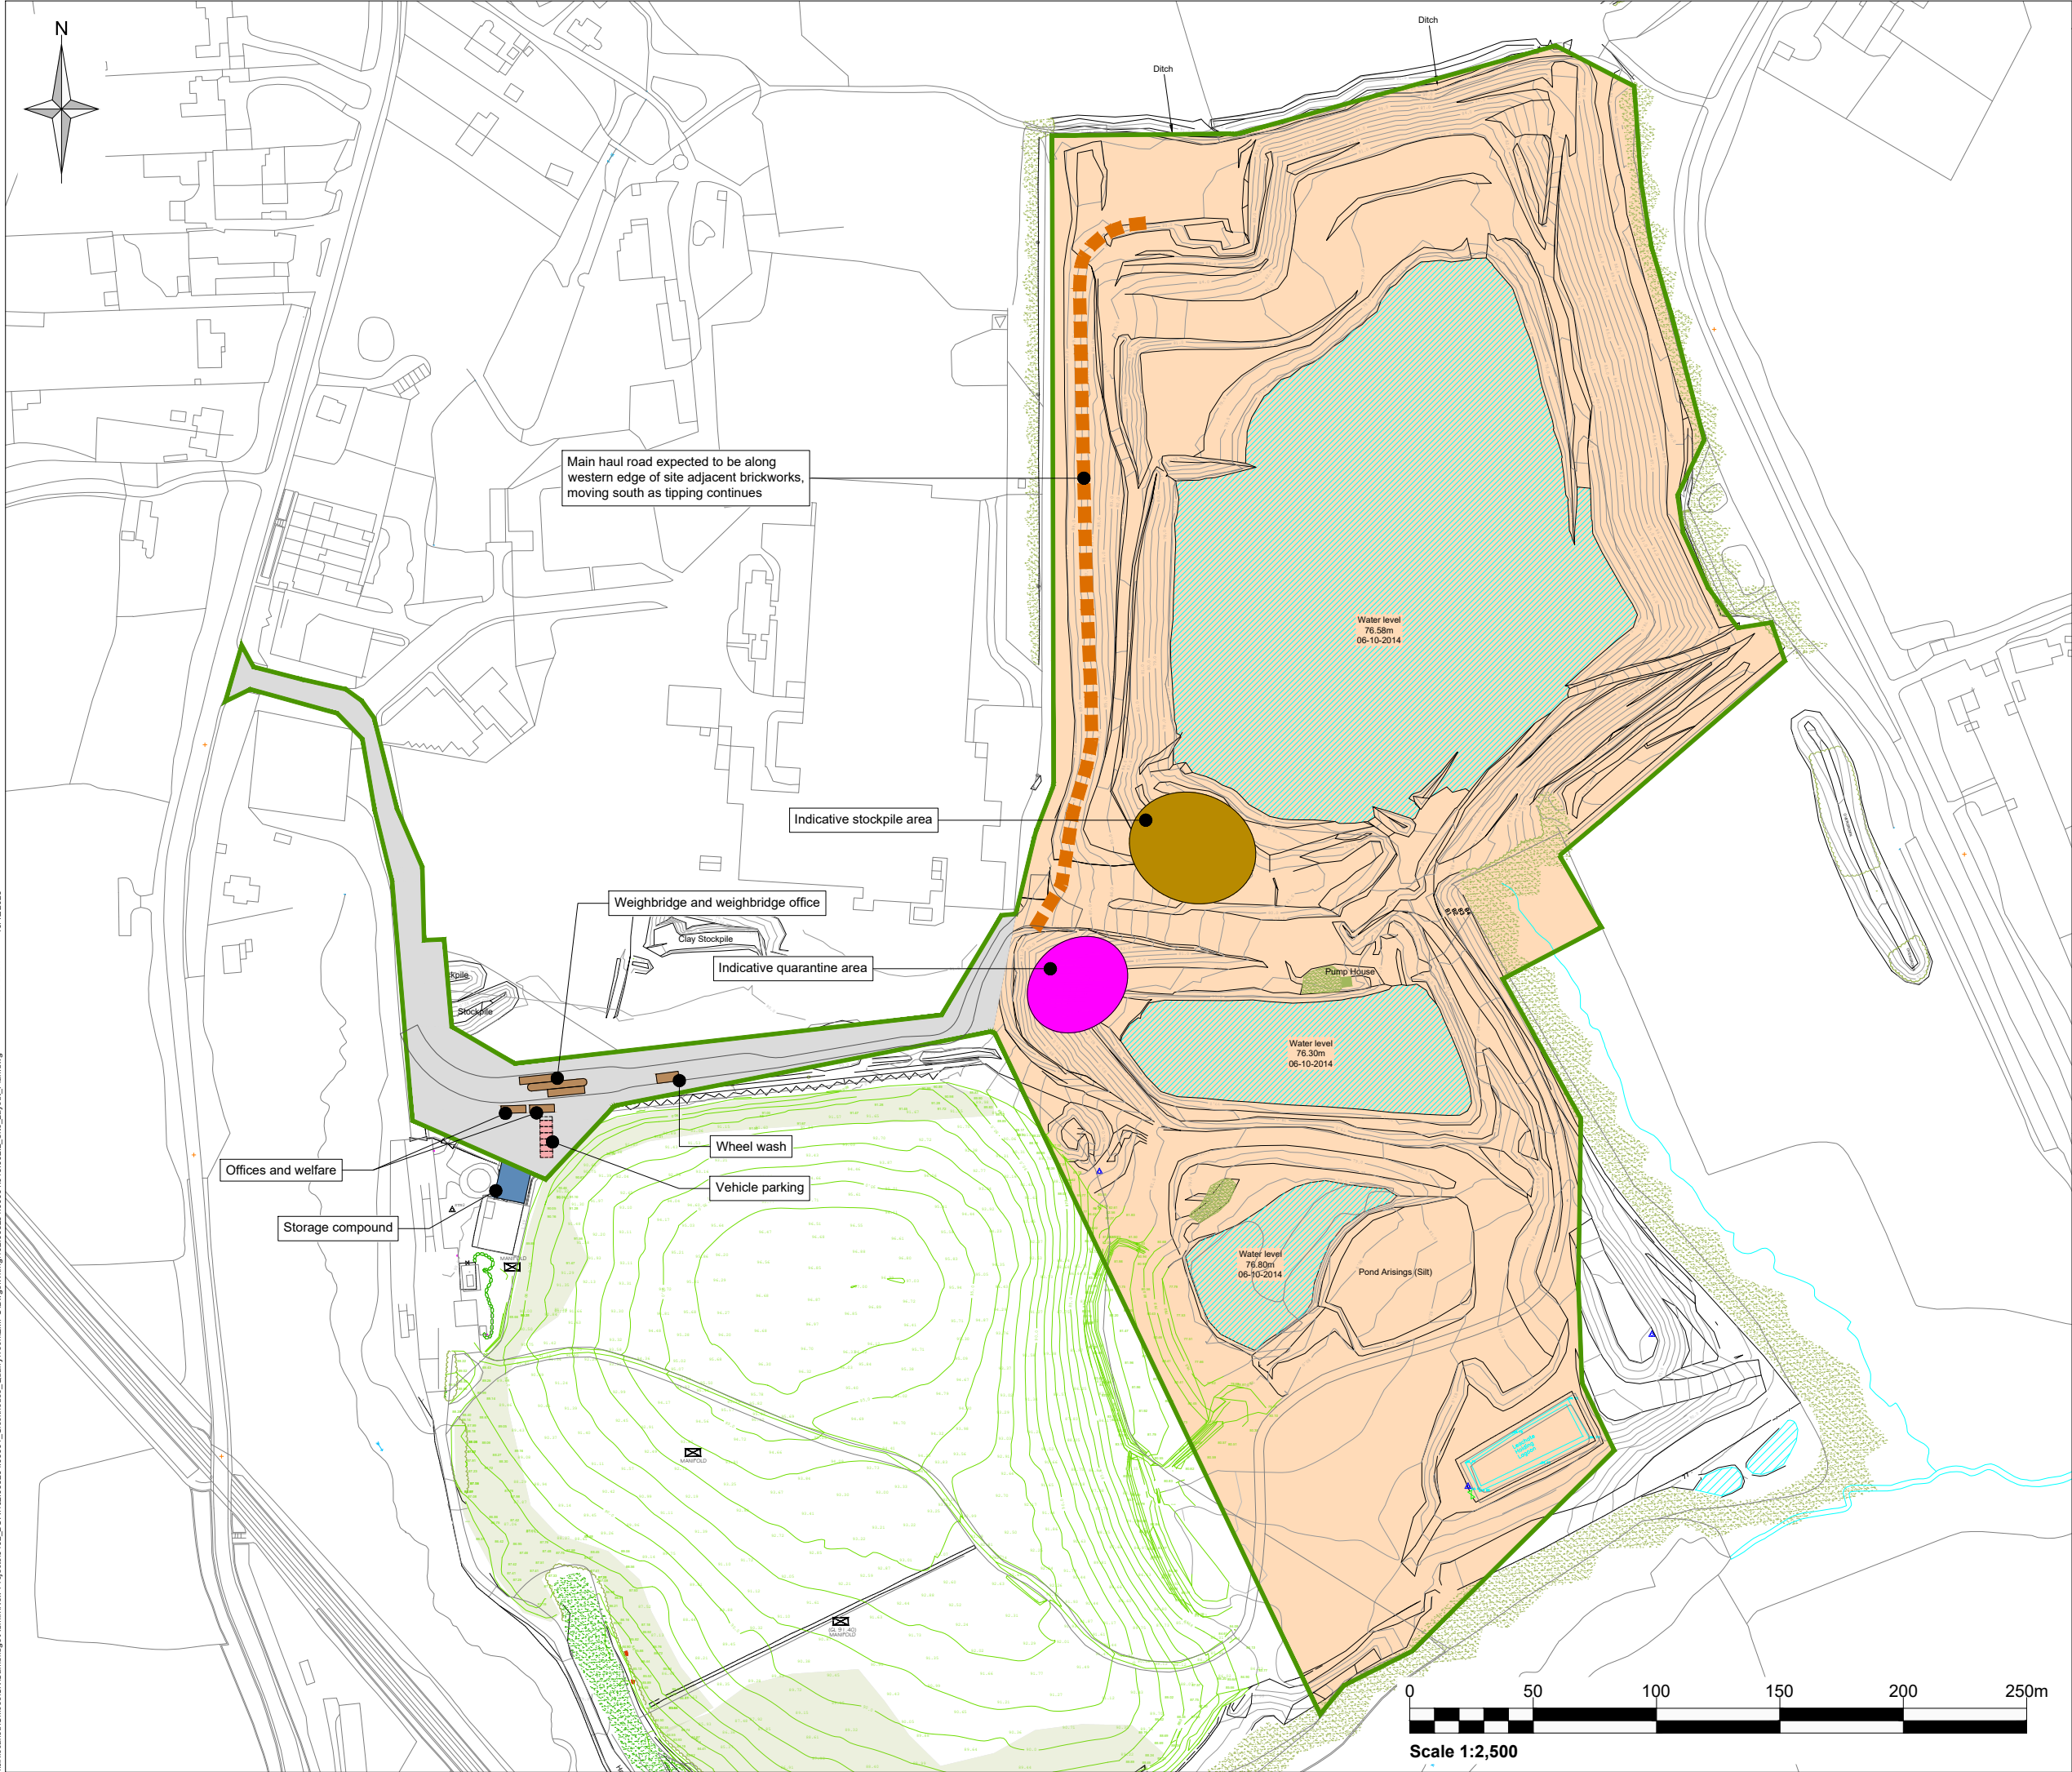

Legend:

- Environmental Permit Boundary
- Access Road
- Deposit of Waste for Recovery Area
- Haul Road
- Stockpile Area
- Quarantine Area
- Storage Compound
- Vehicle Parking

2	Site details updated	16.12.25	TS	GW	GS
1	Site details updated	13.11.25	TS	GW	GS
Rev	Amendments	Date	By	Chk	Auth


www.slrconsulting.com

Client
Suez Recycling and Recovery UK Limited

Project
Clockhouse Quarry

Figure Title
Environmental Permit Boundary and Site Layout Plan


Scale 1:2,500	@ A3	SLR Project No. 402.065294.00001
Designed TS	Checked GS	Authorised MD
Date Sept 2024	Date Sept 2024	Date Sept 2024
Figure Number 002	Rev. 2	

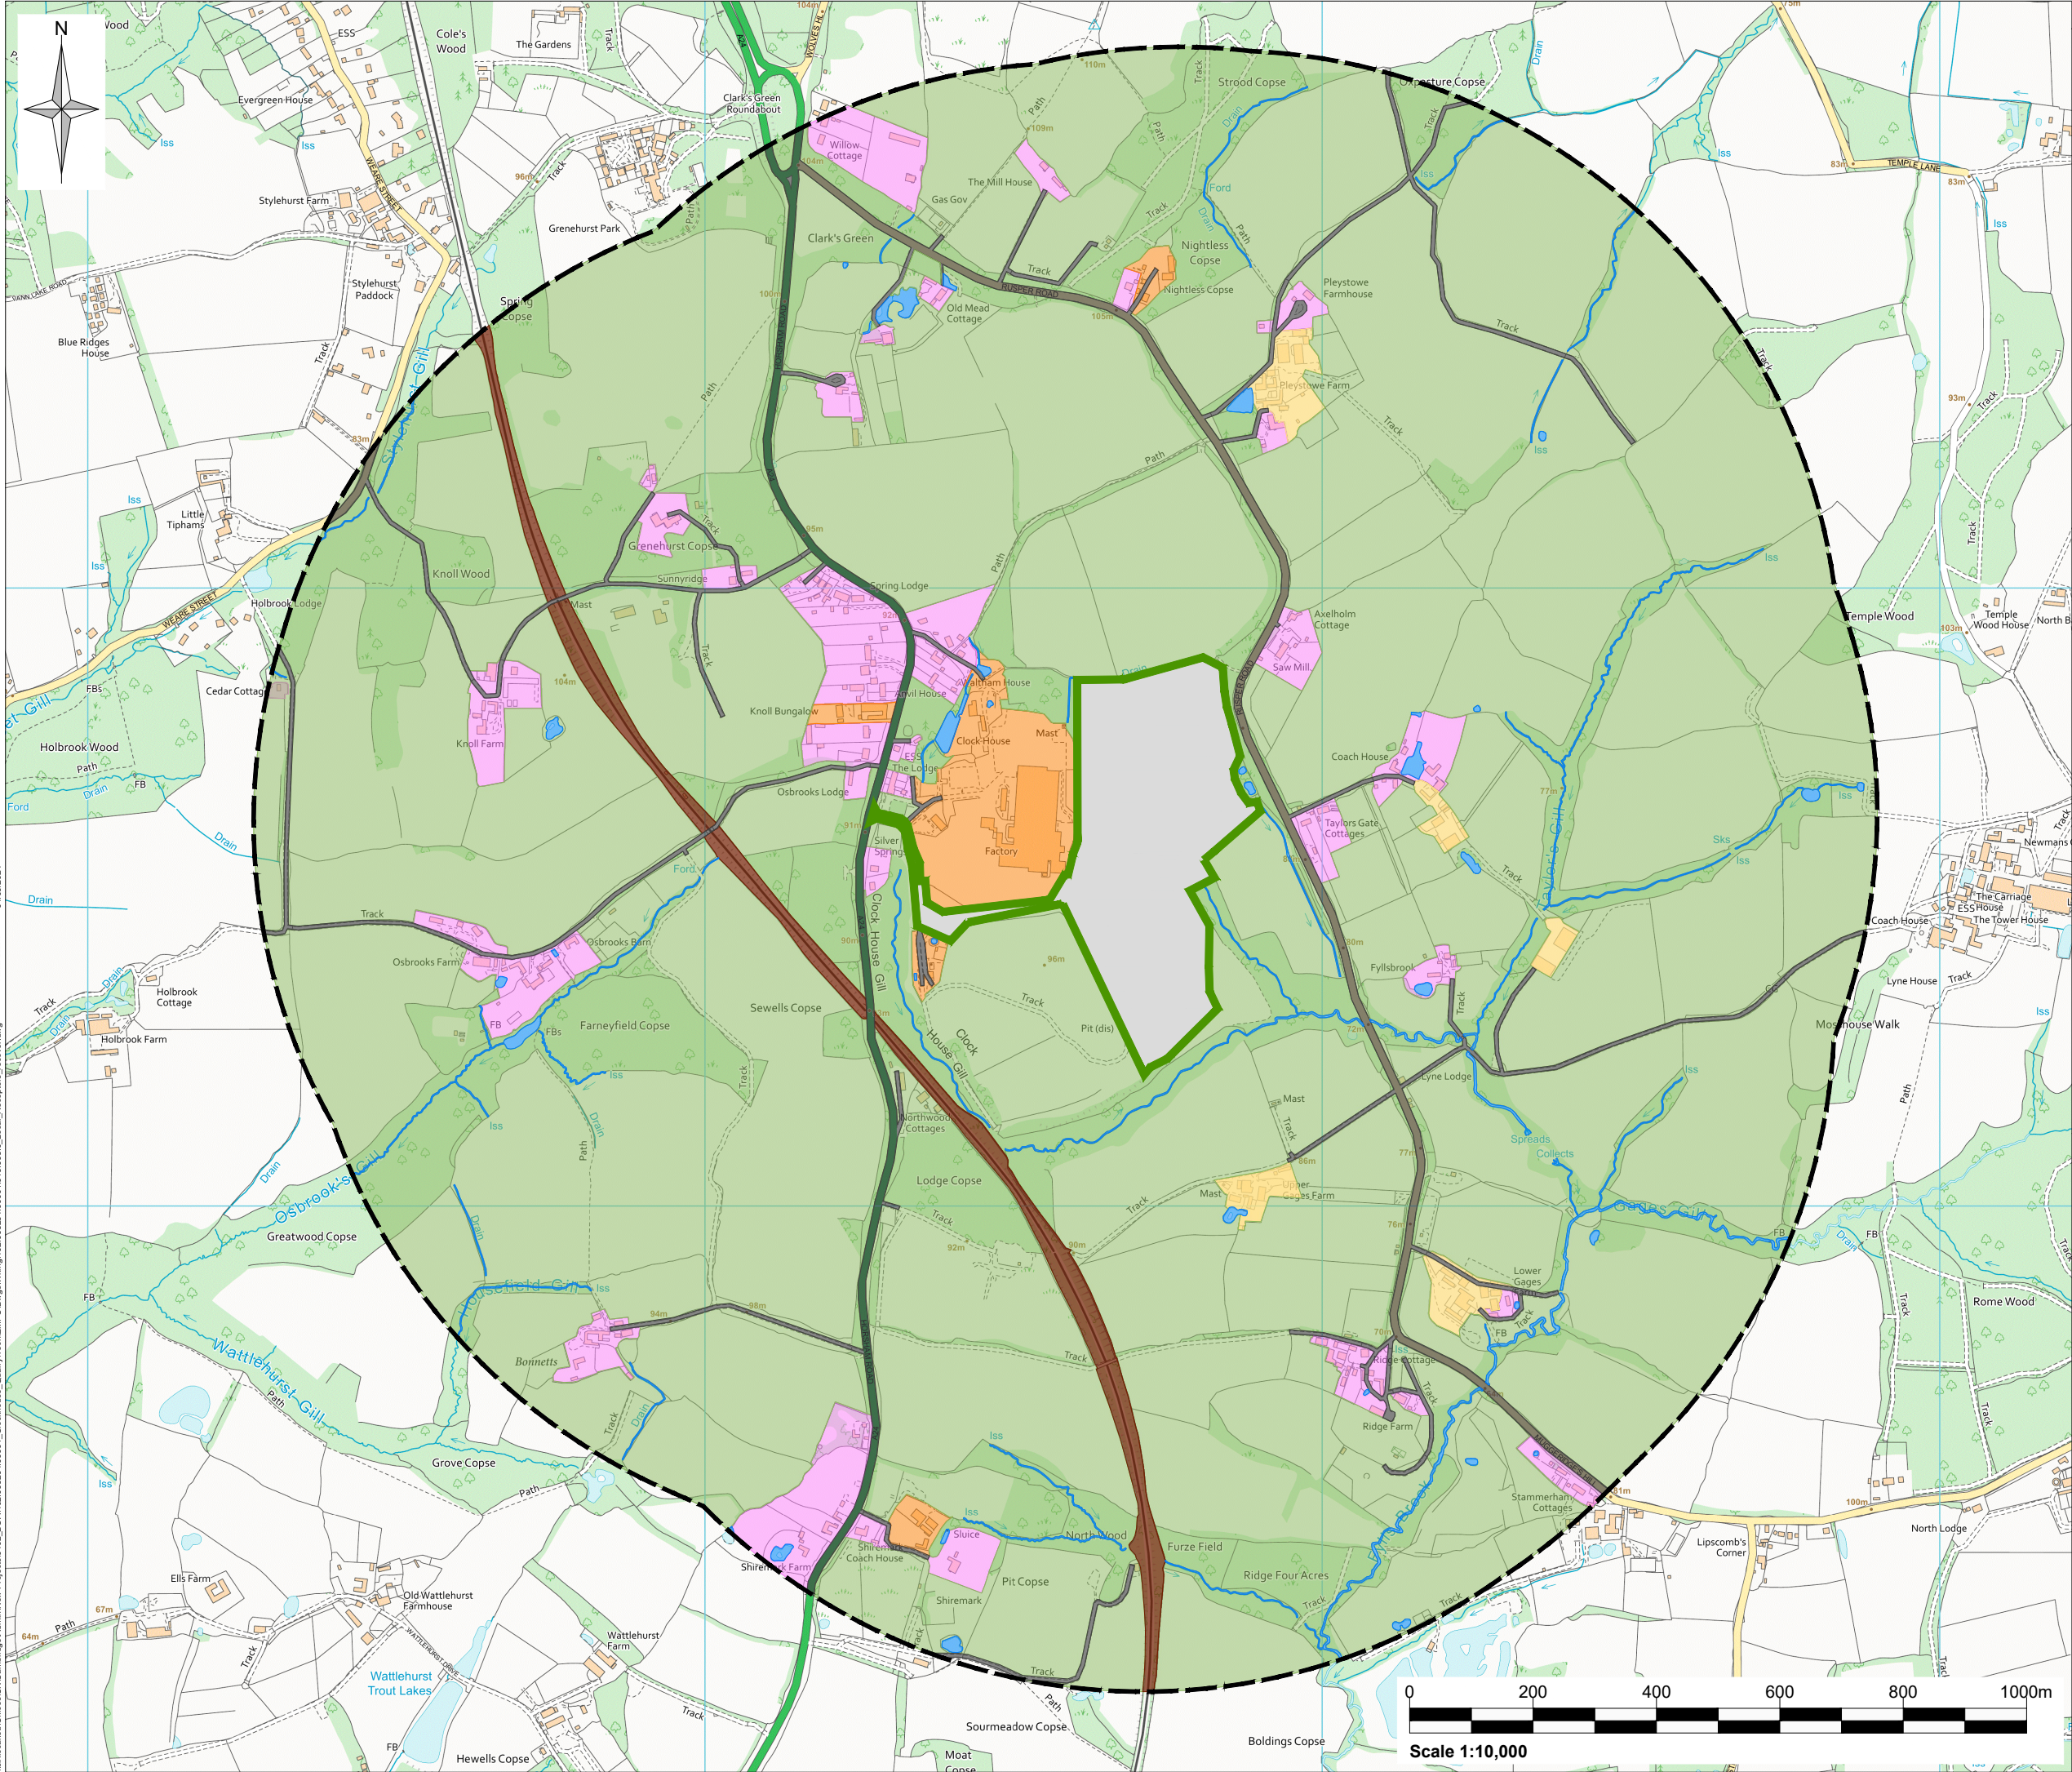

Legend:

- Environmental Permit Boundary
- 1km Site Boundary Offset
- Local Road Network
- Commercial / Industrial
- Residential
- Agricultural Property
- Open Ground / Woodland
- Open Water / Ditches
- Railway

Rev	Amendments	Date	By	Chk	Auth
 www.slrconsulting.com					
Client Suez Recycling and Recovery UK Limited					
Project Clockhouse Quarry					
Figure Title Local Receptors					
Scale 1:10,000 @ A3		SLR Project No. 402.065294.00001			
Designed	Drawn TS	Checked GS	Authorised MD		
Date	Date Sept 2024	Date Sept 2024	Date Sept 2024		
Figure Number 003					Rev. 0

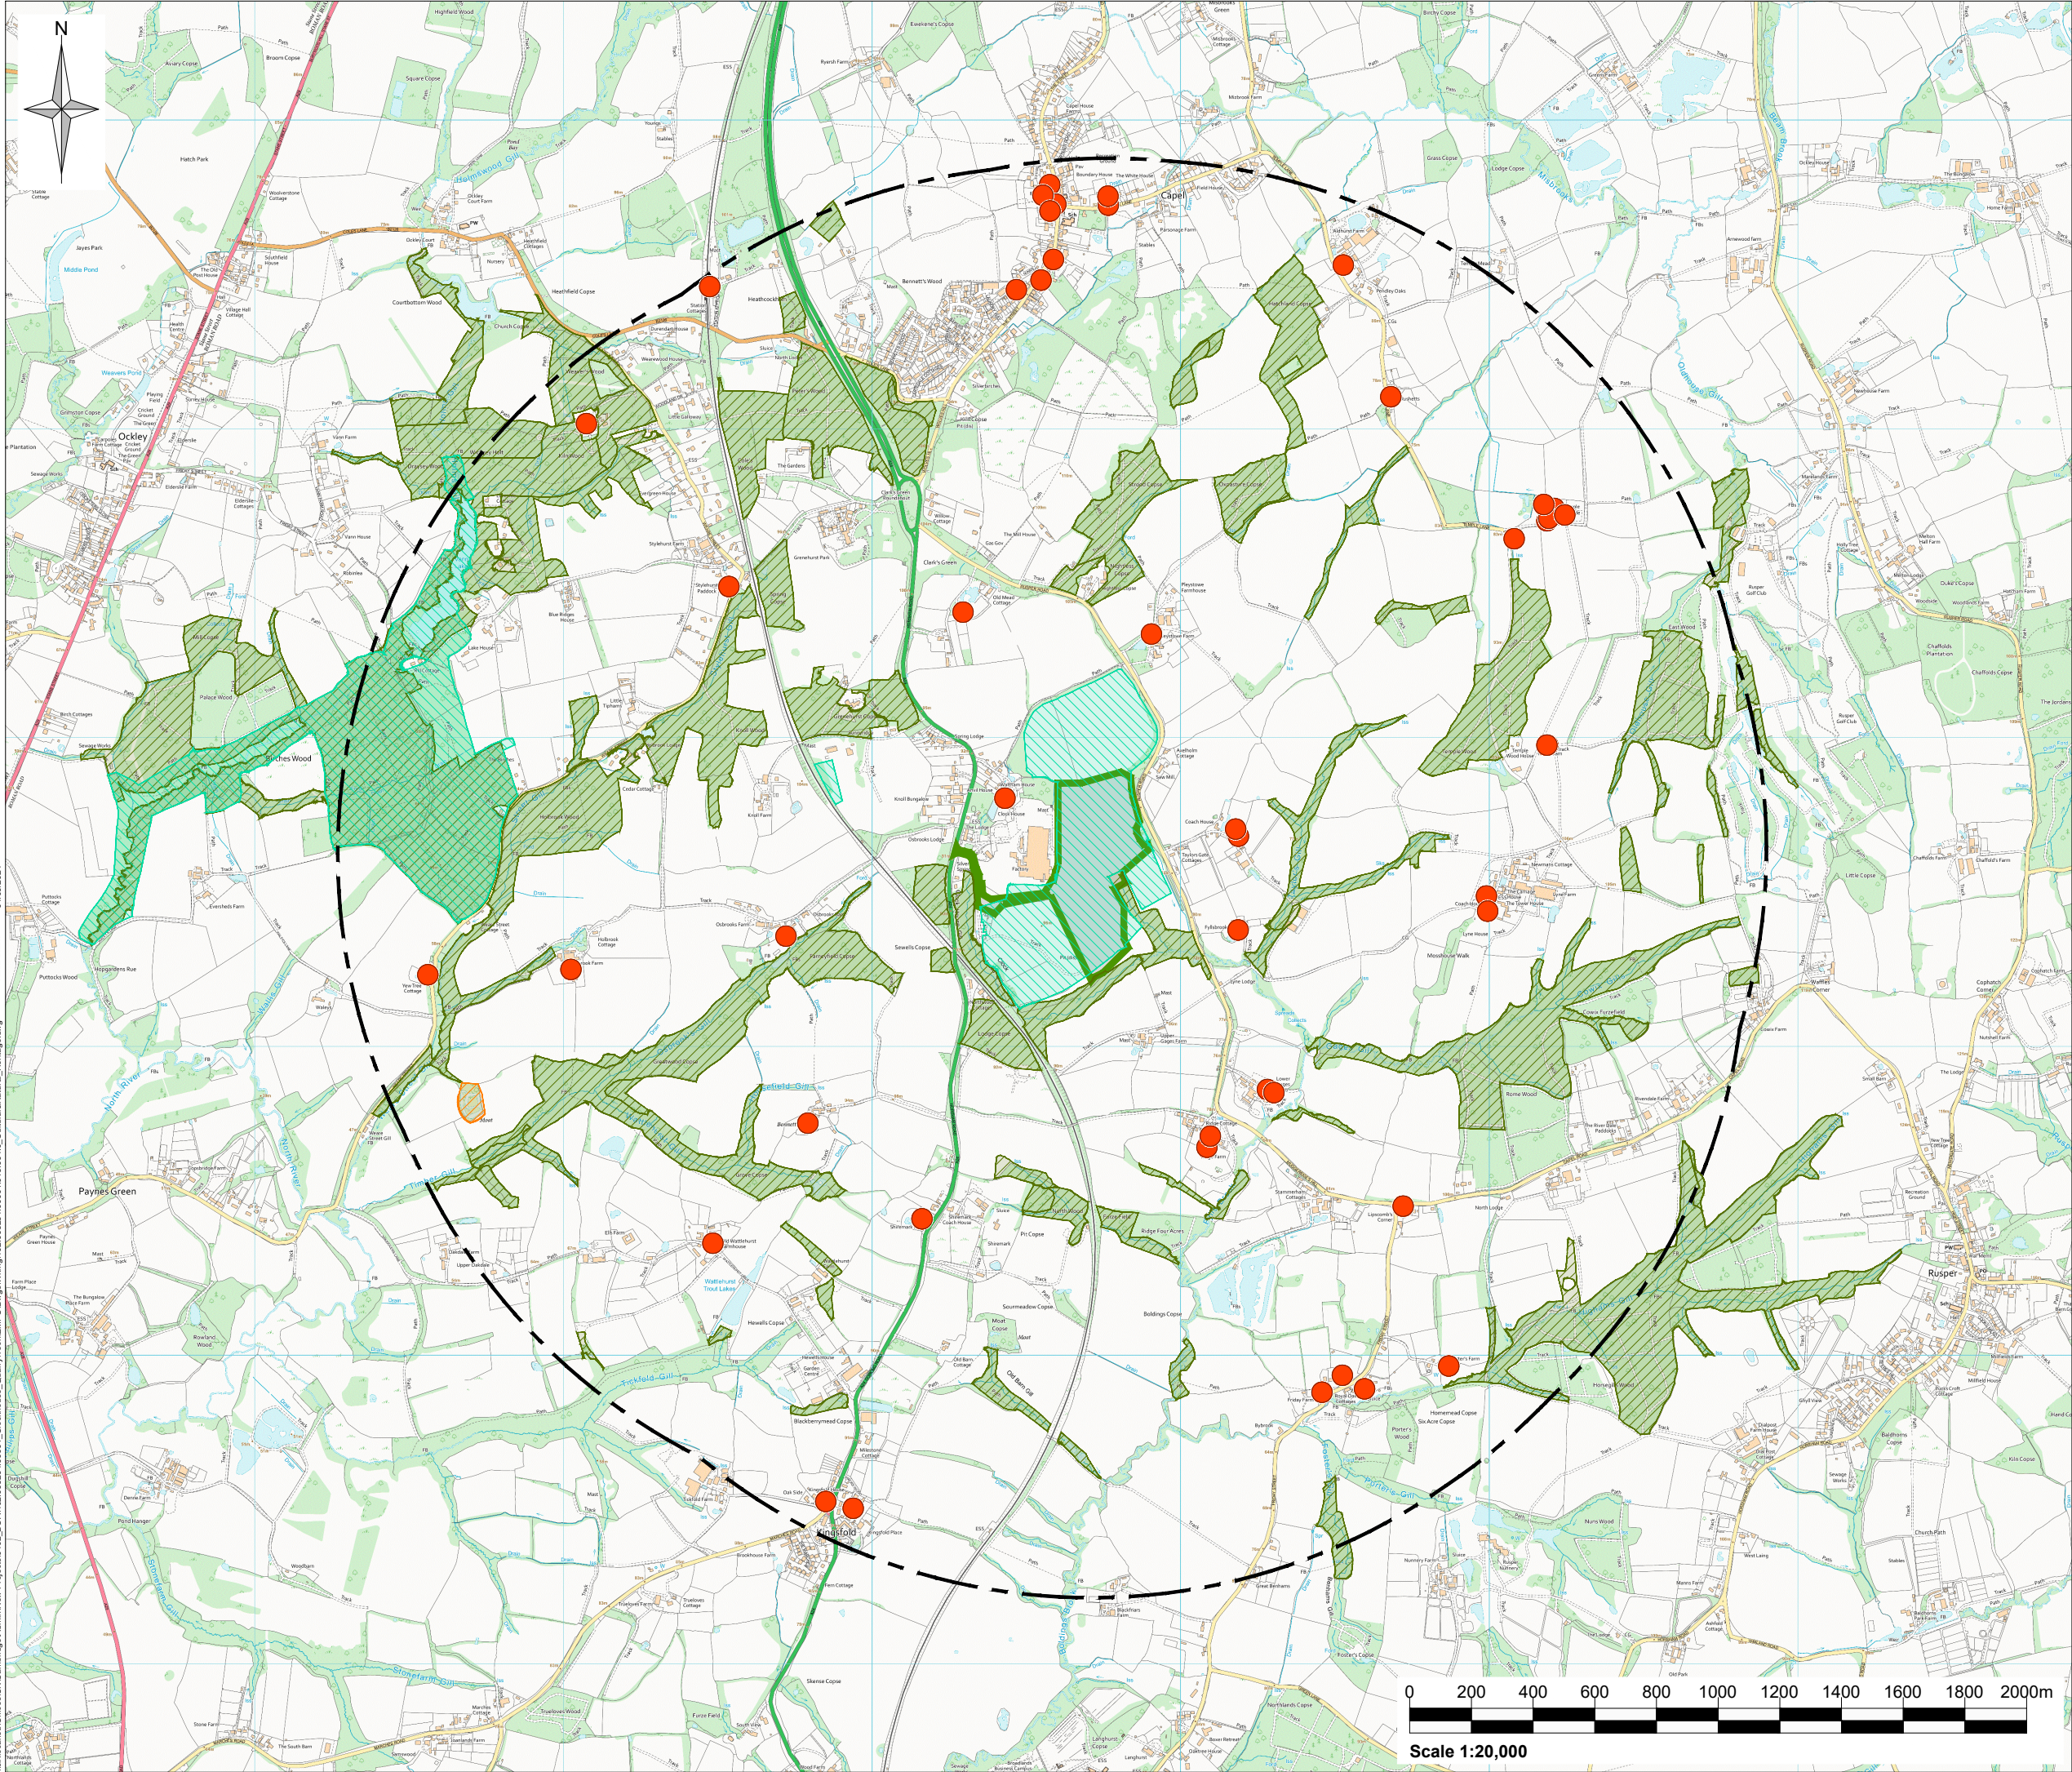


Legend:

- Environmental Permit Boundary
- 2km Site Boundary Offset
- Ancient Woodland
- Site of Special Scientific Interest (SSSI)
- Scheduled Monument
- Listed Building

Rev	Amendments	Date	By	Chk	Auth
 www.slrconsulting.com					
Client Suez Recycling and Recovery UK Limited					
Project Clockhouse Quarry					
Figure Title Natural and Cultural Heritage					
Scale 1:20,000 @ A3		SLR Project No. 402.065294.00001			
Designed	Drawn	Checked	Authorised		
Date	Date	Date	Date		
Figure Number 004					Rev. 0

\\slr-local\au\Offices\UK\Cambridge\Admin\New Projects\402_BOA\402.065294.00001_Clockhouse_Quarry\Tech\EMPC\Drawings\402.065294.00001.013.004.0_Cultural&Natural_Heritage.dwg

\\slr-local\au\Offices\UK\Cambridge\Admin\New Projects\4402_BOA\402.065294\0001_Clockhouse_Quarry\Tech\HYD\Drawings\Wkng\402.065294\0001_001_2_X_Sections.dwg 26/08/2025

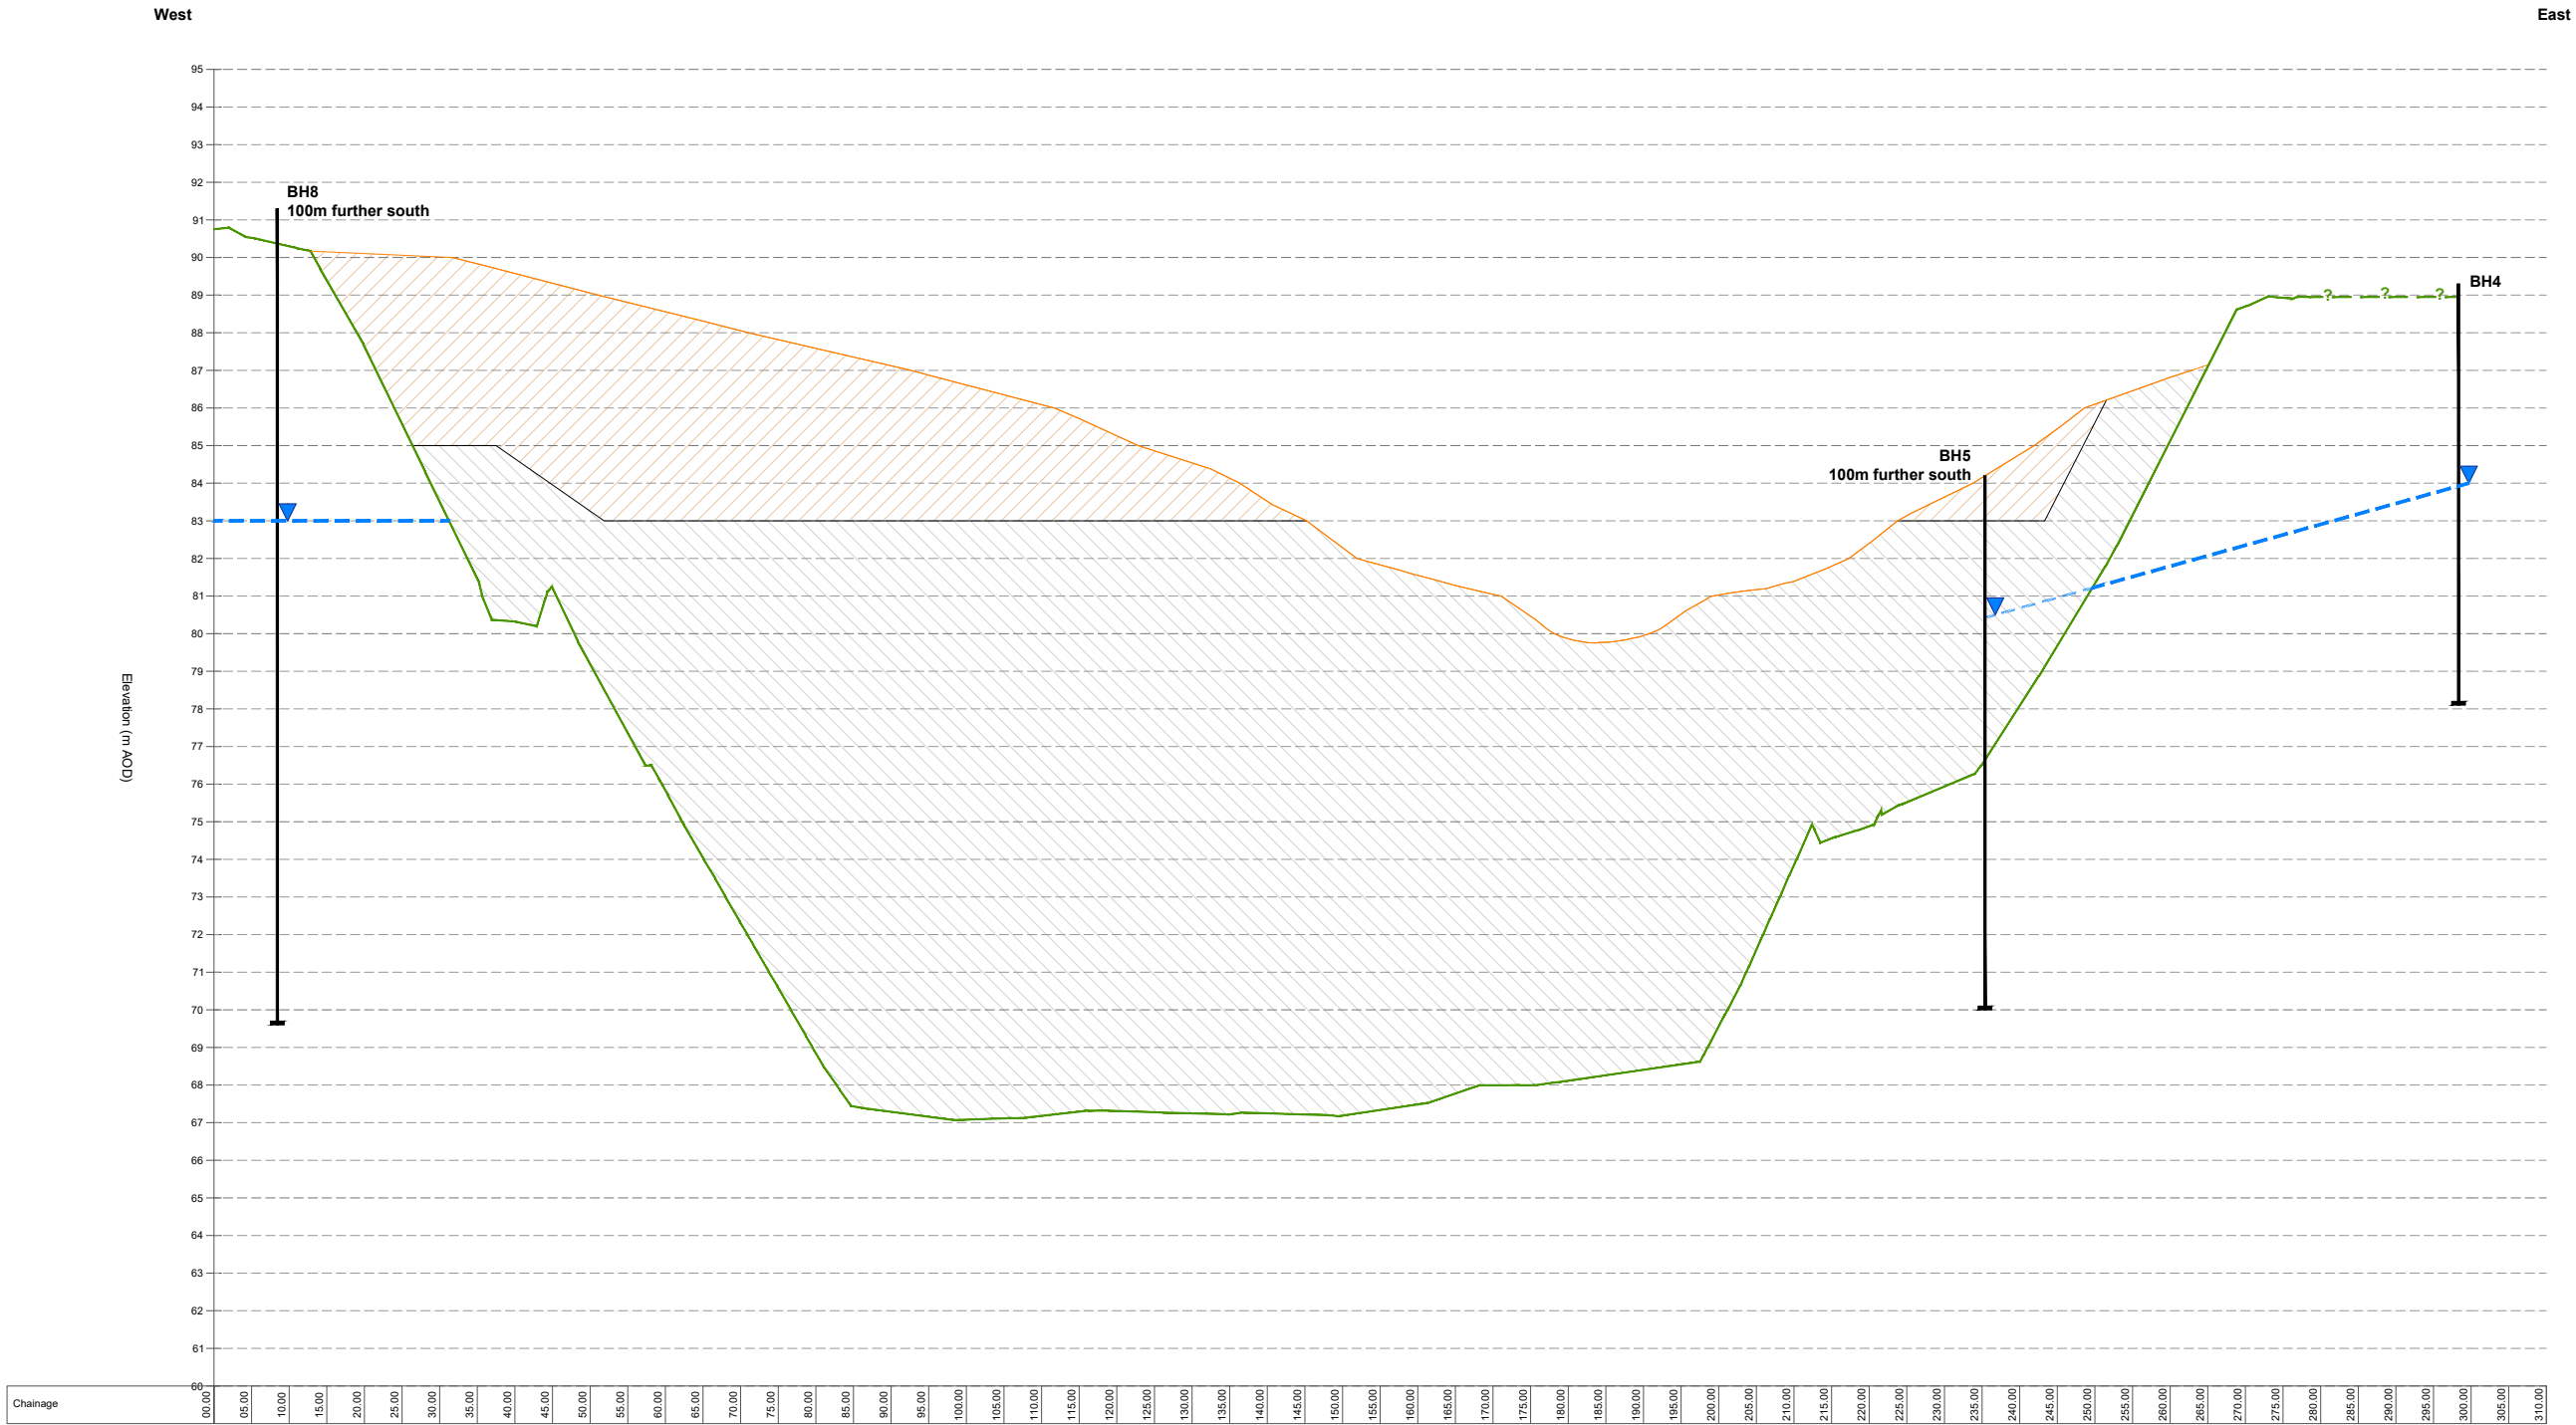

Section B - B'
Scale: H 1:500, V 1:100. Datum: 60.000


Notes:

1.

Legend:

- Existing Ground Levels (m AOD)
- Proposed Infill (m AOD)
- Selected Inert Waste
- Clean Inert Fill
- Estimated Rebounded Groundwater Level

Rev	Amendments	Date	By	Chk	Auth
 www.slrconsulting.com					
Drawing Purpose		Suitability Code			
Client SUEZ Recycling and Recovery UK Ltd					
Project Clockhouse Quarry Restoration HRA					
Drawing Title Hydrogeological Conceptual Model					
Scale 1:500 @ A1		SLR Project No. 402.065294.00001			
Designed PS	Drawn TS	Checked PS	Authorised		
Date Aug 2025	Date Aug 2025	Date Aug 2025	Date		
Drawing Number 003		Rev. 0			

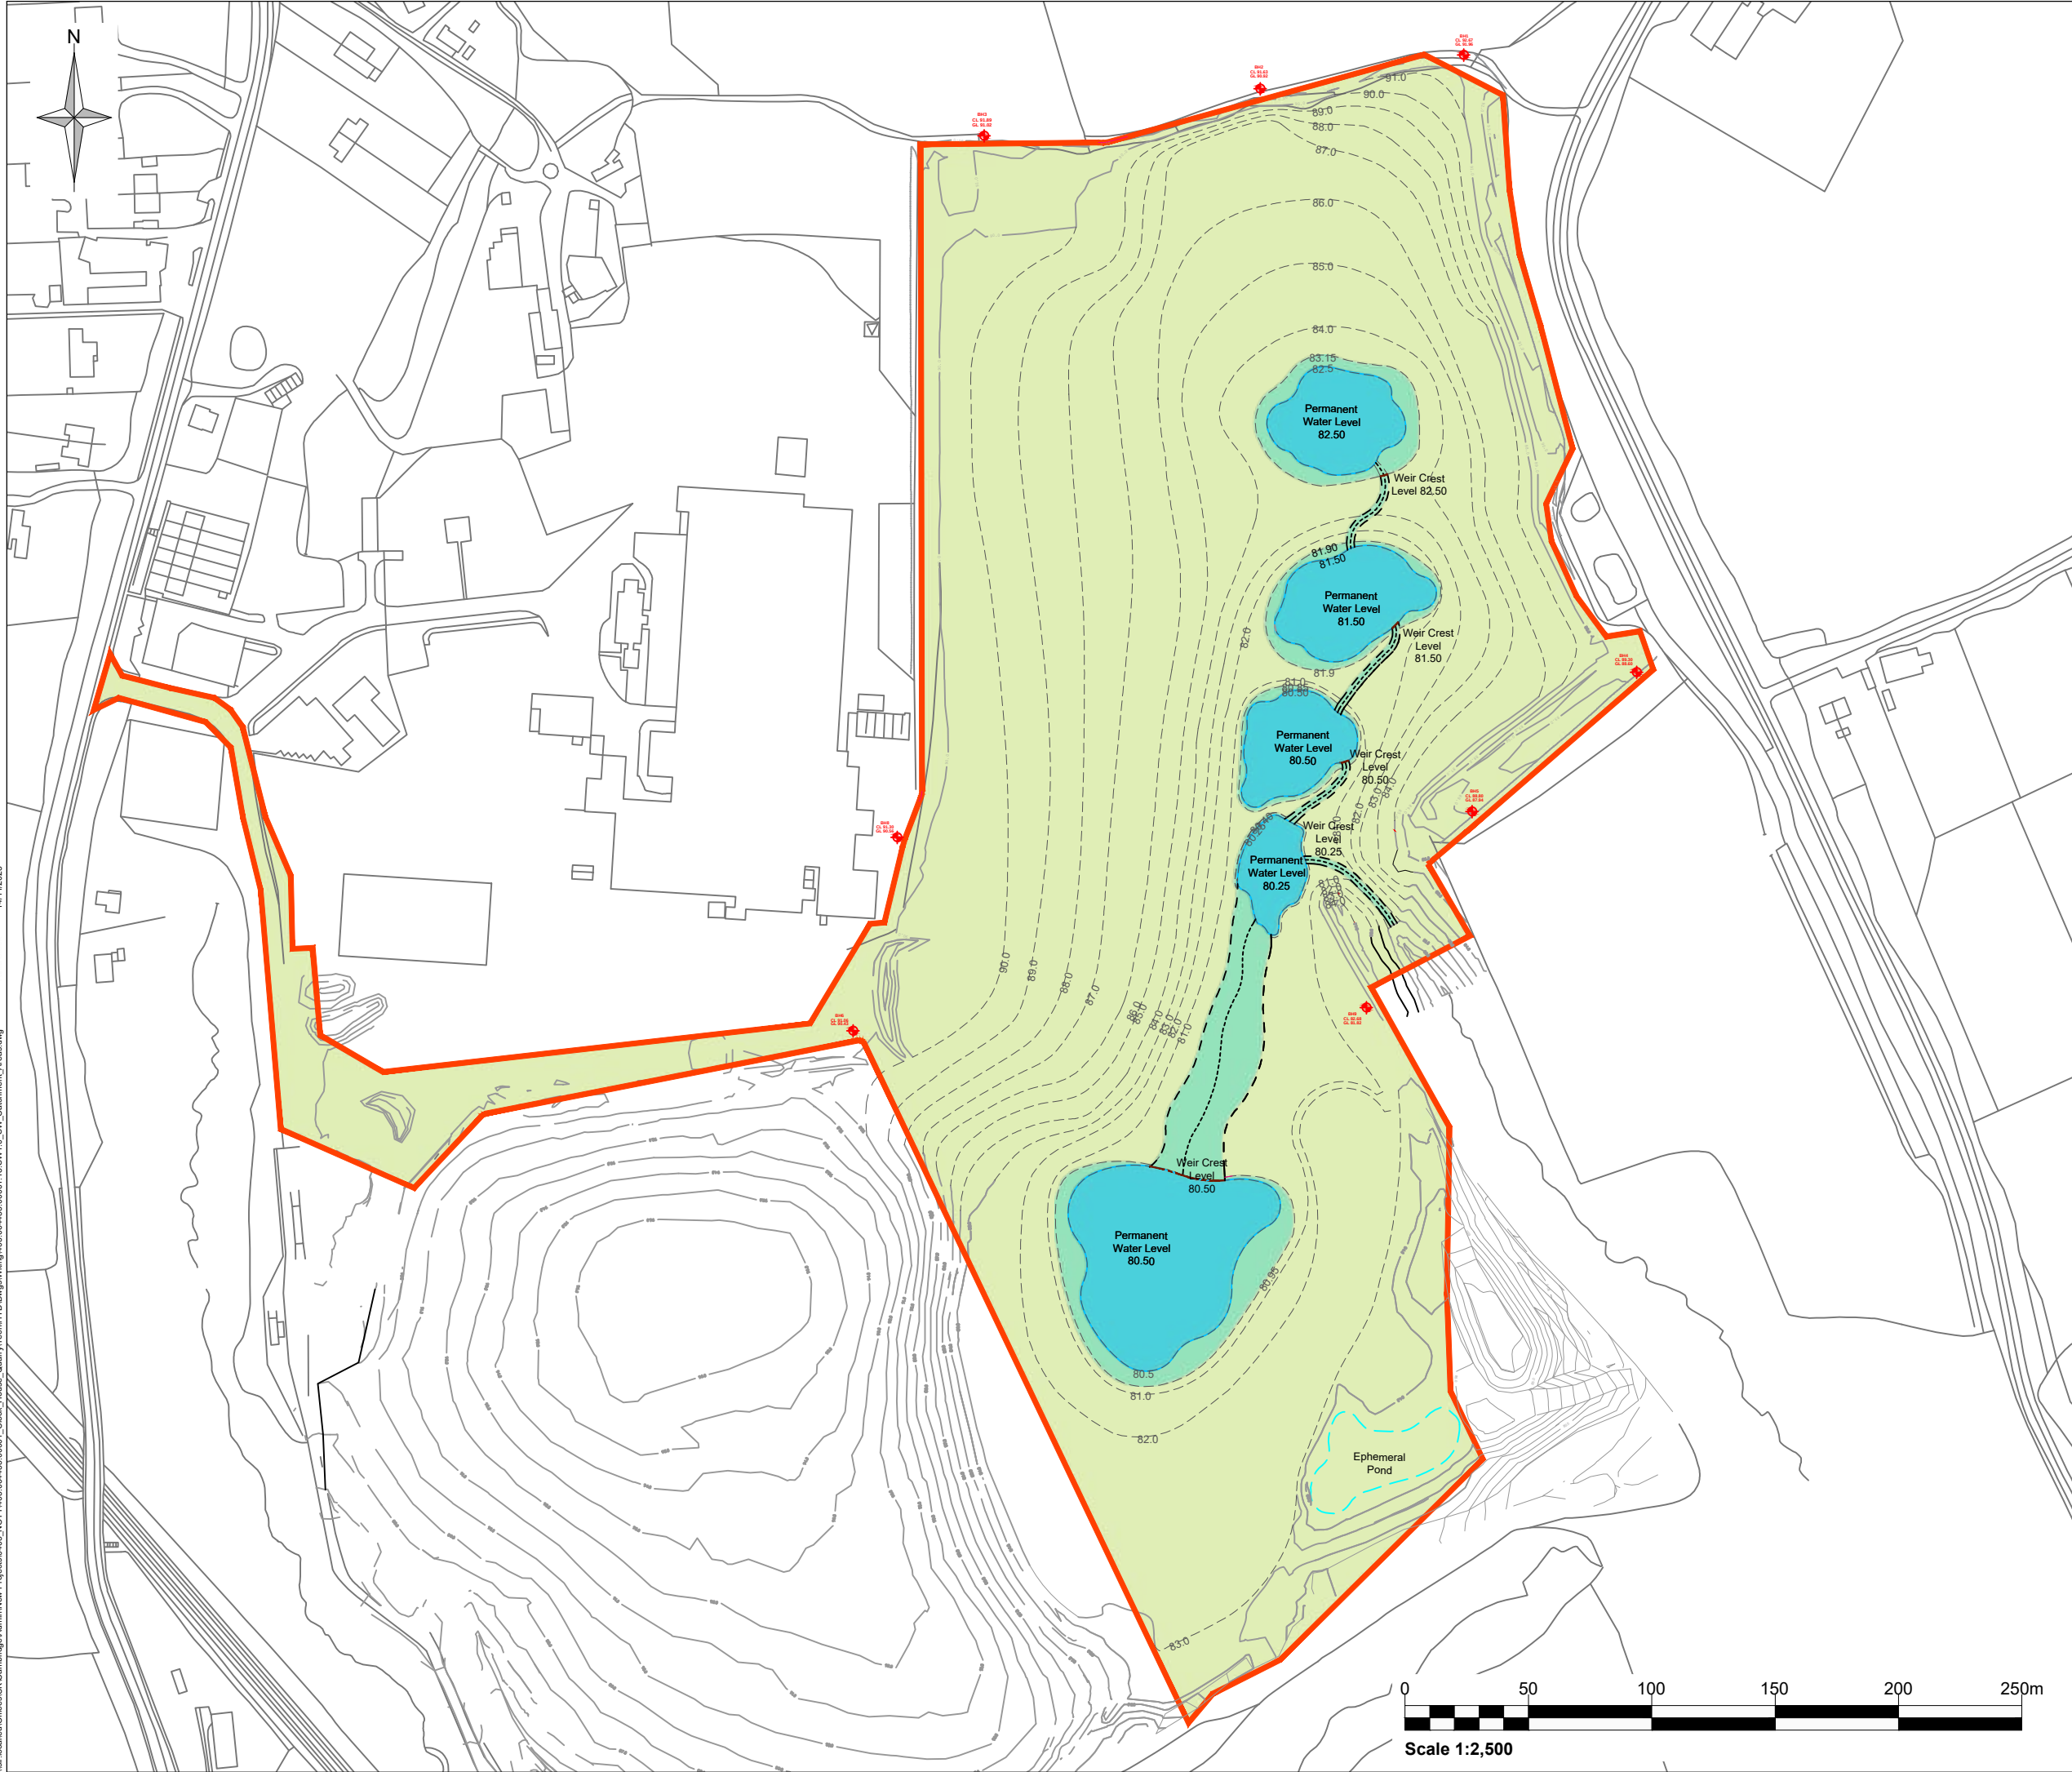


Legend:

- Site Boundary
- Groundwater Monitoring Point
- Proposed Damp Grassland
- Proposed Pond
- Existing Contour (1m)
- Proposed Contour (1m)
- Proposed Swale - Top of Bank
- Proposed Swale - Bottom of Bank
- Weir

Rev	Amendments	Date	By	Chk	Auth
					
www.slrconsulting.com					
Client Suez					
Project Clock House Quarry Restoration 2025 Hydrogeological Risk Assessment					
Figure Title Restoration Scheme					
Scale 1:2500 @ A3		SLR Project No. 402.064433.00001			
Designed EO	Drawn TS	Checked EO	Authorised		
Date Nov 2023	Date Nov 2023	Date Nov 2023	Date		
Figure Number 002					Rev. 0

© David Jarvis Associates 2025

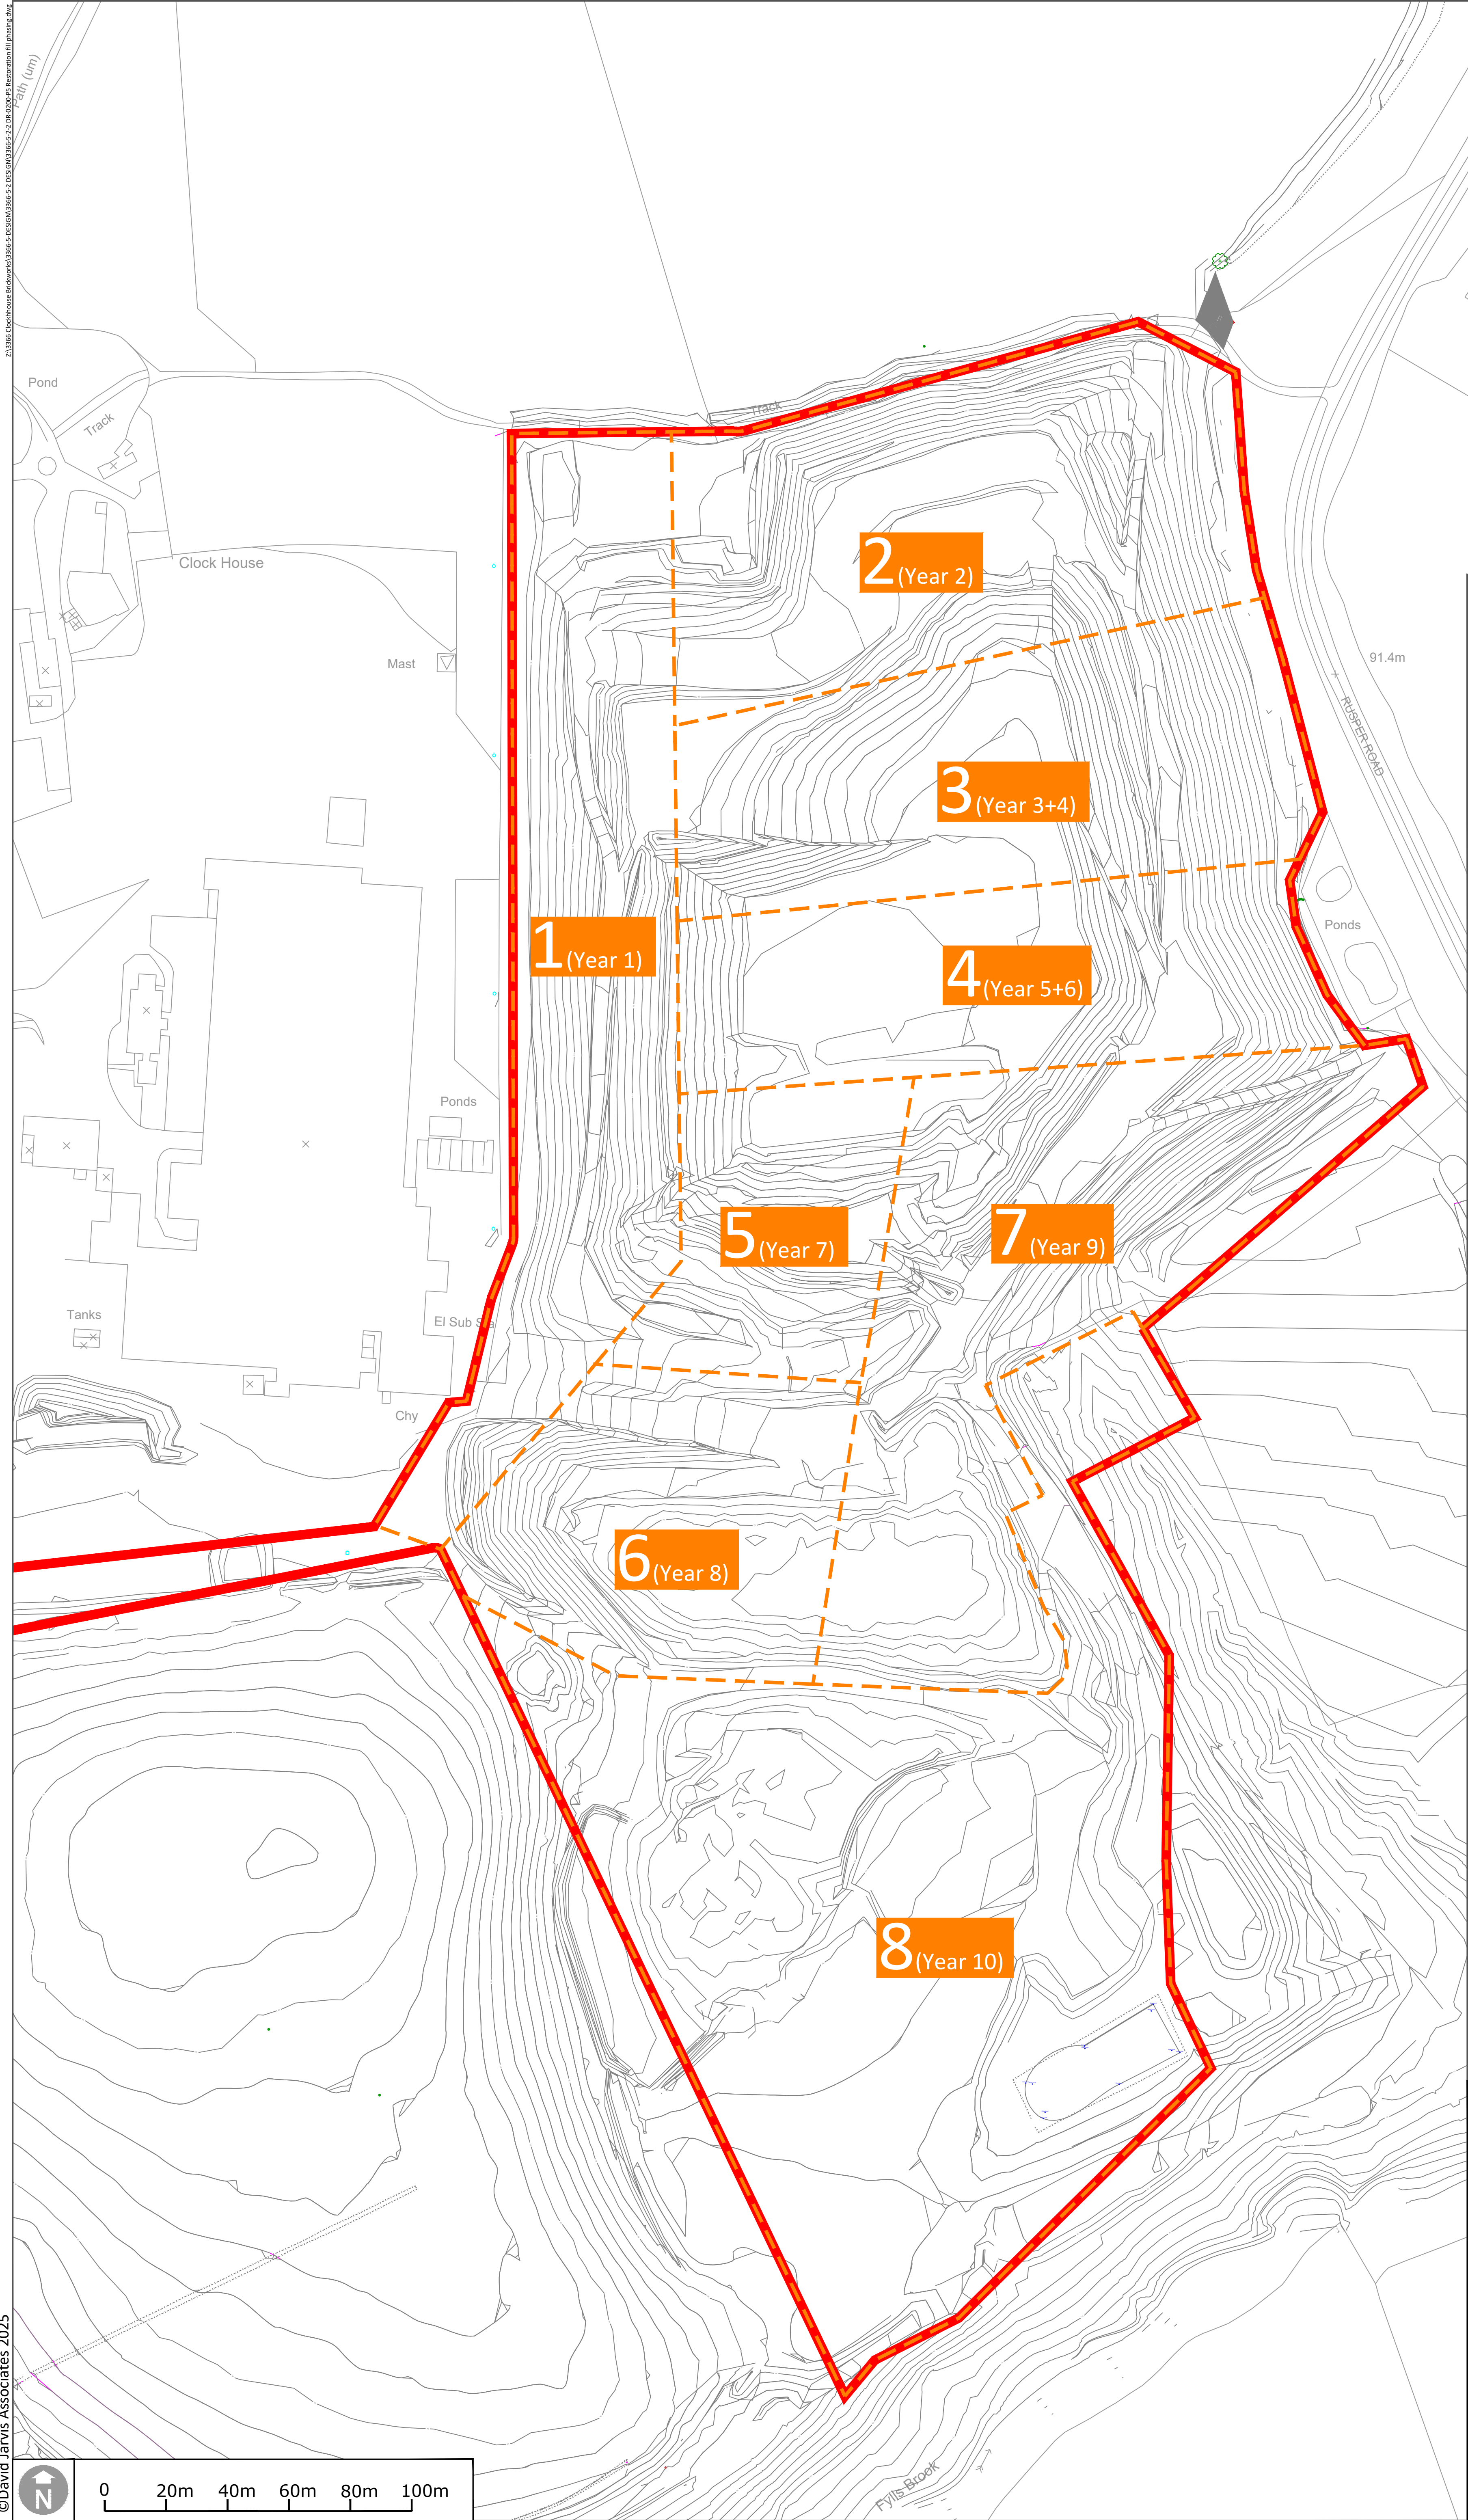

PHASING PLAN

APPLICATION SITE BOUNDARY

PHASE BOUNDARY

1 (Year 1)

PHASE NUMBER AND YEAR

Notes

Related Drawings: DIA Drawing based on

Issue: Drawn by David Jarvis Associates Limited (CROWN COPYRIGHT. ALL RIGHTS RESERVED 2025 LICENCE NUMBER 0100031). This drawing is for Planning purposes only - Do not use this drawing for Construction. The information contained in the drawing should be used as a guide to the final forms and finishes of the landscape scheme. Any revisions to be approved by the Client and Local Authority

Scaling: Do not scale this drawing. Use given dimensions only.

Survey: Original survey provided by the Client.

Drawing Revision				
Rev.	Date	Description	Drawn	Checked
P5	02/10/2025	Minor revision to phase boundary positions as requested by client.	AC	AC
P4	24/09/2025	Table removed as requested by client.	AC	AC
P3	23/09/2025	Minor adjustment to the key.	AC	AC
P2	22/09/2025	Revised phase order (5-10) and extent as requested by client.	MP / AC	AC
P1	12/09/2025	First draft issued to client.	MP / AB	AC

Status

PLANNING

DAVID JARVIS ASSOCIATES

DAVID JARVIS ASSOCIATES LIMITED
1 Tennyson Street Swindon Wiltshire SN1 5DT
t: 01793 612173
e: mail@davidjarvis.biz
w: www.davidjarvis.biz

Client

DOWN TO EARTH DEVELOPMENTS

Project


CLOCKHOUSE BRICKWORKS

Drawing Title

RESTORATION PHASING

Scale	Sheet Size	Date Plotted	
1:1000	A1	02/10/2025	
Client Ref.	Drawing Ref.	Drawing No.	Version
-	3366-5-2	DR-0200	S4-P5

© David Jarvis Associates 2025

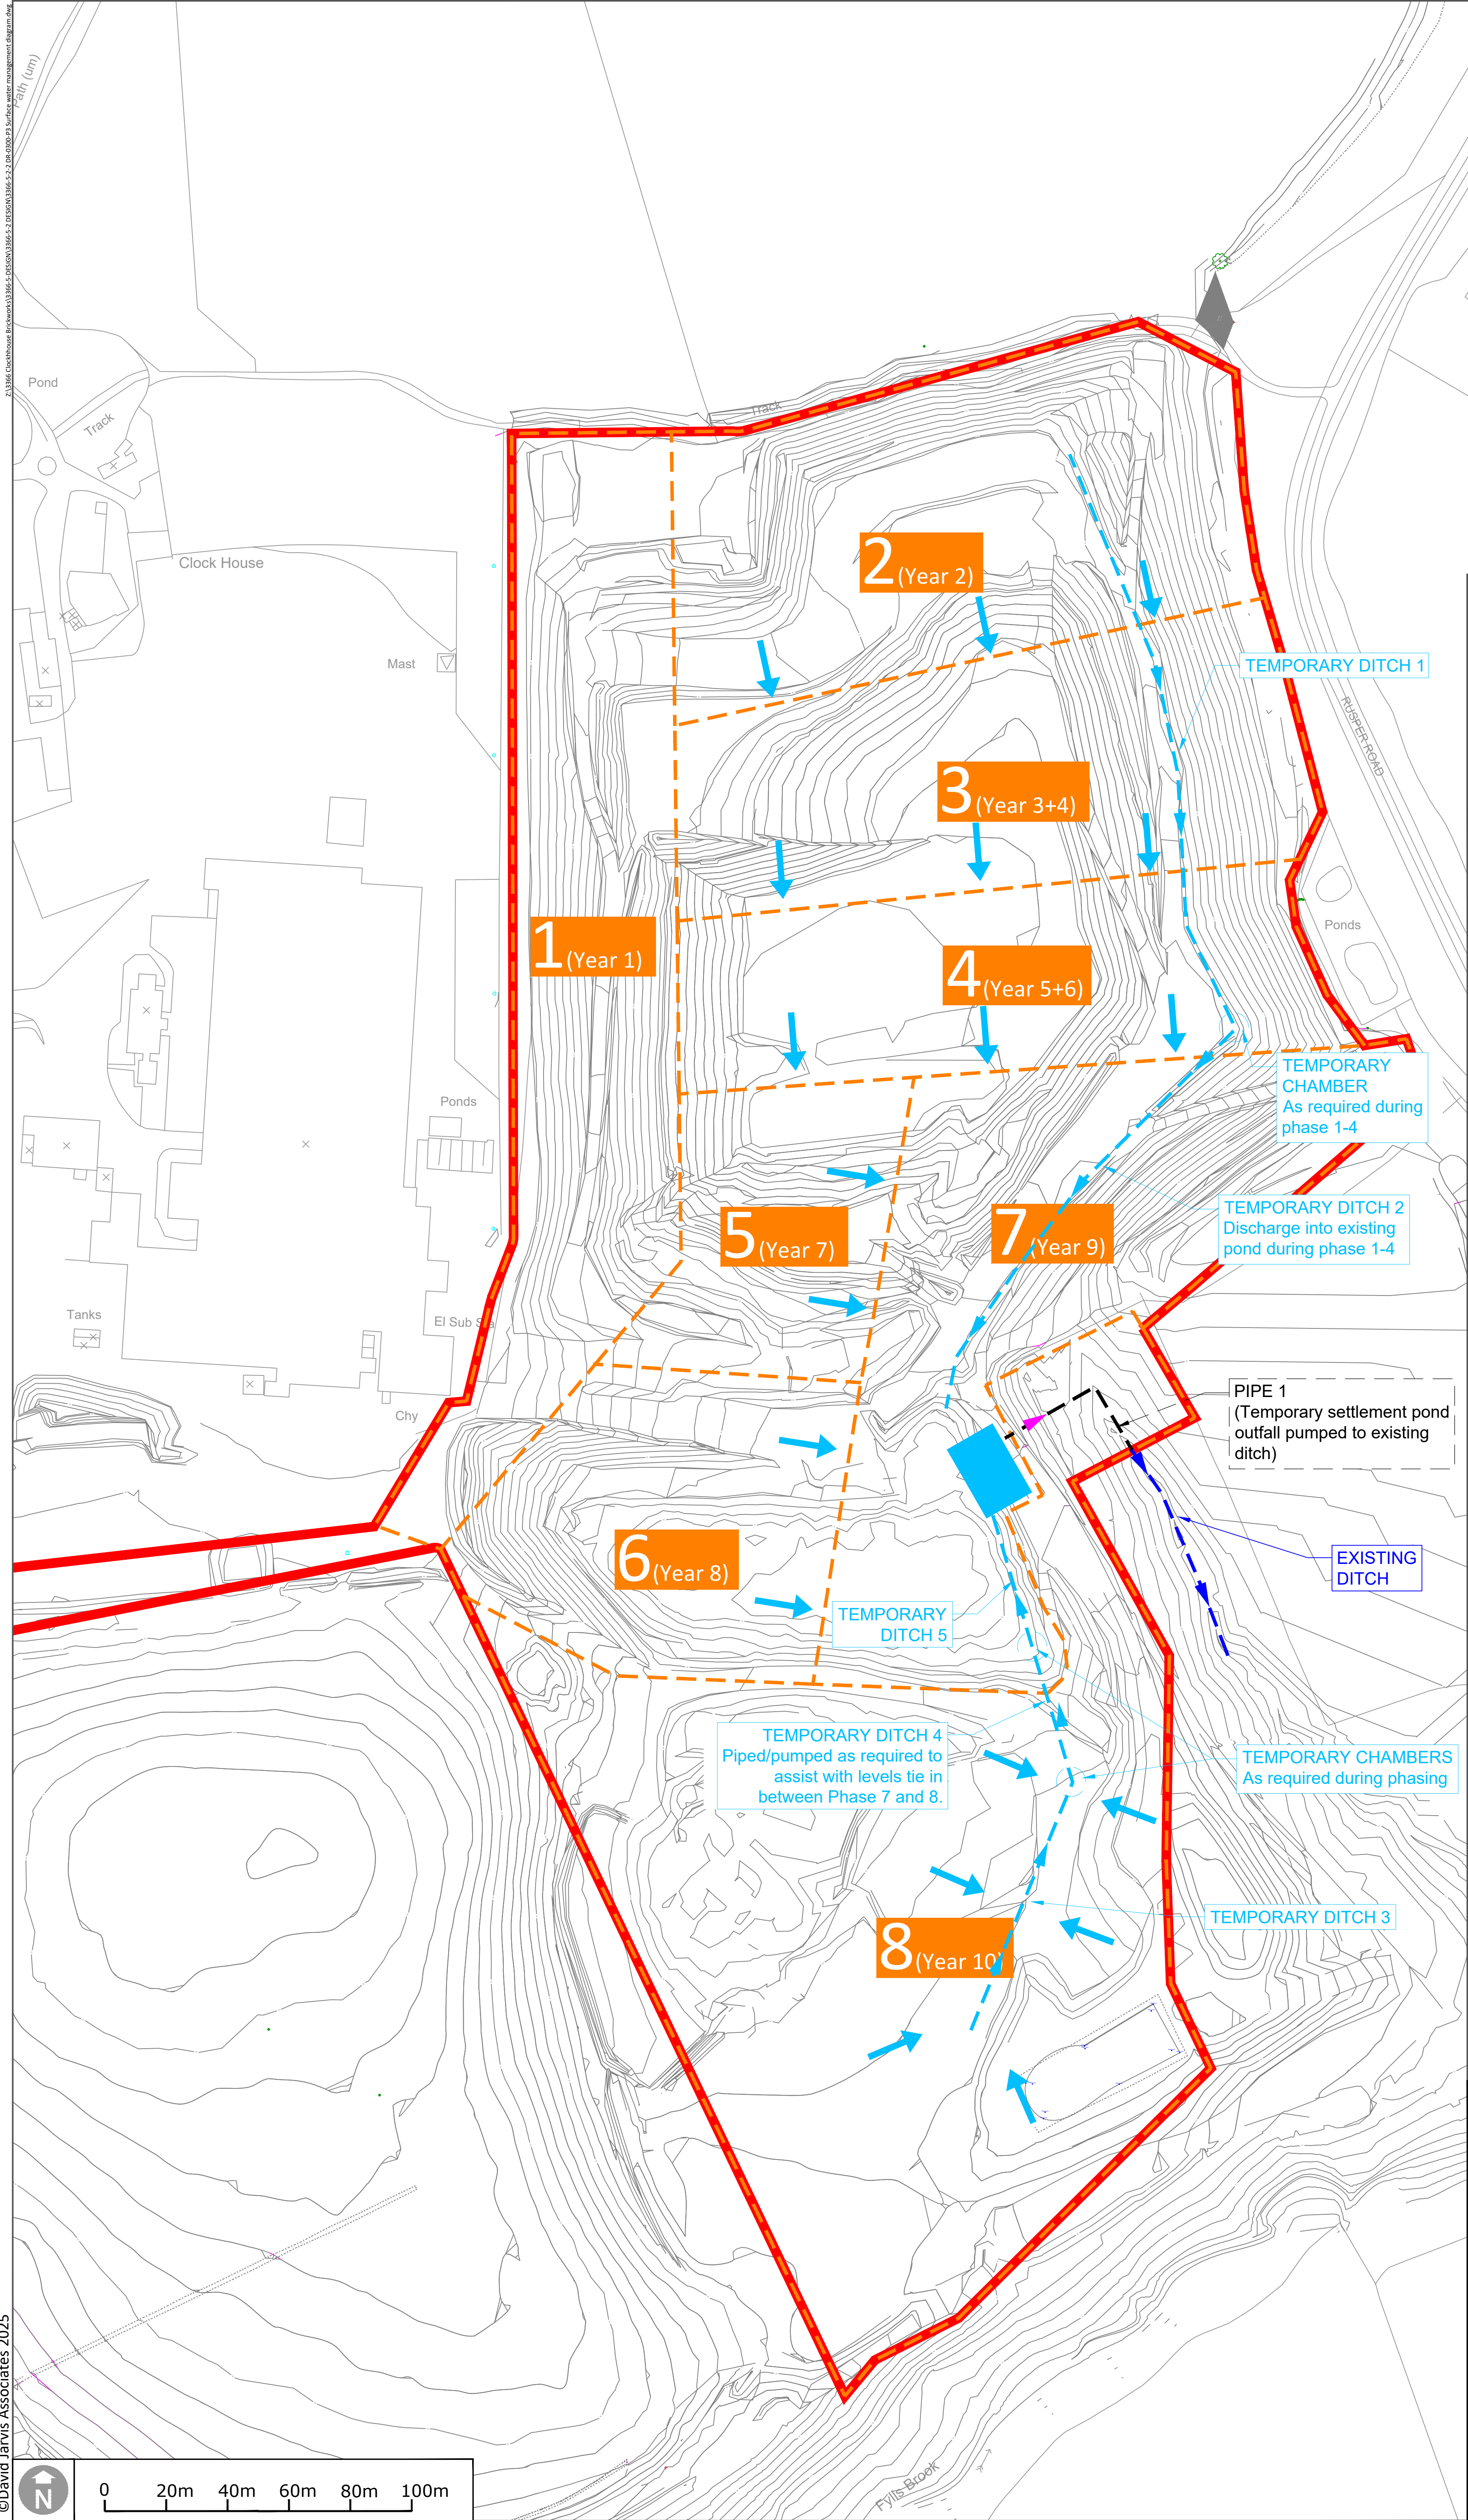

PHASING PLAN

APPLICATION SITE BOUNDARY

PHASE BOUNDARY

1 (Year 1)

PHASE NUMBER AND YEAR

Notes

Related Drawings: DIA Drawing based on

Issue: Drawn by David Jarvis Associates Limited (CROWN COPYRIGHT. ALL RIGHTS RESERVED 2025 LICENCE NUMBER 0100031). This drawing is for Planning purposes only - Do not use this drawing for Construction. The information contained in the drawing should be used as a guide to the final forms and finishes of the landscape scheme. Any revisions to be approved by the Client and Local Authority

Scaling: Do not scale this drawing. Use given dimensions only.

Survey: Original survey provided by the Client.

Drawing Revision				
Rev.	Date	Description	Drawn	Checked
P3	02/10/2025	Minor revision to phase boundary positions as requested by client and adjusted drainage positions to suit.	AC	AC
P2	24/09/2025	Table removed as requested by client.	AC	AC
P1	23/09/2025	First draft issued to client.	AC	AC

Status

PLANNING

DAVID JARVIS ASSOCIATES

DAVID JARVIS ASSOCIATES LIMITED
1 Tennyson Street Swindon Wiltshire SN1 5DT
t: 01793 612173
e: mail@davidjarvis.biz
w: www.davidjarvis.biz

Client

DOWN TO EARTH DEVELOPMENTS


Project

CLOCKHOUSE BRICKWORKS

Drawing Title

**SURFACE WATER MANAGEMENT
DIAGRAM**

Scale	Sheet Size	Date Plotted	
1:1000	A1	02/10/2025	
Client Ref.	Drawing Ref.	Drawing No.	Version
-	3366-5-2	DR-0300	S4-P3

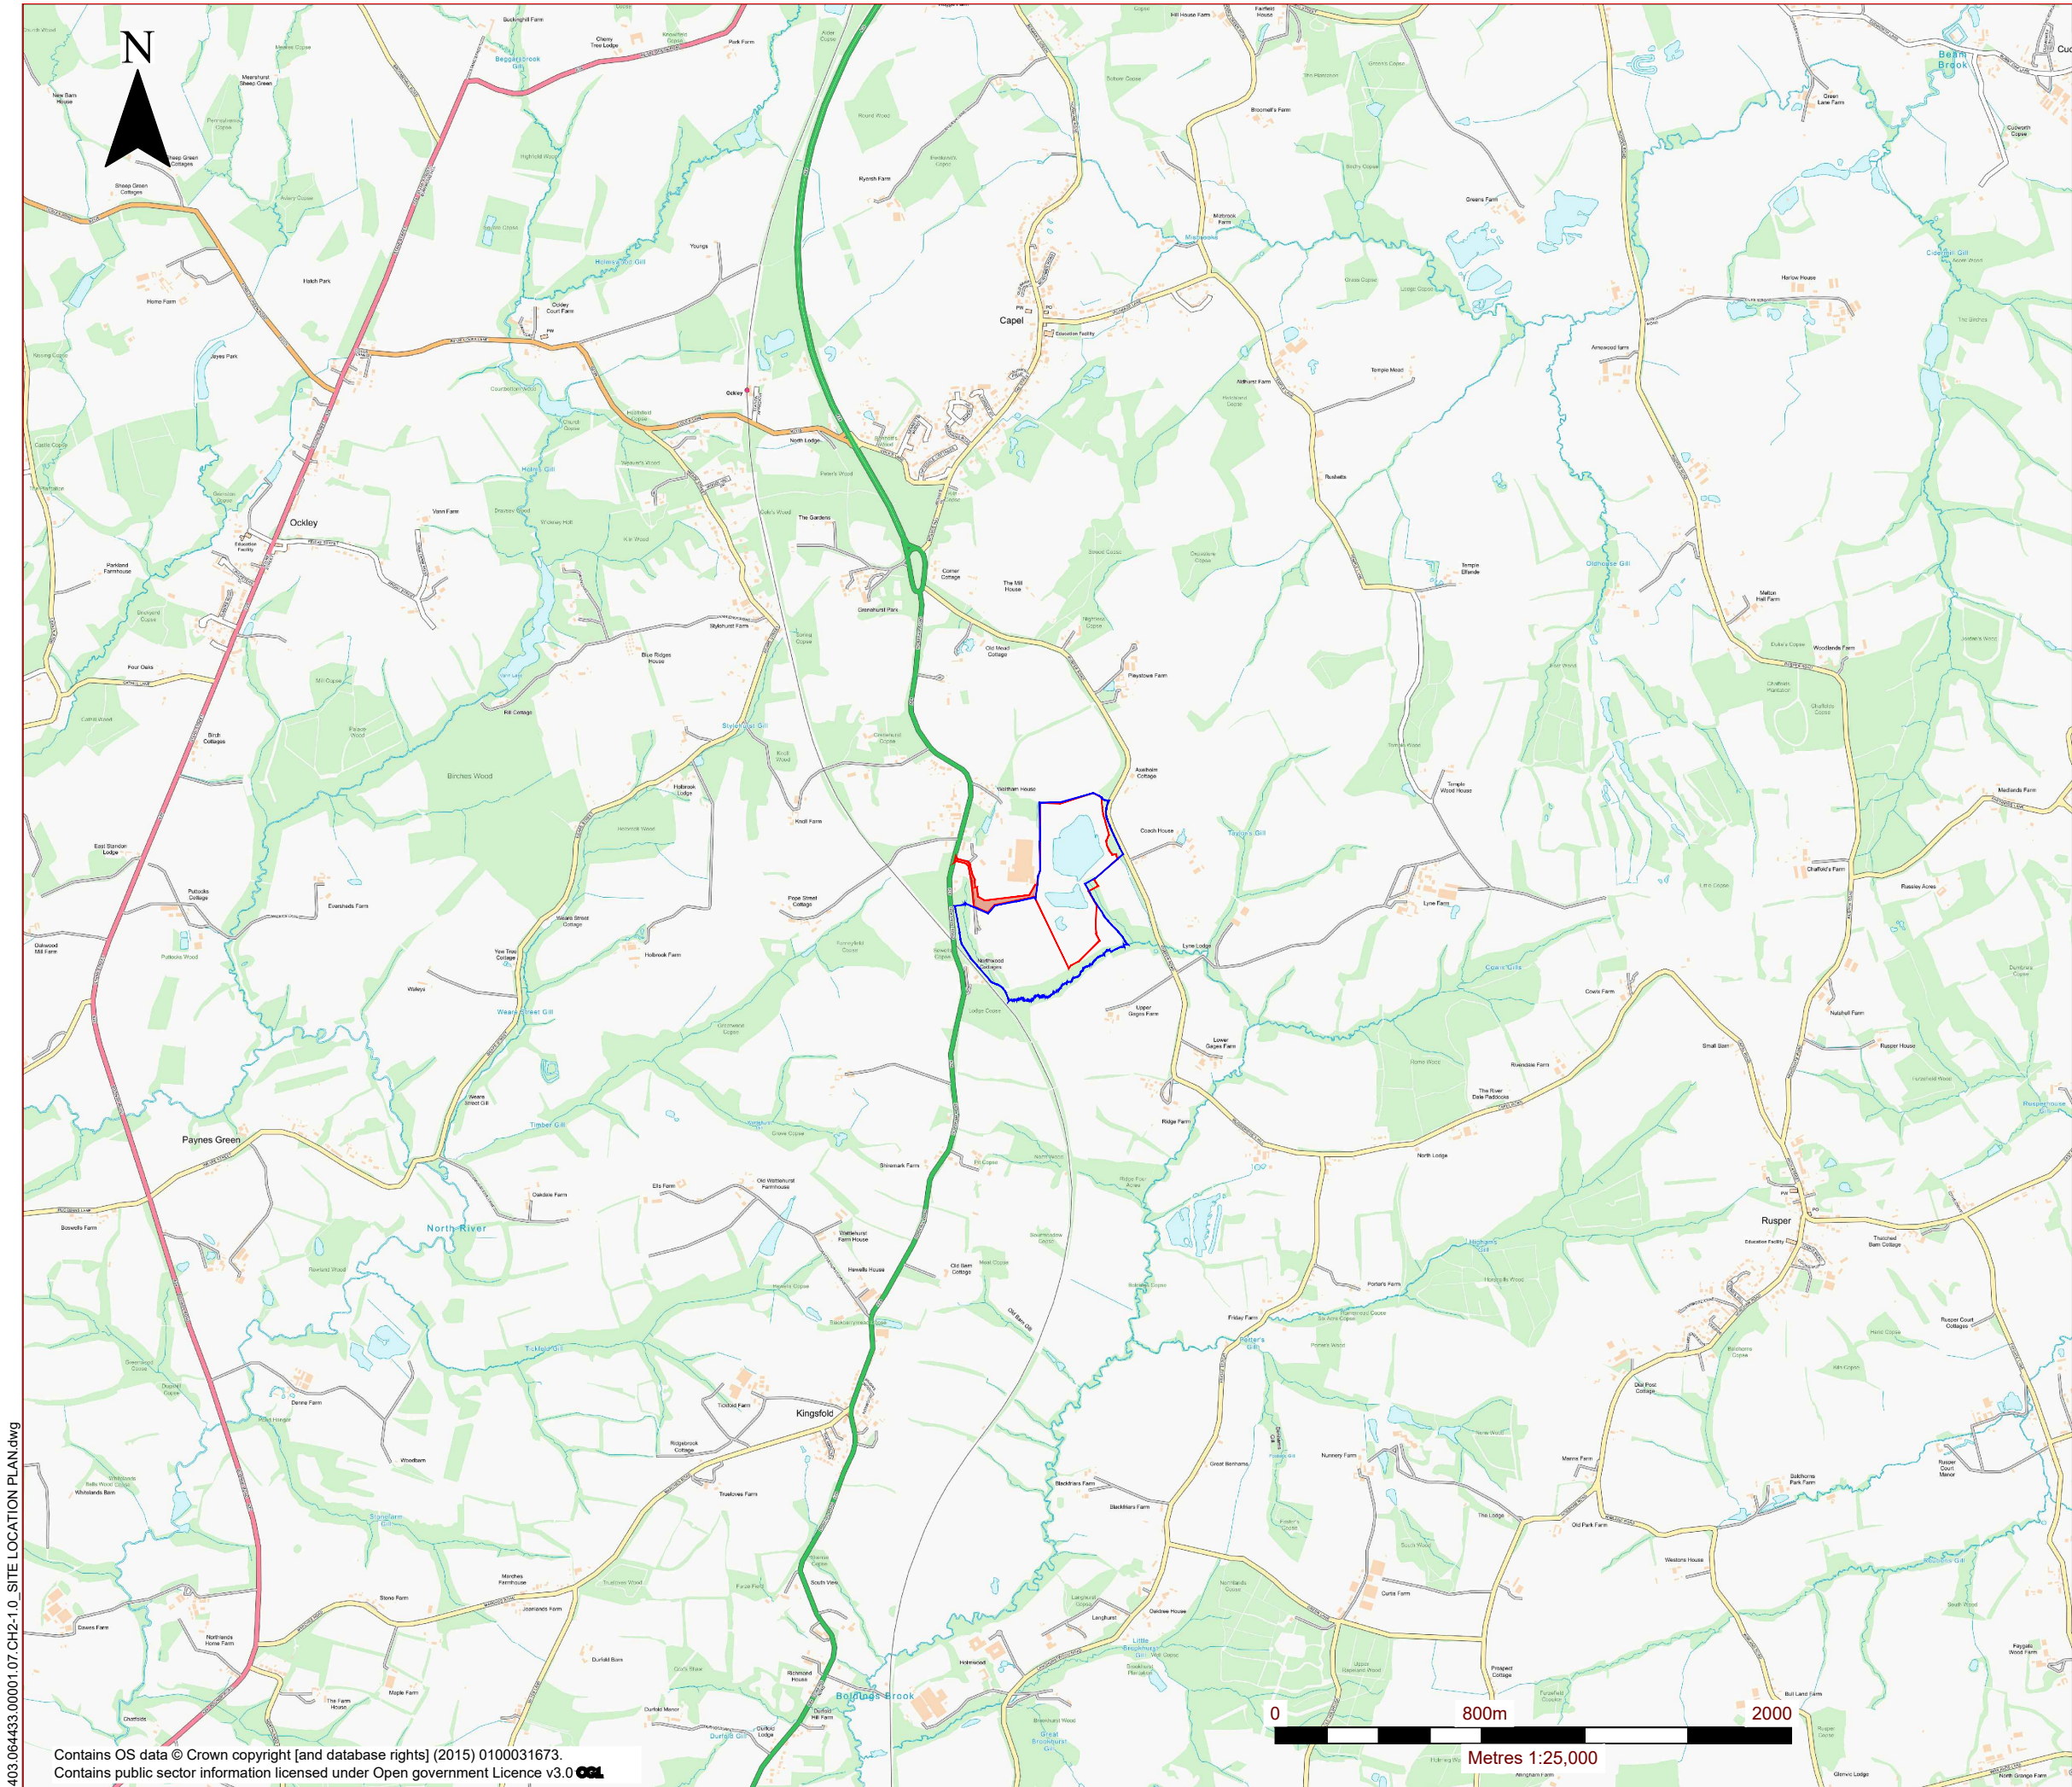

LEGEND

SUEZ OWNERSHIP BOUNDARY

APPLICATION SITE

0	TR	IG	11/22	
Revision	By	Chk'd By	Date	Comments



Amenity Way, Morden, Surrey, SM4 4AX
Tel:0208 329 1030 Email: megan.rimmer@suez.com



2ND AND 3RD FLOORS,
15 MIDDLE PAVEMENT,
NOTTINGHAM. NG1 7DX
T: 01159 647280

www.slrconsulting.com

Site
CLOCKHOUSE QUARRY, CAPEL,
SURREY, RH5 5JL


Project
CLOCKHOUSE QUARRY RESTORATION

Drawing Title
SITE LOCATION PLAN

Scale 1:25000 @ A3	Date NOVEMBER 2022
Drawing Number CH 2/1	Revision 0

403.06433.0000.1.07.CH2-1.0 SITE LOCATION PLAN.dwg

Contains OS data © Crown copyright [and database rights] (2015) 0100031673.
Contains public sector information licensed under Open government Licence v3.0 

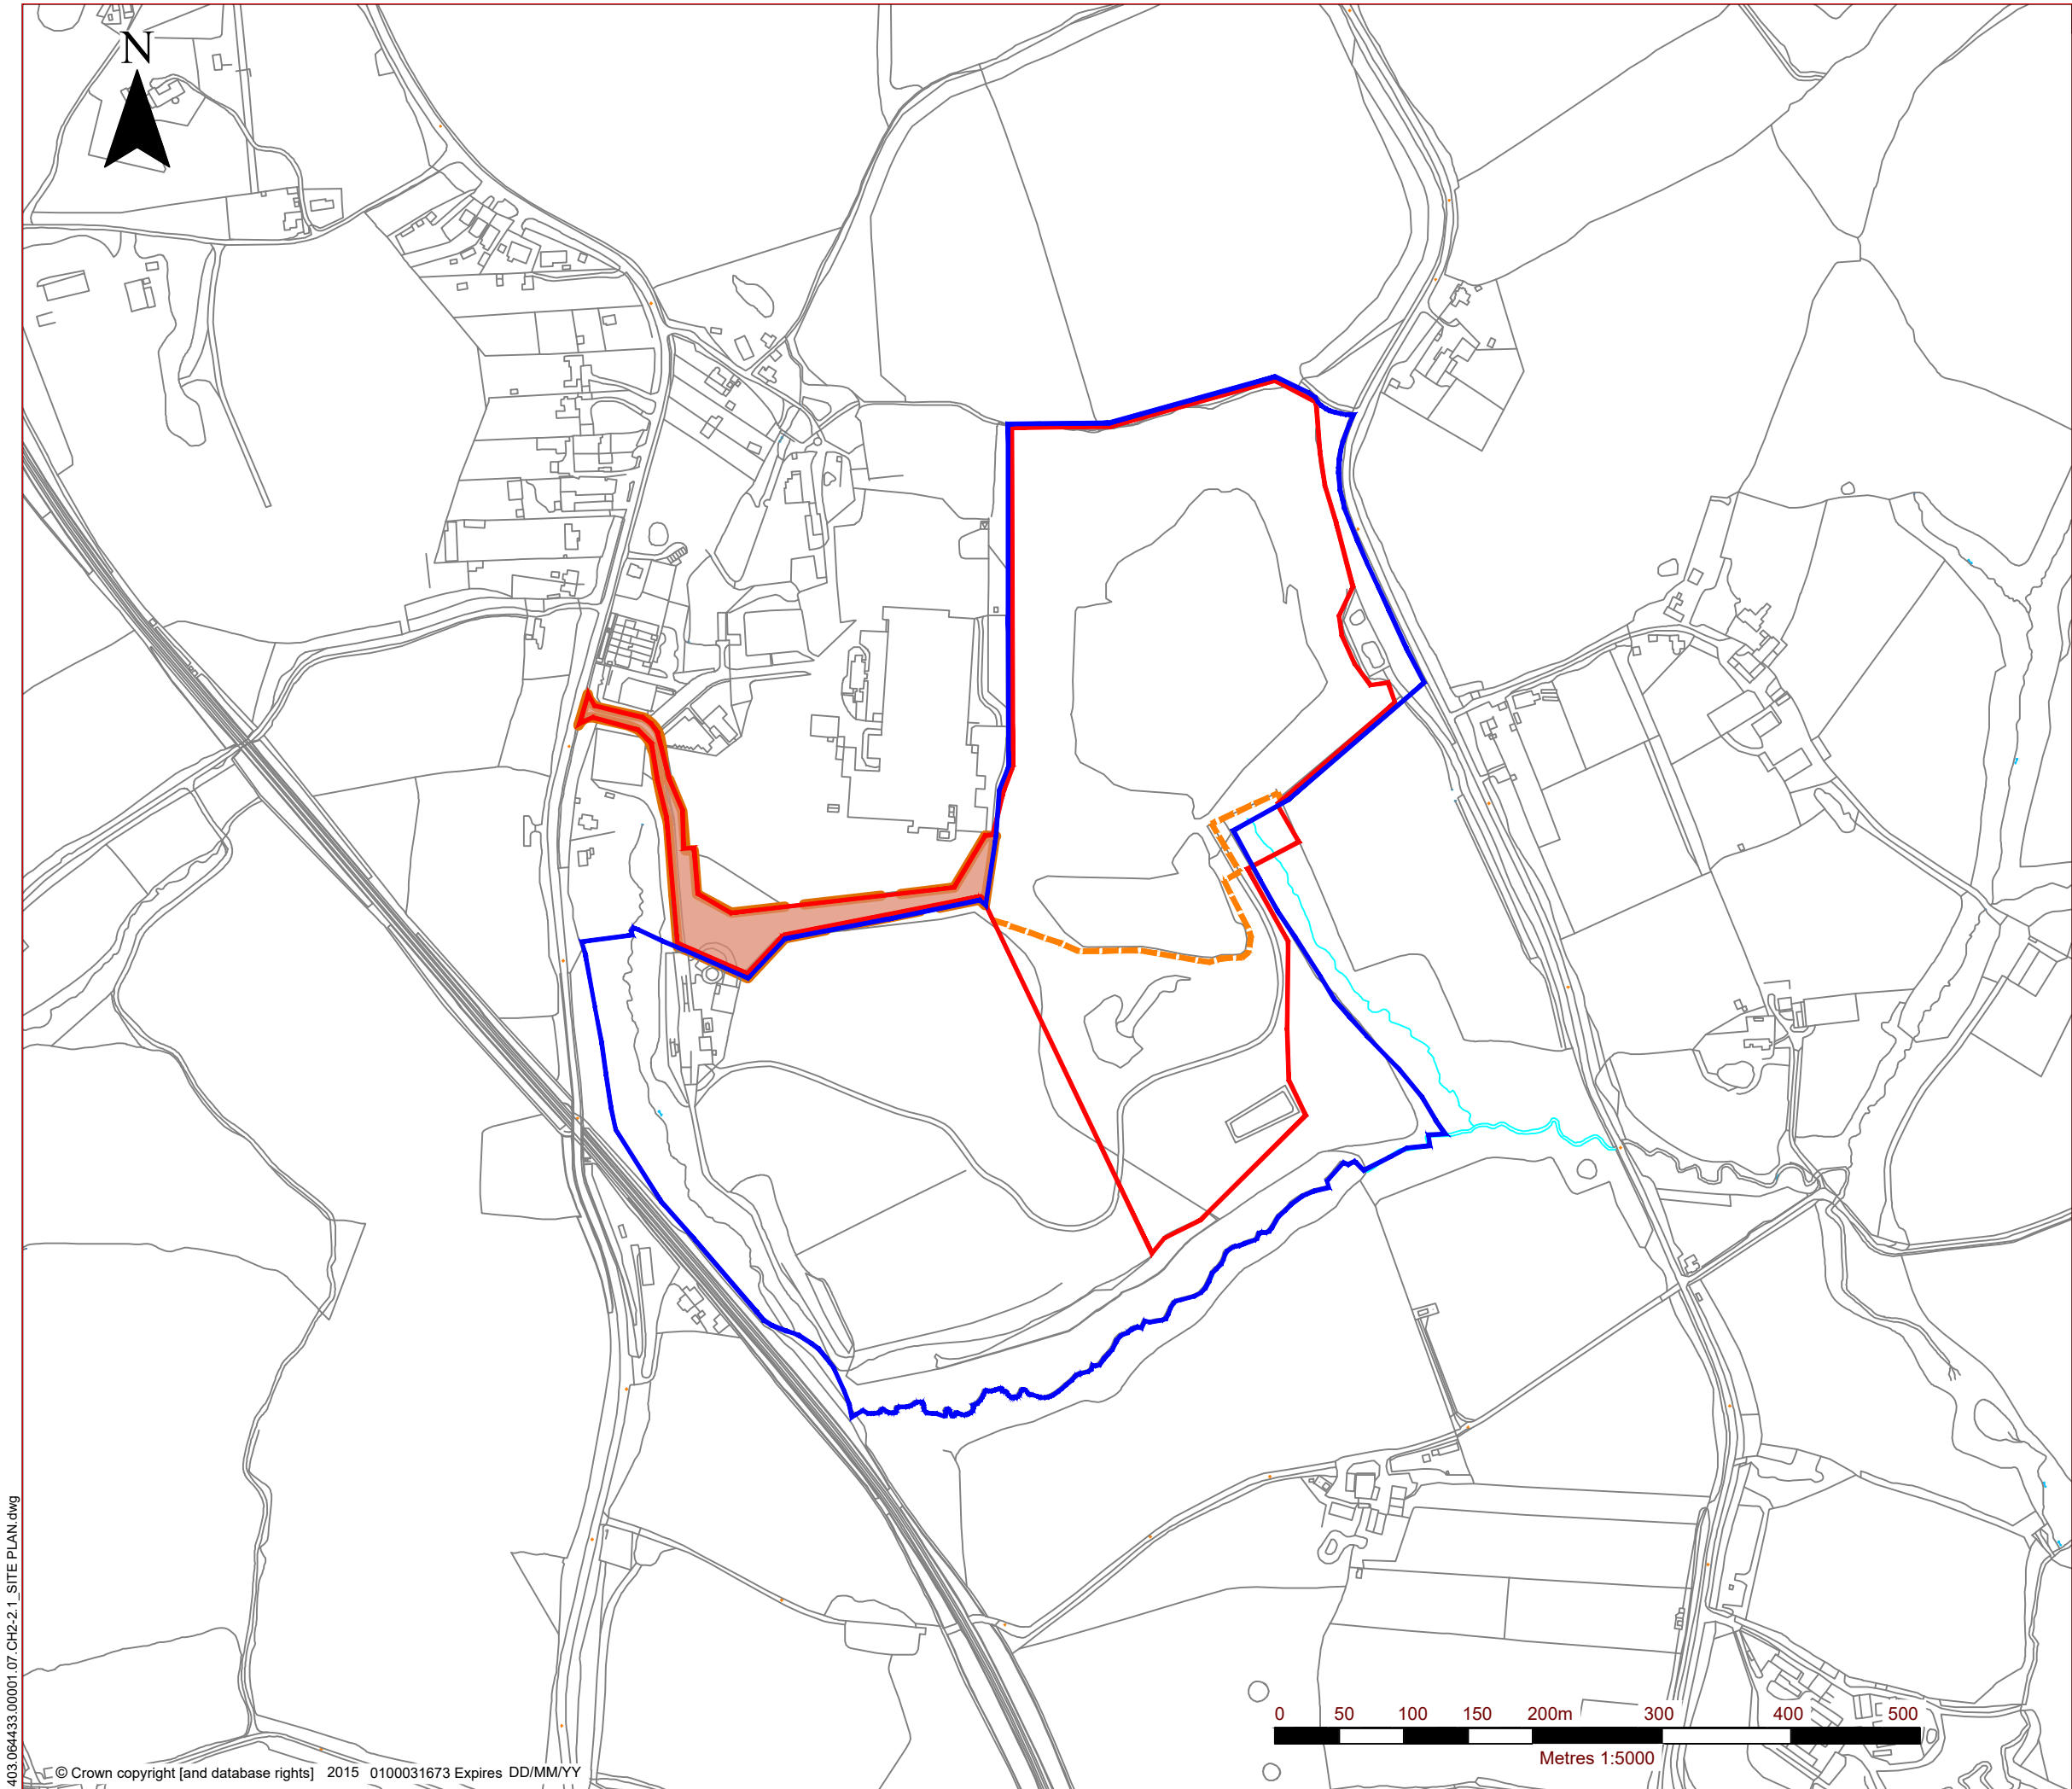

LEGEND

- SUEZ OWNERSHIP BOUNDARY
- SUEZ RIGHT OF ACCESS
- APPLICATION SITE
- INDICATIVE DIVISION BETWEEN PHASE 1 & PHASE 2

1	LB	CL	11/23	UPDATE TO PHASE 1/PHASE 2 BOUNDARY
0	TR	IG	11/22	
Revision	By	Chk'd By	Date	Comments

Amenity Way, Morden, Surrey, SM4 4AX
Tel: 0208 329 1030 Email: megan.rimmer@suez.com

2ND AND 3RD FLOORS,
15 MIDDLE PAVEMENT,
NOTTINGHAM. NG1 7DX
T: 01159 647280
www.slrconsulting.com

Site
CLOCKHOUSE QUARRY, CAPEL,
SURREY, RH5 5JL

Project
CLOCKHOUSE QUARRY RESTORATION

Drawing Title
SITE PLAN

Scale 1:5000 @ A3	Date NOVEMBER 2023
Drawing Number CH 2/2	Revision 1

403.064433.00001.07.CH2-2.1_SITE PLAN.dwg



Notes:

Legend:

- Application Site
- Existing Grassland
- Existing Woodland
- Proposed Open Grassland
- Proposed Damp Grassland
- Proposed Marginal Planting
- Proposed Shrubs
- Proposed Woodland Edge
- Proposed Deciduous Woodland
- Proposed Pond
- Existing Contour (1m)
- Proposed Contour (1m)
- Proposed Swale - Top of Bank
- Proposed Swale - Bottom of Bank
- Weir
- Existing Access Track
- Route for Access
- Potential Area for Leachate Treatment Reed Beds
- Approximate Extent of Geological Conservation Faces
- Proposed View
- Bare Earth/Early Successional Habitats
- Ancient Woodland Boundary

09	Update contour	Sep 24	CL	CL	CL
08	Updates to legend	Oct 23	EW	RB	RB
Rev	Amendments	Date	By	Chk	Auth



www.slrconsulting.com

Drawing Status & Suitability Code

Client
SUEZ

Project
CLOCKHOUSE QUARRY

Drawing Title
LANDSCAPE STRATEGY
SHEET 1 of 2

Scale 1:1250		@ A2		SLR Project No. 403.00079.00060	
Designed RB		Drawn EW		Checked RB	
Authorised RB					
Date OCT 23		Date OCT 23		Date OCT 23	

11/10/2023

Evie West

\\nauf\NOTFS\Admin\Projects 2\SUEZ\Recycling&Recovery-00079\403.00079.00060-Capell.LandfillSite-AlternativeRestorationScheme\Tech\SP\Drawings\King\31010_403.00079.00060.29.001_Rev E-04 20-06-23.dwg



Legend:

- Application Site
- Existing Grassland
- Existing Woodland
- Existing Hedgerow
- Proposed Open Grassland
- Proposed Damp Grassland
- Proposed Marginal Planting
- Proposed Shrubs
- Proposed Woodland Edge
- Proposed Pond
- Existing Contour (1m)
- Proposed Contour (1m)
- Proposed Swale - Top of Bank
- Proposed Swale - Bottom of Bank
- Weir
- Existing Access Track
- Ancient Woodland Boundary

Rev	Amendments	Date	By	Chk	Auth



SLR


www.slrconsulting.com

Client
SUEZ

Project
CLOCKHOUSE QUARRY

Figure Title
**LANDSCAPE STRATEGY
SHEET 2 of 2**


Scale 1:1250 @ A3		SLR Project No. 403.00079.00060	
Designed RB	Drawn EW	Checked RB	Authorised RB
Date NOV 23	Date NOV 23	Date NOV 23	Date NOV 23
Figure Number CH 3/1			Rev. P01



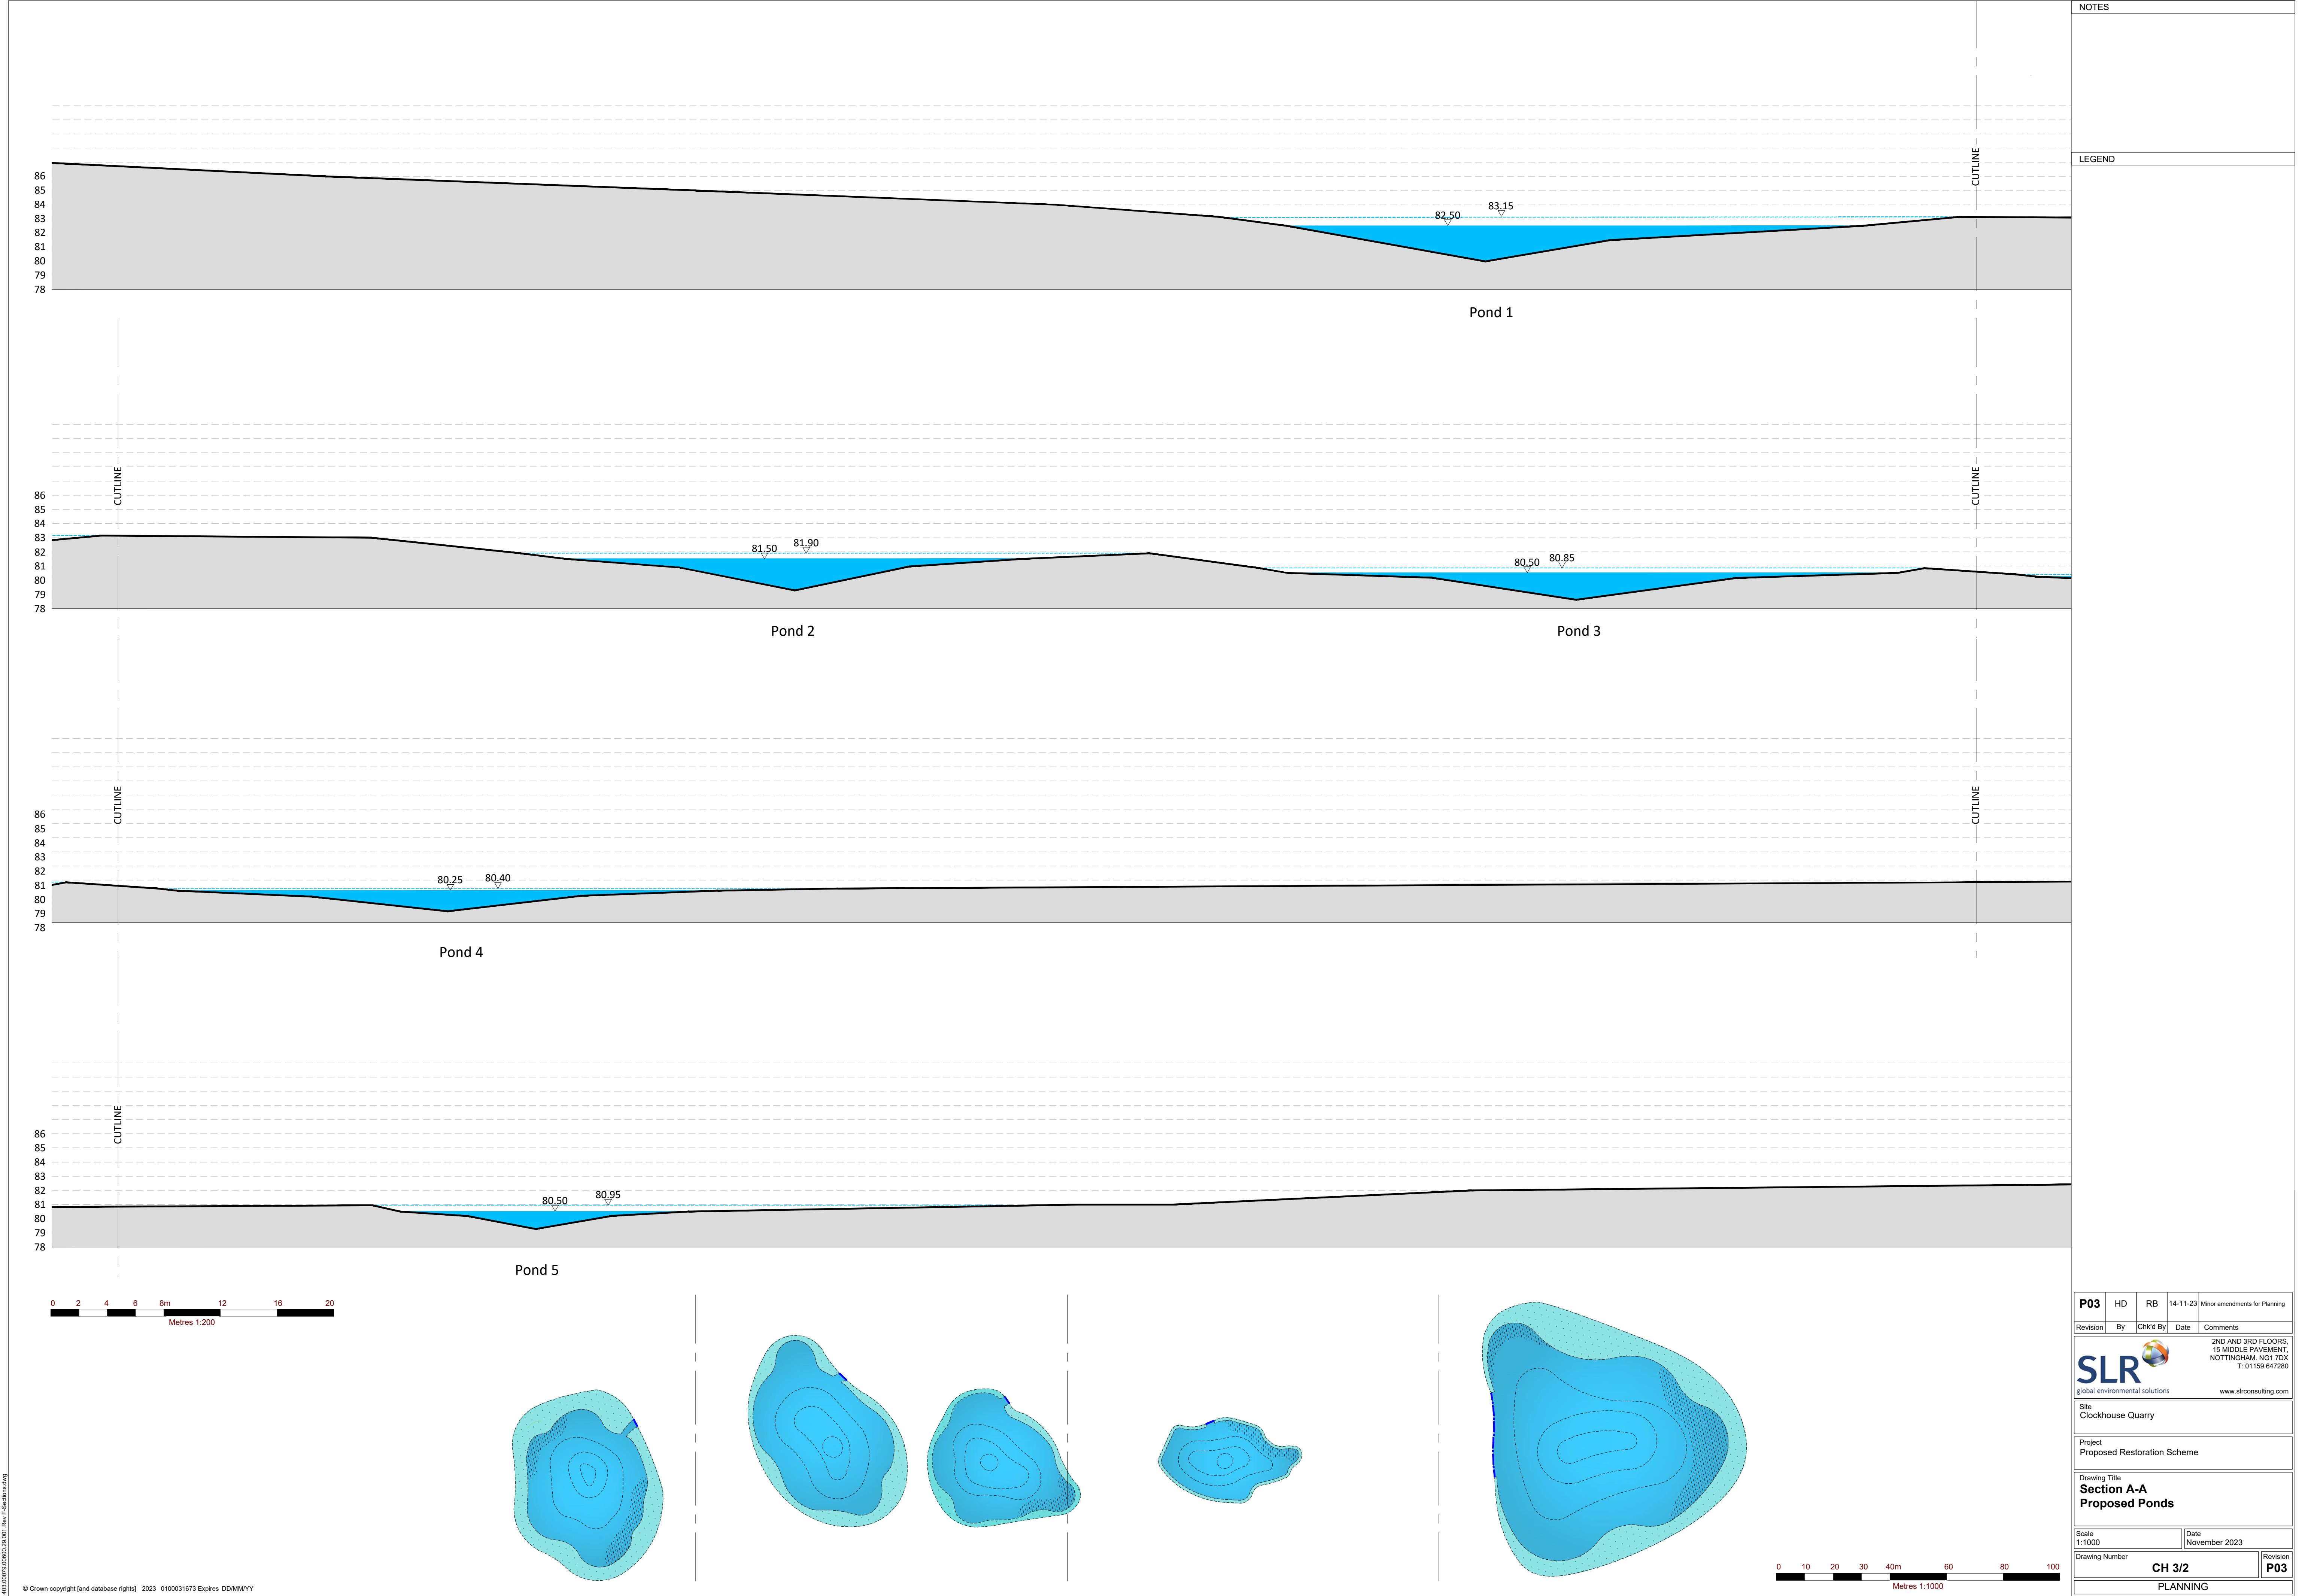


NOTES

LEGEND


P03	HD	RB	14-11-23	Minor amendments for Planning
Revision	By	Chk'd By	Date	Comments
SLR			2ND AND 3RD FLOORS, 15 MIDDLE PAVEMENT, NOTTINGHAM NG1 7DX T: 01159 647280	
global environmental solutions			www.slrconsulting.com	
Site Clockhouse Quarry				
Project Proposed Restoration Scheme				
Drawing Title Section A-A Proposed Ponds				
Scale 1:1000		Date November 2023		
Drawing Number CH 3/2		Revision P03		
PLANNING				

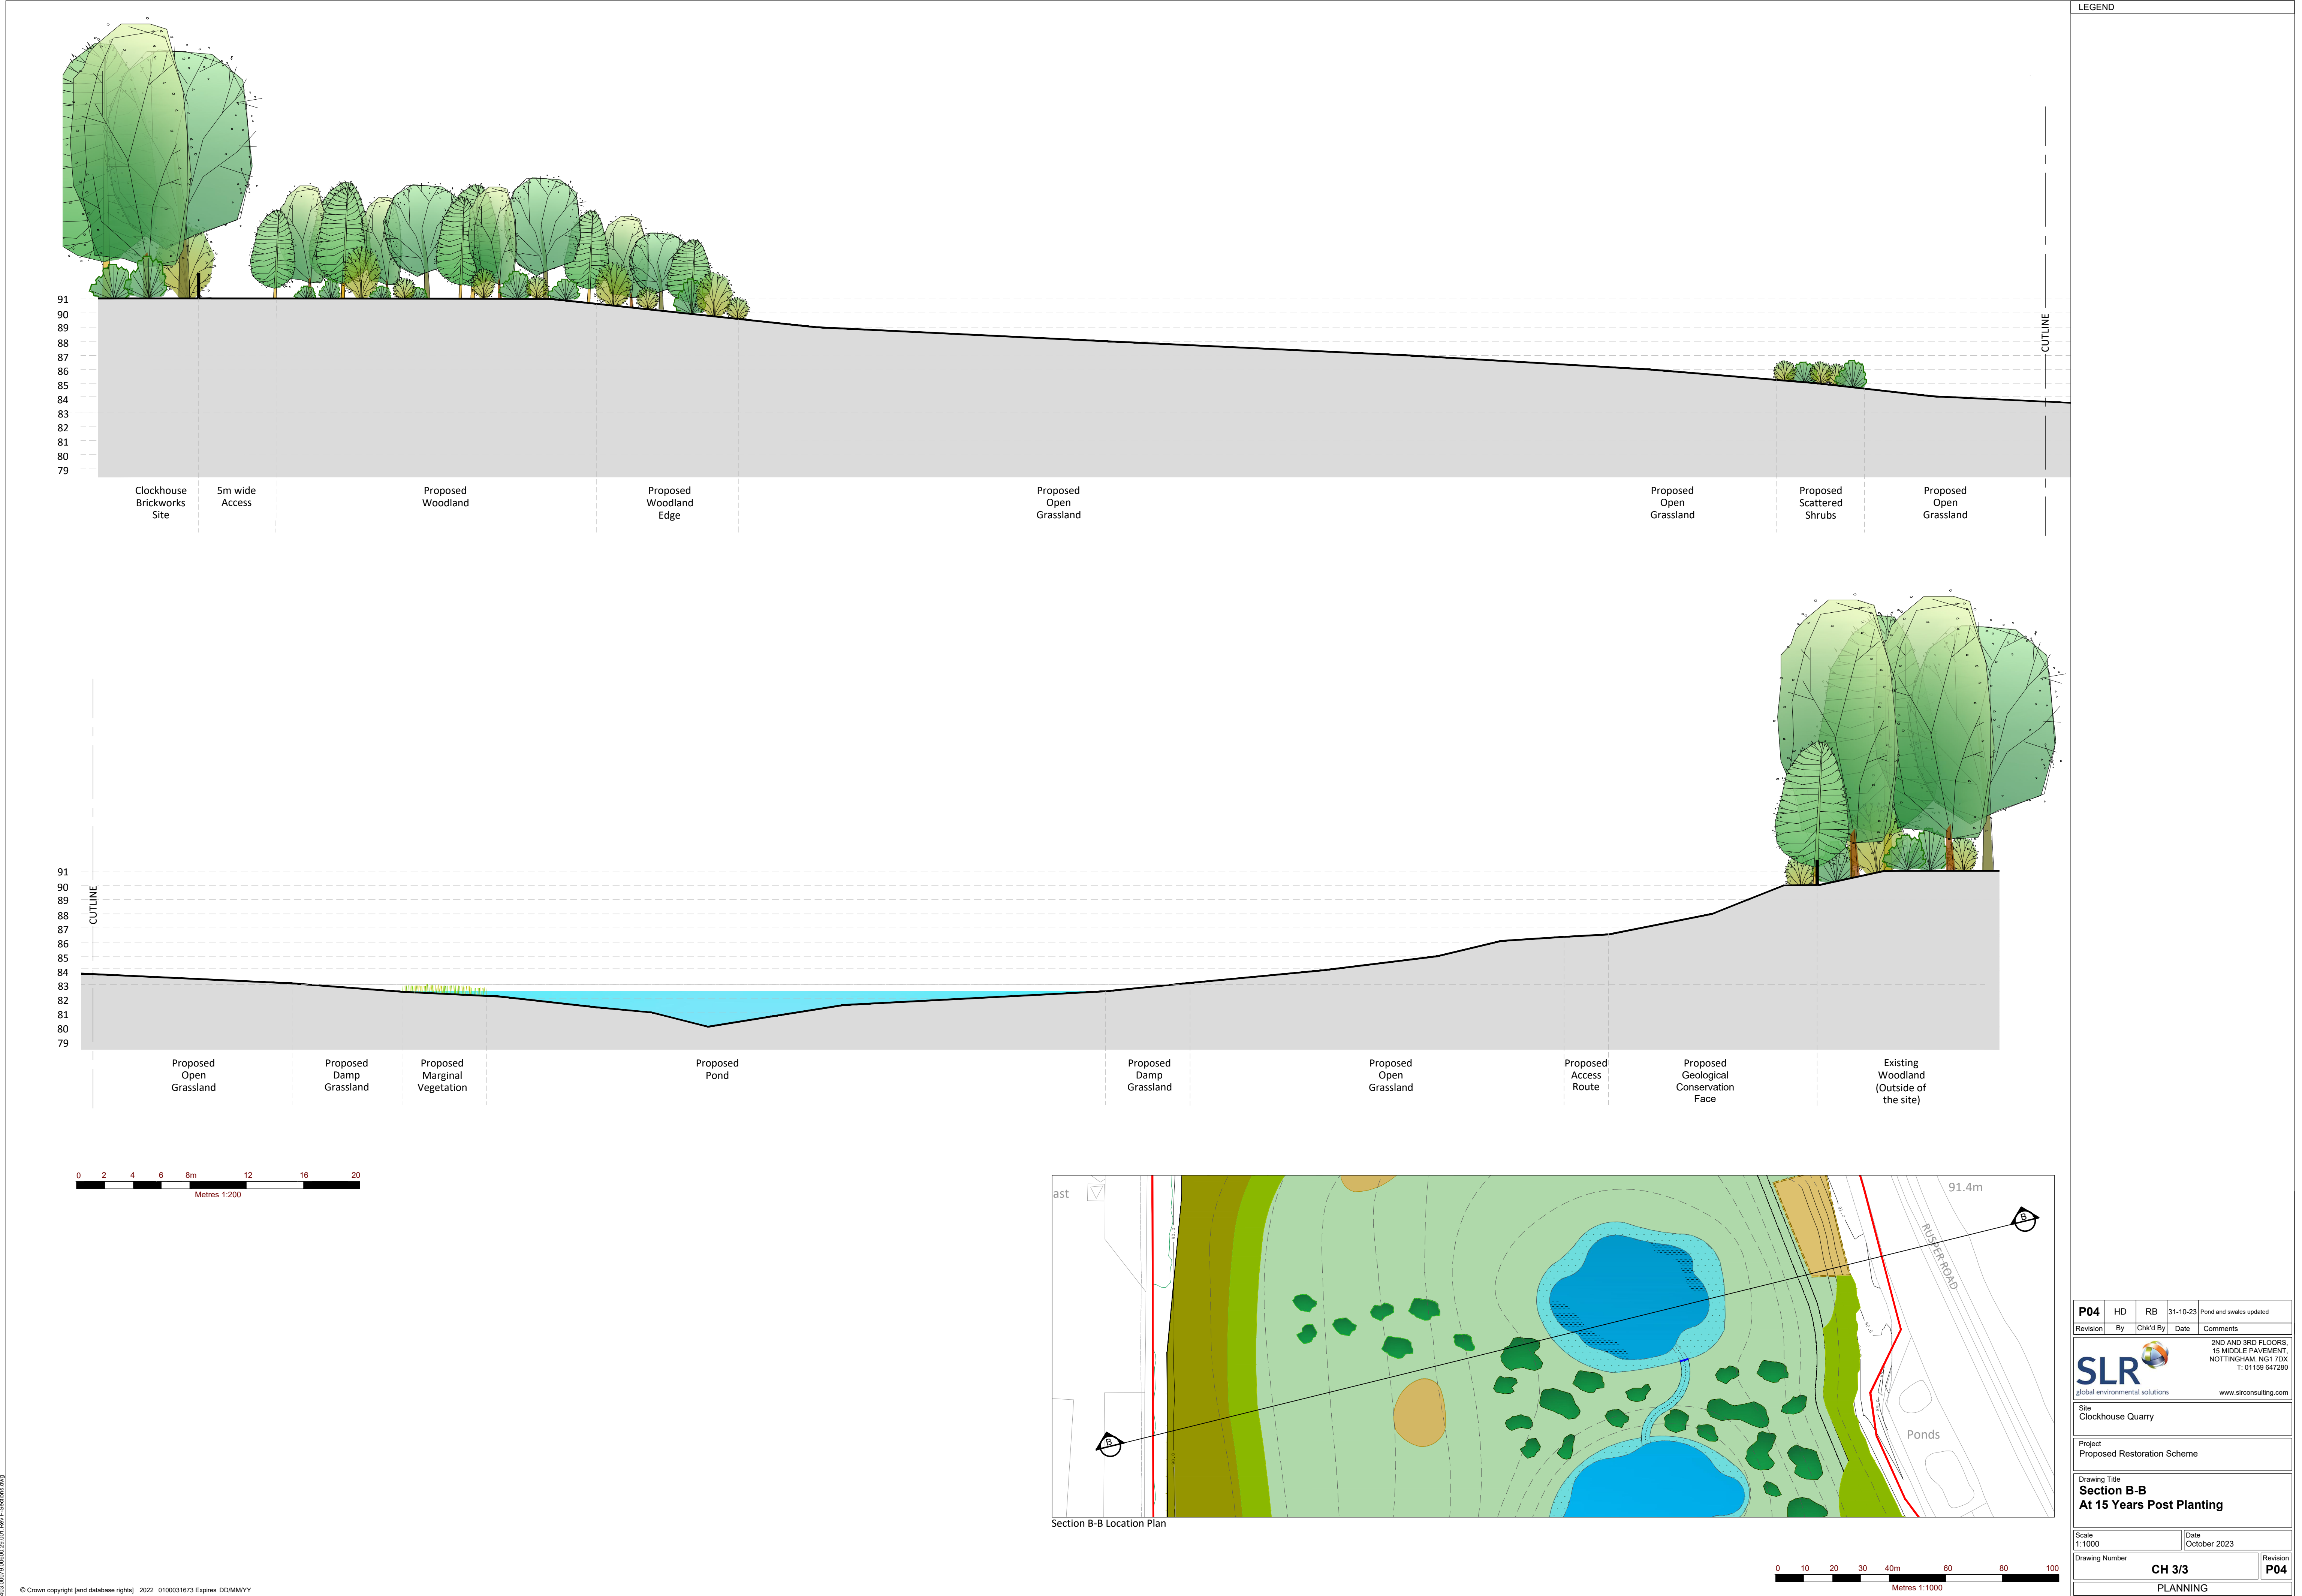

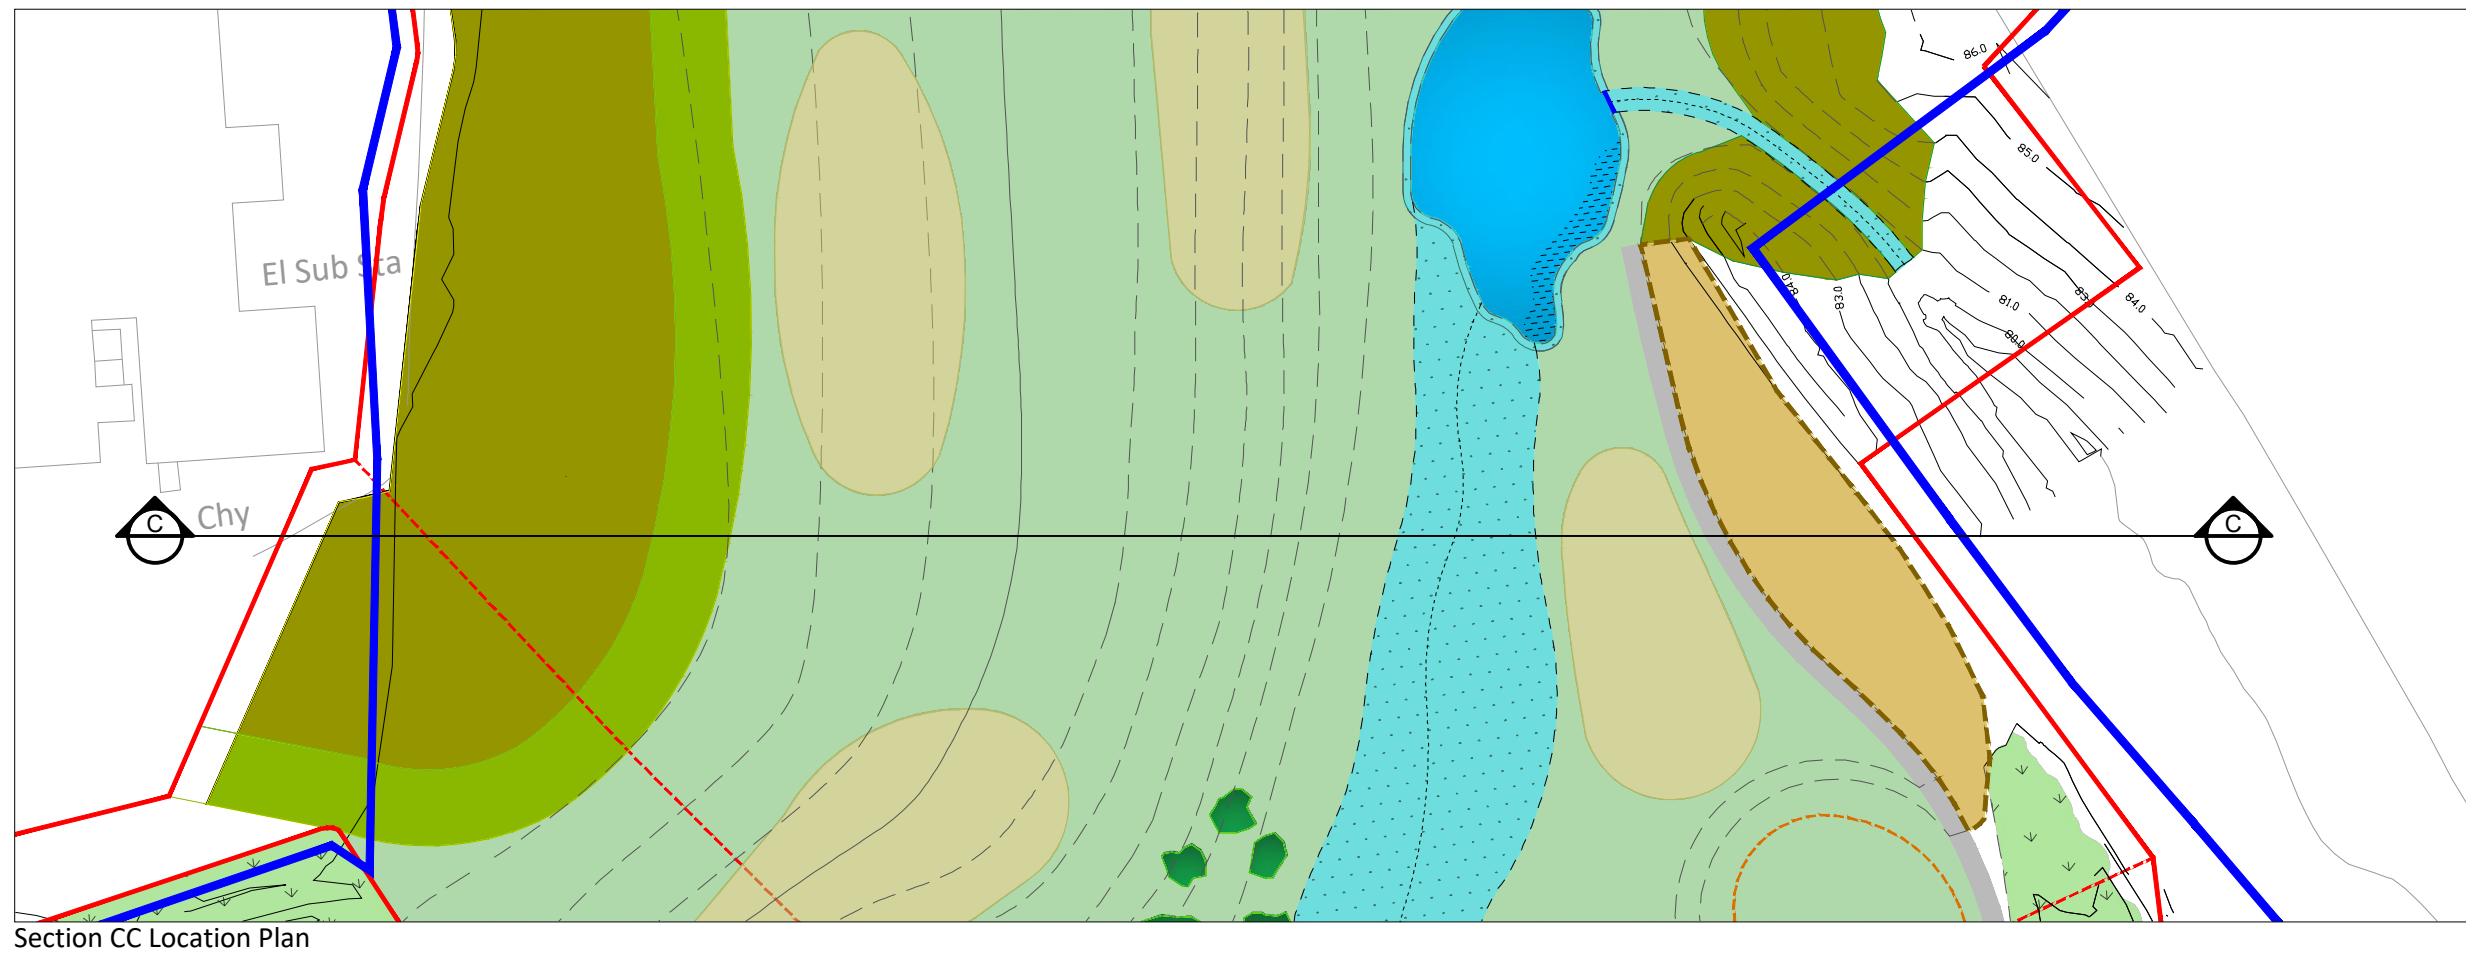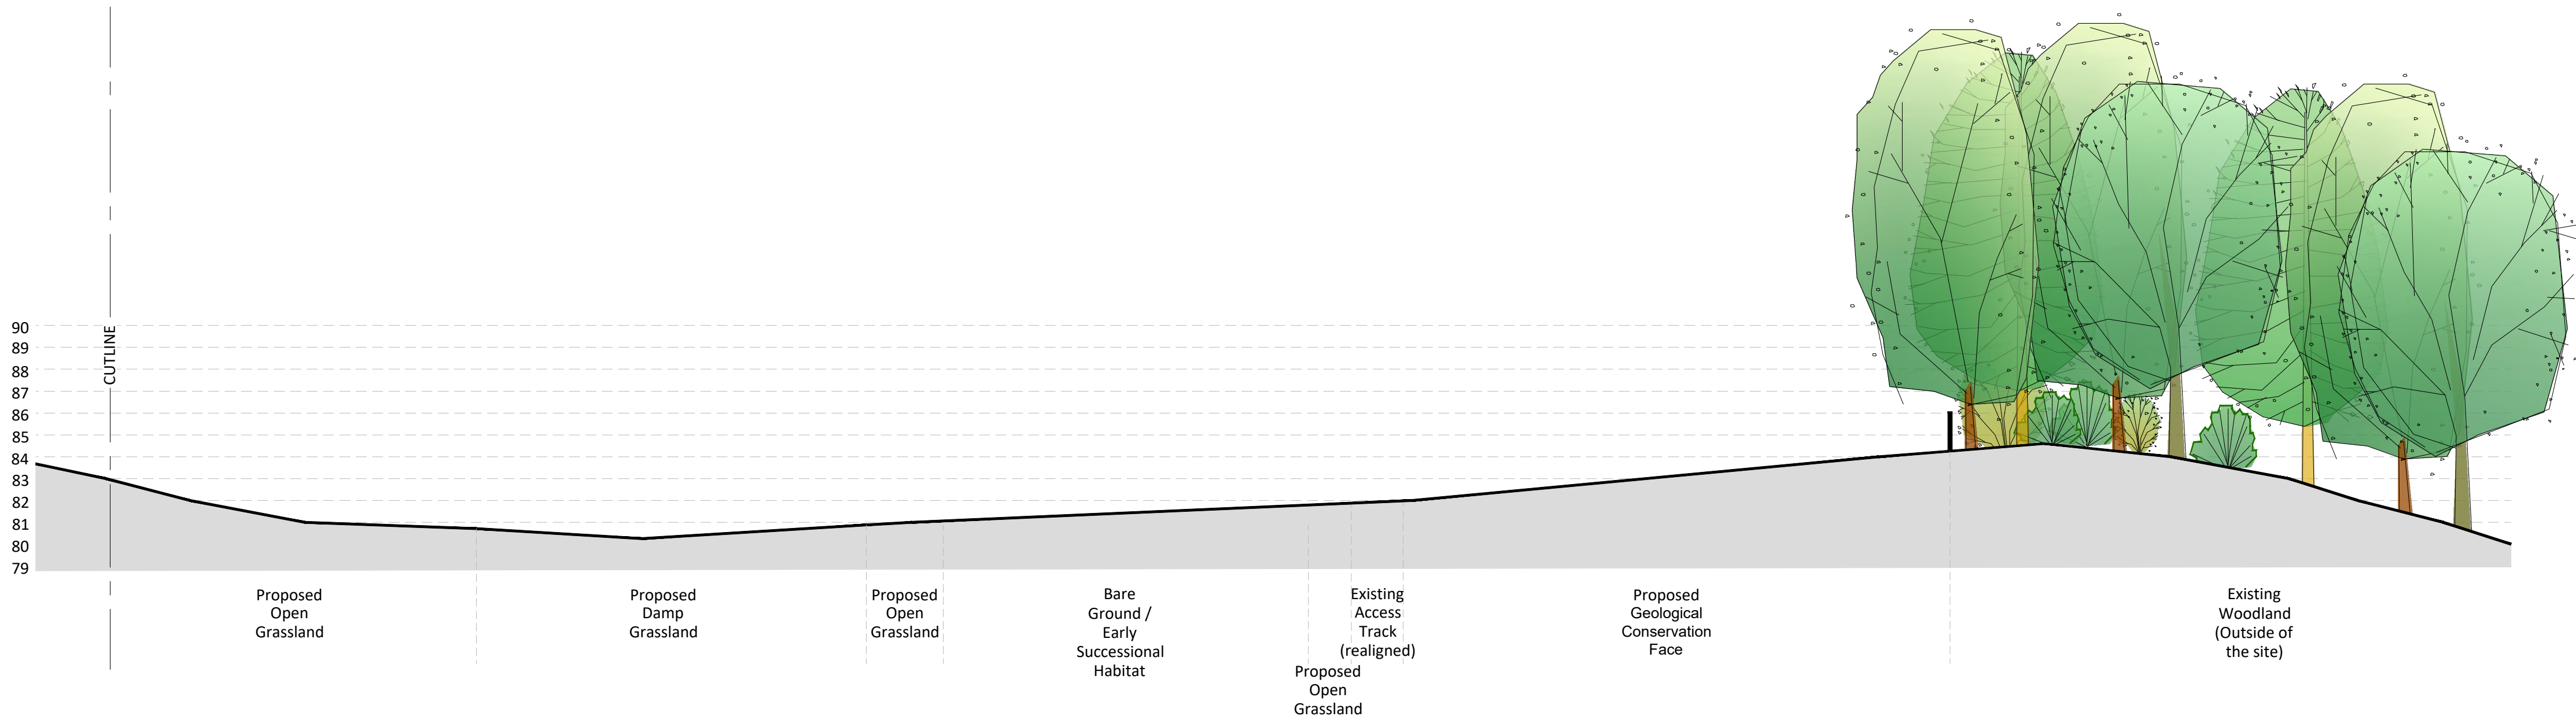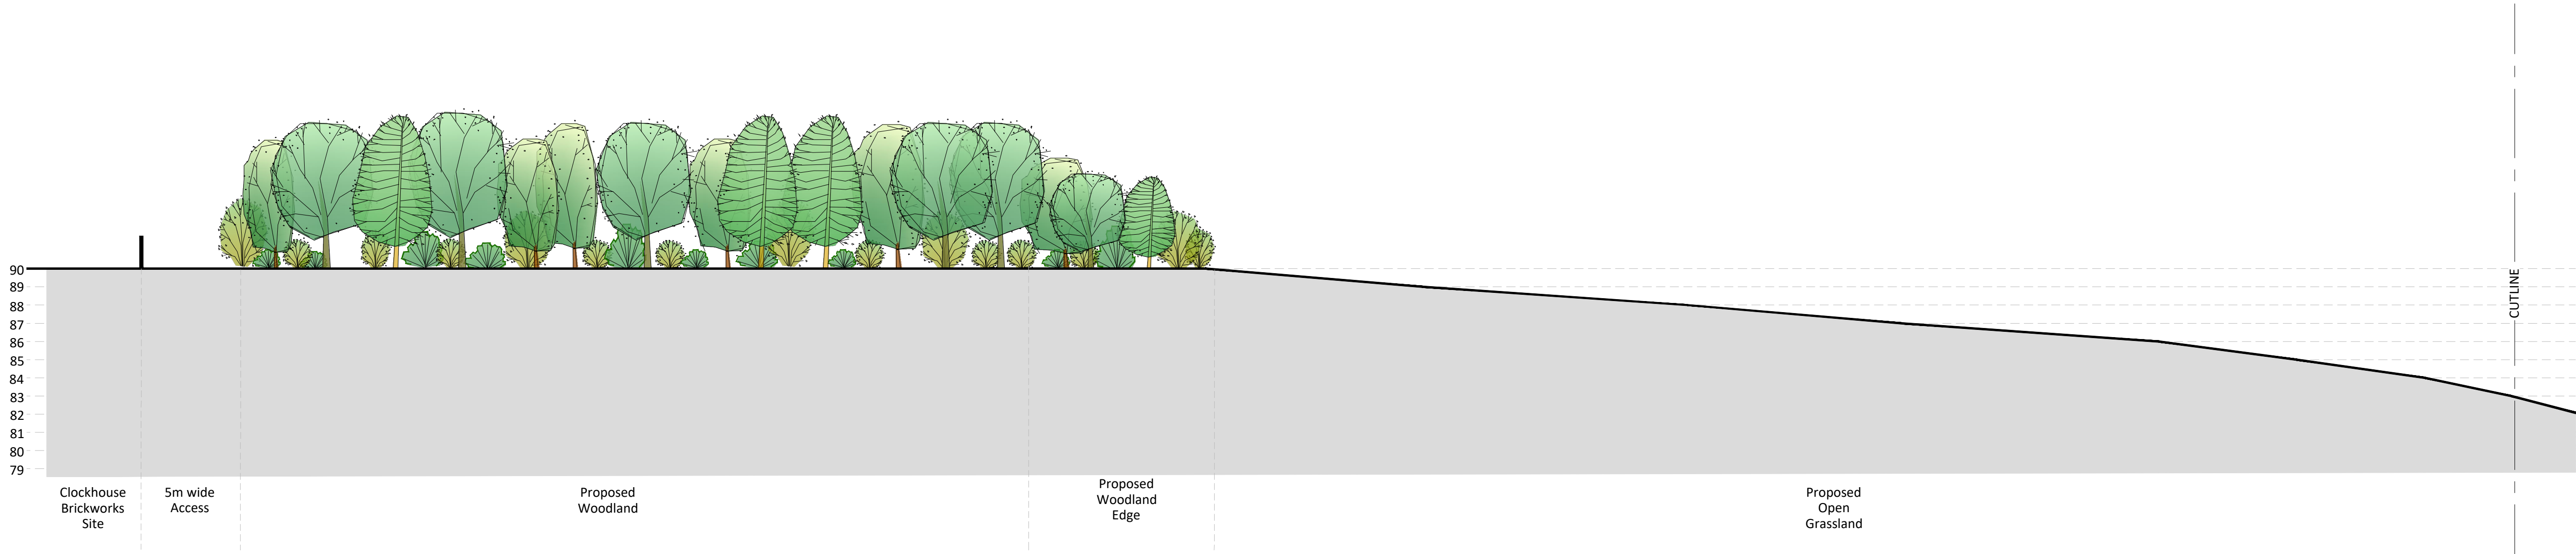


LEGEND


P04	HD	RB	31-10-23	Pond and swales updated
Revision	By	Chk'd By	Date	Comments
SLR global environmental solutions 2ND AND 3RD FLOORS, 15 MIDDLE PAVEMENT, NOTTINGHAM NG1 7DX T: 01159 647280 www.slrconsulting.com				
Site Clockhouse Quarry				
Project Proposed Restoration Scheme				
Drawing Title Section C-C At 15 Years Post Planting				
Scale 1:1000			Date October 2022	
Drawing Number CH 3/4			Revision P04	
PLANNING				

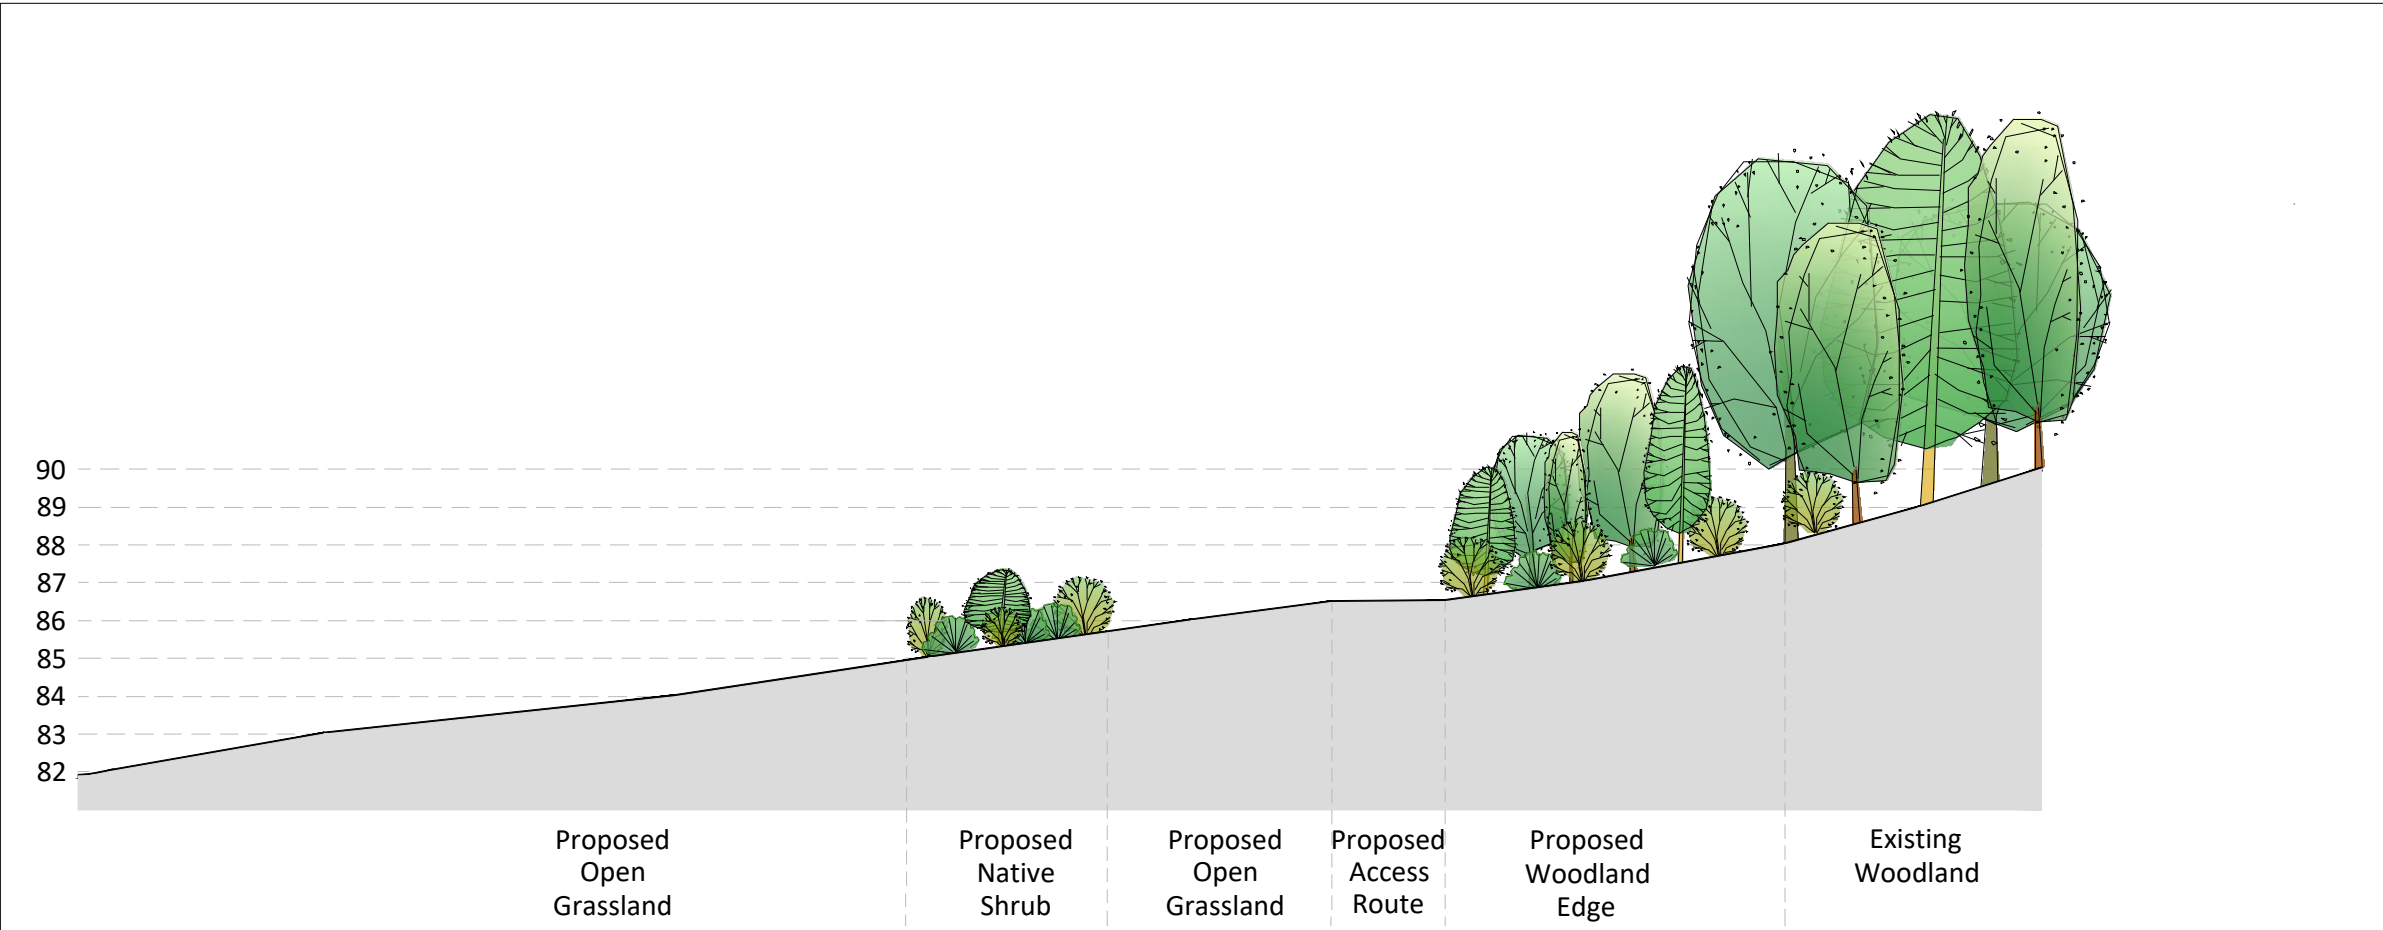

Section D-D Typical Section through proposed landform with access route

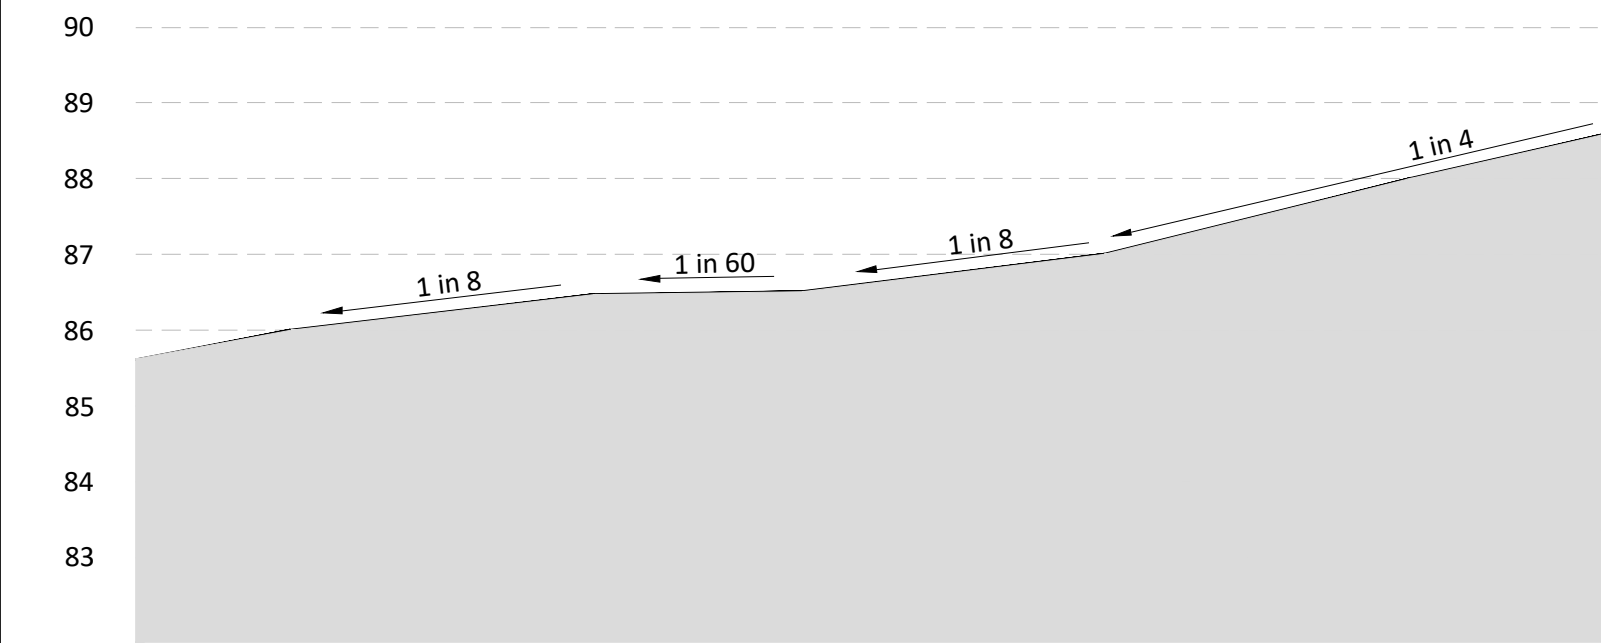

Typical Gradients through access route

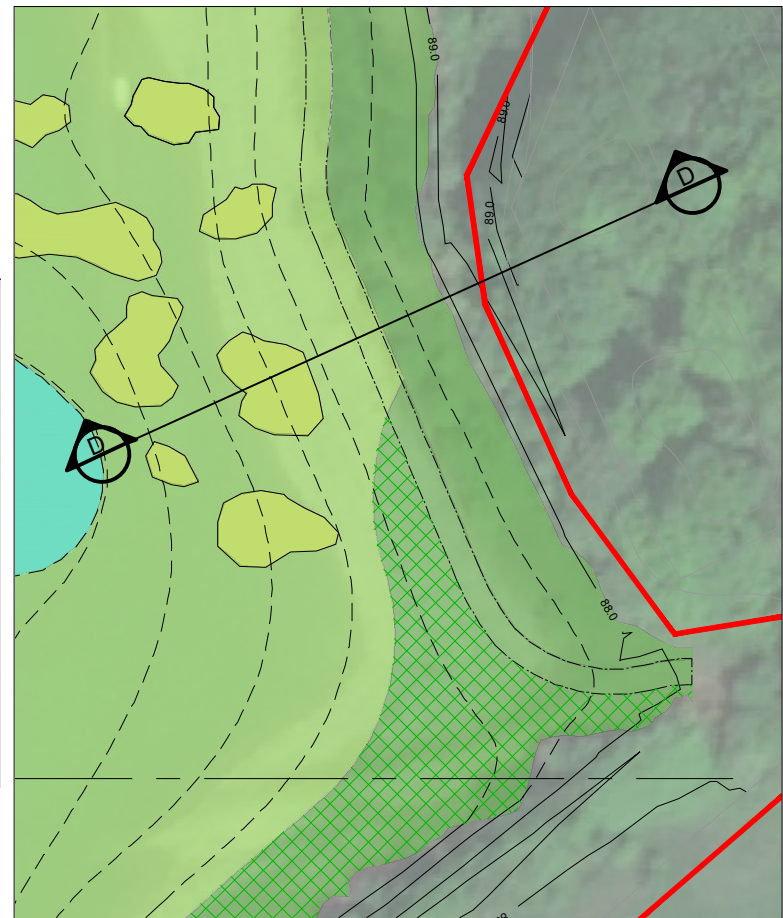

Section B-B Location Plan



LEGEND

P02	HB	RB	14-12-22	Minor amendments for Planning
Revision	By	Chk'd By	Date	Comments



global environmental solutions

2ND AND 3RD FLOORS,
15 MIDDLE PAVEMENT,
NOTTINGHAM. NG1 7DX
T: 01159 647280

www.slrconsulting.com

Site
Clockhouse Quarry

Project
Proposed Restoration Scheme

Drawing Title
**Section D-D
Typical Section through
Proposed Access Route**

Scale
Various

Date
October 2022


Drawing Number
CH 3/5

Revision
P02

PLANNING

221102_403.00079.00600.29.001.Rev D 28-11-22.dwg

420.00079.00000.25.001 Rev E-Sections.dwg

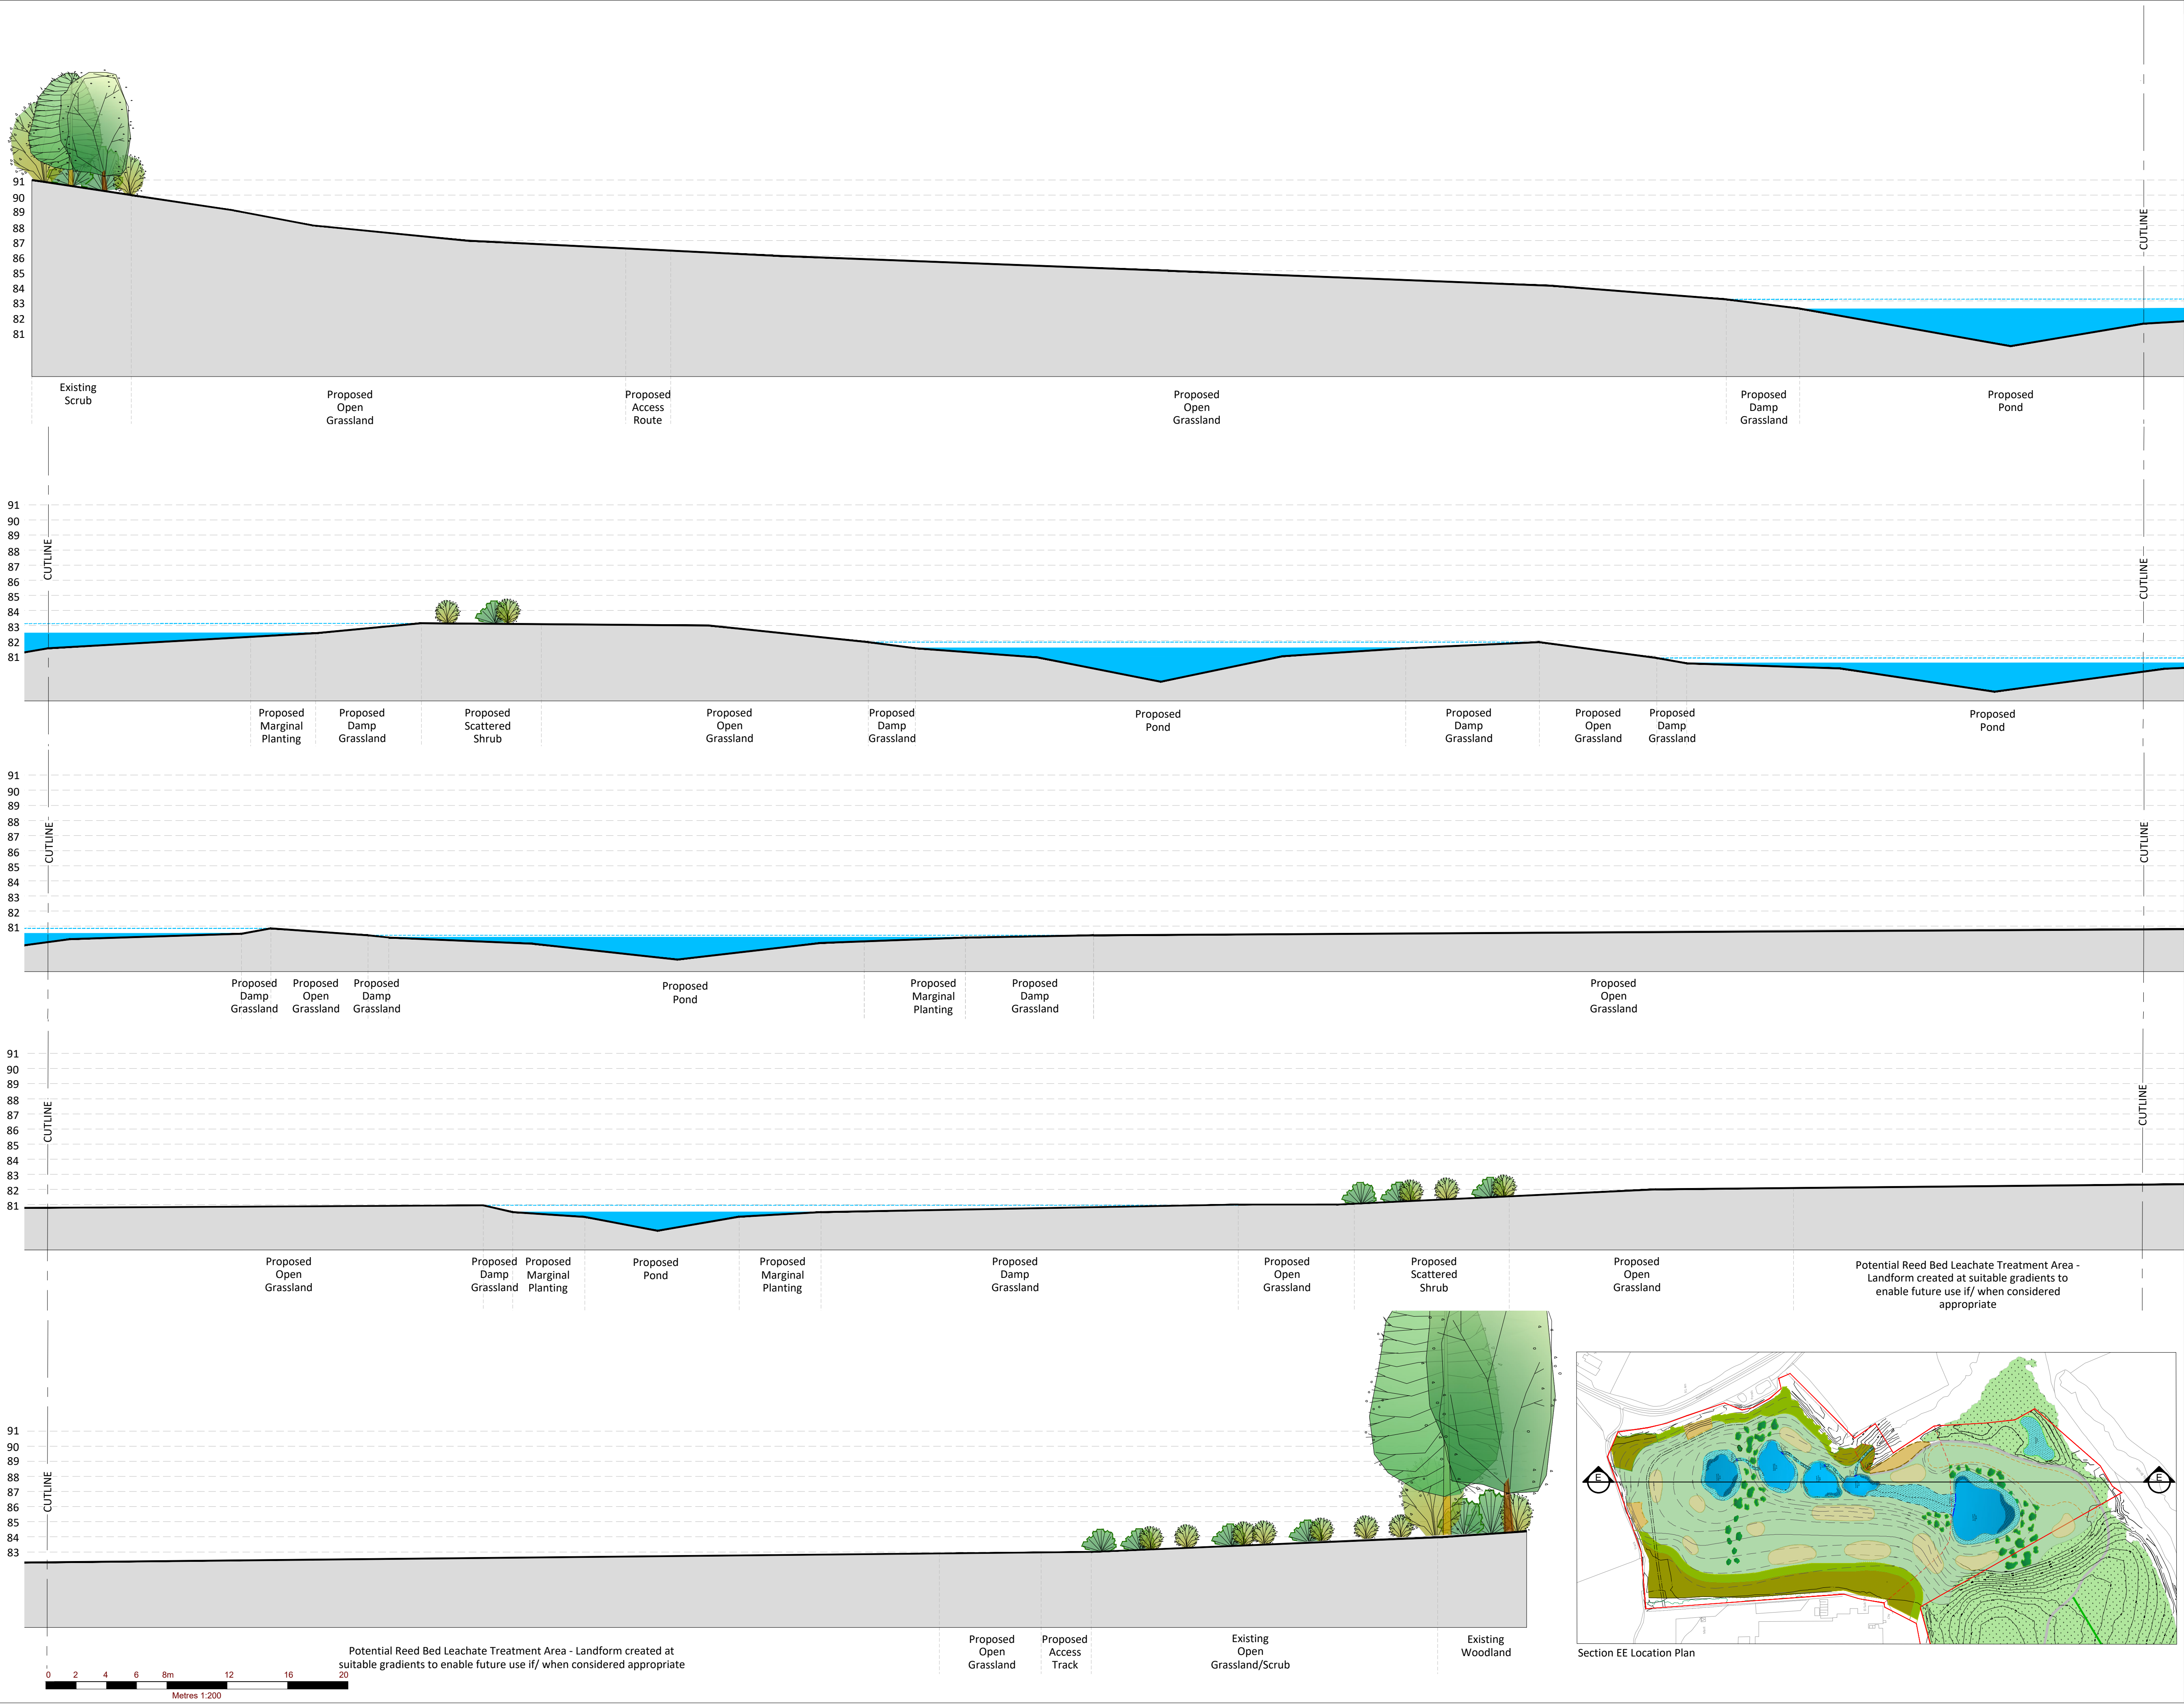

LEGEND

P03	HD	RB	14-11-23	Minor amendments for Planning
Revision	By	Chk'd By	Date	Comments



SLR
global environmental solutions
www.slroconsulting.com

2ND AND 3RD FLOORS,
15 MIDDLE PAVEMENT,
NOTTINGHAM NG1 7DX
T: 01159 647280

Site
Clockhouse Quarry

Project
Proposed Restoration Scheme

Drawing Title
**Section E-E
At 15 Years Post Planting**


Scale
1:200

Date
NOVEMBER 2023

Drawing Number
CH 3/6

Revision
P03

PLANNING

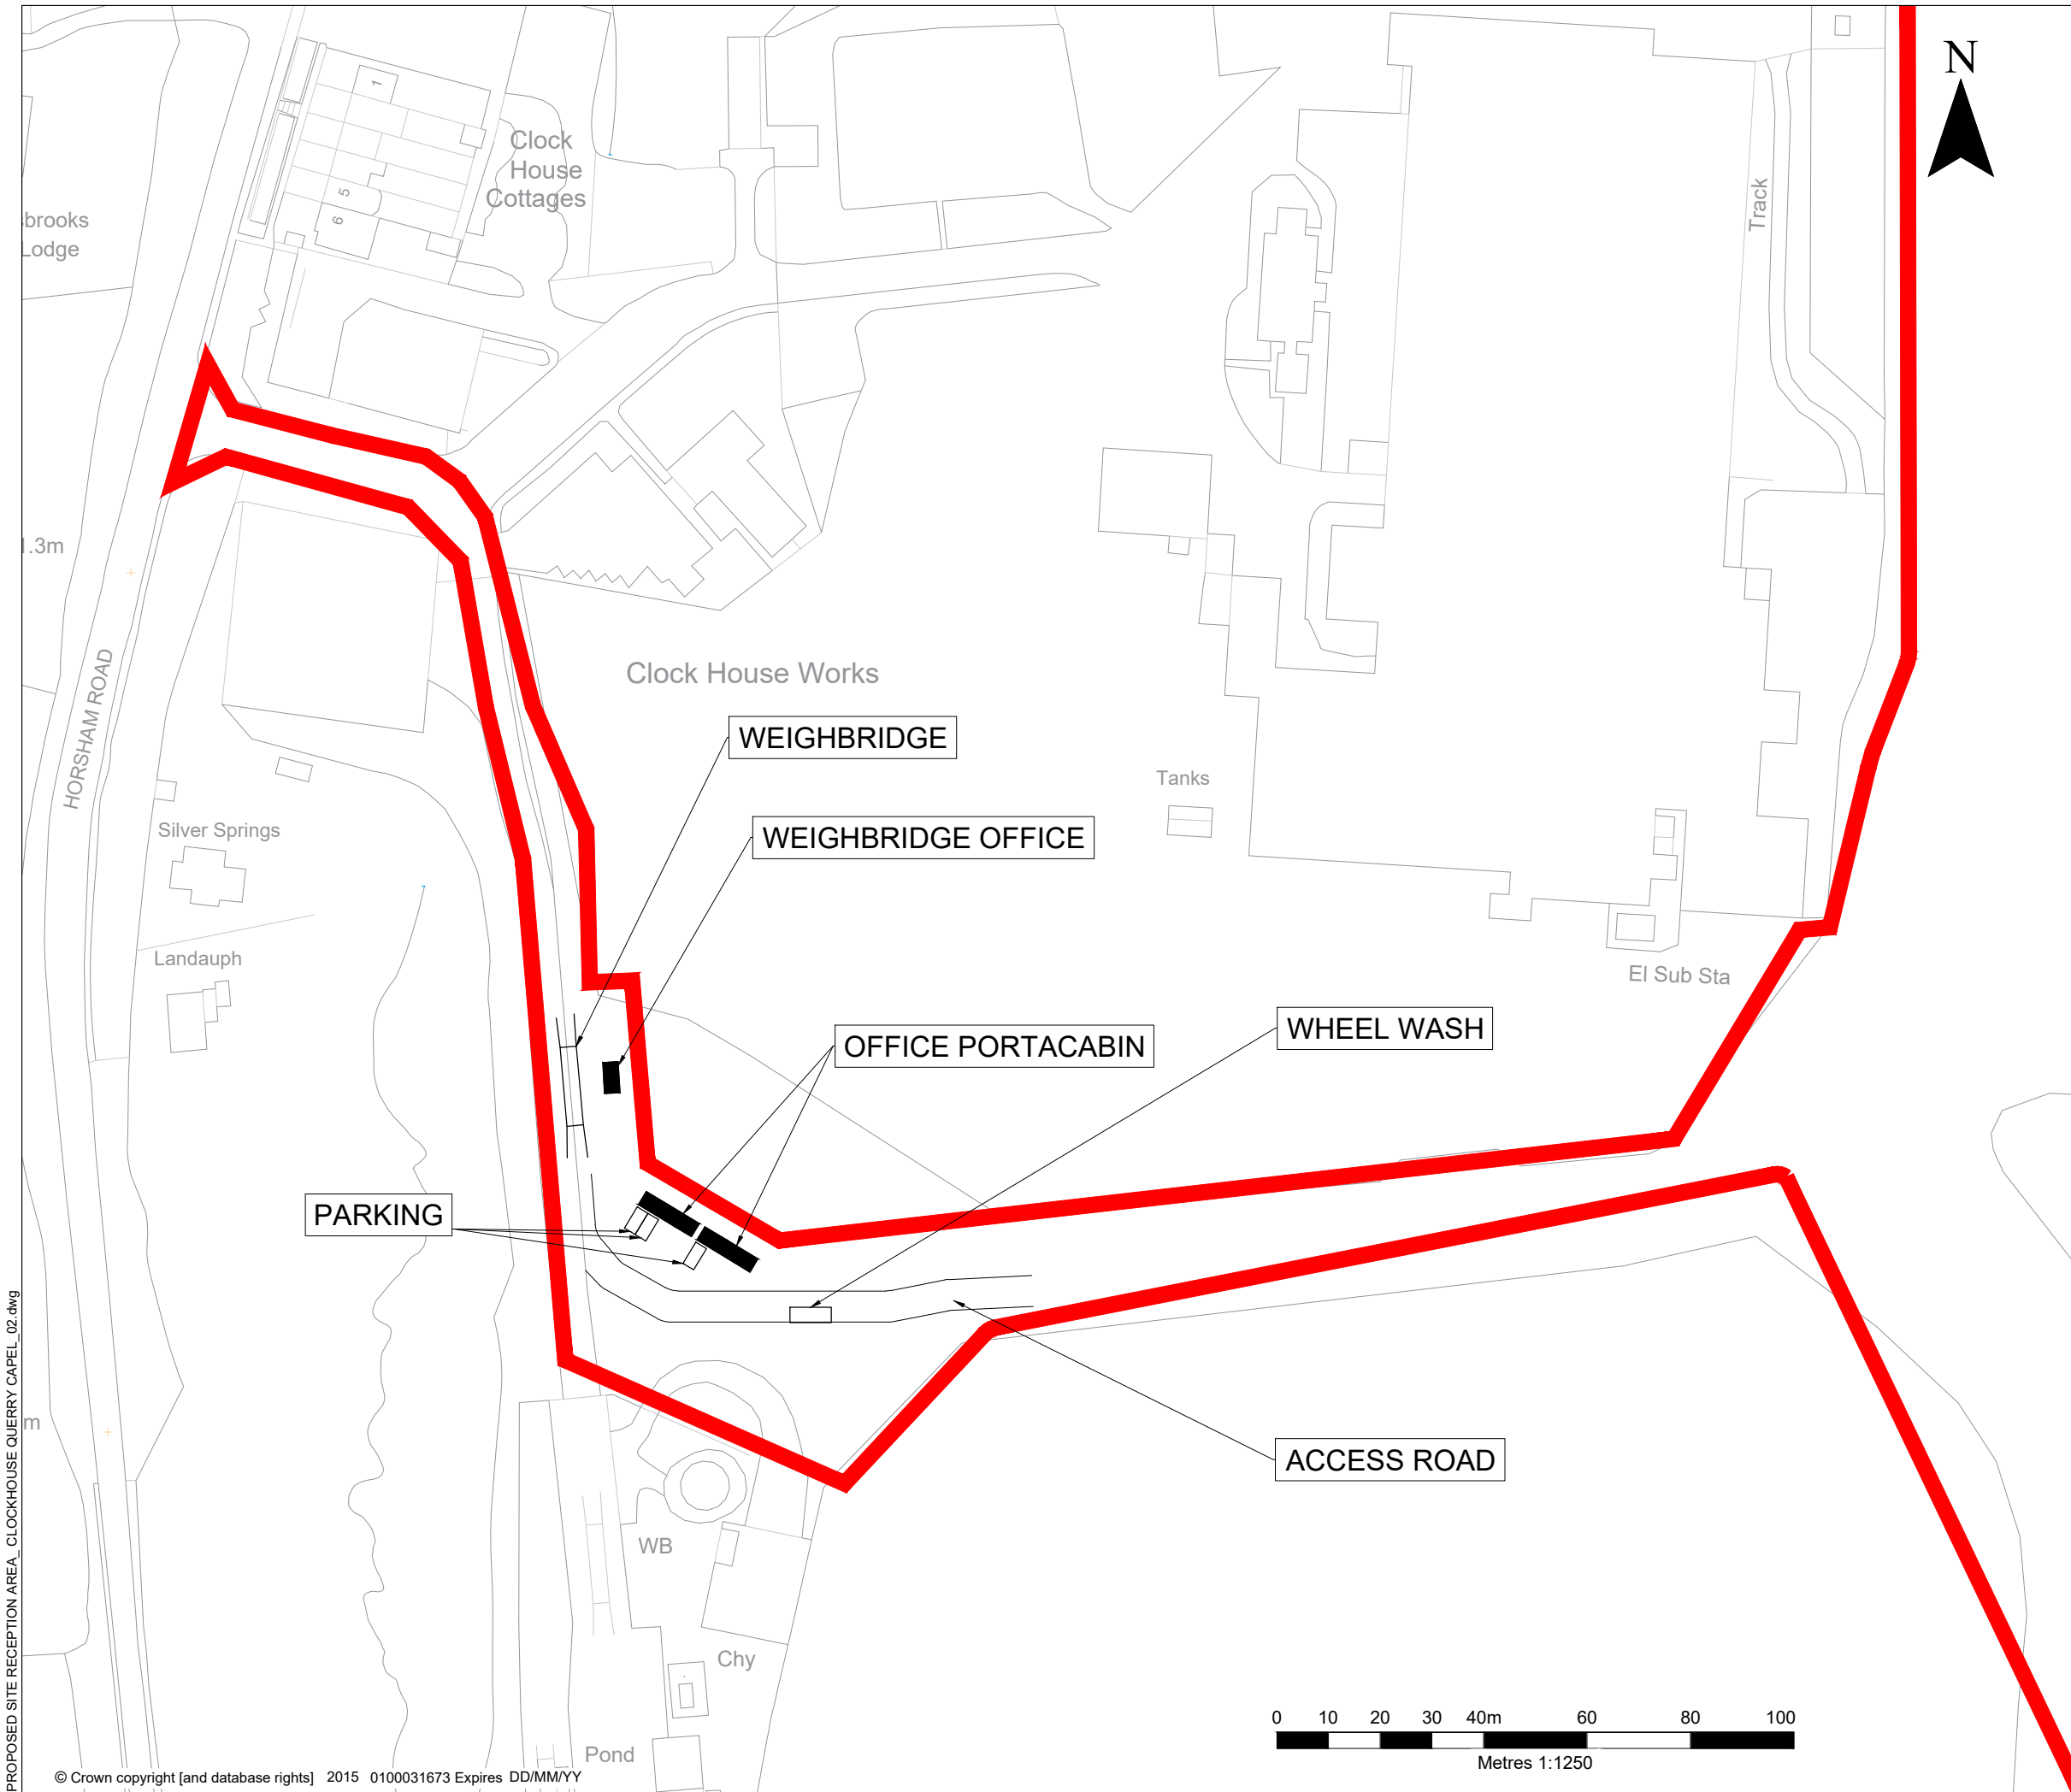

LEGEND

PROPOSED BOUNDARY

SITE LOCATION
SCALE 1:15,000

P02	AW	CL	02/23	PARKING SPACES ADDED
P01	AW	CL	12/22	FIRST ISSUE
Revision	By	Chk'd By	Date	Comments

Amenity Way, Morden, Surrey, SM4 4AX
Tel:0208 329 1030 Email: megan.rimmer@suez.com

2ND AND 3RD FLOORS,
15 MIDDLE PAVEMENT,
NOTTINGHAM. NG1 7DX
T: 01159 647280
www.slrconsulting.com

Site
CLOCKHOUSE QUARRY, CAPEL
SURREY, RH5 5JL

Project
CLOCKHOUSE QUARRY RESTORATION

Drawing Title
PROPOSED SITE RECEPTION AREA


Scale
1:1250@A3

Date
DECEMBER 2022

Drawing Number
CH 3/7

Revision
P02


PROPOSED SITE RECEPTION AREA - CLOCKHOUSE QUARRY CAPEL_02.dwg

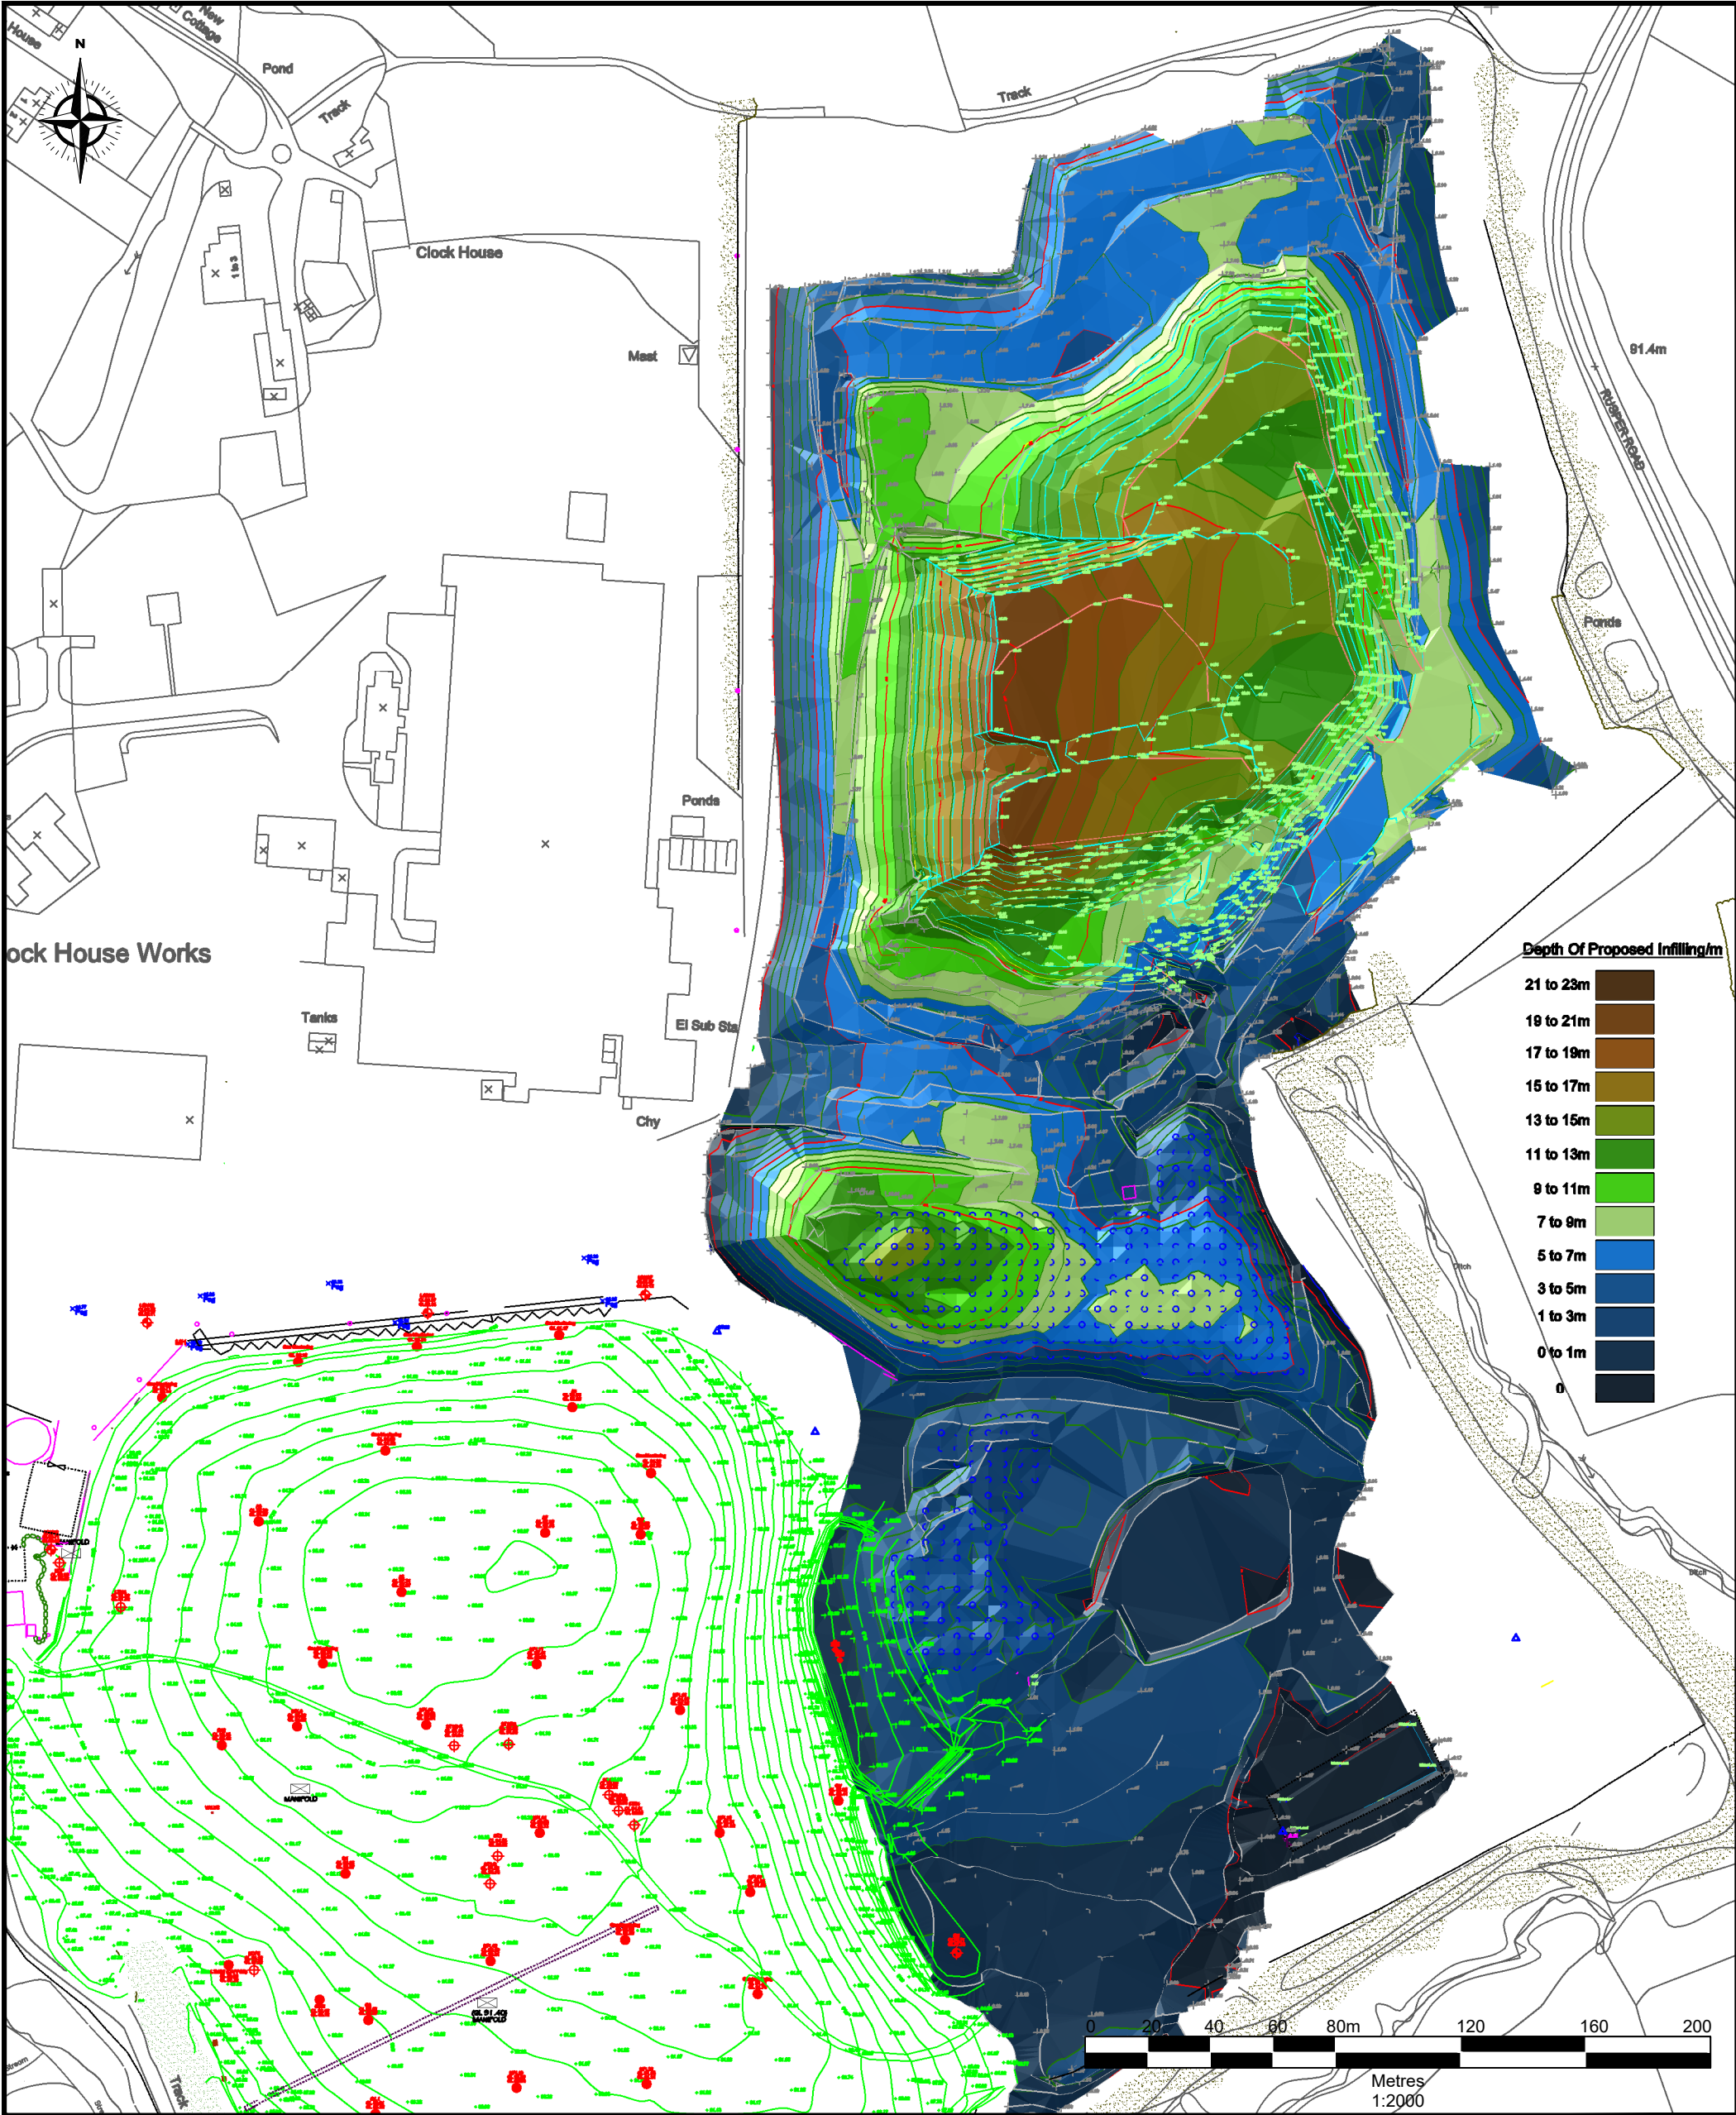


Notes


1. Reproduced from the Ordnance Survey Map with the permission of the Controller of Her Majesty's Stationary Office, Crown Copyright, Licence Number 100004910.

 Darwin Resource Recovery Park, Lower Eccleshill Road, Darwin, BB3 0RP Tel: (01254) 819700, Fax: (01254) 819749, Email: richard.bisset@suez.com	Site Clockhouse Quarry	Scale 1:2000 @ A3	Drawn by RB	Rev	subject	date
	Title Heatmap For Infill Area	Date November 2023	Checked by AW			
		Drawing Ref Cih-HMAP-1123-01				

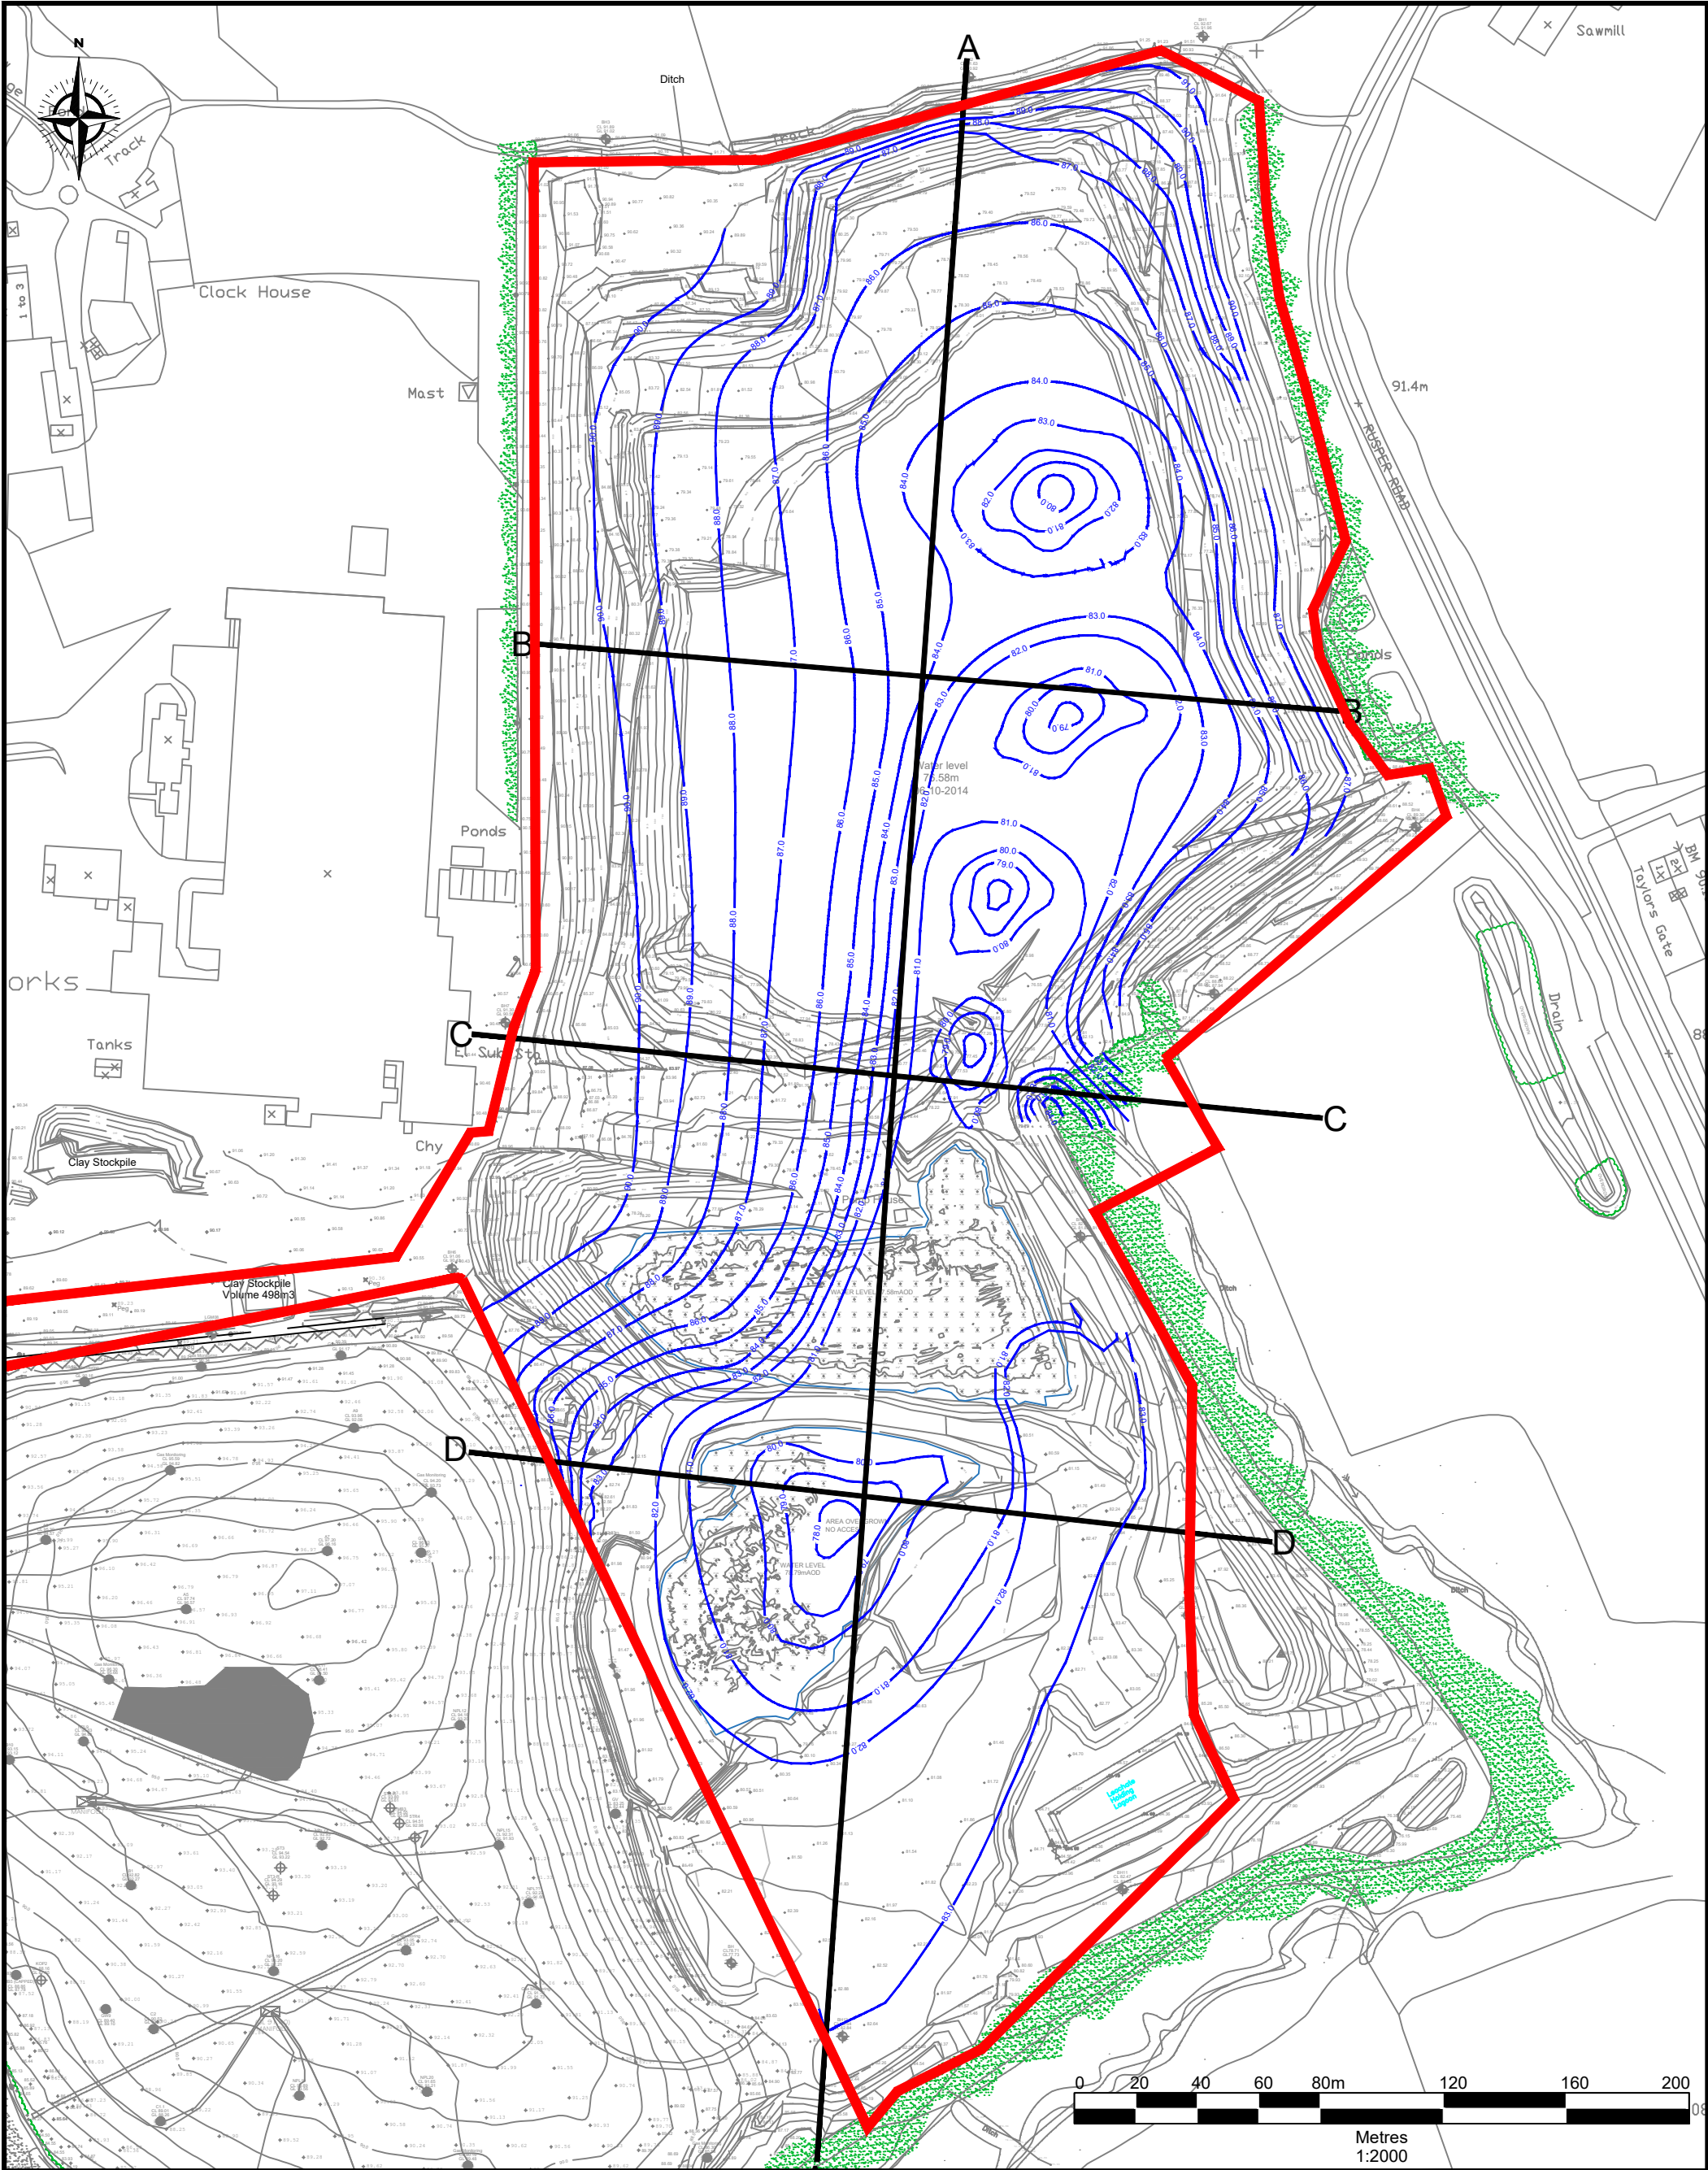


Notes 1. Reproduced from the Ordnance Survey Map with the permission of the Controller of Her Majesty's Stationary Office, Crown Copyright, Licence Number 100004910.		Key: Application Boundary Proposed Infill Contours				
Suez Darwen Resource Recovery Park, Lower Eccleshill Road, Darwen, B33 0RP Tel: (01254) 819700, Fax: (01254) 819749, Email: richard.bisset@suez.com	Site Clockhouse Quarry, Capel	Scale 1:2000 @ A3	Drawn by RB	Rev A	subject Red line added	date July 2024
	Title Proposed Infill Contours	Date December 2023	Checked by KJ			
		Drawing Ref CIH-INF-1223-01a				

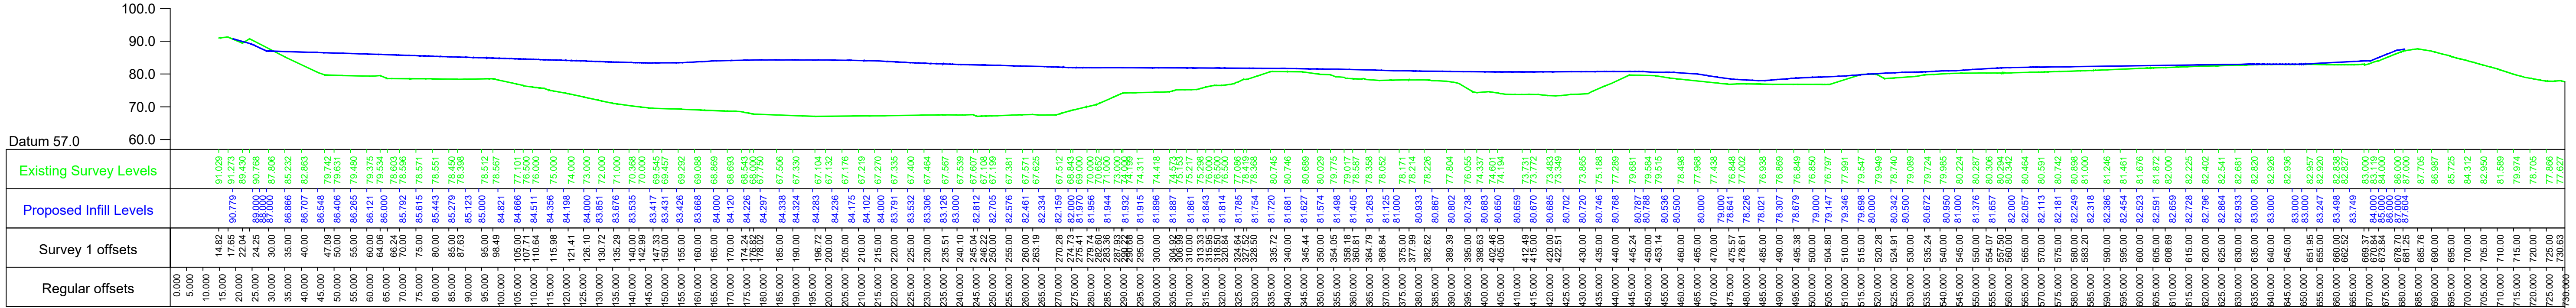

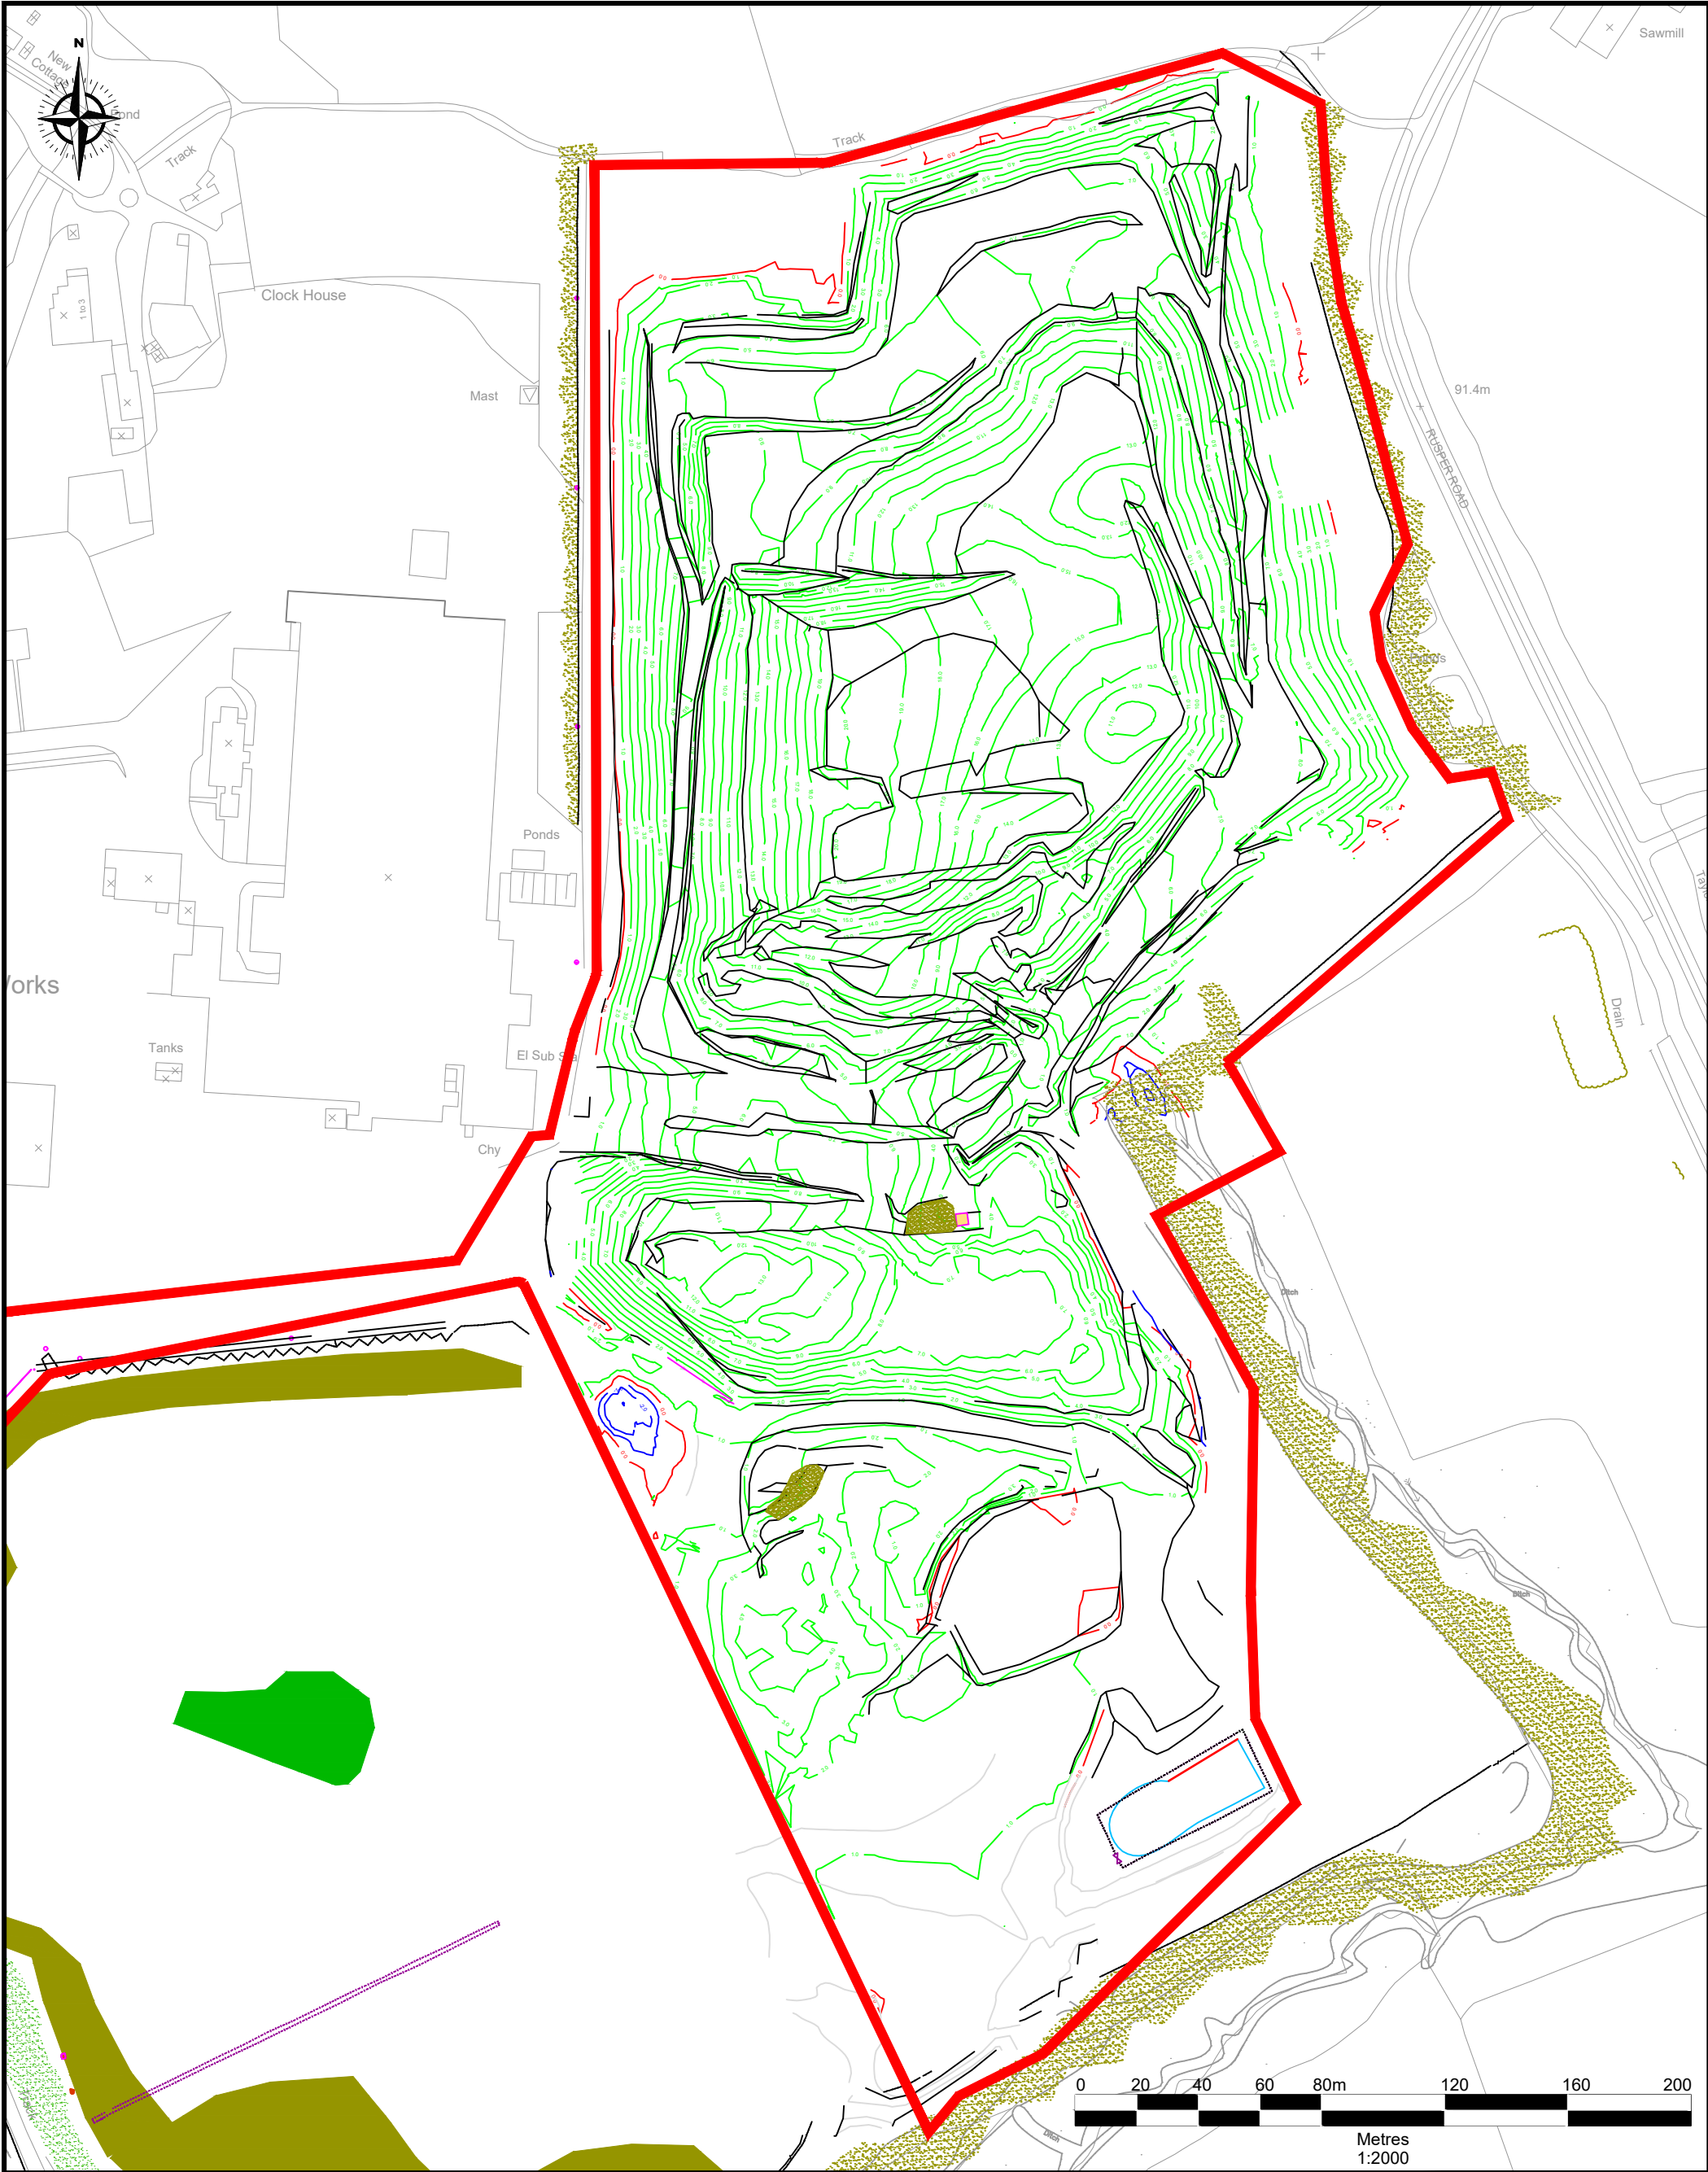

Notes 1. Reproduced from the Ordnance Survey Map with the permission of the Controller of His Majesty's Stationary Office, Crown Copyright and Database Rights 2024. Ordnance Survey 0100031673/100004910.		Key: — Application Boundary			
 Darwen Resource Recovery Park, Lower Eccleshill Road, Darwen, BB3 0RP Tel: (01254) 819700, Fax: (01254) 819749, Email: richard.bisset@suez.com	Site	Scale	Drawn by	Rev	subject
	Clockhouse Quarry, Capel	1:2000 @ A3			
	Title	Date	Checked by		date
	Isopachyte Between Sept 2022 Survey & Proposed Infill Contours	August 2024	AW		
		Drawing Ref			
		Cih-ISO-0824-01			

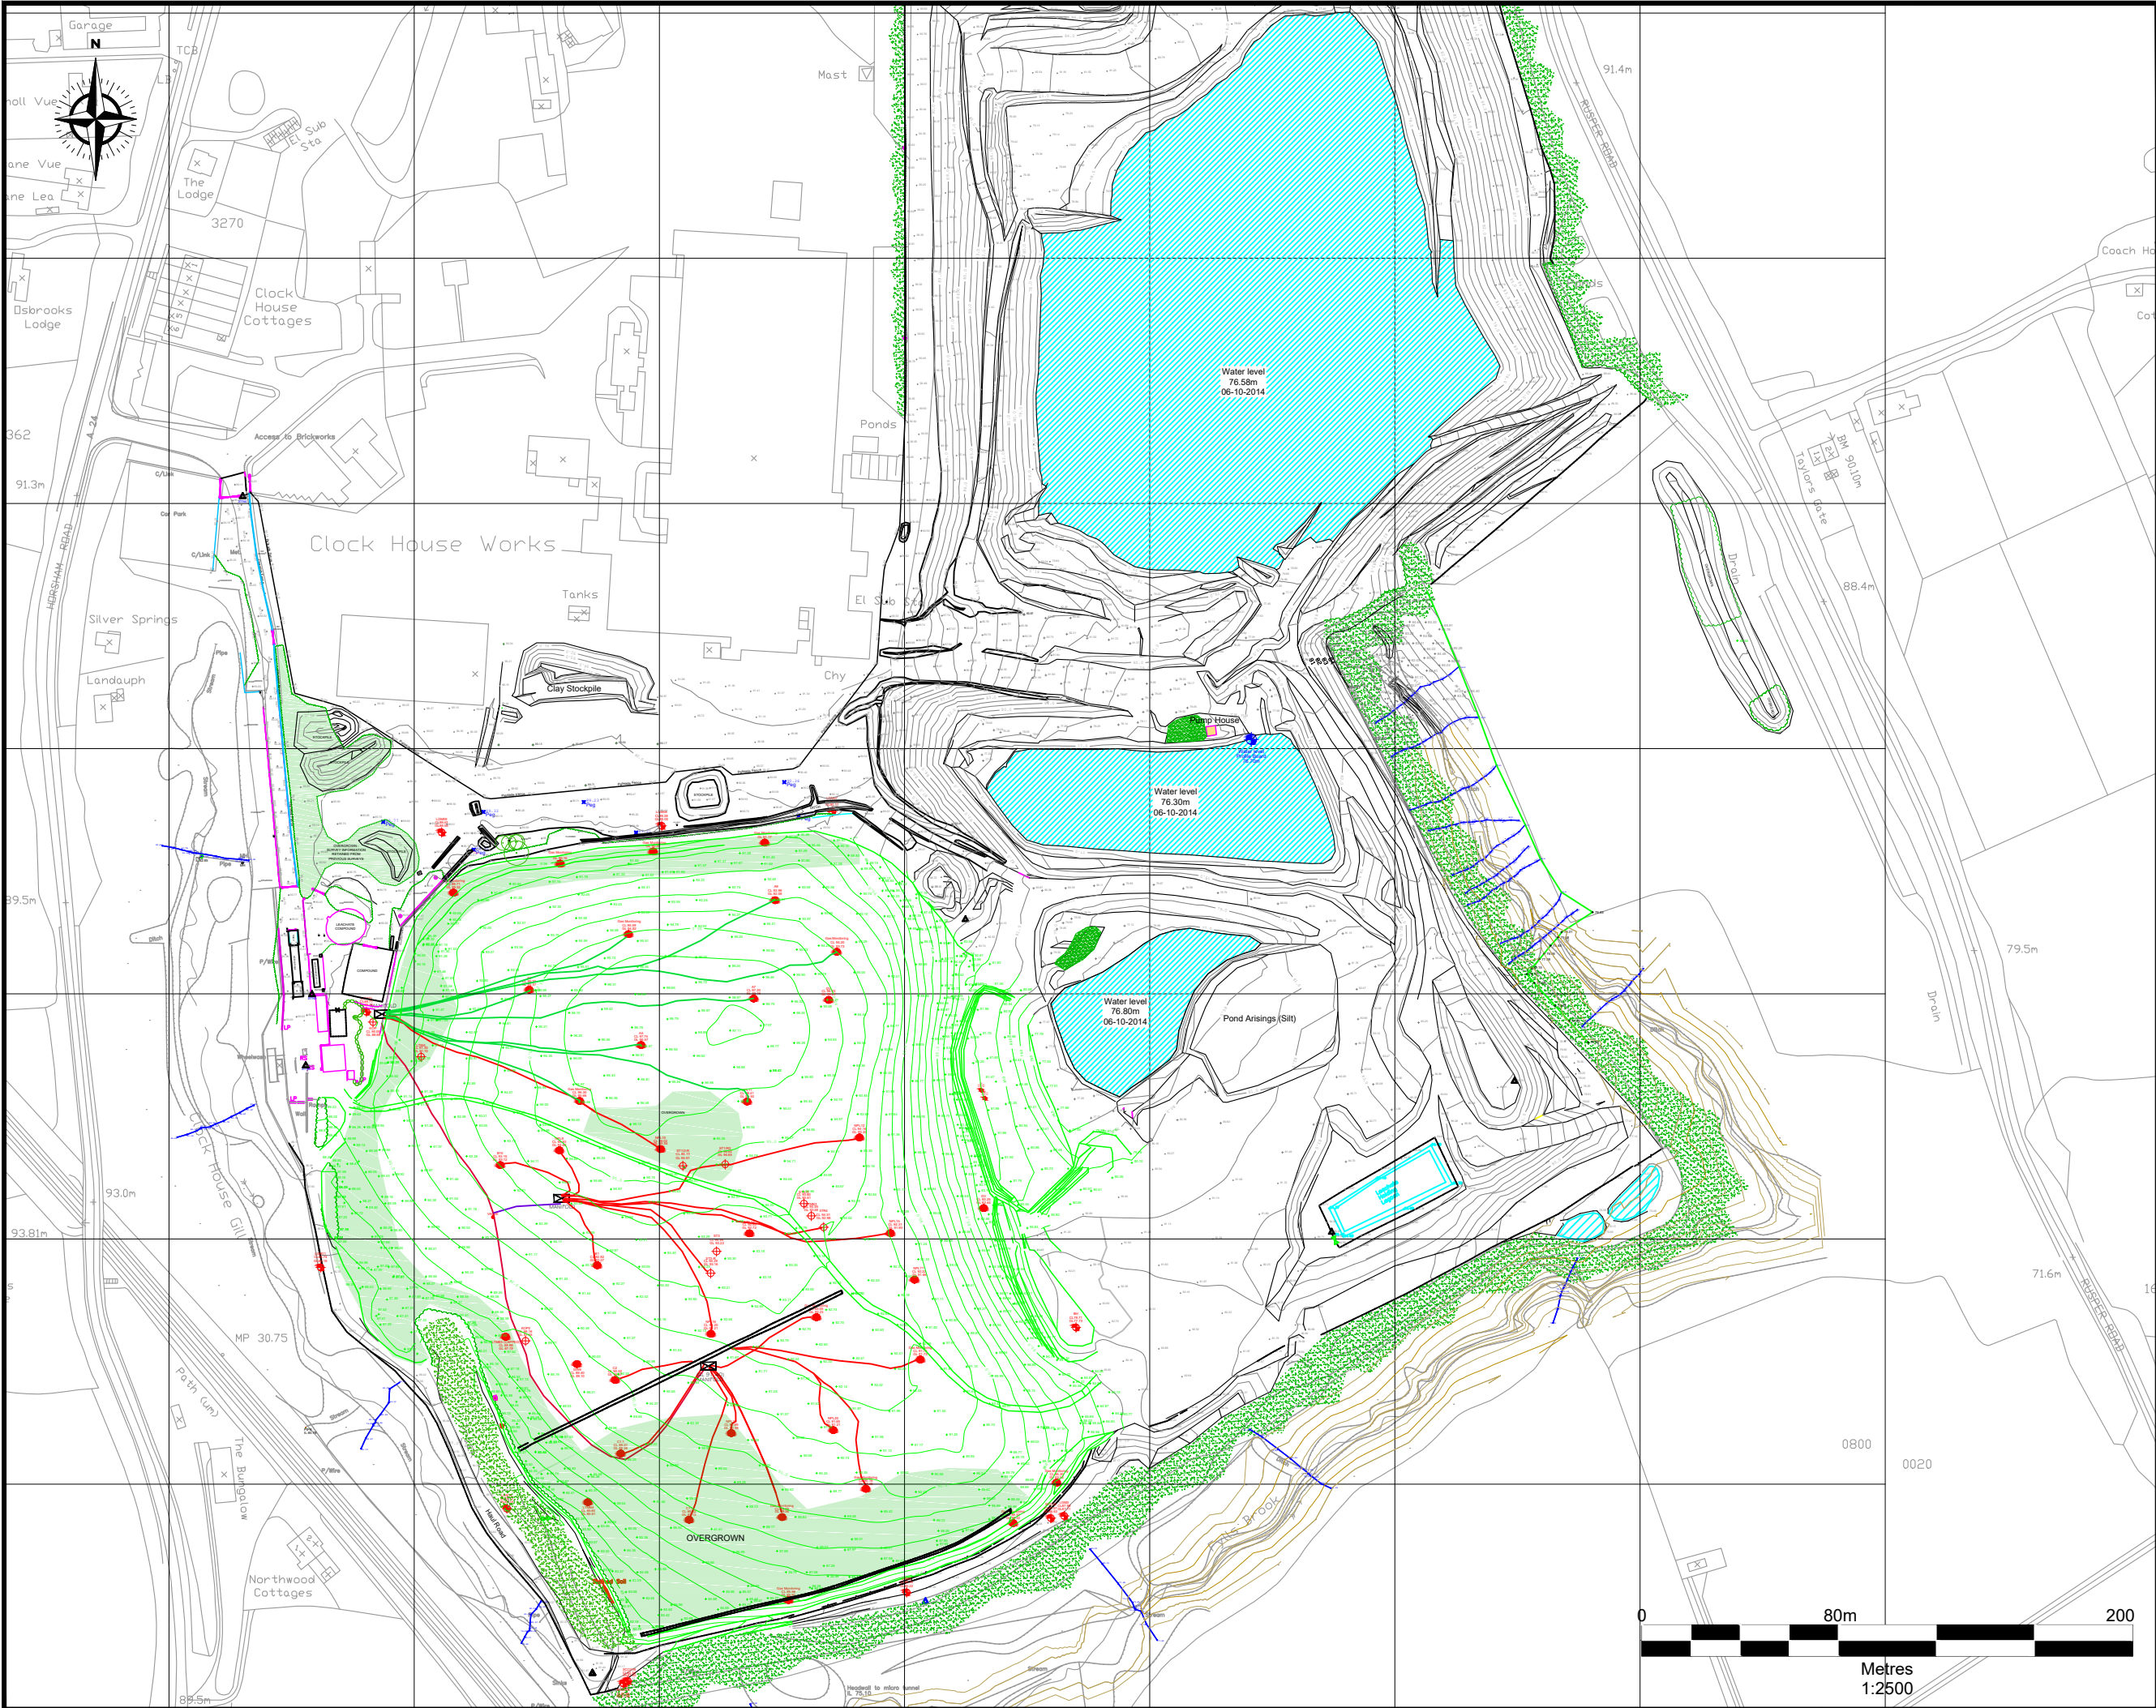

Notes


1. Reproduced from the Ordnance Survey Map with the permission of the Controller of Her Majesty's Stationary Office, Crown Copyright, Licence Number 100004910.

Rev	subject	date



Darwen Resource Recovery Park, Lower Eccleshill Road, Darwen, BB3 0RP
Tel: (01254) 819700, Fax: (01254) 819740, Email: richard.bisset@sita.co.uk

Site	
Clockhouse Capel Landfill Site	
Title	
Capel Landfill & Clockhouse Quarry - Worked Out Areas	
Scale	
1:2500 on A3	
Date	
November 2022	
Drawing Ref	Drawn by
Cih-WOA-1122	ST
	Checked by
	AW

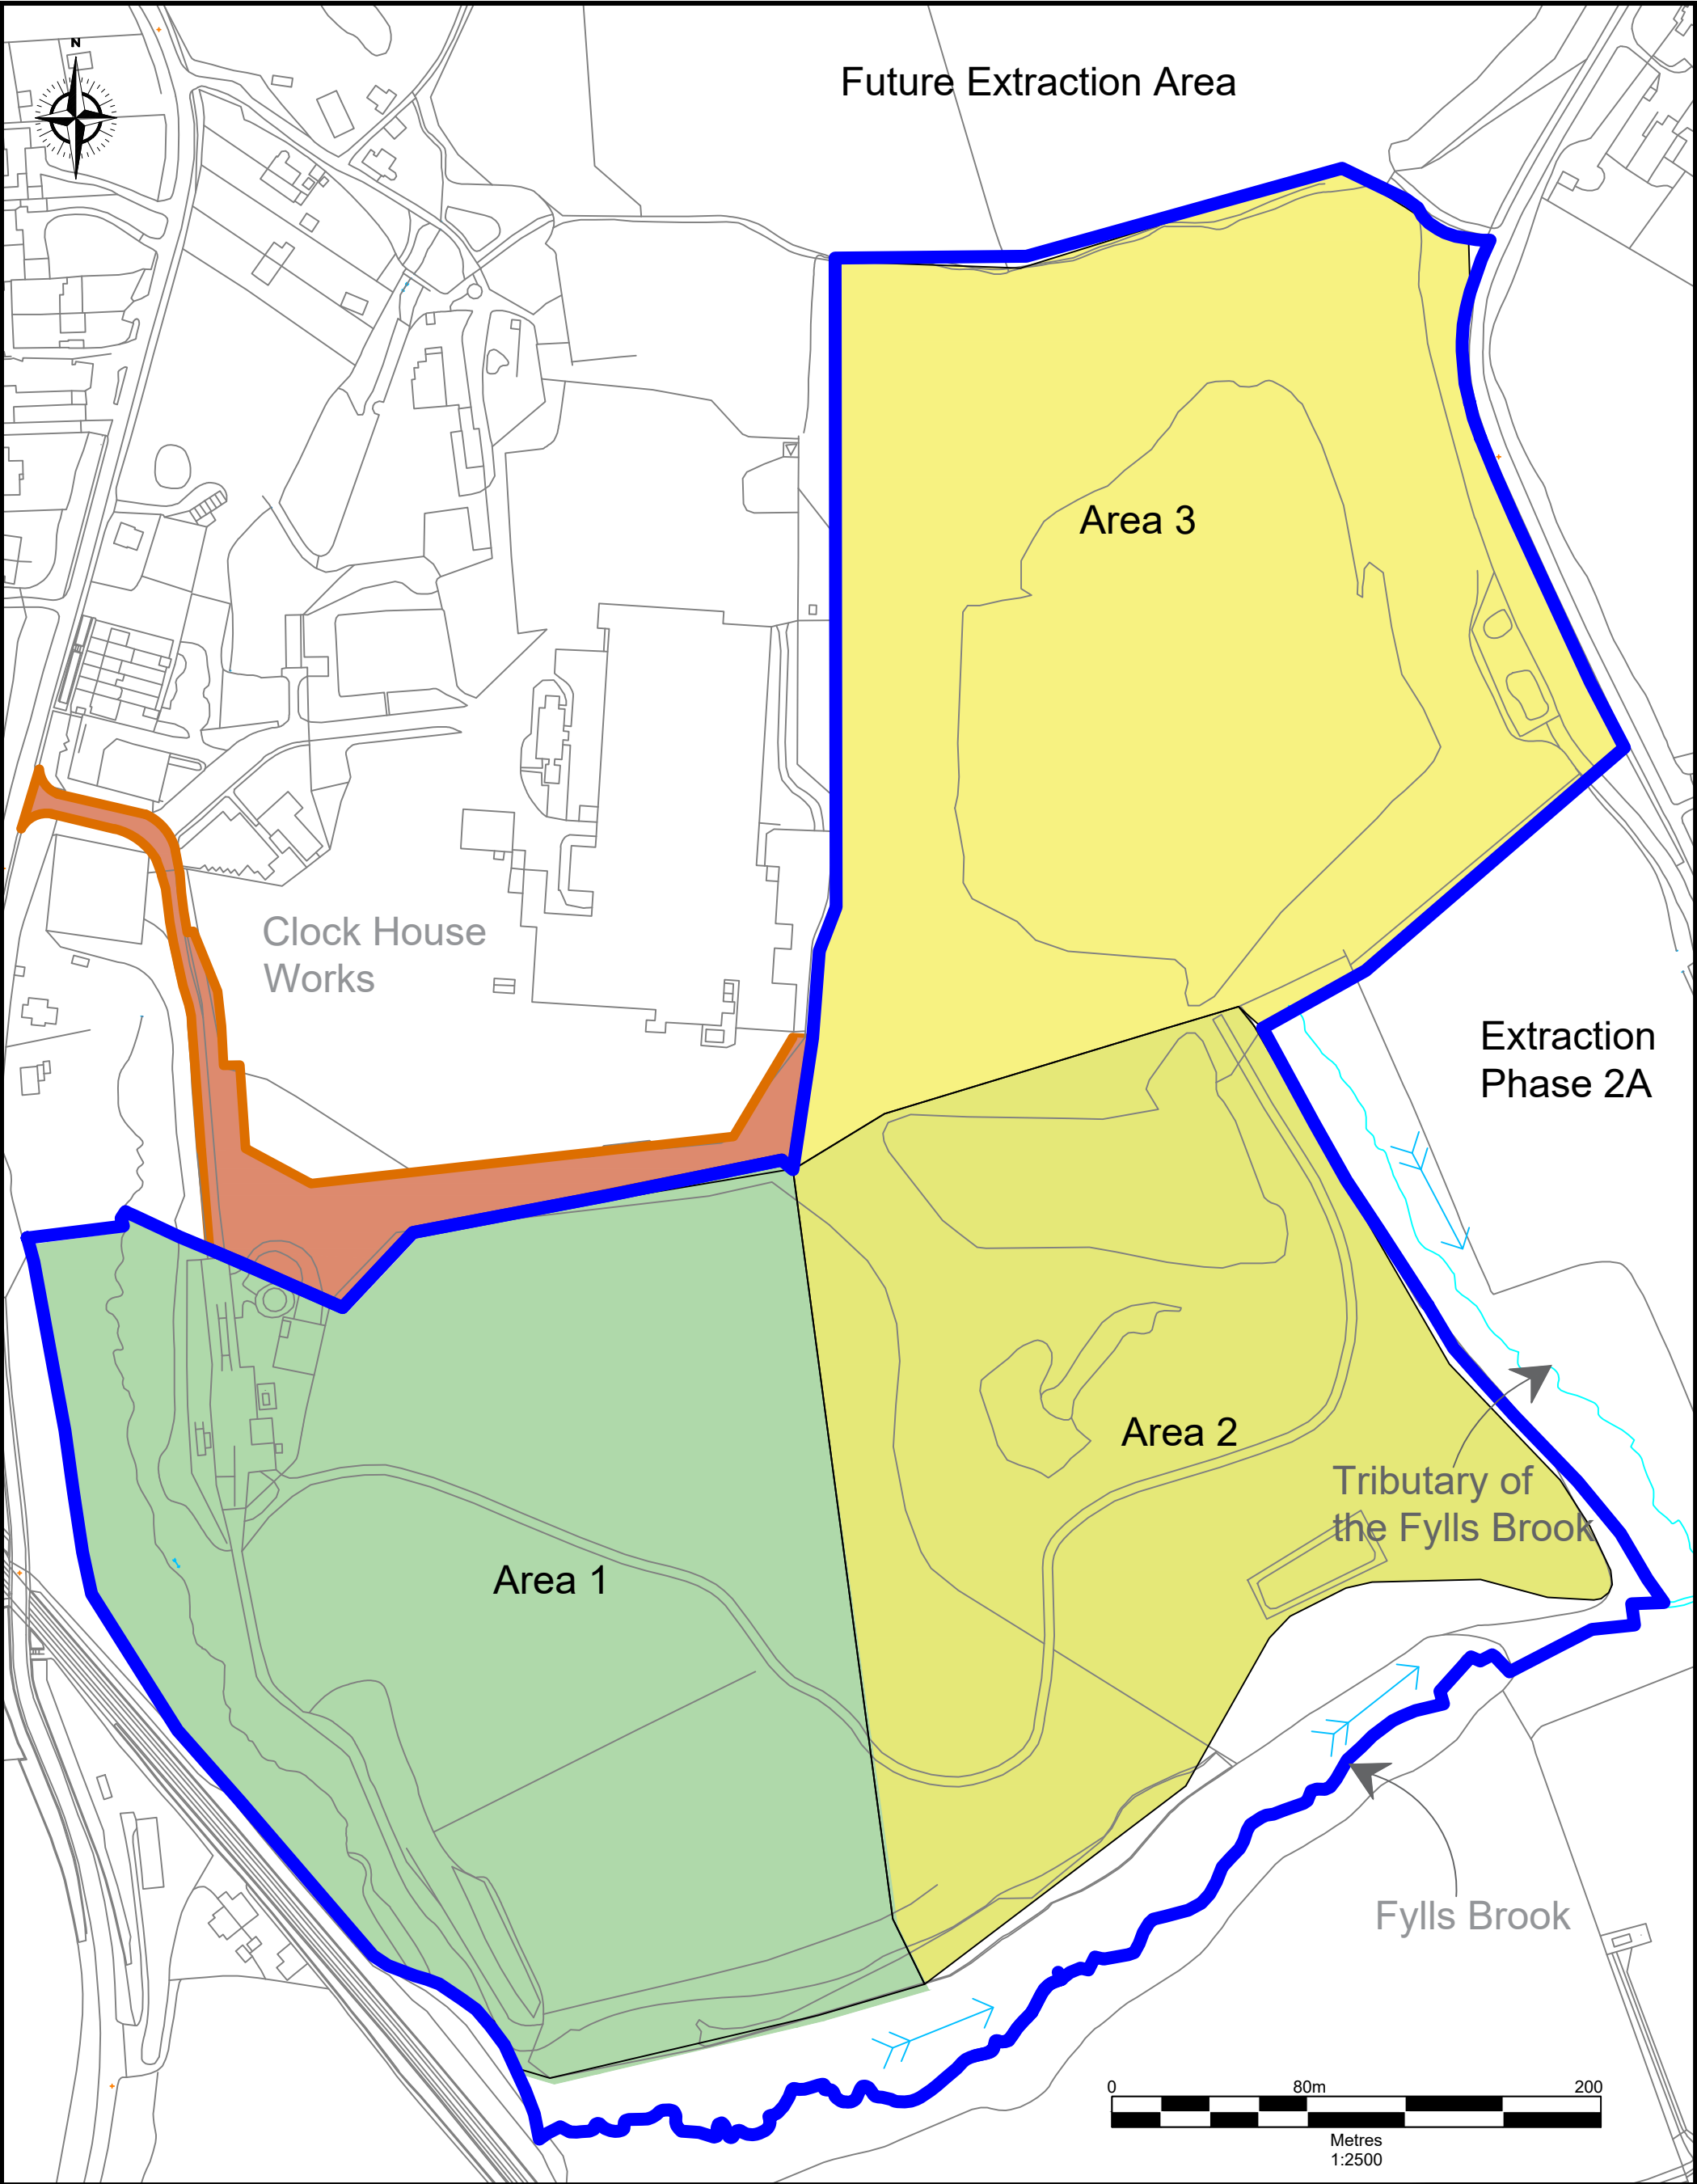

Notes 1. Reproduced from the Ordnance Survey Map with the permission of the Controller of Her Majesty's Stationary Office, Crown Copyright, Licence Number 100004910.				Key: SUEZ Ownership Boundary SUEZ Right of Access		
 Amenity Way, Morden, Surrey, SM4 4AX Tel: 0208 329 1030 Email: megan.rimmer@suez.com	Site Clockhouse Landfill, Capel, Surrey	Scale 1:2500 @ A3	Drawn by ES	Rev	subject	date
	Title The Capel Quarry Site Plan	Date May 2021	Checked by AW			
		Drawing Ref CLK-QREST-0521-02				