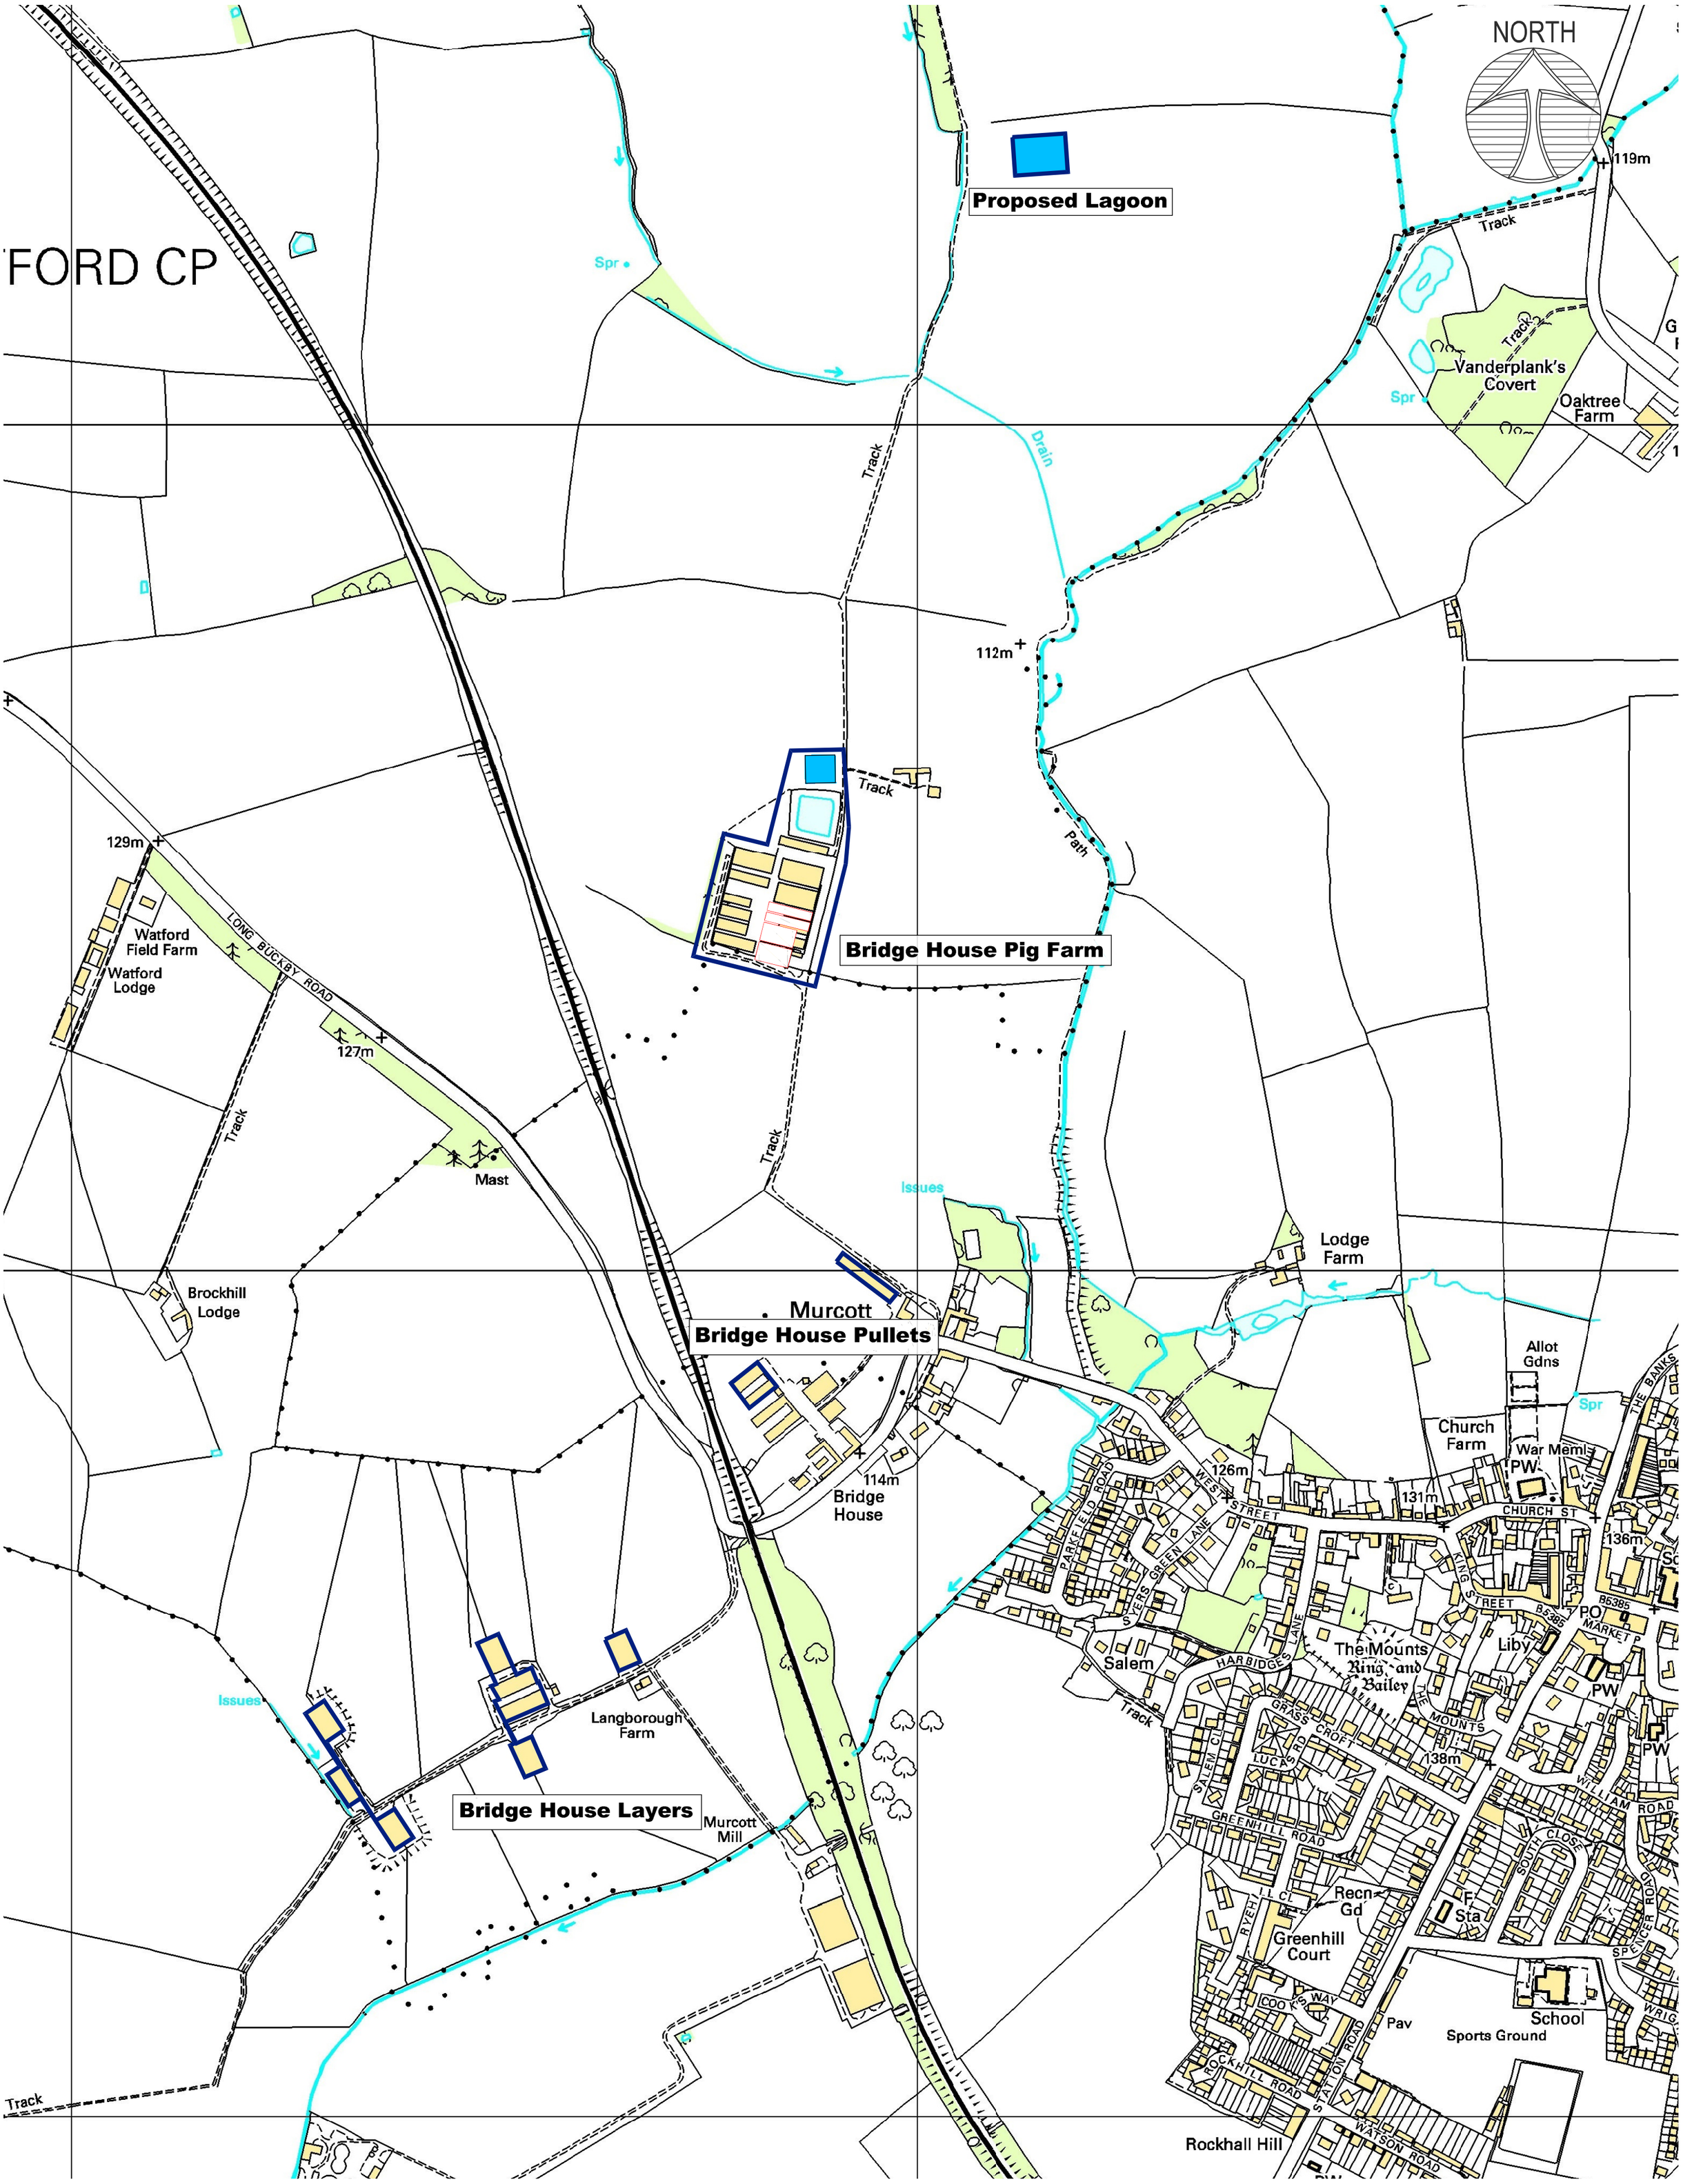

ARM BUILDINGS LTD Rydal Estate, Colton Road, Rugeley, Staffordshire WS15 3HF T: (01889) 575055 W: armbuildings.co.uk E: info@armbuildings.co.uk	Drawing Title: Site Layout/Drainage Plan Drawing Number/Revision: P24-TOMP-LAG-001 Scale/Paper: 1:5000 @ A2 Drawn/Chk'd: BPT/CT Date: 18/09/24	Client: Mr. R. Thompson Description/Location: Proposed Lagoon @ Bridge House Farm Ltd. Murcott, Long Buckby, Northampton, NN6 7QR	Rev. / Date / Description / Sig / Chkd

This drawing is copyright property of ARM BUILDINGS Ltd. and should not be reproduced without permission.

All relevant dimensions and levels must be verified on site before work is commenced.

Scaled dimensions must not be taken from this drawing.