DO NOT SCALE. All dimensions must be checked/verified on site.

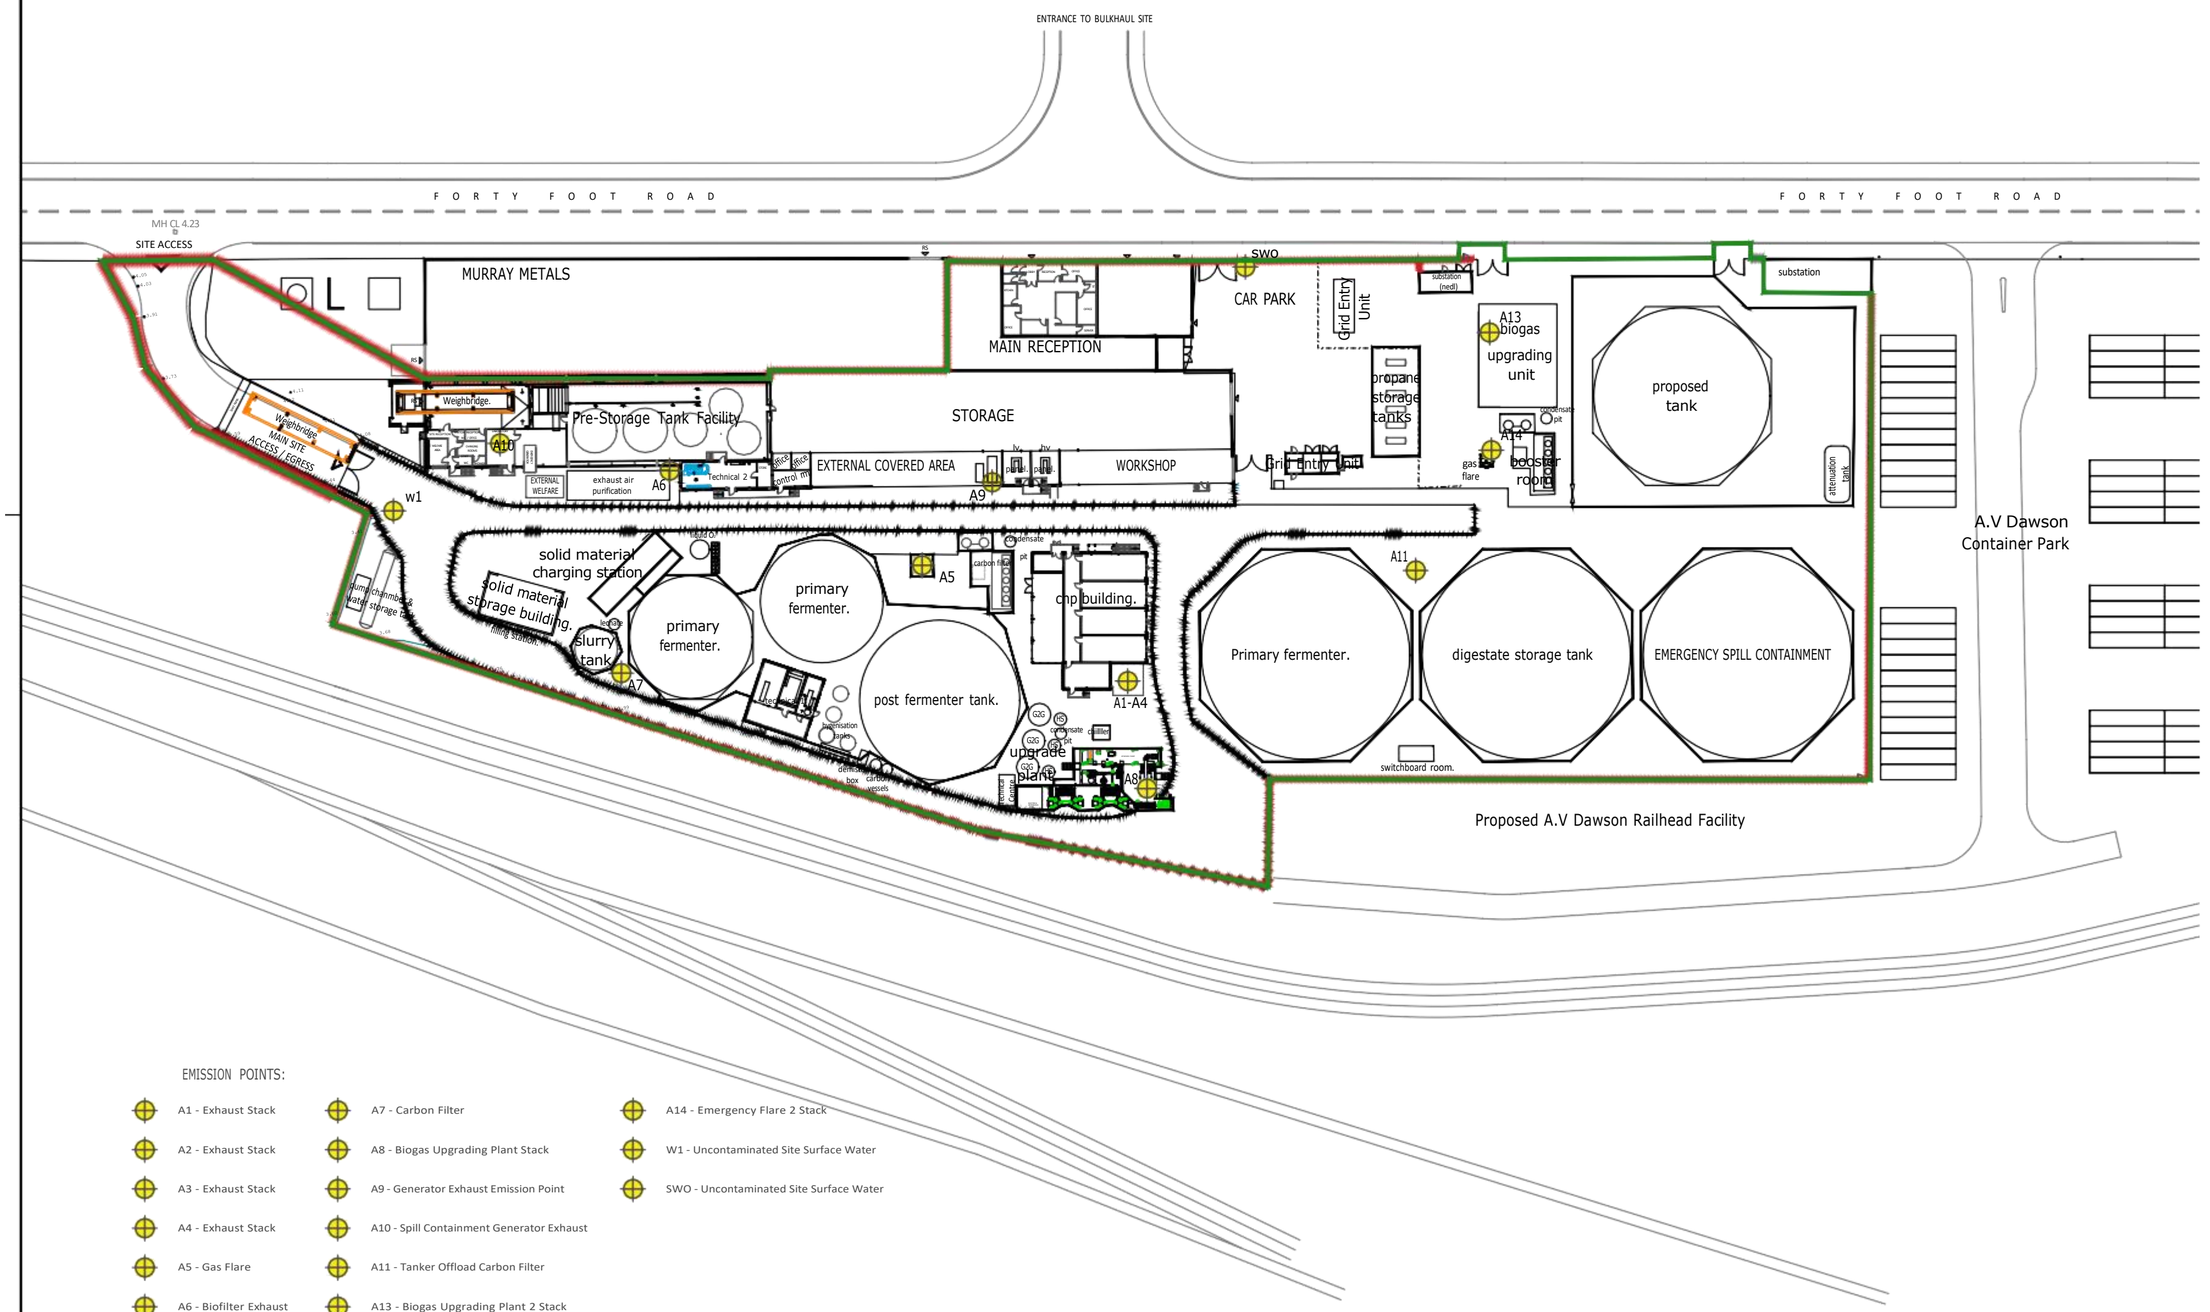

EMISSION POINTS:

- A1 - Exhaust Stack
- A2 - Exhaust Stack
- A3 - Exhaust Stack
- A4 - Exhaust Stack
- A5 - Gas Flare
- A6 - Biofilter Exhaust
- A7 - Carbon Filter
- A8 - Biogas Upgrading Plant Stack
- A9 - Generator Exhaust Emission Point
- A10 - Spill Containment Generator Exhaust
- A11 - Tanker Offload Carbon Filter
- A13 - Biogas Upgrading Plant 2 Stack
- A14 - Emergency Flare 2 Stack
- W1 - Uncontaminated Site Surface Water
- SWO - Uncontaminated Site Surface Water

Rev.	Date.	Description.

© Copyright

AutoCAD SHX Text

AutoCAD SHX Text

1630Kg

HARKIN ASSOCIATES
DESIGN & ARCHITECTURE
THE HKN GROUP
BRITANNIA HOUSE SUITE 15 BRIGNELL ROAD
RIVERSIDE PARK MIDDLESBROUGH TS2 1PS
TEL:(01642) 241880
E-MAIL: info@harkinassociates.net

Client.
DURANTA ENERGY

Job Title.
ANAEROBIC DIGESTION PLANT
TEESSIDE AD PLANT
FORTY FOOT ROAD
MIDDLESBROUGH

Drawing Title.
EMISSION POINTS PLAN

Scale.	Date.	Drawn.	Checked.
1:500@A1	OCT 25	AH	M.F.H

Drawing No.	Rev.
25-1719-01	A