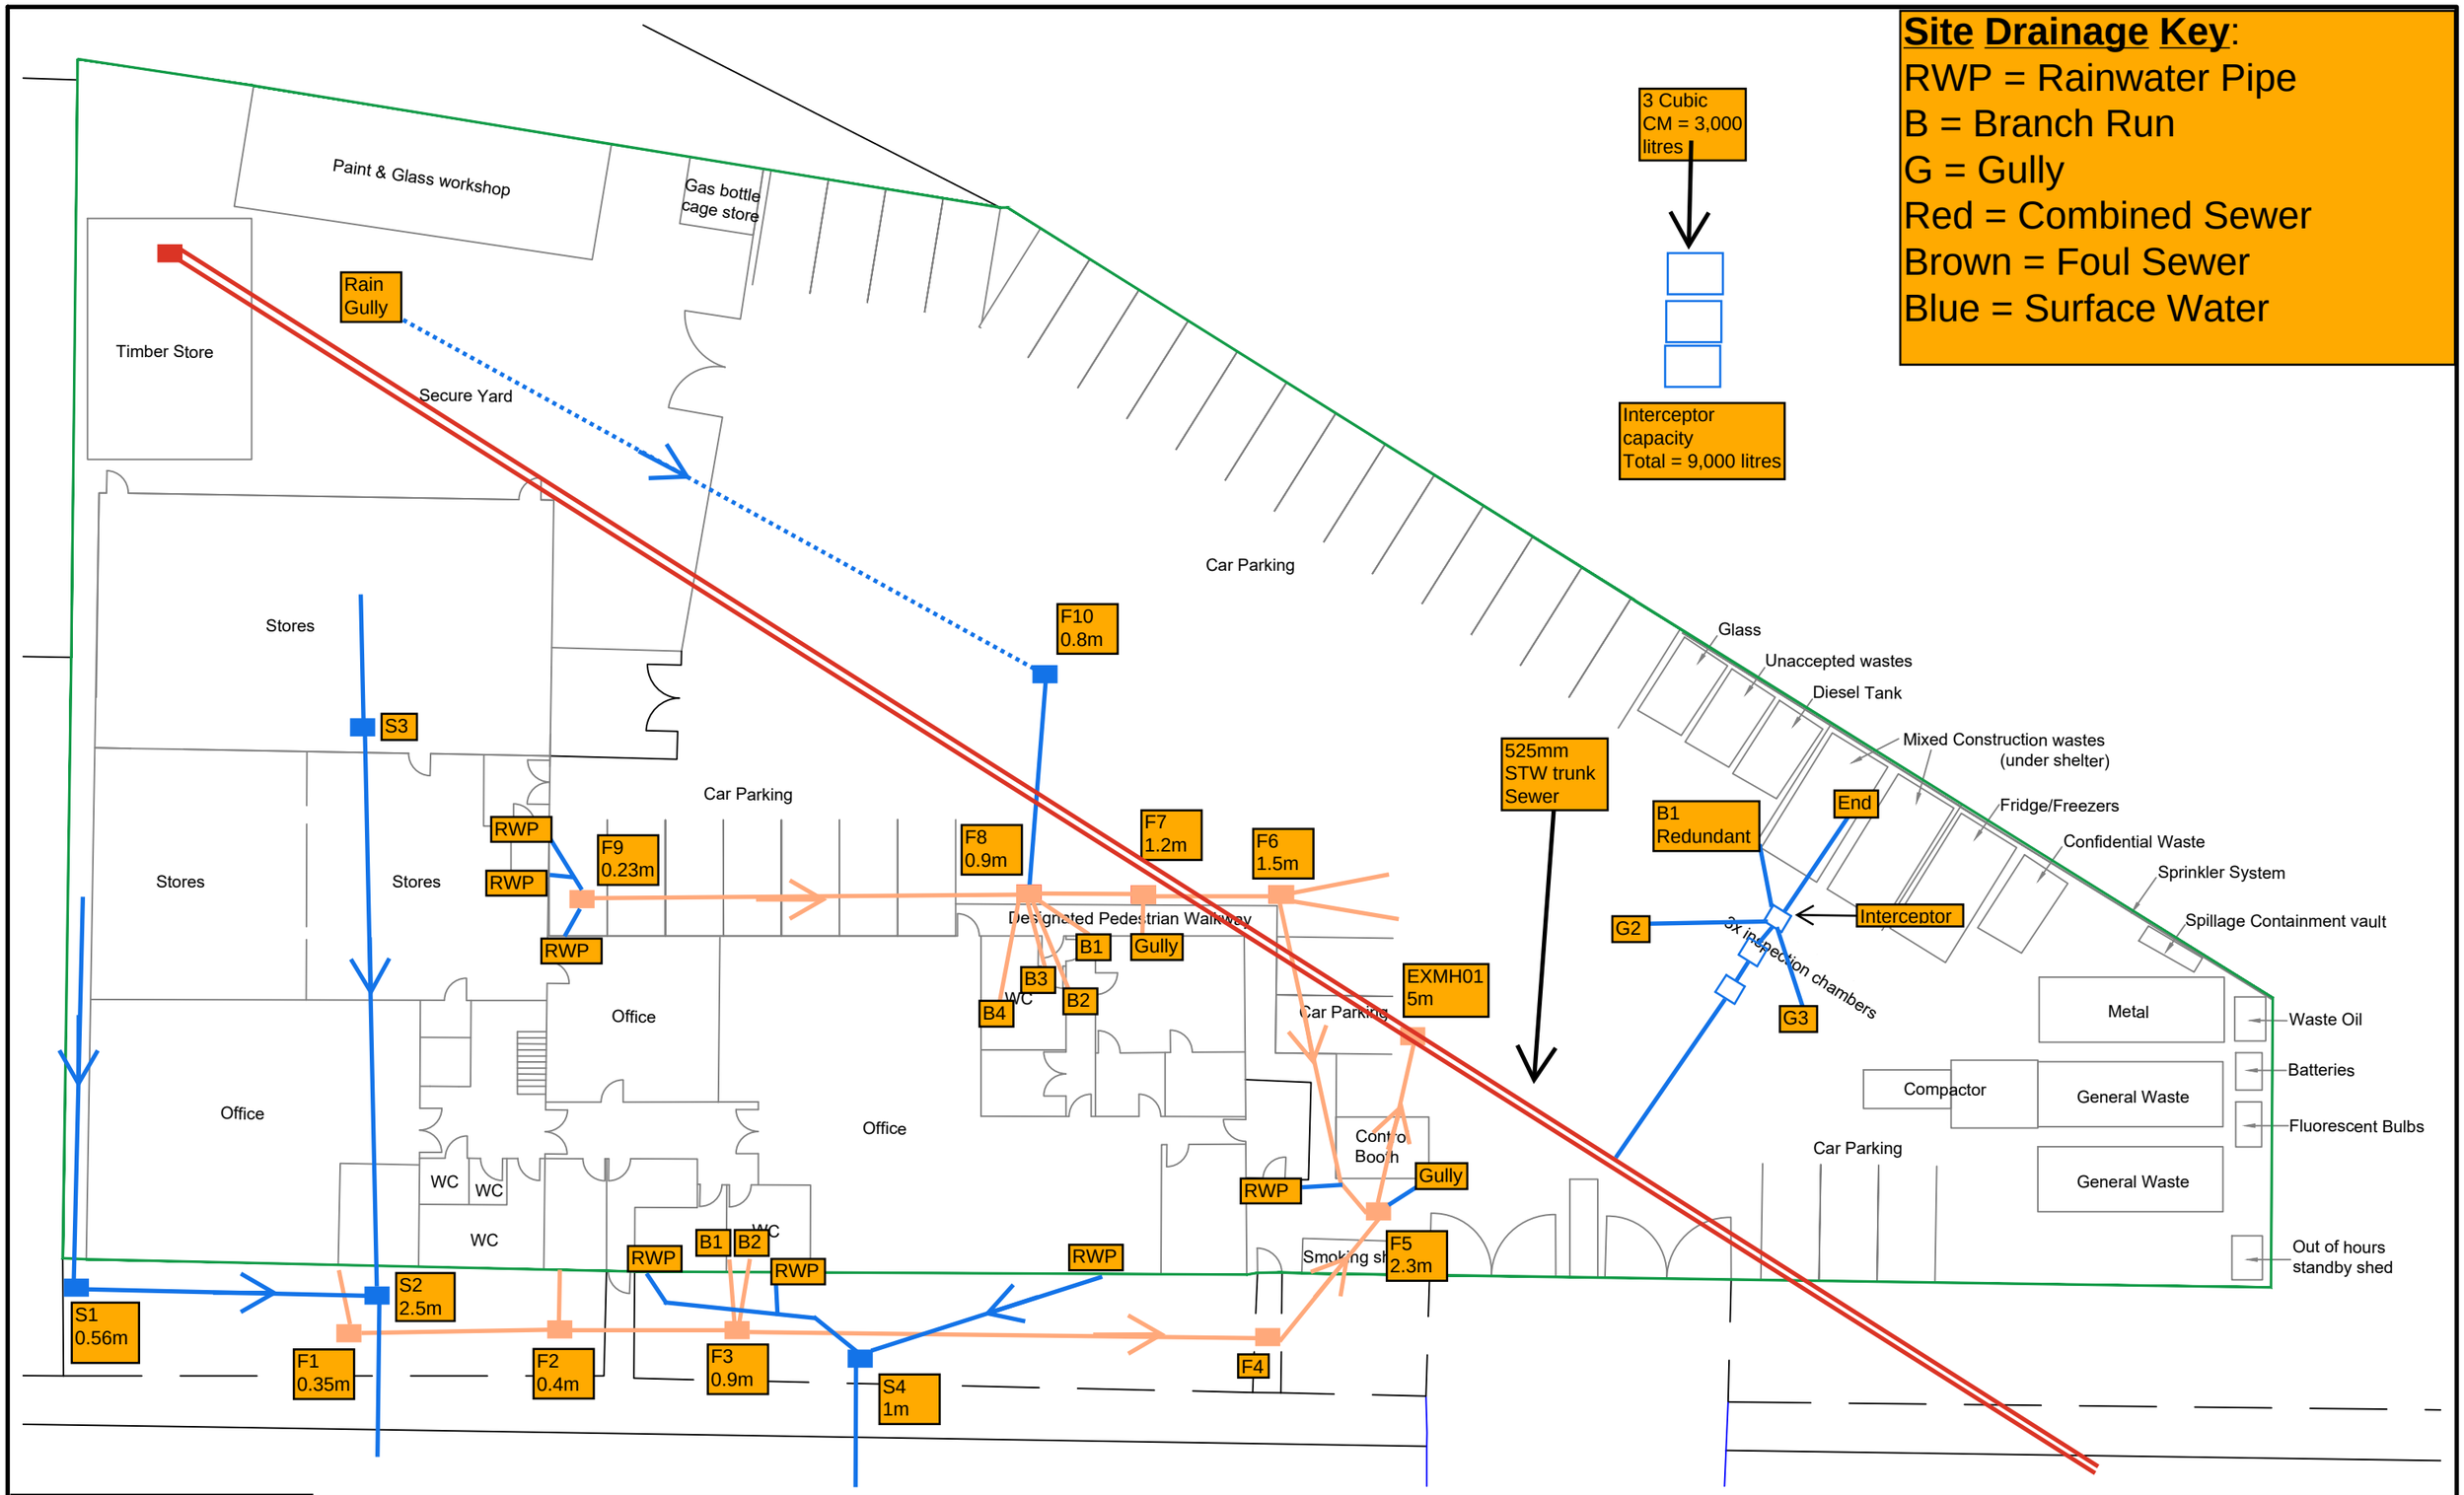

The Drain Group
93 Cato Street
Nechells
Birmingham
B7 4TS

Client:
Solihull MBC
Chapelhouse Depot
Chapelhouse Road
Chelmsley Wood
Solihull
B37 5HA

Revision:	Date:	Description:	Notes:

Project: Chapelhouse Permit Variation

Drawing Title: Site Layout Plan

Drawn by: DE

Checked by:

Date: Nov 2016

Drawing number: 616/var/001

Scale: 1:250 @ A3

Revision: