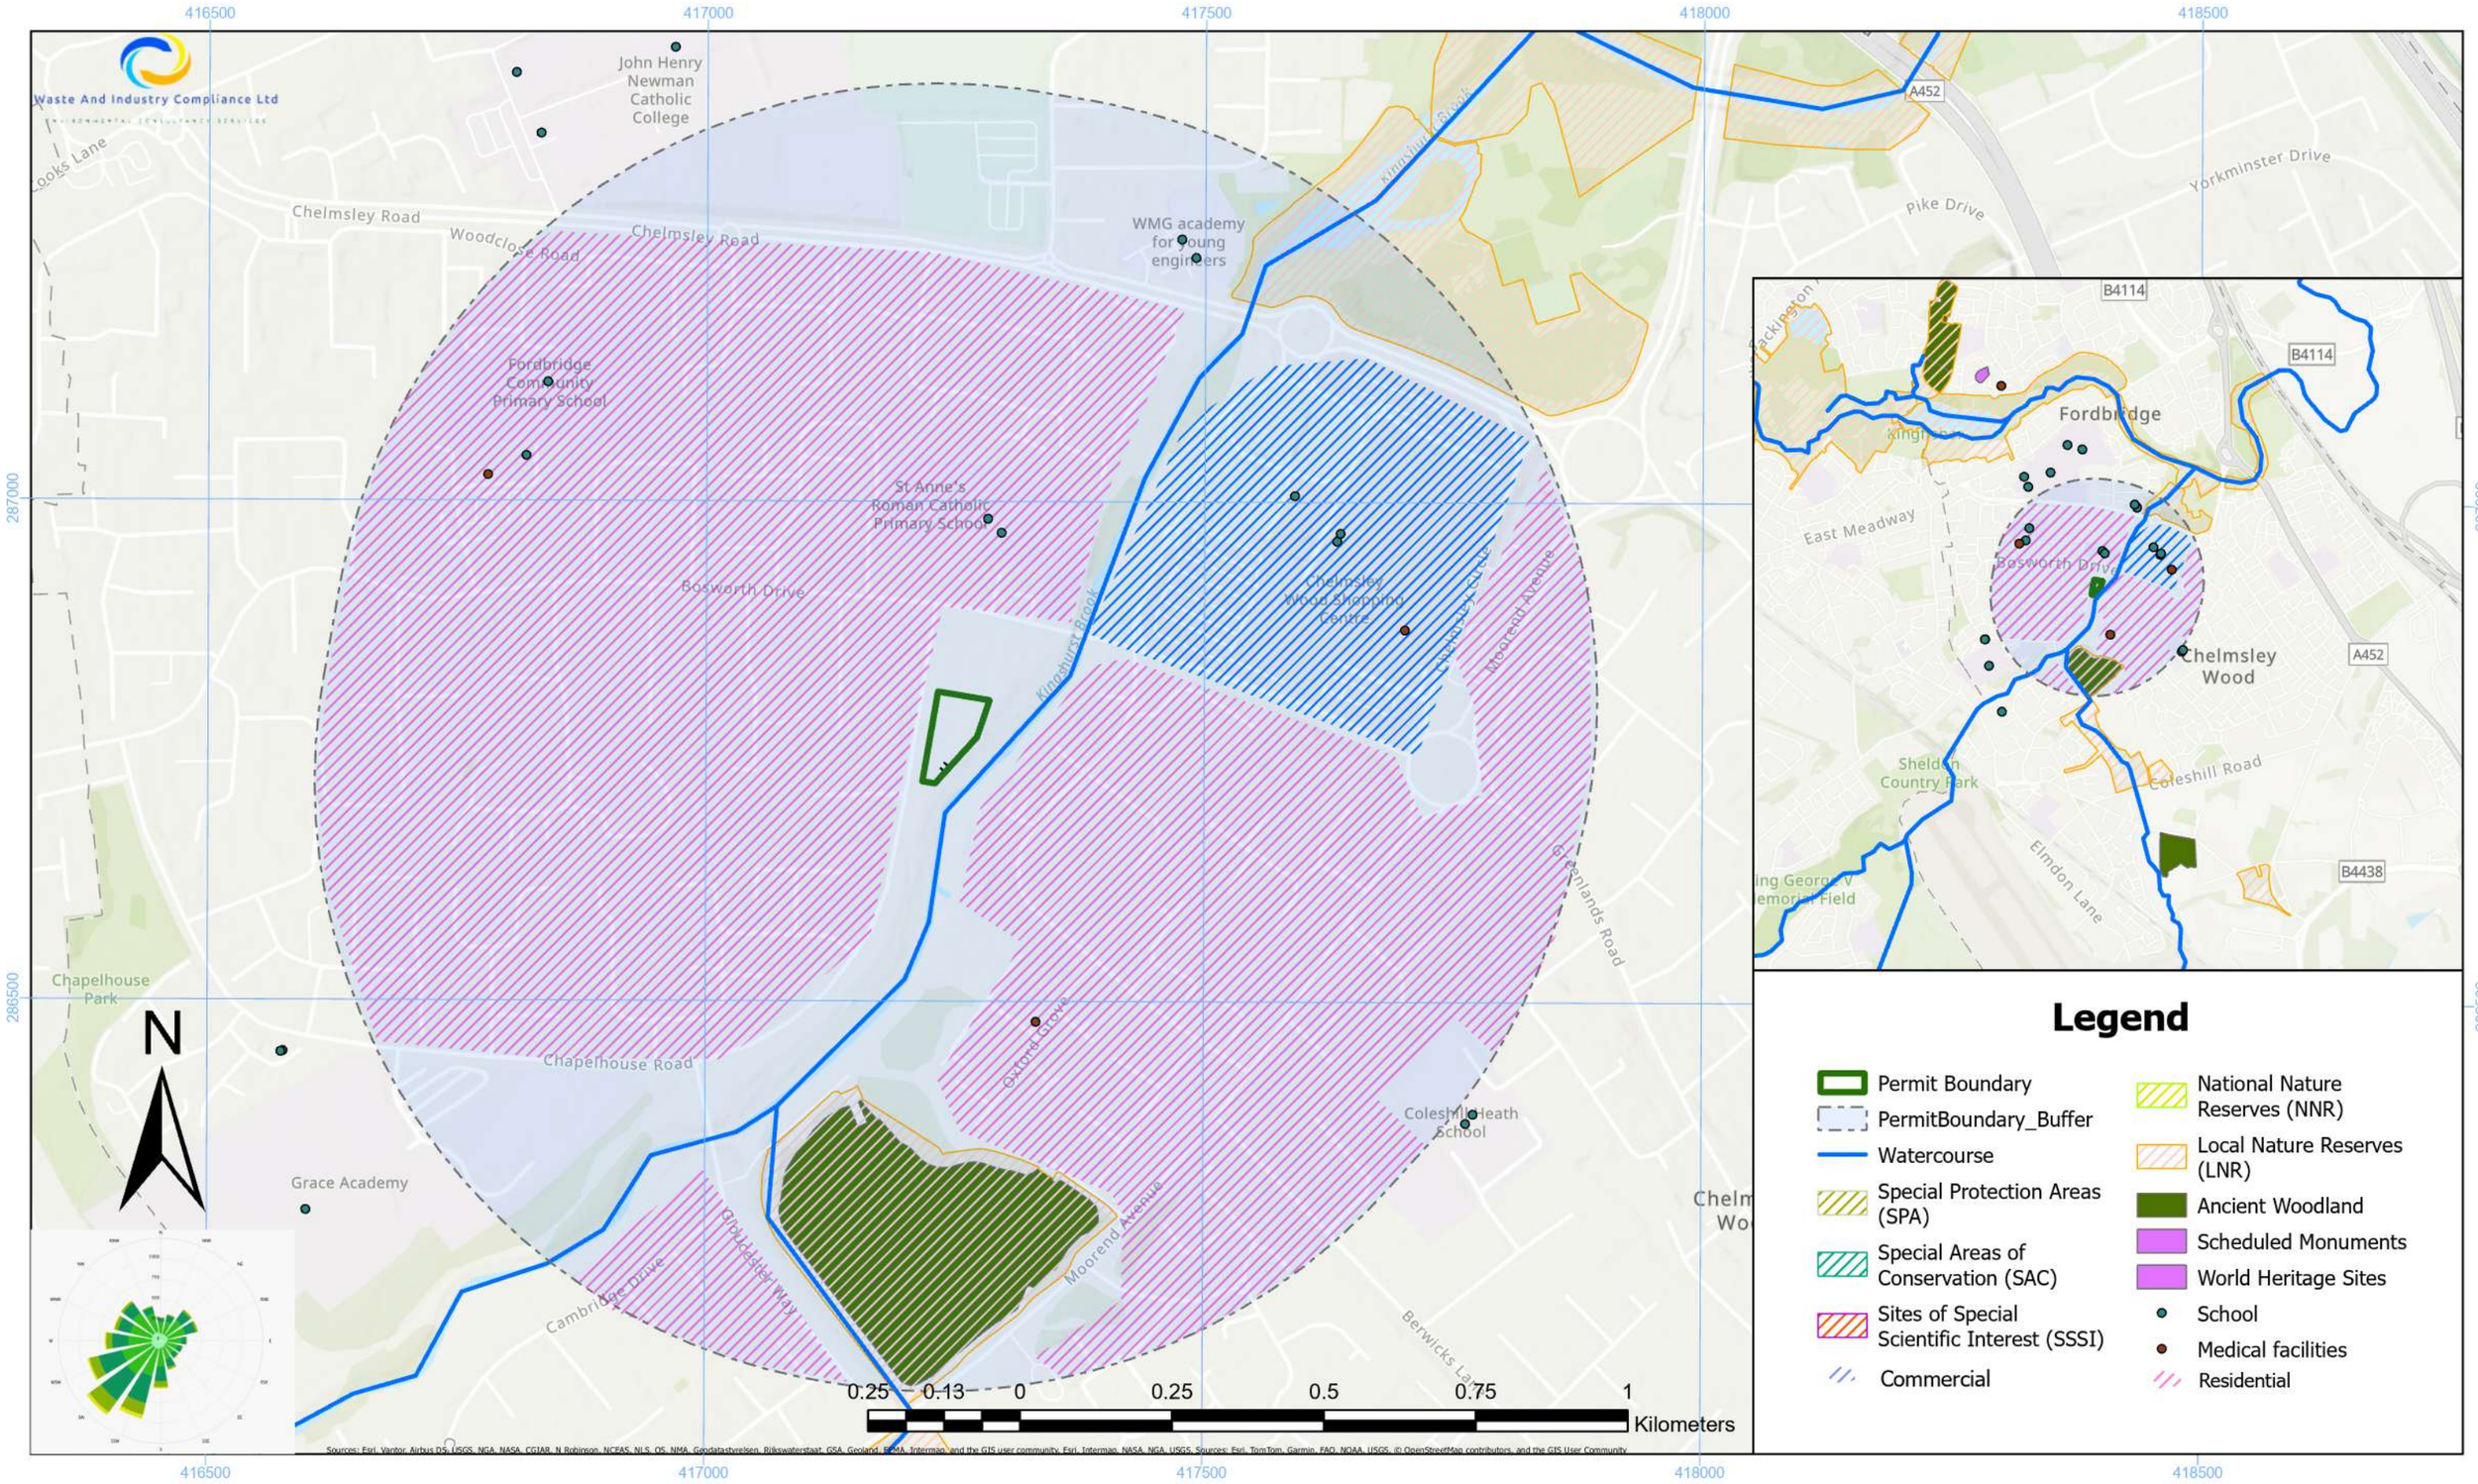

Title: Sensitive Receptors	Date: 11/02/2026	Page Size: A3	Drawing No.: SolihullHousing-Receptors-DW02
Site Location: 100 Chapelhouse Road, Fordbridge, Birmingham, B37 5HA	Version: FINAL	Scale: 1:10000	Grid reference: SP 17335 86730

Author: S. Barnes. Contains OS data © Crowncopyright [OS OpenMap Local][2026].
All Dimensions to be checked on site and not scaled from this drawing.
This drawing is not for construction
This document and its design is copyright of Waste & Compliance Ltd. and should not be reproduced in part or whole without permission. It shall be read in conjunction with accompanied consultant documents and associated project documents.
All services to be checked on site and not scaled from this drawing.