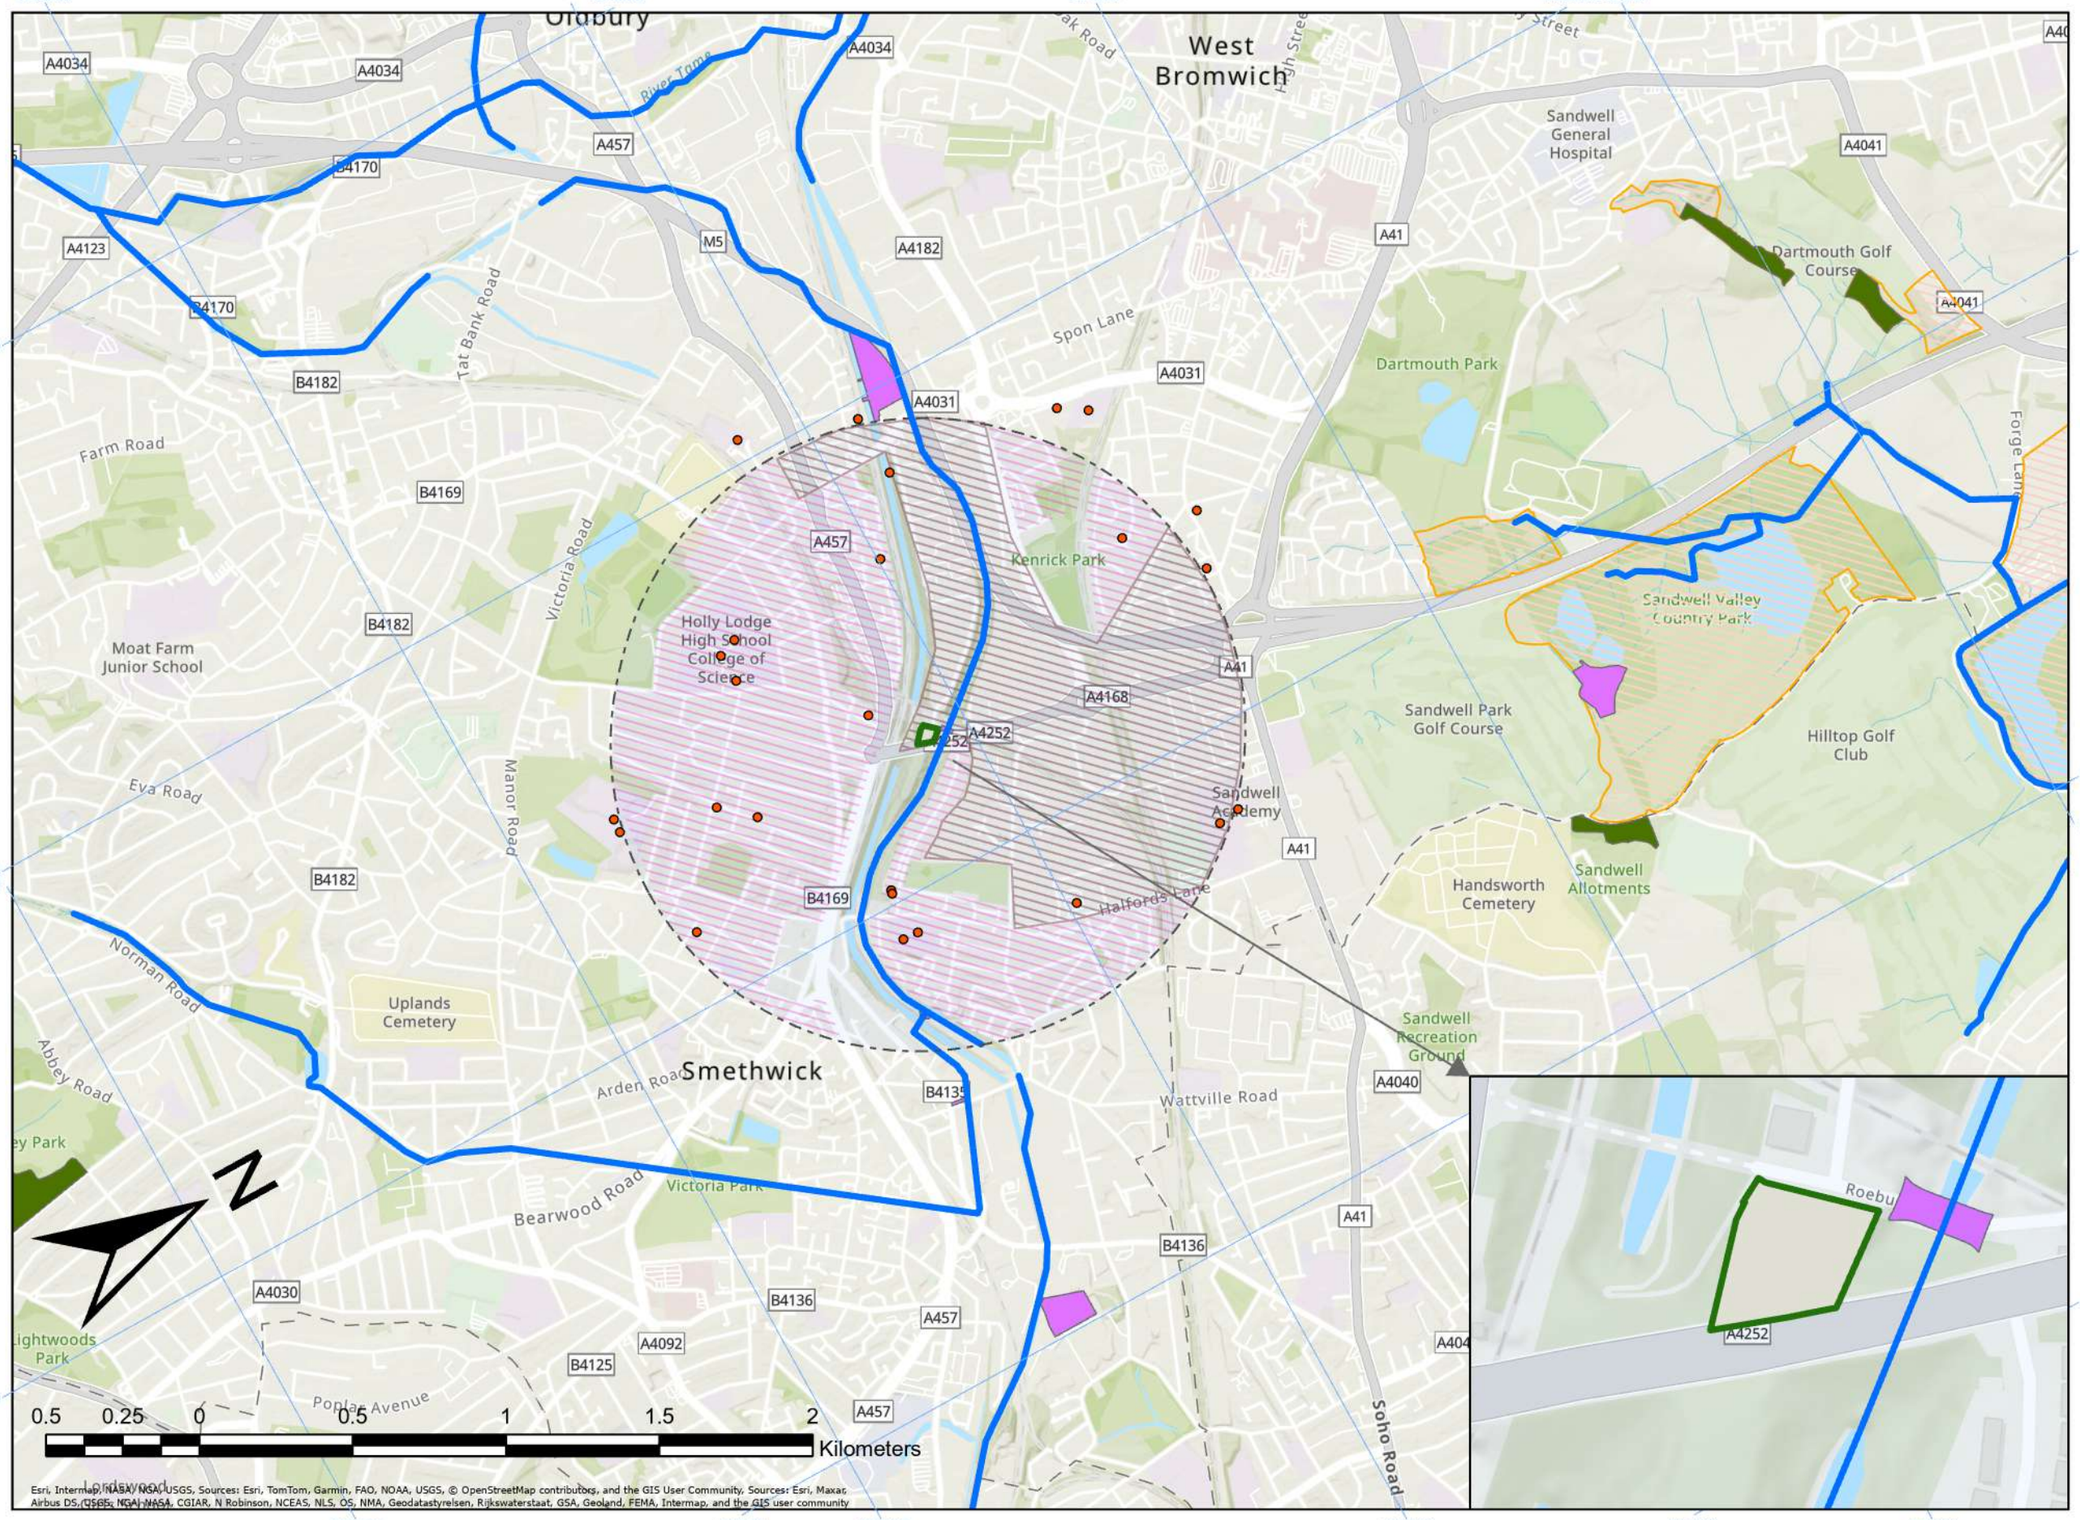

Waste And Industry Compliance Ltd
ENVIRONMENTAL CONSULTANCY SERVICES

SANDWELL SKIPS

Legend

- Permit Boundary
- PermitBoundary_Buffer
- Watercourse
- Ancient Woodland
- Special Protection Areas (SPA)
- Special Areas of Conservation (SAC)
- Sites of Special Scientific Interest (SSSI)
- Scheduled Monuments
- National Nature Reserves (NNR)
- Local Nature Reserve (LNR)
- School
- Residential
- Commercial

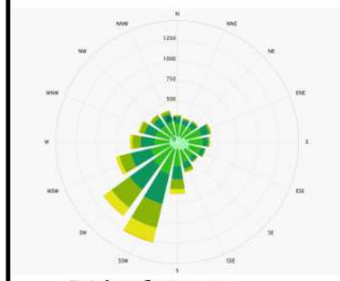

Grid reference:
SP01568 89374

Version: FINAL
Scale: 1:20,000
Date: 19/11/2025
Page Size: A3

Author: S. Barnes. Contains OS data © Crowncopyright [OS OpenMap Local] [2025]. Emapsite ref: 1064174.
All Dimensions to be checked on site and not scaled from this drawing.
This drawing is not for construction
This document and its design is copyright of Waste & Compliance Ltd. and should not be reproduced in part or whole without permission. It shall be read in conjunction with accompanied consultant documents and associated project documents.
All services to be checked on site and not scaled from this drawing

Title: Sensitive receptors	Site Location: Roebuck Lane, Smethwick, B66 1BS	Drawing Number: A1SAndwellSkipHire-Sensitive Receptors-DW02