1. Flammable Product - 12 x 8 x 2 = 192m^2
2. Flammable Product - 4 x 7 x 2 = 56m^3
3. Flammable Waste / Product Bales - 10.2 x 6.5 x 2.85 = 189m^3
4. Flammable Waste - 14.4 x 5 x 2 = 144m^3
5. Flammable Waste - 14.4 x 5 x 2 = 144m^3
6. Flammable Waste / Product Bales - 5 x 10 x 3.6 = 180m^3
7. Flammable Waste / Product Bales - 5 x 10 x 3.6 = 180m^3
8. Flammable Waste / Product Bales - 5 x 10 x 3.6 = 180m^3
9. Flammable Waste / Product Bales - 5 x 10 x 3.6 = 180m^3
10. Flammable Waste / Product Bales - 5 x 10 x 3.6 = 180m^3
11. Flammable Waste / Product Bales - 5 x 10 x 3.6 = 180m^3
12. Metal Bin - 1 x 1 x 1 = 1m^3
13. Flammable Waste - 11 x 7.85 x 2 = 172.7m^3
14. Flammable Waste - 11 x 7.85 x 2 = 172.7m^3
15. Flammable Waste - 11 x 7.85 x 2 = 172.7m^3
16. Flammable Waste - 11 x 5.5 x 3 = 181.5m^3
17. Flammable Waste - 11 x 5.5 x 3 = 181.5m^3
18. Flammable Waste - 14.5 x 5.5 x 2 = 159.5m^3
19. Flammable Waste - 9 x 5.5 x 2 = 99m^3
20. Flammable Waste - 9 x 5.5 x 2 = 99m^3
21. Flammable Waste - 9 x 5.5 x 2 = 99m^3
22. Wood / Cardboard - 40cyd Skip - 6 x 2.45 x 2.5 = 30.6m^3
23. General waste - 40cyd Skip - 6 x 2.45 x 2.5 = 30.6m^3

A. Fuel Bowser, Bunded
B. Gas Cylinders = Argon/ Oxygen+ Propane
C. IBC x 2 - Water
D. Mist Air Control Panel
E. Shredder
F. Conveyor
G. Magnetic Separator
H. Conveyor
I. Vertical Baler
J. Chiller Unit

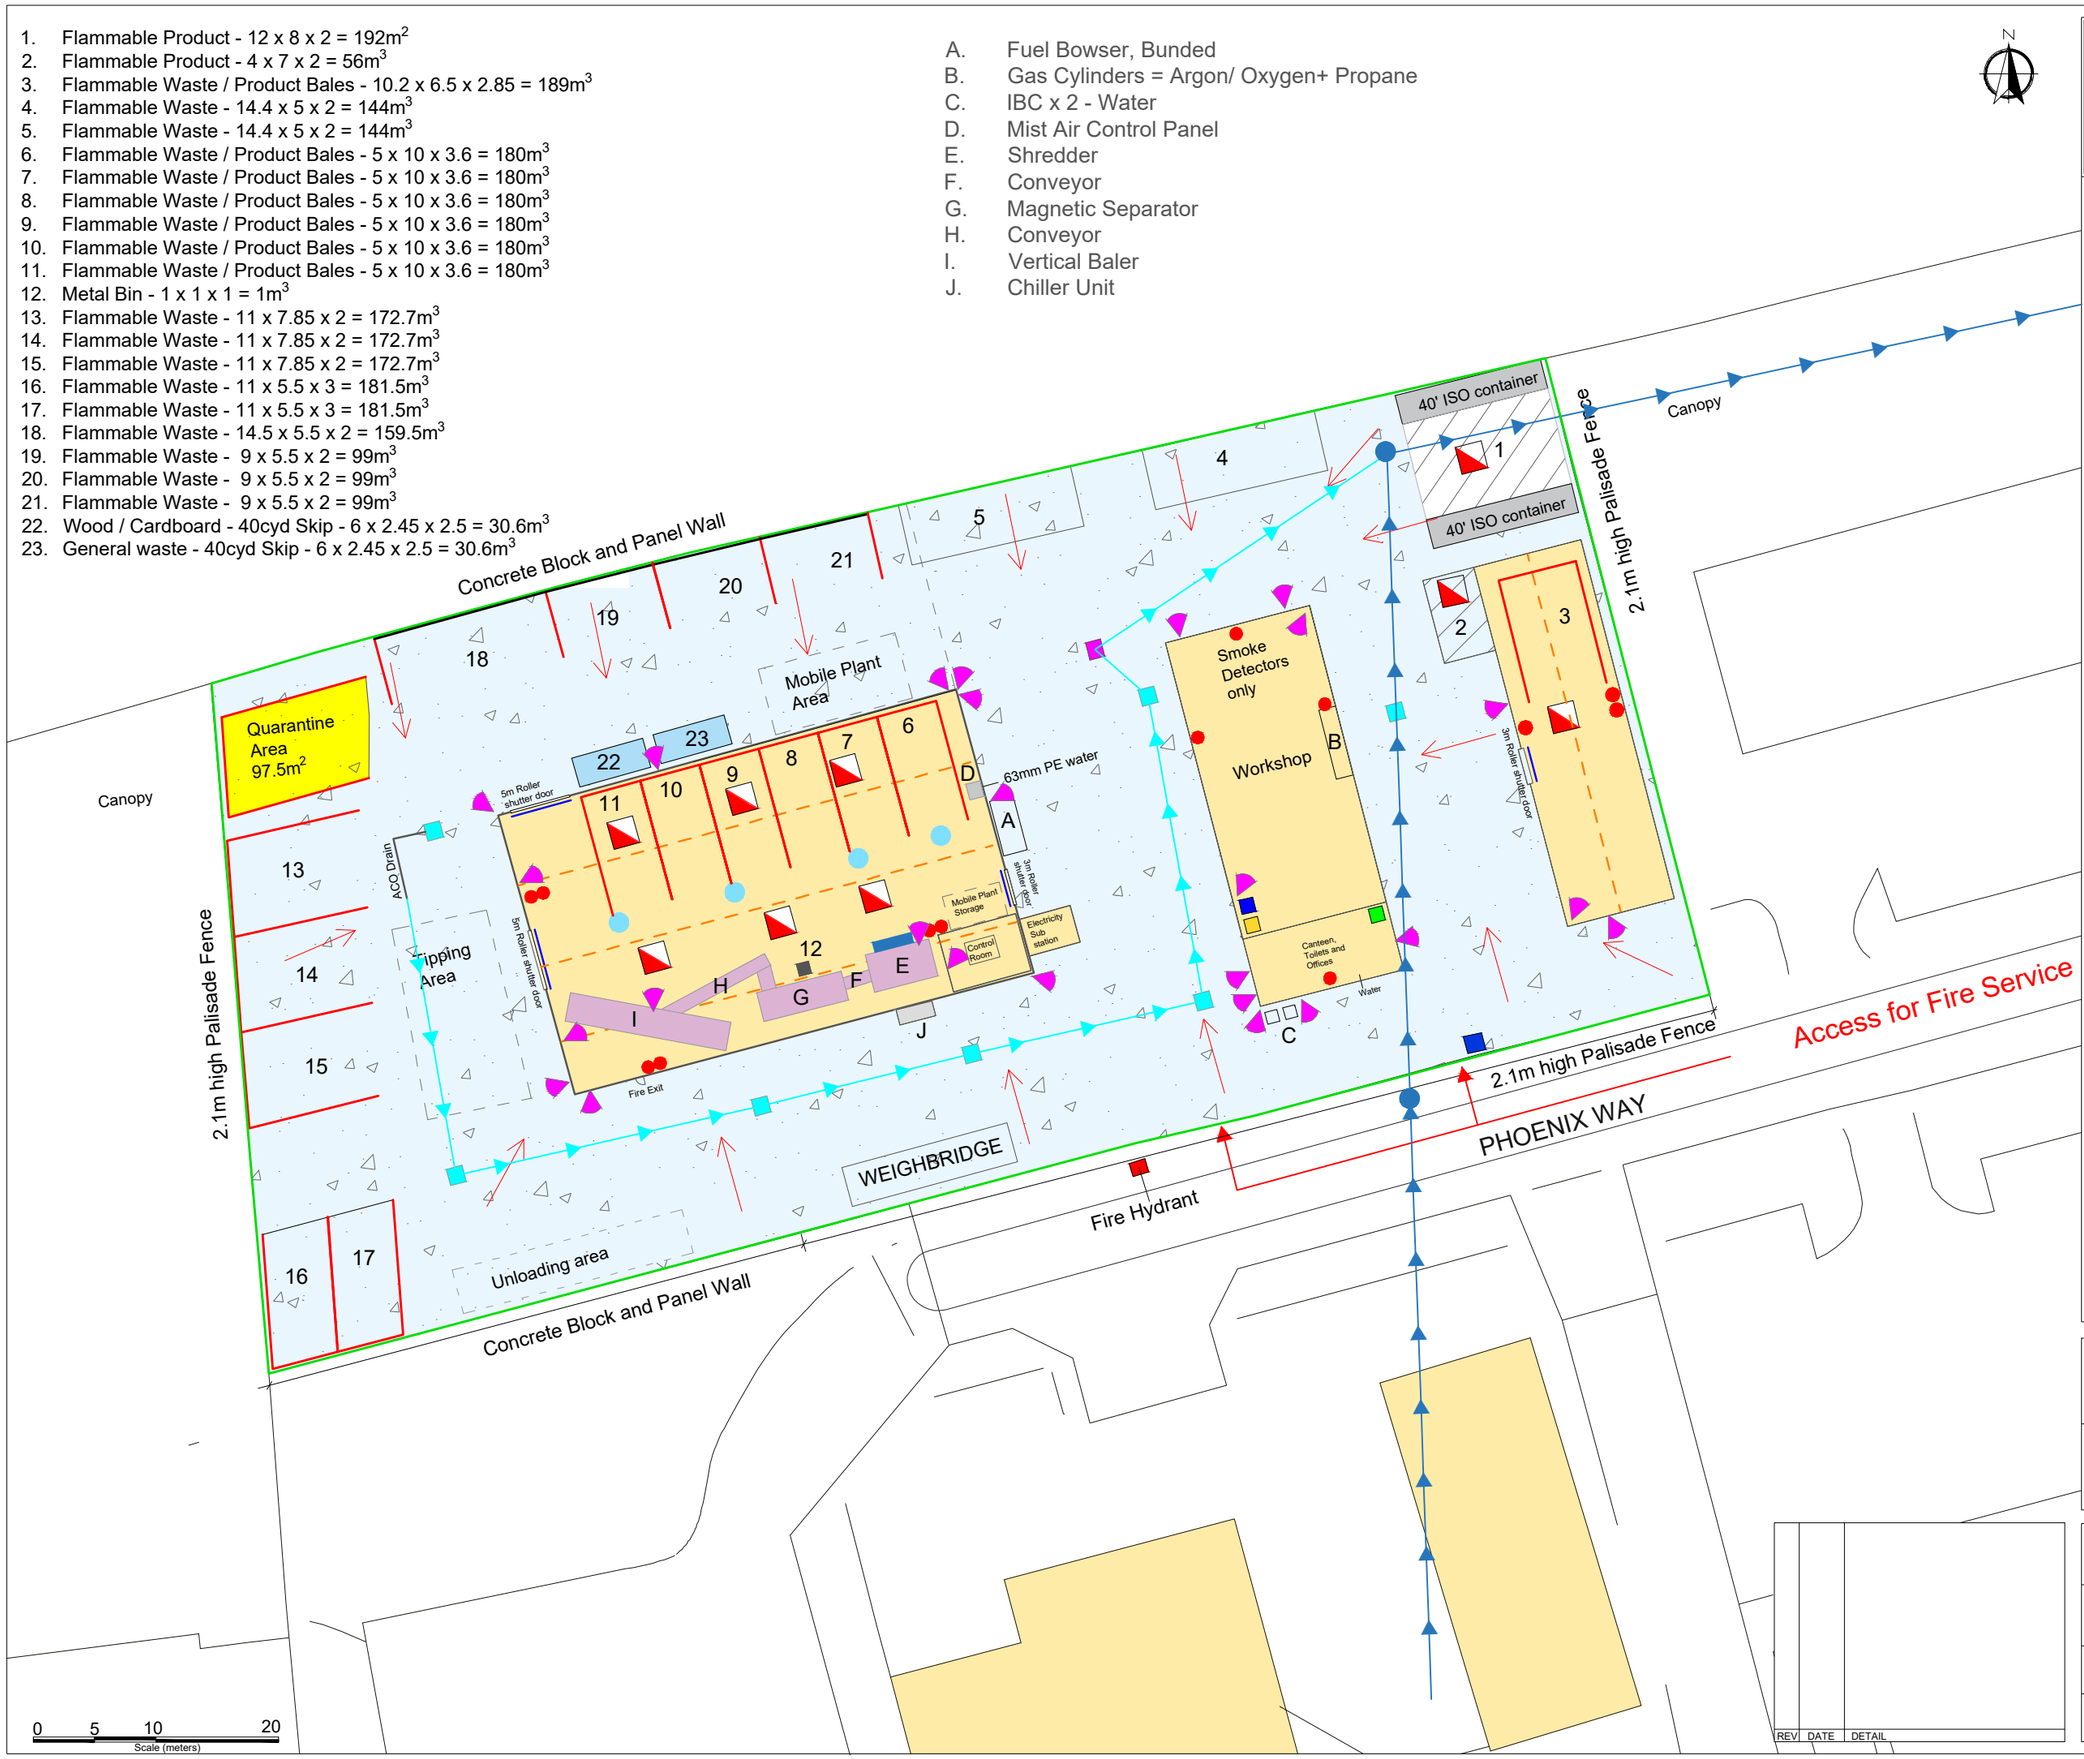

AC ENVIRONMENTAL
Environment House
Werrington Road
Stoke-on-Trent
ST2 9AF

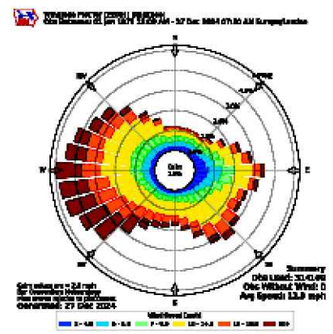

- Concrete Surface
- Covered Building
- Covered area
- PPE Storage
- Spill Kit
- Hydrosnake storage
- Hydrosnake deployment
- Surface Water Drain
- Manhole
- Fire wall
- Fire Extinguisher
- Automatic Fire Extinguisher
- Heat & Air quality detector beam
- CCTV
- Mist-Air Fan
- Mist-Air Static Mister
- Surface Water
- Public Surface Water Sewer

CLIENT
Equestrian Surfaces

SITE
Phoenix Works,
Phoenix Way,
Burnley BB11 5SX

PROJECT
Permit Application

TITLE
Fire Prevention Plan

SCALE @A3	DATE	DRAWN BY	CHECKED BY
1:500	June 2025	T Kearns	D Alcock
	DRAWING NO		REVISION
	250407ES101		

REV	DATE	DETAIL