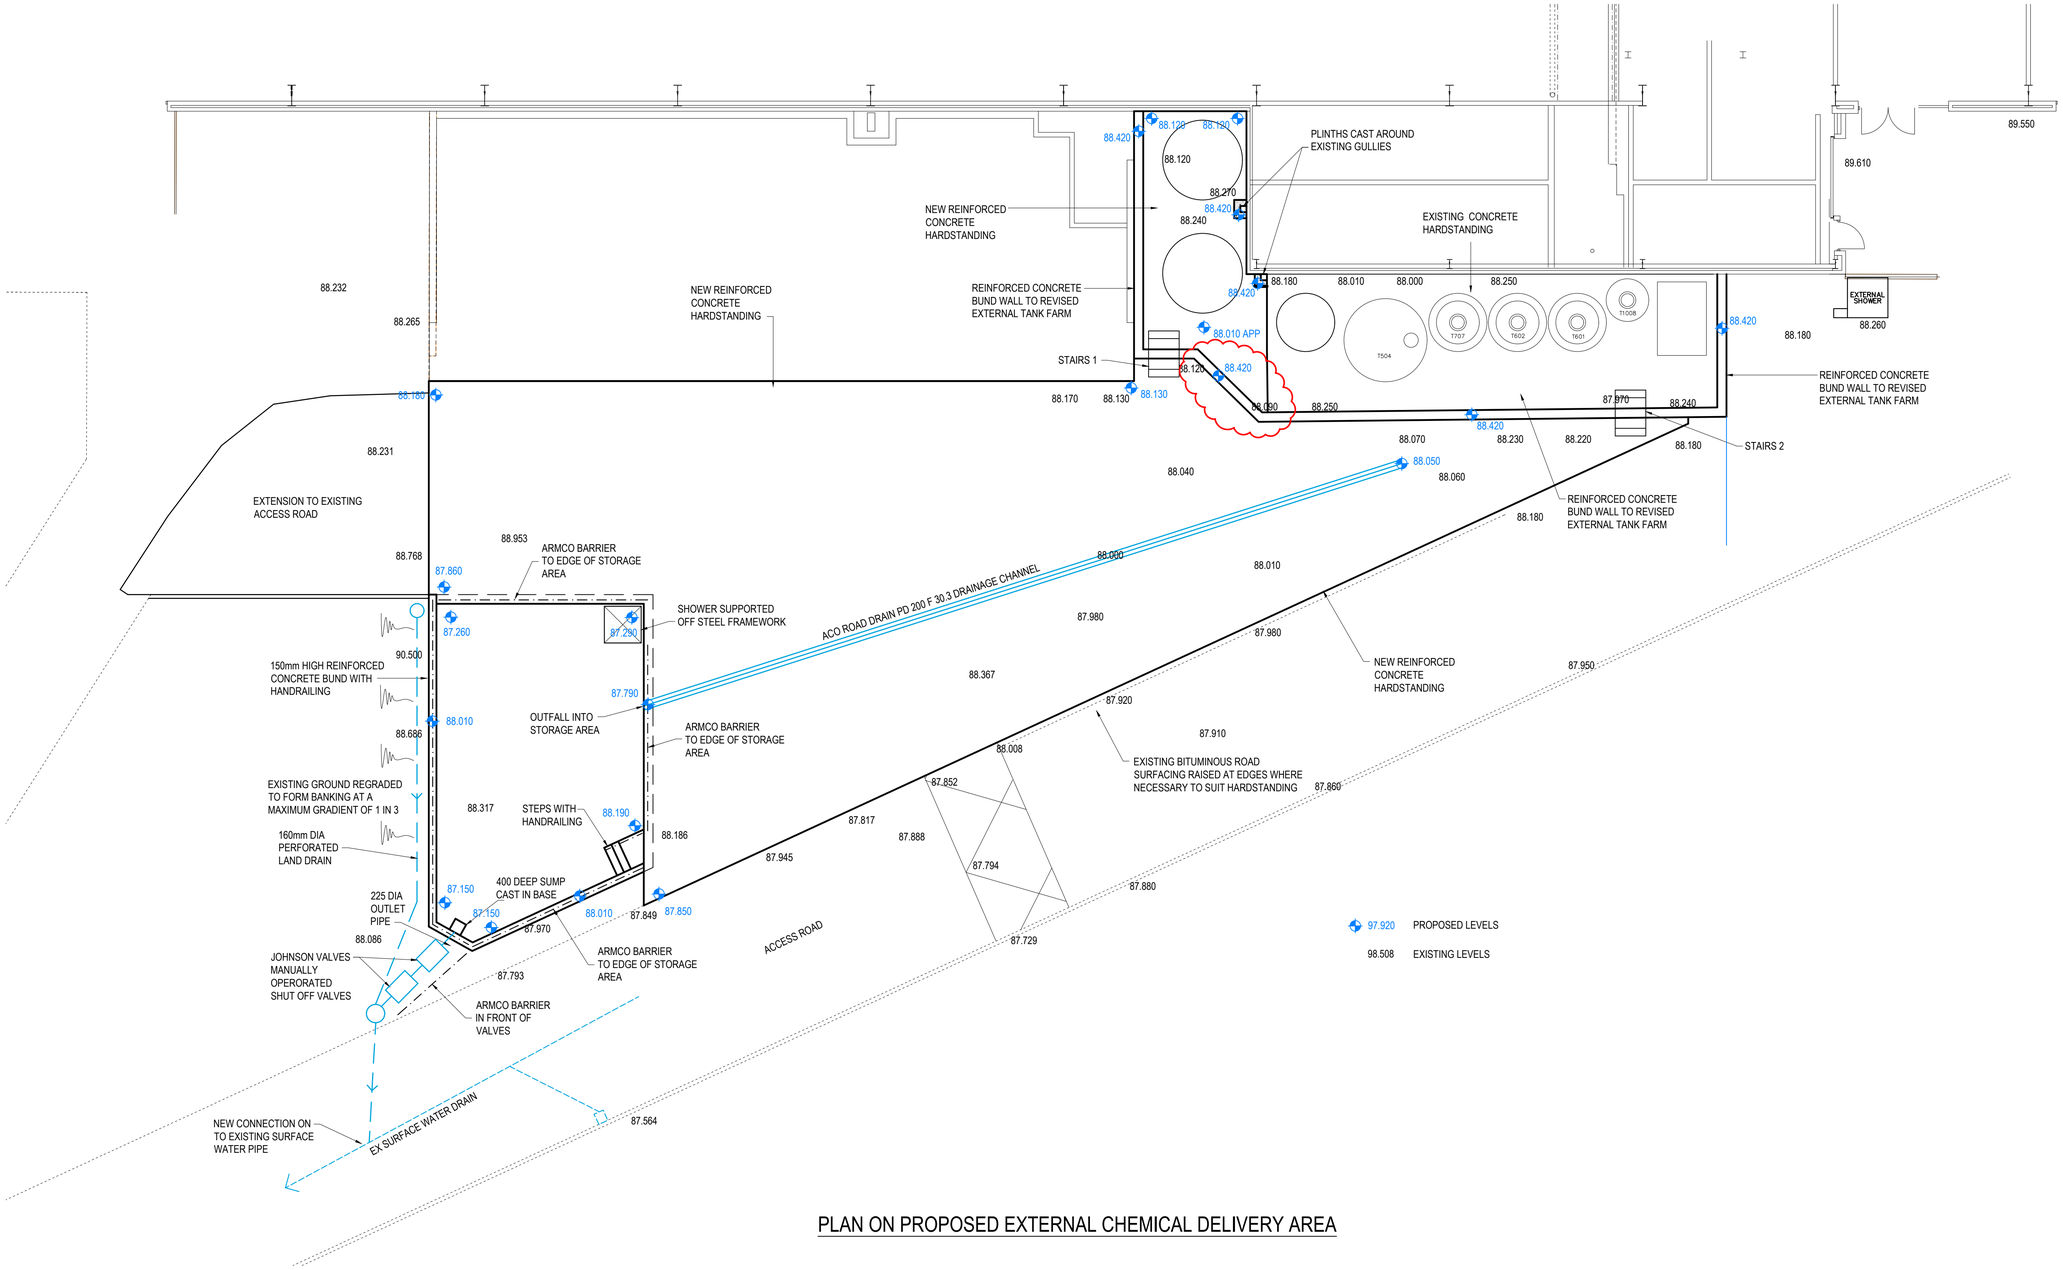

PLAN ON PROPOSED EXTERNAL CHEMICAL DELIVERY AREA

GENERAL NOTES

1. THIS DRAWING IS TO BE READ IN CONJUNCTION WITH ALL RELEVANT SLEATER & WATSON LLP DRAWINGS AND SPECIFICATIONS ALONG WITH ALL ARCHITECTURAL AND MECHANICAL & ELECTRICAL ENGINEERING CONTRACT DOCUMENTS.
2. THE MATERIALS AND WORKMANSHIP OF ALL RELEVANT TRADES AND BUILDING OPERATIONS SHALL COMPLY WITH THE RECOMMENDATIONS SET IN CURRENT BRITISH STANDARDS AND CODES OF PRACTICE.
3. THE CONTRACTOR SHALL BE SOLELY RESPONSIBLE FOR THE DESIGN AND CONSTRUCTION OF ALL THE TEMPORARY WORKS PROPPING AND SHORING.
4. THE CONTRACTOR SHALL INFORM SLEATER AND WATSON IMMEDIATELY OF ANY VARIATIONS IN THE EXISTING CONSTRUCTION THAN THAT NOTED ON THE DRAWINGS.
5. ALL WORK IS TO COMPLY WITH ALL RELEVANT HEALTH AND SAFETY LEGISLATION AND REGULATIONS.
6. ALL DIMENSIONS ARE SHOWN IN MILLIMETRES UNLESS NOTED OTHERWISE. DIMENSIONS MUST NOT BE SCALED, USE ANNOTATED DIMENSIONS ONLY.
7. ALL DIMENSIONS ARE TO BE CHECKED ON SITE BY THE CONTRACTOR PRIOR TO CONSTRUCTION.
8. ALL LEVELS ARE SHOWN IN METRES AND RELATE TO ORDNANCE DATUM.

REV	AMENDMENTS	DATE	INTS
C2	SITE LEVELS CORRECTED TO A.O.D. LEVEL	10.03.20	MB
C1	CONSTRUCTION ISSUE. LEVELS ADJUSTED TO TANK FARM BUND WALL. SHUT OFF VALVE SPECIFICATION AMENDED	14.02.20	MB
T2	DRAWING UPDATED FOLLOWING COMMENTS & SITE SURVEY	19.07.19	MB
T1	ISSUED FOR COSTING PURPOSES	21.06.19	MB
P4	DRAWING UPDATED TO SUIT COMMENTS FROM BAE SYSTEMS	09.04.19	MB
P3	18m VEHICLE TRACKING ADDED, STORAGE BUND ADJUSTED	15.03.19	MB
P2	DRAWING UPDATED TO SUIT COMMENTS FROM BAE SYSTEMS	13.03.19	MB
P1	ISSUED FOR INFORMATION AND COMMENT	08.03.19	MB

STATUS
CONSTRUCTION

Sleater & Watson LLP
26 West Cliff, Preston, Lancashire, PR1 8HU.
Telephone: 01772 821044
E-mail: admin@sleaterwatson.co.uk
Website: www.sleaterwatson.co.uk

CLIENT
T. CLARKE

PROJECT
CHEMICAL DELIVERY AREA
CTF BUILDING
BAE SAMLESBURY

DRAWING TITLE
EXTERNAL CHEMICAL DELIVERY AREA GENERAL ARRANGEMENT

DRAWN	M BILLINGTON	CHECKED	
DATE	08.03.19	SCALE@A1	1:100

DRAWING NUMBER 218/69/04 REV C2