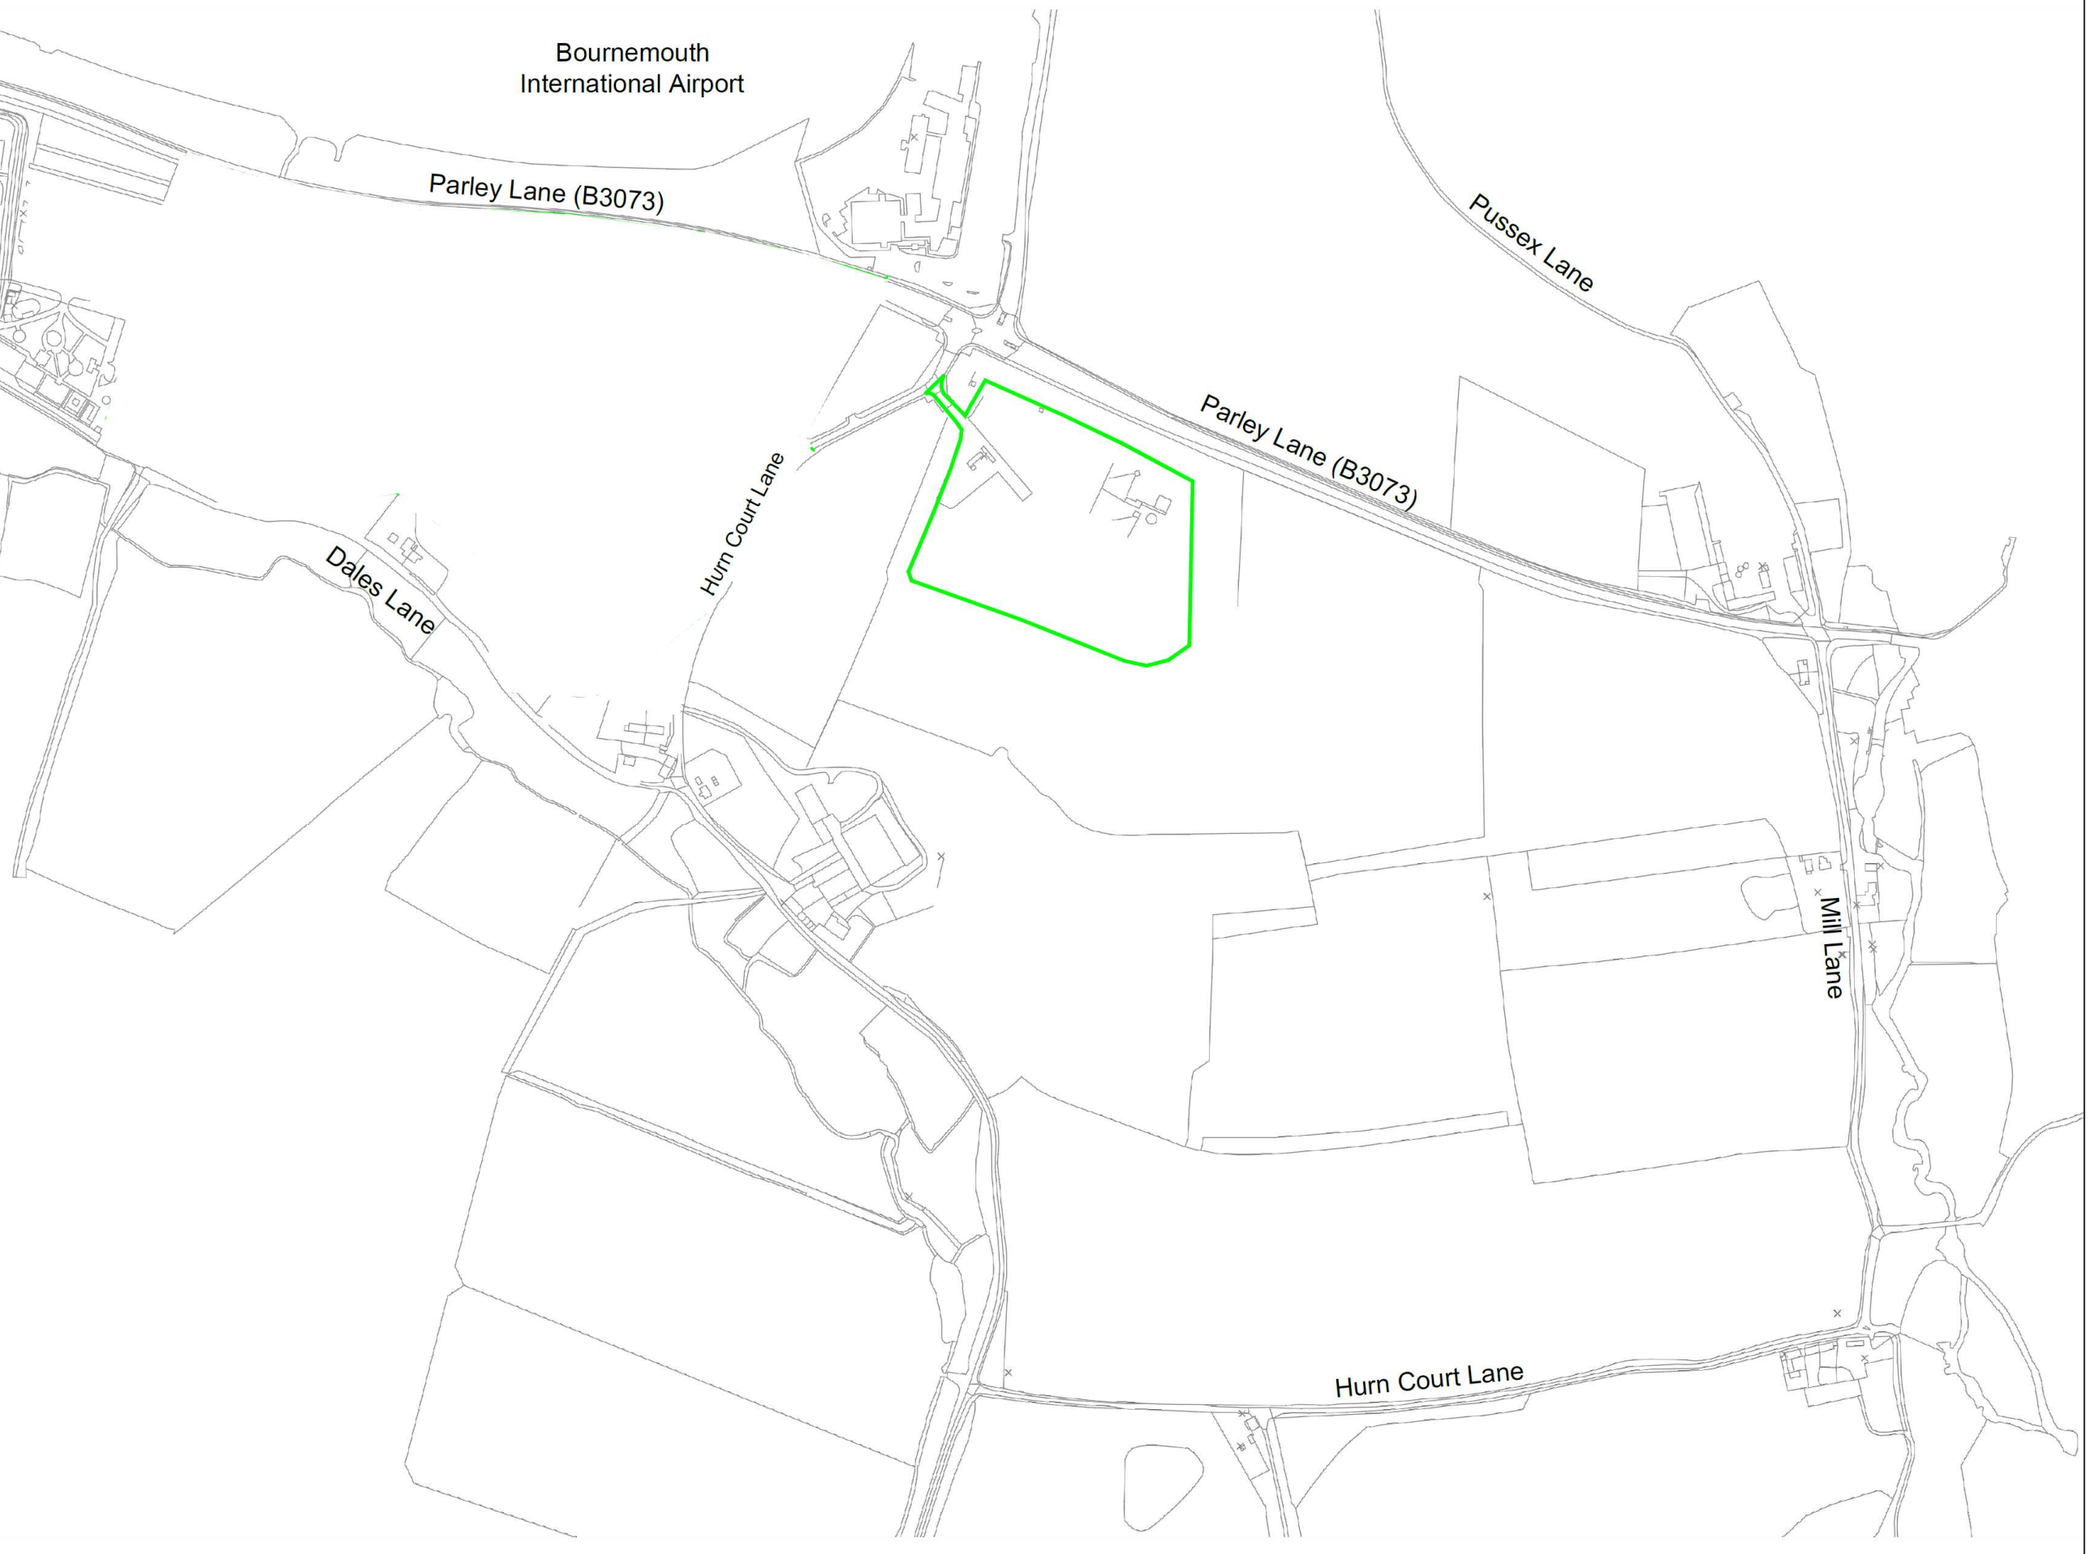

N
OS GRID

STATION LISTING

STN ID	EASTING	NORTHING	LEVEL	TYPE

DATUM DETAILS

OSGB36, VIA ETRS89 - OSTN15
OS NEWLYN, VIA ETRS89 - OSGM15

LEGEND

AOD	ABOVE ORDINANCE DATUM		
AV	AIR VALVE		
B	BOLLARD		
BH	BOREHOLE		
BB	BELISHA BEACON		
BTB	BRITISH TELECOM COVER		
BS	BUS STOP		
CATV	CABLE TELEVISION COVER		
CONC	CONCRETE		
CPS	CONCRETE PAVING SLABS		
DK	DROP KERB		
DP	DOWNPIPE		
ECB	ELECTRICITY CONTROL BOX		
ELCP	ELECTRICITY CABLE PIT		
EP	ELECTRICITY POLE		
ERC	EARTH ROD COVER		
FH	FIRE HYDRANT		
FB	FLOWER BED		
FL	FLOOR LEVEL		
FP	FOOTPATH / FLAG POLE		
GP	GATE POST		
GT	GAS VALVE		
G	GULLEY		
IC	INSPECTION COVER		
LB	LETTER BOX		
LH	LAMP HOLE		
LP	LAMP POST		
MH	MANHOLE		
MKR	MARKER POST		
SNP	STREET NAME PLATE		
OSBM	O.S. BENCHMARK		
PCE	PRE-CAST CONCRETE EDGING		
PCK	PRE-CAST CONCRETE KERBS		
PM	PARKING METER		
RE	RODDING EYE		
RS	ROAD SIGN		
RWP	RAINWATER DOWNPIPE		
SP	SIGN POST		
△	SURVEY STATION		
STP	STACK PIPE		
ST	STOP VALVE/COCK		
TAP	WATER TAP/STANDPIPE		
TBM	TEMPORARY BENCHMARK		
TCB	TELEPHONE CALL BOX		
TH	TREE HEIGHT		
TL	TRAFFIC LIGHT		
TP	TELEGRAPH POLE		
VP	VENT PIPE		
WL	WATER LEVEL		
WMSV	WATER METER/STOP VALVE		
WO	WASH OUT		
WT	WATER TROUGH		
	BUILDING		
RH	RIDGE HEIGHT		
SL	SOFFIT LEVEL		
EL	EAVES LEVEL		
FRH	FLAT ROOF HEIGHT		

TREES

ALD	ALDER
BCH	BEECH
CED	CEDAR
CHY	CHERRY
CON	CONIFER
CYP	CYPRESS
FRT	FRUIT
HAW	HAWTHORN
HLY	HOLLY
HCH	HORSE CHESTNUT
LAB	LABURNAM
LAR	LARCH
LIM	LIME
MPL	MAPLE
PNE	PINE
POP	POPLAR
RWN	ROWAN
SIB	SILVER BIRCH
SPR	SPRUCE
SCH	SWEET CHESTNUT
SYC	SYCAMORE
WLW	WILLOW
UNK	SPECIES UNKNOWN

Species (if shown)
(Dia of bole) / (No. of bole)
Approx. Height (if shown)
OAK 0.2/2T 6

LEANING TRUNK
OAK 0.2/2T 6

CANOPY LINE
FOLIAGE LINE
HEDGE LINE
WALL (Widths drawn to scale) 1.20H BW

FENCE

BWF	BARBED WIRE FENCE
CBF	CLOSE BOARD FENCE
CIF	CORRUGATED IRON FENCE
CLF	CHAIN LINK FENCE
CPF	CHESTNUT PALING FENCE
CWF	CHICKEN WIRE FENCE
IRF	IRON RAILING FENCE
PCF	POST & CHAIN FENCE
PRF	POST & RAIL FENCE
PWF	POST & WIRE FENCE
WMF	WIRE MESH FENCE
GATE	
STILE	

TELEPHONE CABLE
ELECTRICITY CABLE

NOTES

Tree species, as\if named on this plan, are for general information only and should be confirmed by a taxonomist prior to any detailed design.

Trees, canopies and boles, are shown diagrammatically ie circular, their true shape in plan will be different.

Additional abbreviations maybe present and not indicated above.

Kerb levels, if shown, are taken at the juction of kerb face and tarmac.

Boundaries, as shown, do not necessarily constitute legal boundaries.

This survey has been carried out to an accuracy consistent with the presentation scale shown, therefore interrogated dimensions will be within the tolerance associated with said scale.

(C) D G Yeatman Surveying & Engineering Ltd 2016

(C) Getmapping plc 2018 All rights reserved
Government Open Source data

PERMIT BOUNDARY

Permit line added 15 01 2022

Rev	By	Chkd	Apprvd	Date	Description

Client

NEW MILTON
SAND & BALLAST

D G Yeatman Surveying & Engineering Ltd
82A York Road, Broadstone, Dorset, BH18 8EU
Tel: +44 (0)1202 692852
office@dgyeatman.co.uk
www.dgyeatman.co.uk

Project

HURN COURT FARM

Drawing

SITE LOCATION PLAN &
PERMIT BOUNDARY

Surveyed by:	Date: VARIOUS
Drawn by: D.G.Y	Date: 02.19
Checked by:	Date:

Drawing No. PB-002

Revision

Drawing Scale: 1:1250 @ A1

0 12.5 25 37.5 50 75 100m
1:1250

Drawing file path & name C:\Surveys\MISB\Hurn\Hurn+Extension\Lease Works - 1118\HCF_PermitAreas.dwg
User and Plot Date D Yeatman - 13 Feb 2019 - 9:19 am