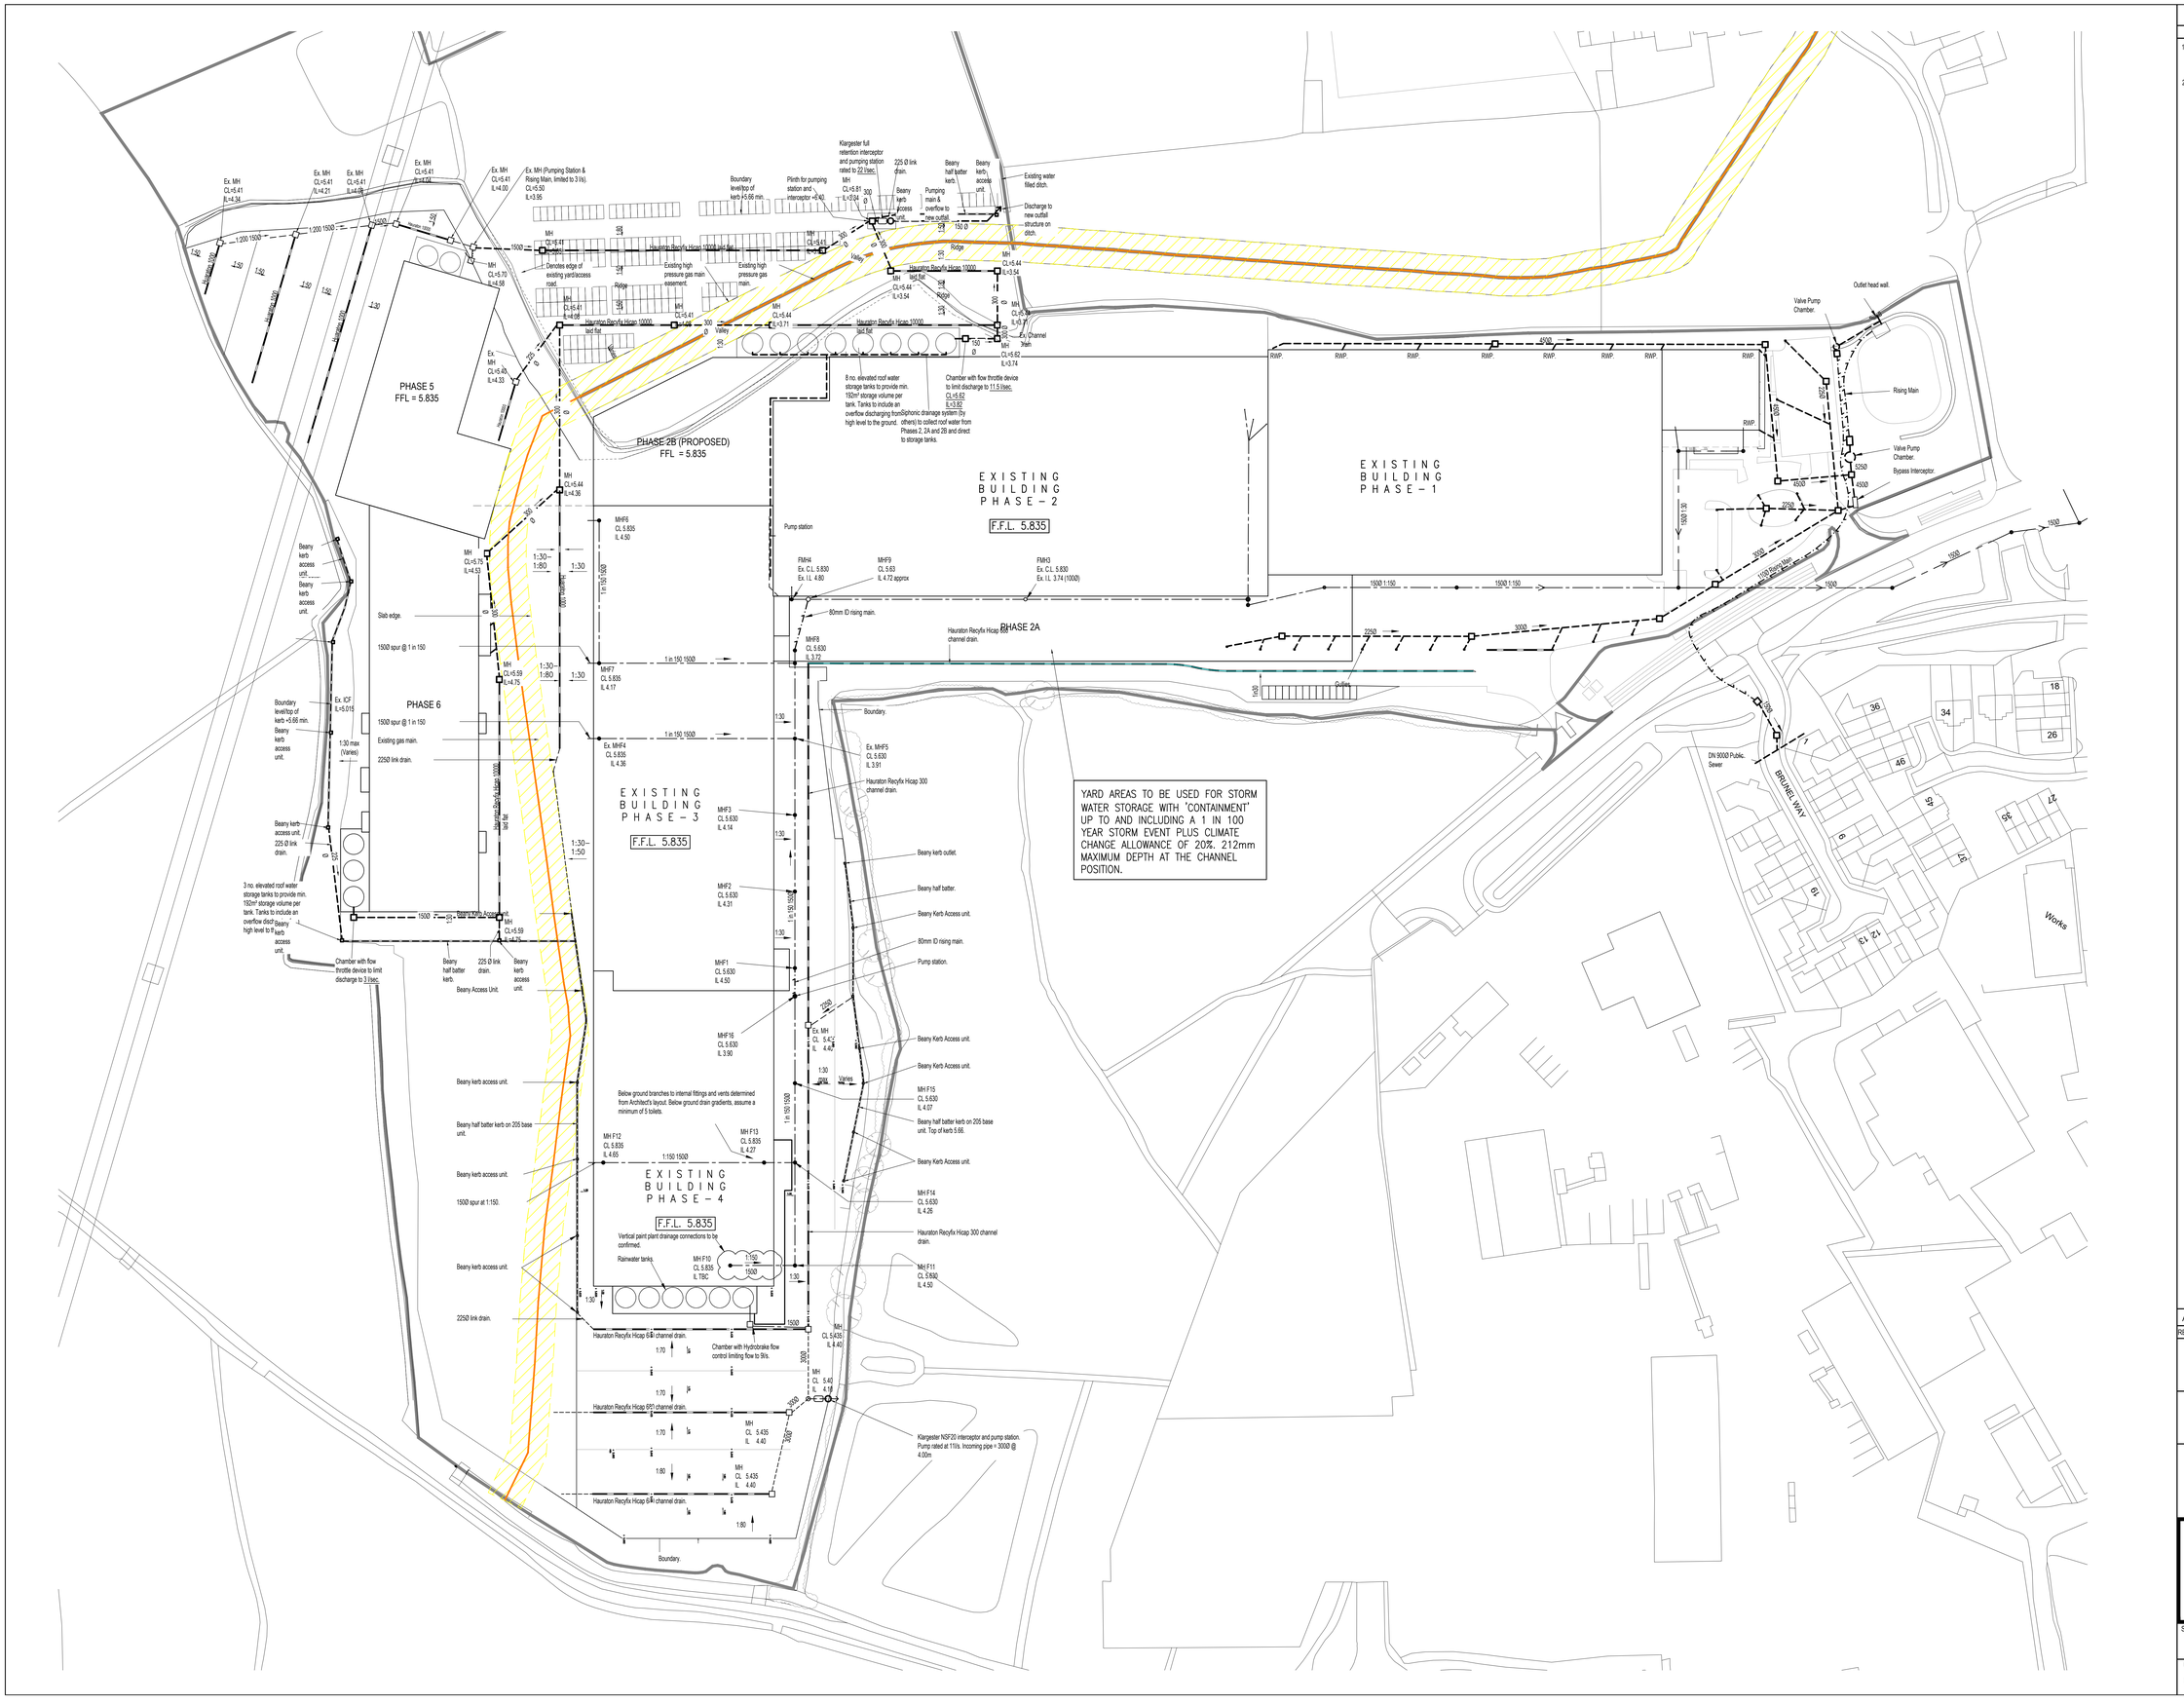

INFORMATION WITHIN THIS DRAWING IS NOT NECESSARILY PRODUCED TO SCALE.
ALWAYS USE FIGURED DIMENSIONS AND CO-ORDINATES - IF IN DOUBT, ASK.

NOTES

1. This drawing to be read in conjunction with Eastwood & Partner's drawings 30862/50, 34350/061, 36530/061 and Stuart Michael Associates drainage layout drawing 2003.1961/002.2.
2. All cover levels are indicative only.

REV	DESCRIPTION	SIG	CHK	DATE
A	First Issue.			

SMART SYSTEMS LTD

FACTORY EXTENSION, ALL PHASES

OVERALL SITE DRAINAGE LAYOUT

Eastwood & Partners
CONSULTING ENGINEERS
St. Andrew's House
23 Kingfield Road
Sheffield
S11 9AS
Tel 0114 255 4554
Fax 0114 255 4330
mail@eastwoodandpartners.com
www.eastwoodandpartners.com

SCALE WHEN PLOTTED AT A0	DRAWING STATUS
1:750	INFORMATION

DRAWN	CHECKED	DATE	DRAWING NUMBER	REV
CJH	AL	07.09.2022	43061/001	A