PLAN

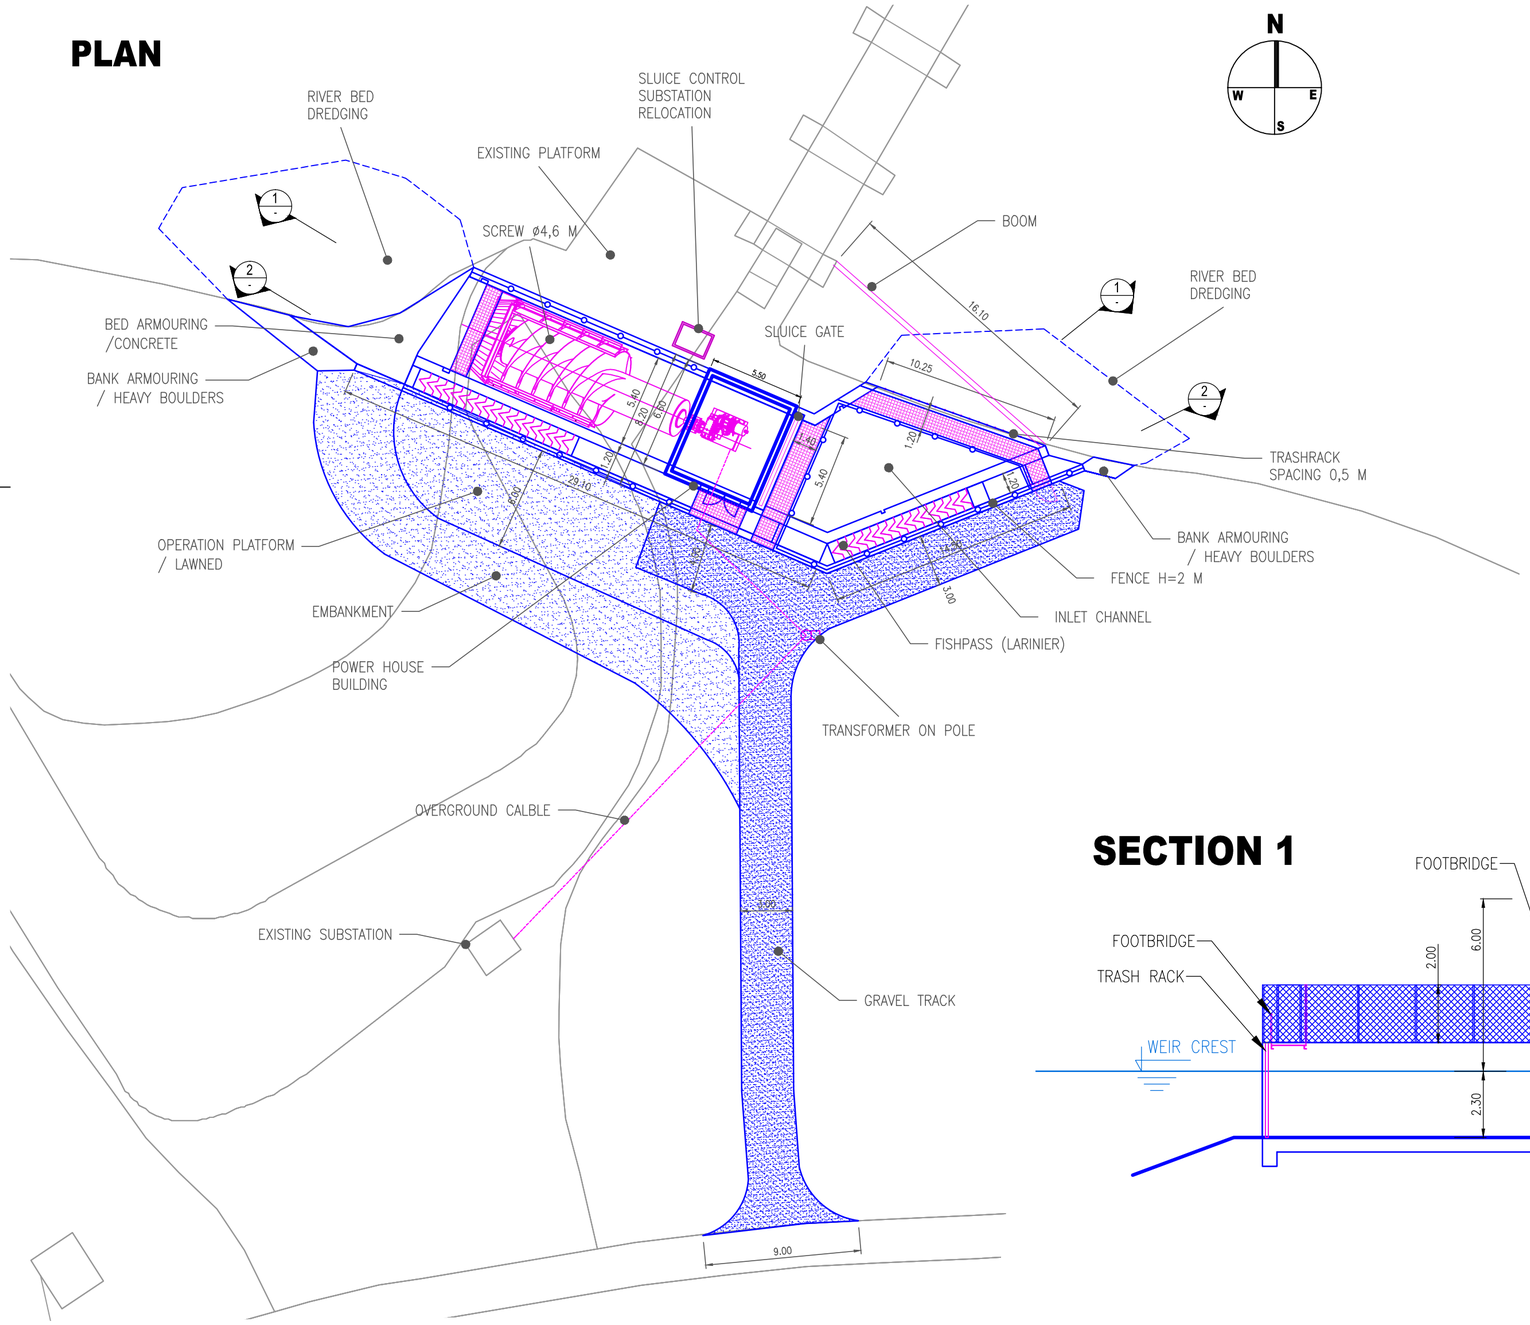

PLAN – SCALE 1:250

0 20 m

SECTIONS – SCALE 1:150

0 10 m

SECTION 1

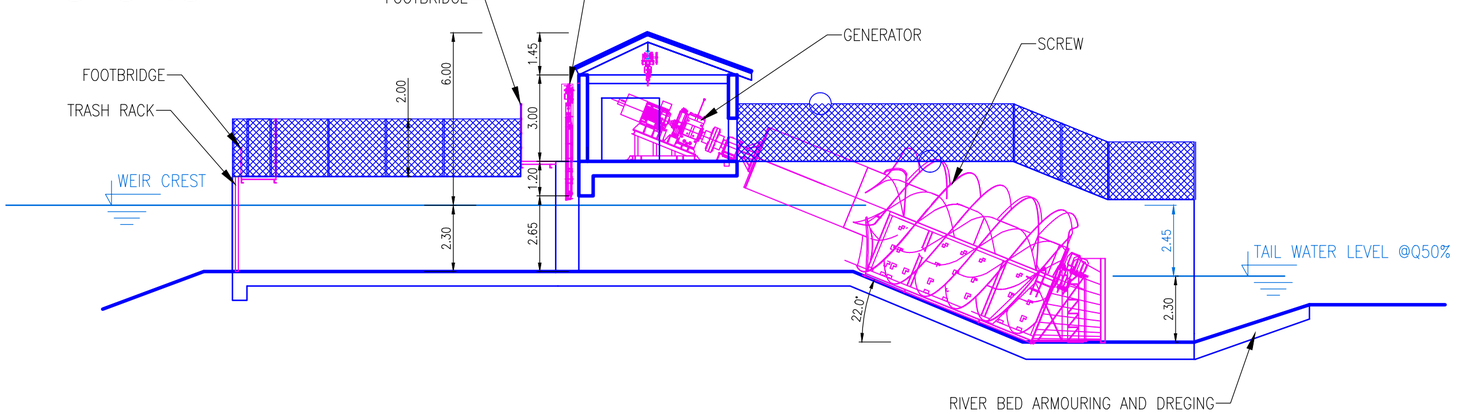

SECTION 2 - FISH PASS

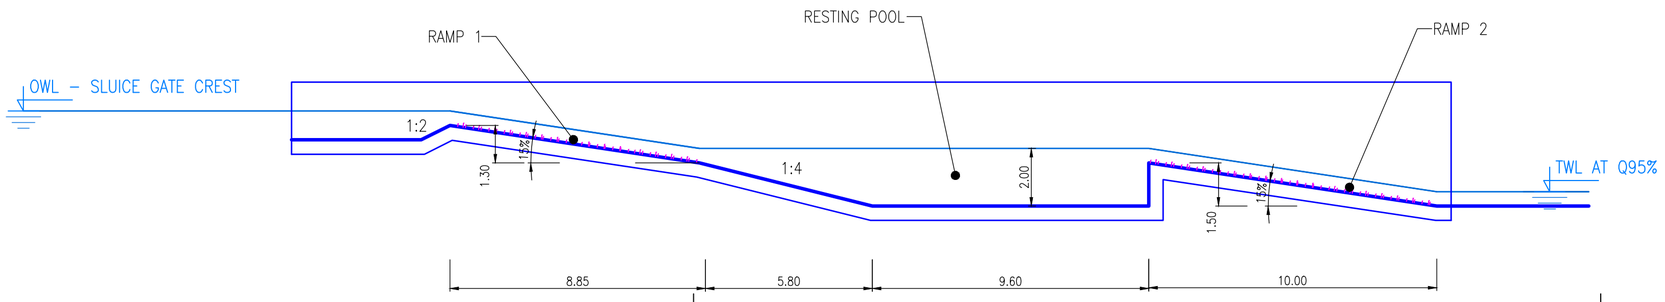

REV.:	DESCRIPTION	DRAWN	CHECKED	APPROVED	DATE

DRAWN BY	DOUCHA	PROJECT MANAGER	VALASEK
CHECKED BY	VALASEK		
APPROVED BY	STRONER	SITE	STOKE BARDOLPH
CLIENT	H2O POWER GENERATION LTD.	COUNTRY	UK
		COORD./ALTIT.SYSTEM	OSGB36/ODN

HYDROPOL

HYDROPOL Project & Management a.s.
Všehrdova 560/2, 118 00 PRAHA
CZECH REPUBLIC
www.hydropol.cz

PROJECT	STOKE BARDOLPH
PART	–
DRAWING NAME	POWERPLANT PLAN AND SECTION

STATUS	OUTLINE
DATE	2018-05-30
SHEETS	A2
SCALE	1:250-150
ARCHIVE No.	2240004