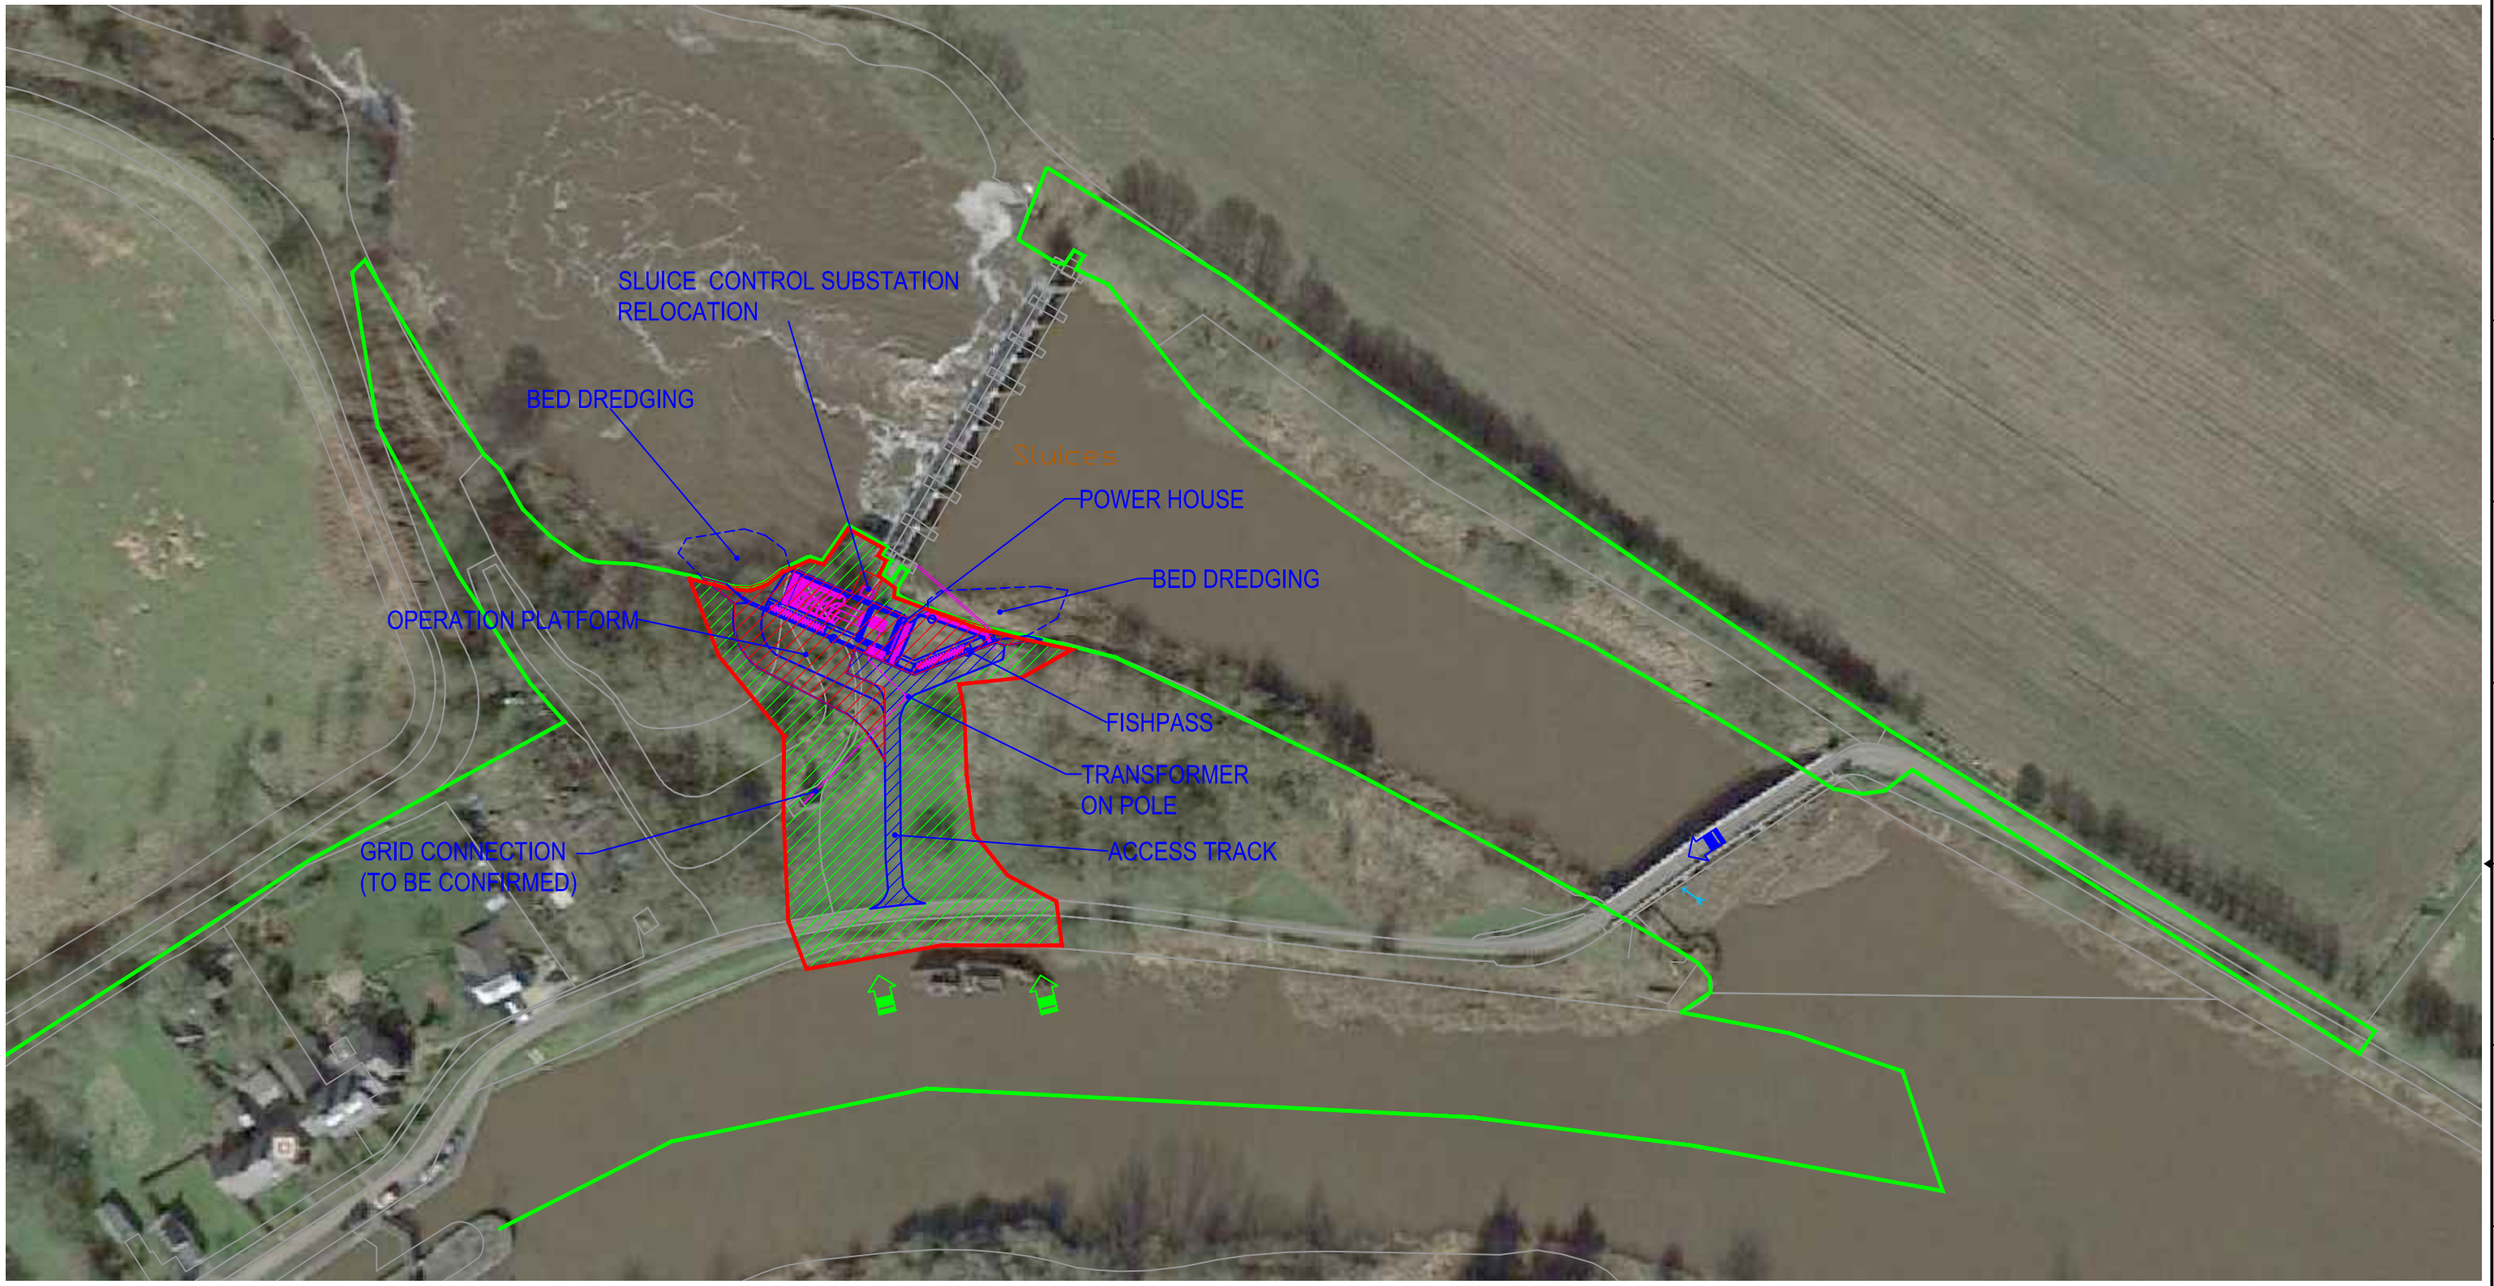

OVERGROUND CONSTRUCTIONS
BURRIED CONSTRUCTIONS
MECHANICAL EQUIPMENT
CABLE LINE
DEVELOPMENT BOUNDARY
CRT LAND BOUNDAY
OS MASTERMAP

LAND FOR PROJECT – PERMANENT OCCUPATION
CONSTRUCTION SITE – TEMPORARY OCCUPATION
SITE ACCESS – TEMPORARY AND PERMANENT
BOAT WHARF WITH HEAVY MACHINERY ACCESS
LIGHT VEHICLE ACCESS ACCESS

0 SCALE 50 m

N
W E
S

REV.:	DESCRIPTION	DRAWN	CHECKED	APPROVED	DATE

DRAWN BY	DOUCHA	PROJECT MANAGER	VALASEK
CHECKED BY	VALASEK		
APPROVED BY	STRONER	SITE	STOKE BARDOLPH
CLIENT	H2O POWER GENERATION LTD.	COUNTRY	UK
		COORD./ALTIT.SYSTEM	OSGB36/ODN
PROJECT	DUTTON		
PART	–		
DRAWING NAME	PROJECT LAYOUT–AERIAL PHOTO		

HYDROPOL

HYDROPOL Project & Management a.s.
Všehrdova 560/2, 118 00 PRAHA
CZECH REPUBLIC
www.hydropol.cz

STATUS	OUTLINE
DATE	2018–05–30
SHEETS	A3
SCALE	1:1000
ARCHIVE No.	2240002