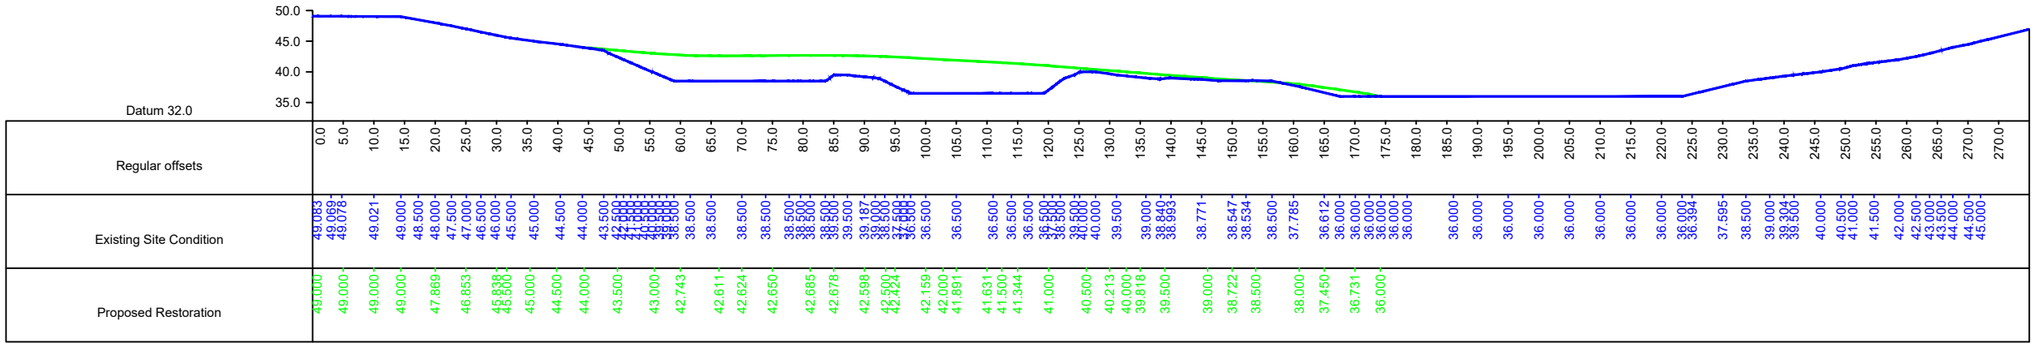

Section 4-4'

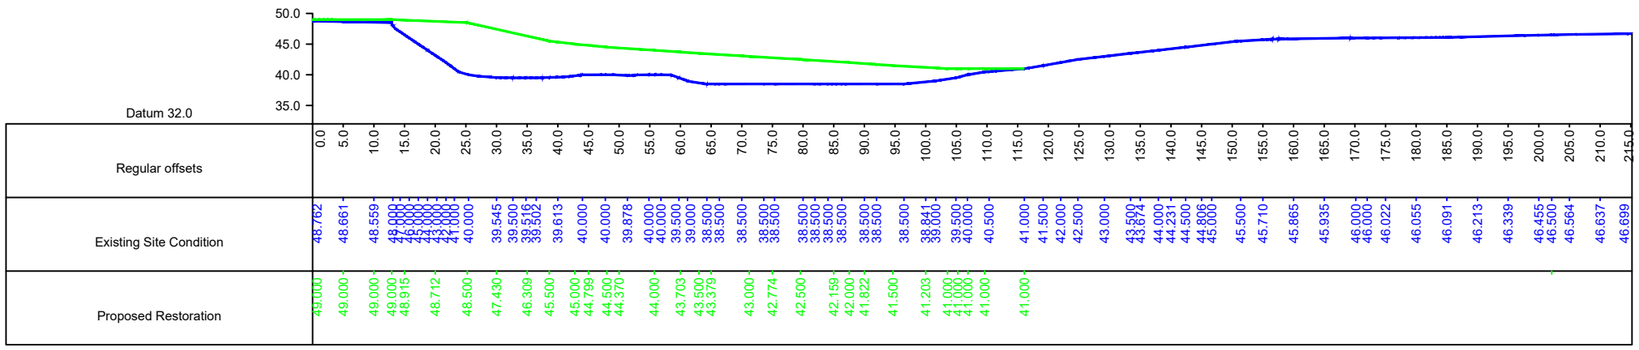

Section 3-3'

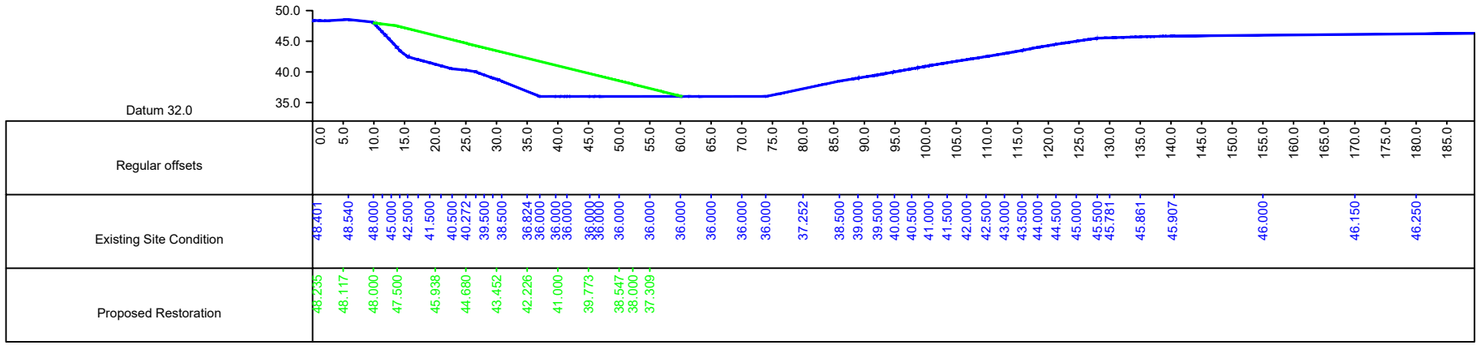

Section 2-2'

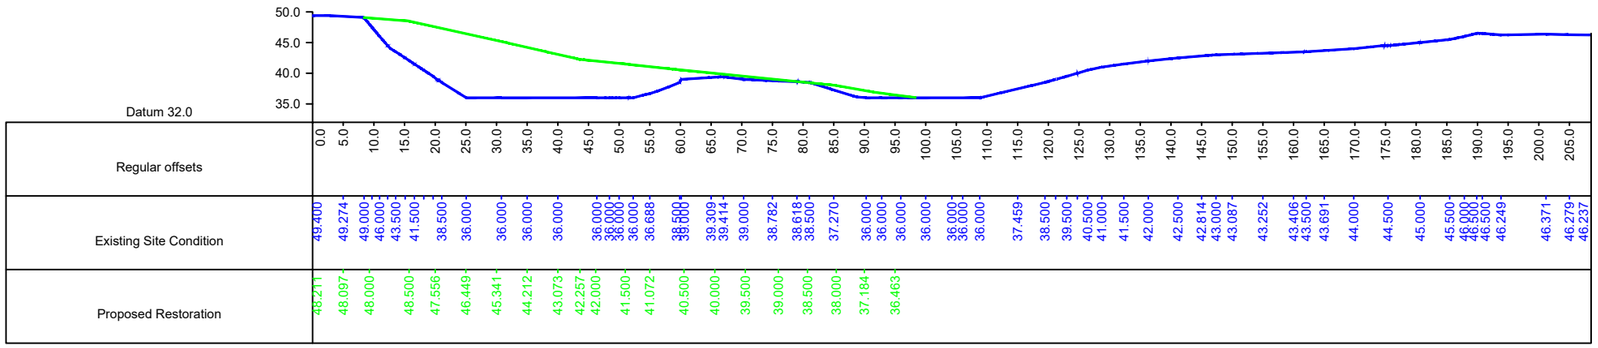

Section 1-1'

Existing Site Condition

Proposed Restoration

NOTES

1. Section lines location is shown in Drawing No. 8198-001-001.

Rev.	Revision Detail	Drawn	Date
P01	First Issue	ZL	14/10/22

Based upon Ordnance Survey Mapping with permission of controller of HMSO. Crown copyright license no. 100045347. This drawing must not be copied or reproduced without written consent from Key GeoSolutions Ltd.

CLIENT:

Land Logical

PROJECT:

Russell Green Quarry

TITLE:

Cross Sections

Drawn:	Checked:	Date:
ZL	BD	Oct '22
Scale: 1:1000	Original Sheet Size: A3	Status: V01

Drawing No. **8198-001-003** Revision: **P01**

Key GeoSolutions Ltd
Nova House
Audley Avenue
Newport
Shropshire TF10 7DW
Tel: 01952 822960
E-mail: info@keygs.com
Web: www.keygs.com