APPENDIX 8

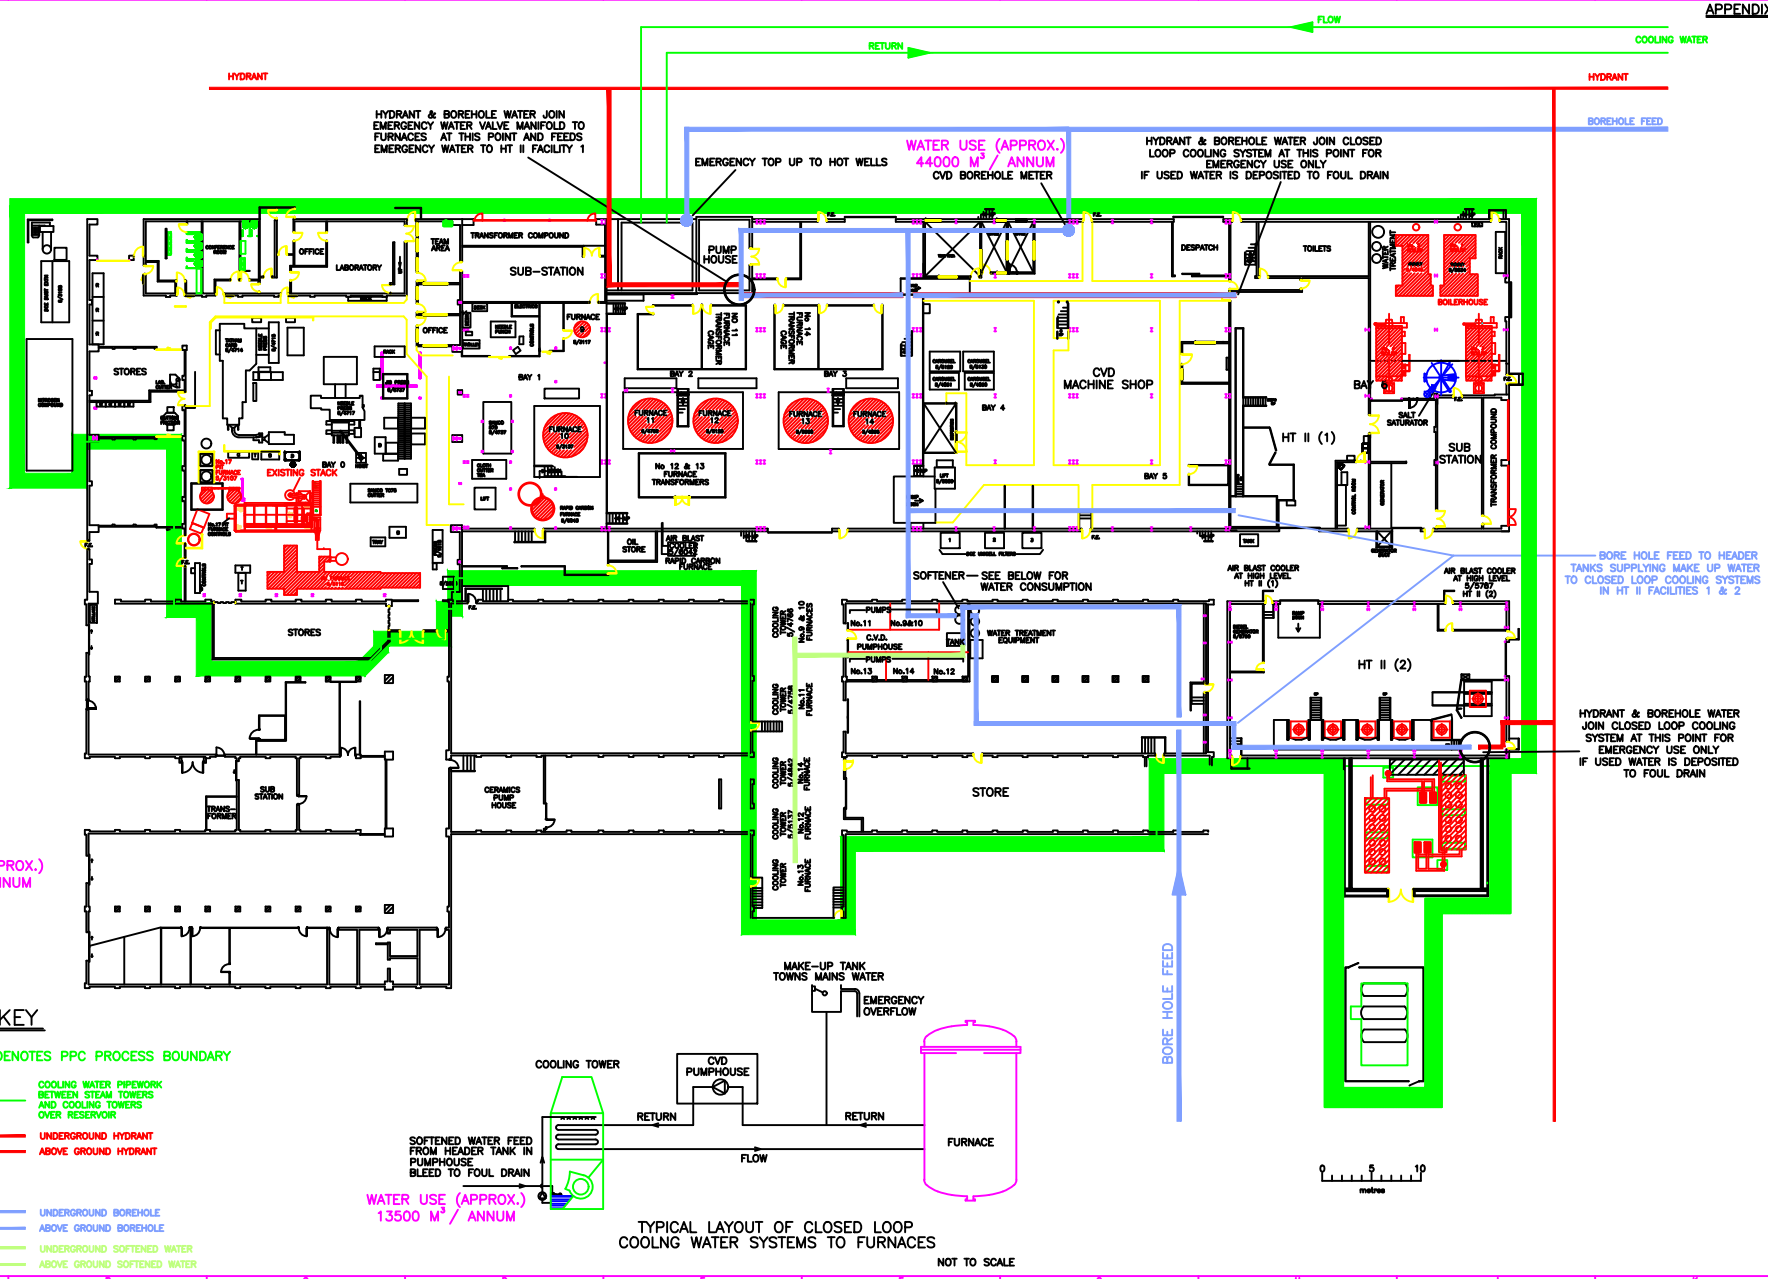

TYPICAL LAYOUT OF CLOSED LOOP COOLING WATER SYSTEMS TO FURNACES

NOT TO SCALE

DRG.No.	ISSUE	DATE	DRAWN	CHECKED	MODIFICATION	OPERATIONS DIRECTOR	MANAGER C.V.D.	TEAM LEADER C.V.D.	MANAGER A.M.LABY	MANAGER SITE FACILITIES	SAFETY & ENVL. OFFICER	CHIEF OF SECURITY
WE 3261/C	2	FEB. 11	RP									
	1	FEB. 06	AJ									

TITLE

SITE WATER PLAN PPC BOUNDARY (CVD)

DRG.No. WE 3261/C