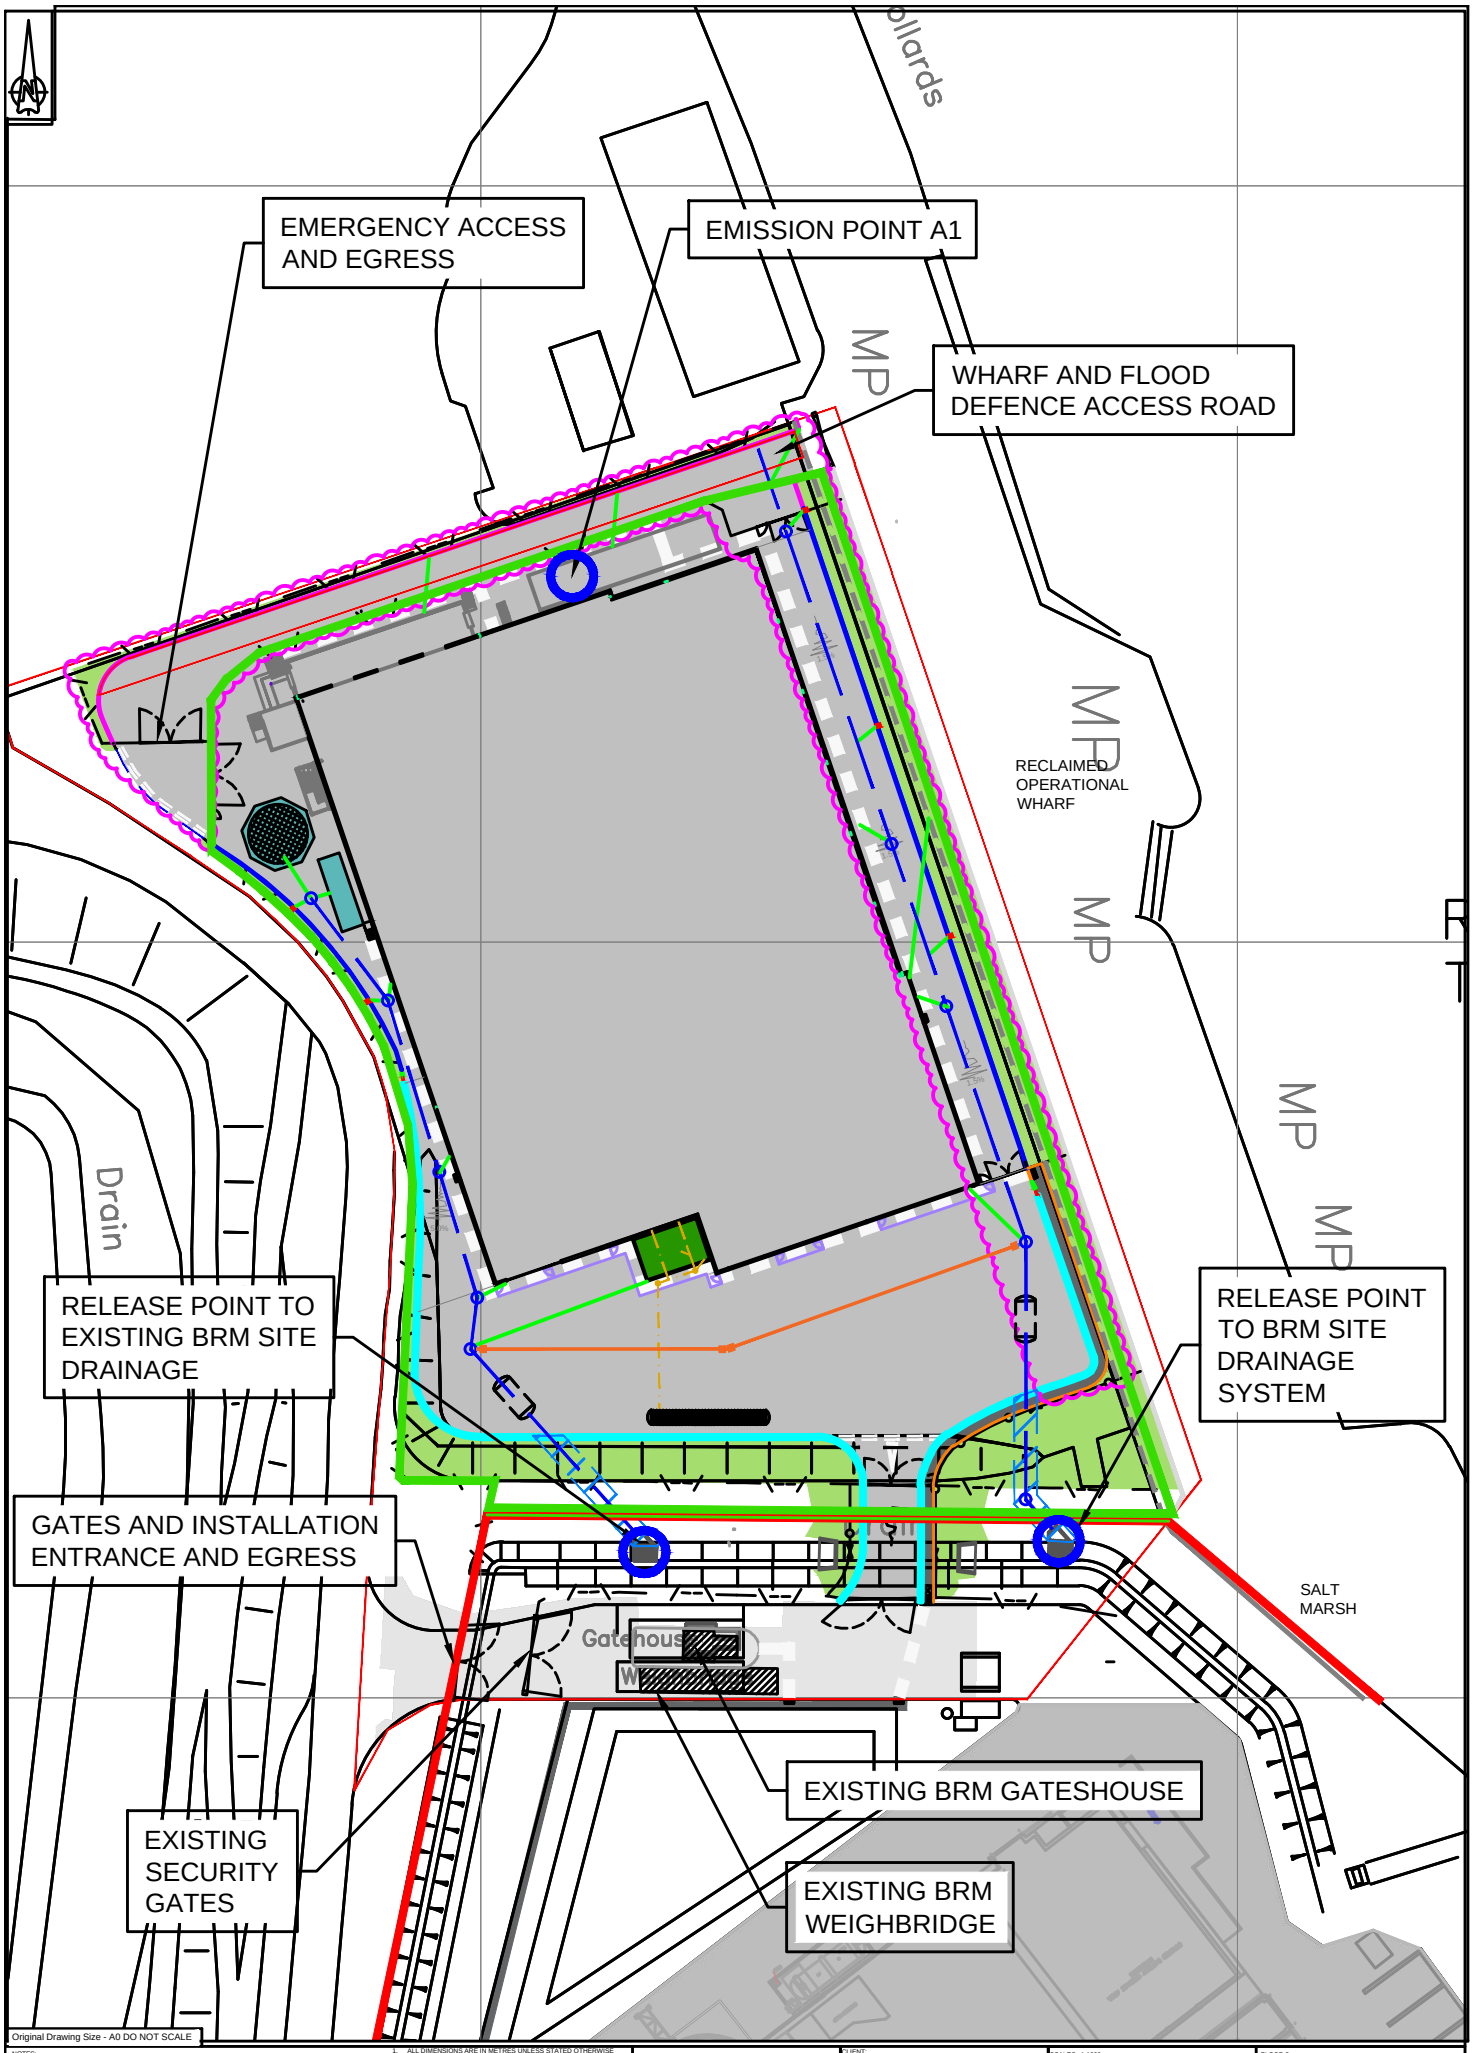

Original Drawing Size - A0 DO NOT SCALE

NOTES:

CURRENT BRM LEAD REFINING FACILITY INSTALLATION BOUNDARY

E-SCRAP FACILITY INSTALLATION BOUNDARY

EMISSION POINTS FOR RELEASES TO THE ATMOSPHERE

1. ALL DIMENSIONS ARE IN METRES UNLESS STATED OTHERWISE
2. THIS DRAWING TO BE READ IN CONJUNCTION WITH ALL RELEVANT ARCHITECTS AND ENGINEERS DRAWINGS AND SPECIFICATIONS.
3. FULL PLANNING APPROVAL SHOULD BE OBTAINED PRIOR TO THE COMMENCEMENT OF WORKS ON SITE, AND ANY WORKS CARRIED OUT PRIOR TO THIS ARE UNDERTAKEN AT THE CLIENT'S/CONTRACTOR'S OWN RISK.
4. TOPOGRAPHIC SURVEY DATA TAKEN FROM WARNER SURVEYS DRAWINGS LT/222/0010/P/0001 AND 0002
5. PROPOSED LAYOUT SUBJECT TO CHANGE UPON PLANNING AND PERMITTING APPROVAL

REV	DATE		DWN	CHK	APP

REVISIONS

CLIENT:

BRITANNIA REFINED METALS LTD.
Botany Road, Northfleet, Kent. DA11 9BB.

PROJECT TITLE:
BRM E-SCRAP FACILITY

SCALES: 1:1000

REV	DATE		DRWN	CHK	APP
P01	20/07/2023	FIRST ISSUE	MD	CB	JC

DRAWING STATUS: FOR INFORMATION - S2

DRAWING TITLE:
FIGURE 1.1
PROPOSED INSTALLATION BOUNDARY
GENERAL ARRANGEMENT

FLOOR 3,
11 WESTFERRY CIRCUS,
LONDON
E14 4HD
TEL: (0203) 2151700
FAX: (0203) 2151701

BRM DRAWING No. XXXXX-XXXX-XX-XX_XX-XX-XX-0001 REV. P01

ADVISER / CONTRACTOR DRAWING No. 808678-WOD-ZZ-XX-SK-Z-00007