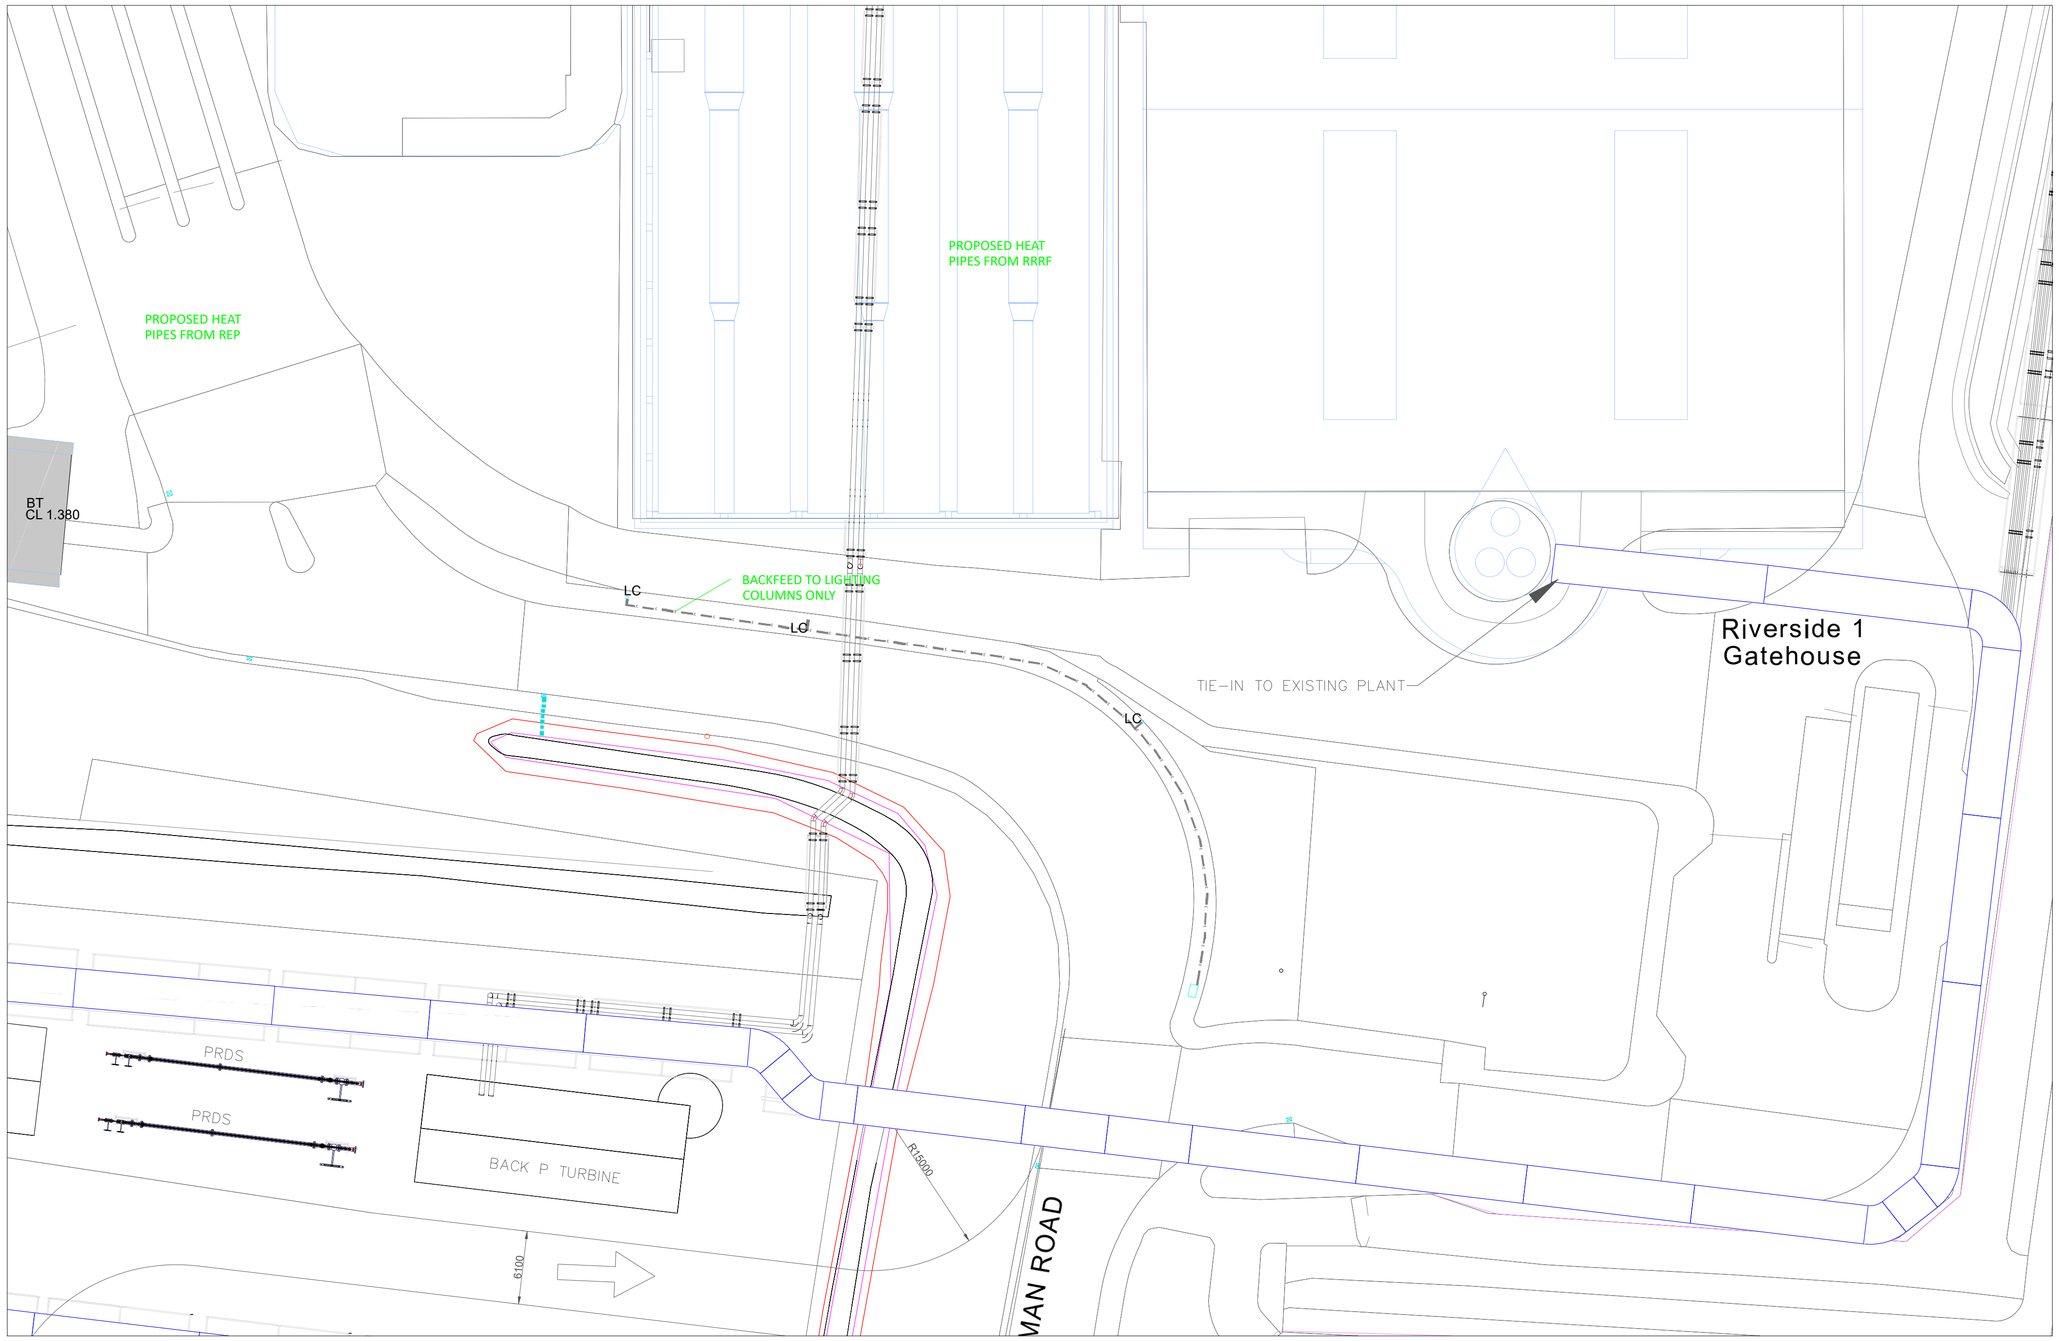

TIE-IN TO RIVERSIDE 1

DO NOT SCALE

NOTES:

1. ALL DIMENSIONS ARE IN MILLIMETERS, UNLESS STATED OTHERWISE.
2. DETAILS OF TIE-IN TO BE REFINED AT NEXT DESIGN STAGE. SEPARATE TIE-IN REQUIRED FOR EACH SEPARATE FLUE GAS EXHAUST DUCT.
3. SEPARATE TIE-INS REQUIRED FOR RIVERSIDE 1, AND 2 SEPARATE TIE-INS FOR RIVERSIDE 2

PRELIMINARY DEVELOPMENT BOUNDARY

LEGENDS:

ROAD

EXTERNAL FENCE LINE

PIPE RACK

PIPING

FLUE GAS DUCTING

ROADWAY TRAFFIC DIRECTION

EXISTING SITE DRAINAGE DITCHES

CONTAINS OS DATA © CROWN COPYRIGHT [AND DATABASE RIGHT] [2023].

REVISION	DRAWN	CHECKED	APPROVED	DATE
P01	DT	CL	TA	20/06/2026

DESCRIPTION: FINAL

8 First Street, Manchester, M15 4GU, UK
T+ 44 (0) 161 200 5000
wsp.com

PROJECT TITLE:

CORY DECARBONISATION PROJECT

DRAWING TITLE:

FIGURE 3A - TIE-IN TO RIVERSIDE 1

DRAWING STATUS: FINAL

DRAWN:	CHECKED:	APPROVED:	AUTHORISED:
DT	CL	TA	AV

SCALE @ A0 SIZE:	DATE:	REVISION:
1:180	JUNE 2025	P01

DRAWING NUMBER:

WSP-01-ZZ-DR-EN-0012