Rev	Date	By	Description
A	-	RS	-
B	-	MGS	-
C	16/09/22	MGS	Issued for Planning

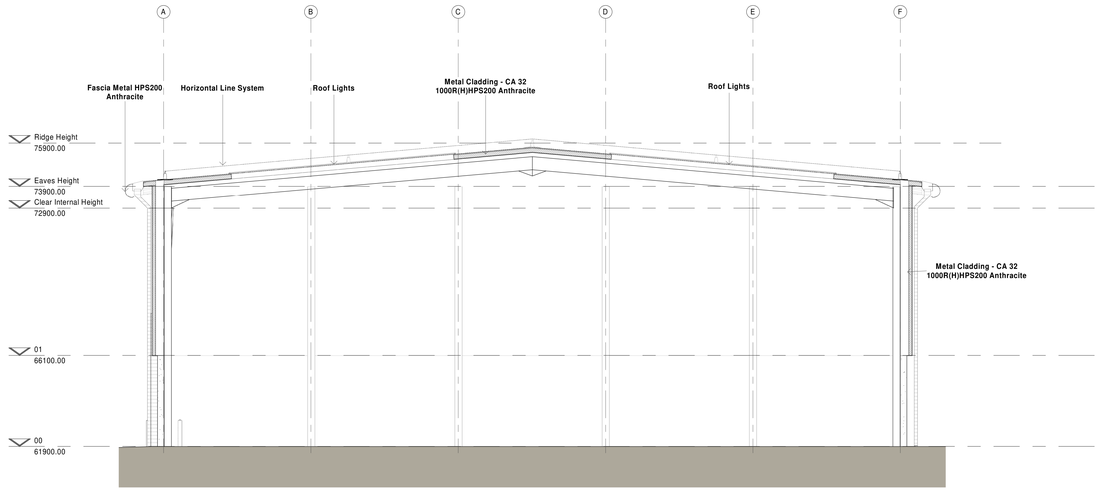

1 Planning Warehouse Section AA
1 : 100

Structrural frame to Engineer's details and specification. Grids TBC.

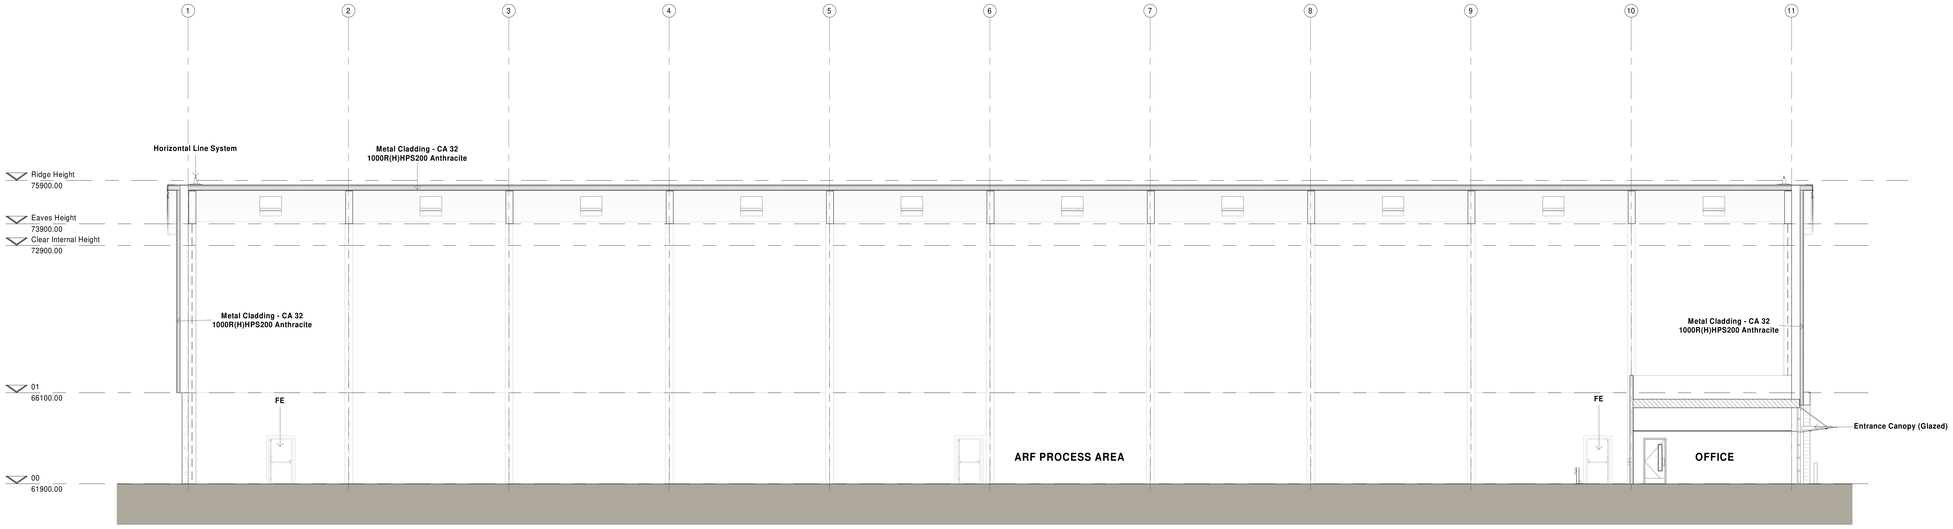

2 Planning Warehouse Section BB
1 : 100

Structrural frame to Engineer's details and specification. Grids TBC.

Keynote Legend (By Sheet)

Entrance Canopy (Glazed)	Mono-pitched cantilever entrance canopy to current BS. Toughened laminated glass top bolted to powder coated steel frame, RWP and rear gutter to specialists details. Colour to match cladding.
Fascia Metal HPS200 Anthracite	
FE	Personnel fire escape doors to be galvanised mild steel in steel frames including ironmongery appropriate to location and use, and site applied paint finish. Colour to match adjacent cladding colour.
Horizontal Line System	
Metal Cladding - CA 32 1000R(H)HPS200 Anthracite	Wall Cladding - Colour coated profiled metal sheeting. Profile ref. CA 32 1000R laid Horizontally. Colour HPS200 Ultra-Anthracite (RAL 7016)
Roof Lights	Non-fragile triple skinned GRP roof lights. Indicative position of roof-lights only. Final layout, size and number to be as designed and detailed by specialist sub-contractor. Roof-light coverage TBC.

SCALE 1:100
1m 5m 10m

This drawing, the works and concepts depicted are copyright of Stephen George + Partners LLP and may not be reproduced or made use of, either directly or indirectly without express written consent. All heights, levels, sizes and dimensions to be checked on site before any work is put to hand.
Information shown on this drawing that is produced by others has not been verified by Stephen George + Partners LLP and no liability is accepted for its accuracy.
This document is prepared for the sole use of the documented recipient and Stephen George + Partners LLP accepts no liability for use of this document by parties other than the party for whom it was prepared or for purposes other than those for which it was prepared.

SGP
Architects + Masterplanners
Innovation Centre
1 Devon Way
Longbridge Technology Park
Birmingham
B31 2TS
t: +44 (0)121 222 5346
www.stephengeorge.co.uk

Aggregate Recycling Facility - ARF
Zone B
SRRP
Swadlincote
R & P Clean Power

Drawing Name:
ARF Building Sections

Drawing Stage:	PLANNING
Status:	S0
SGP File Ref:	21-137

SGP Project No.	Date	Drawn	Team	Scale	Rev.
21-137	11/01/22	AB	RS	1:100 @ A0	C

Drawing Number:
21-137-SGP-AF-ZZ-DR-A- 131200
Project Code Originator Volume Level Type Role Number