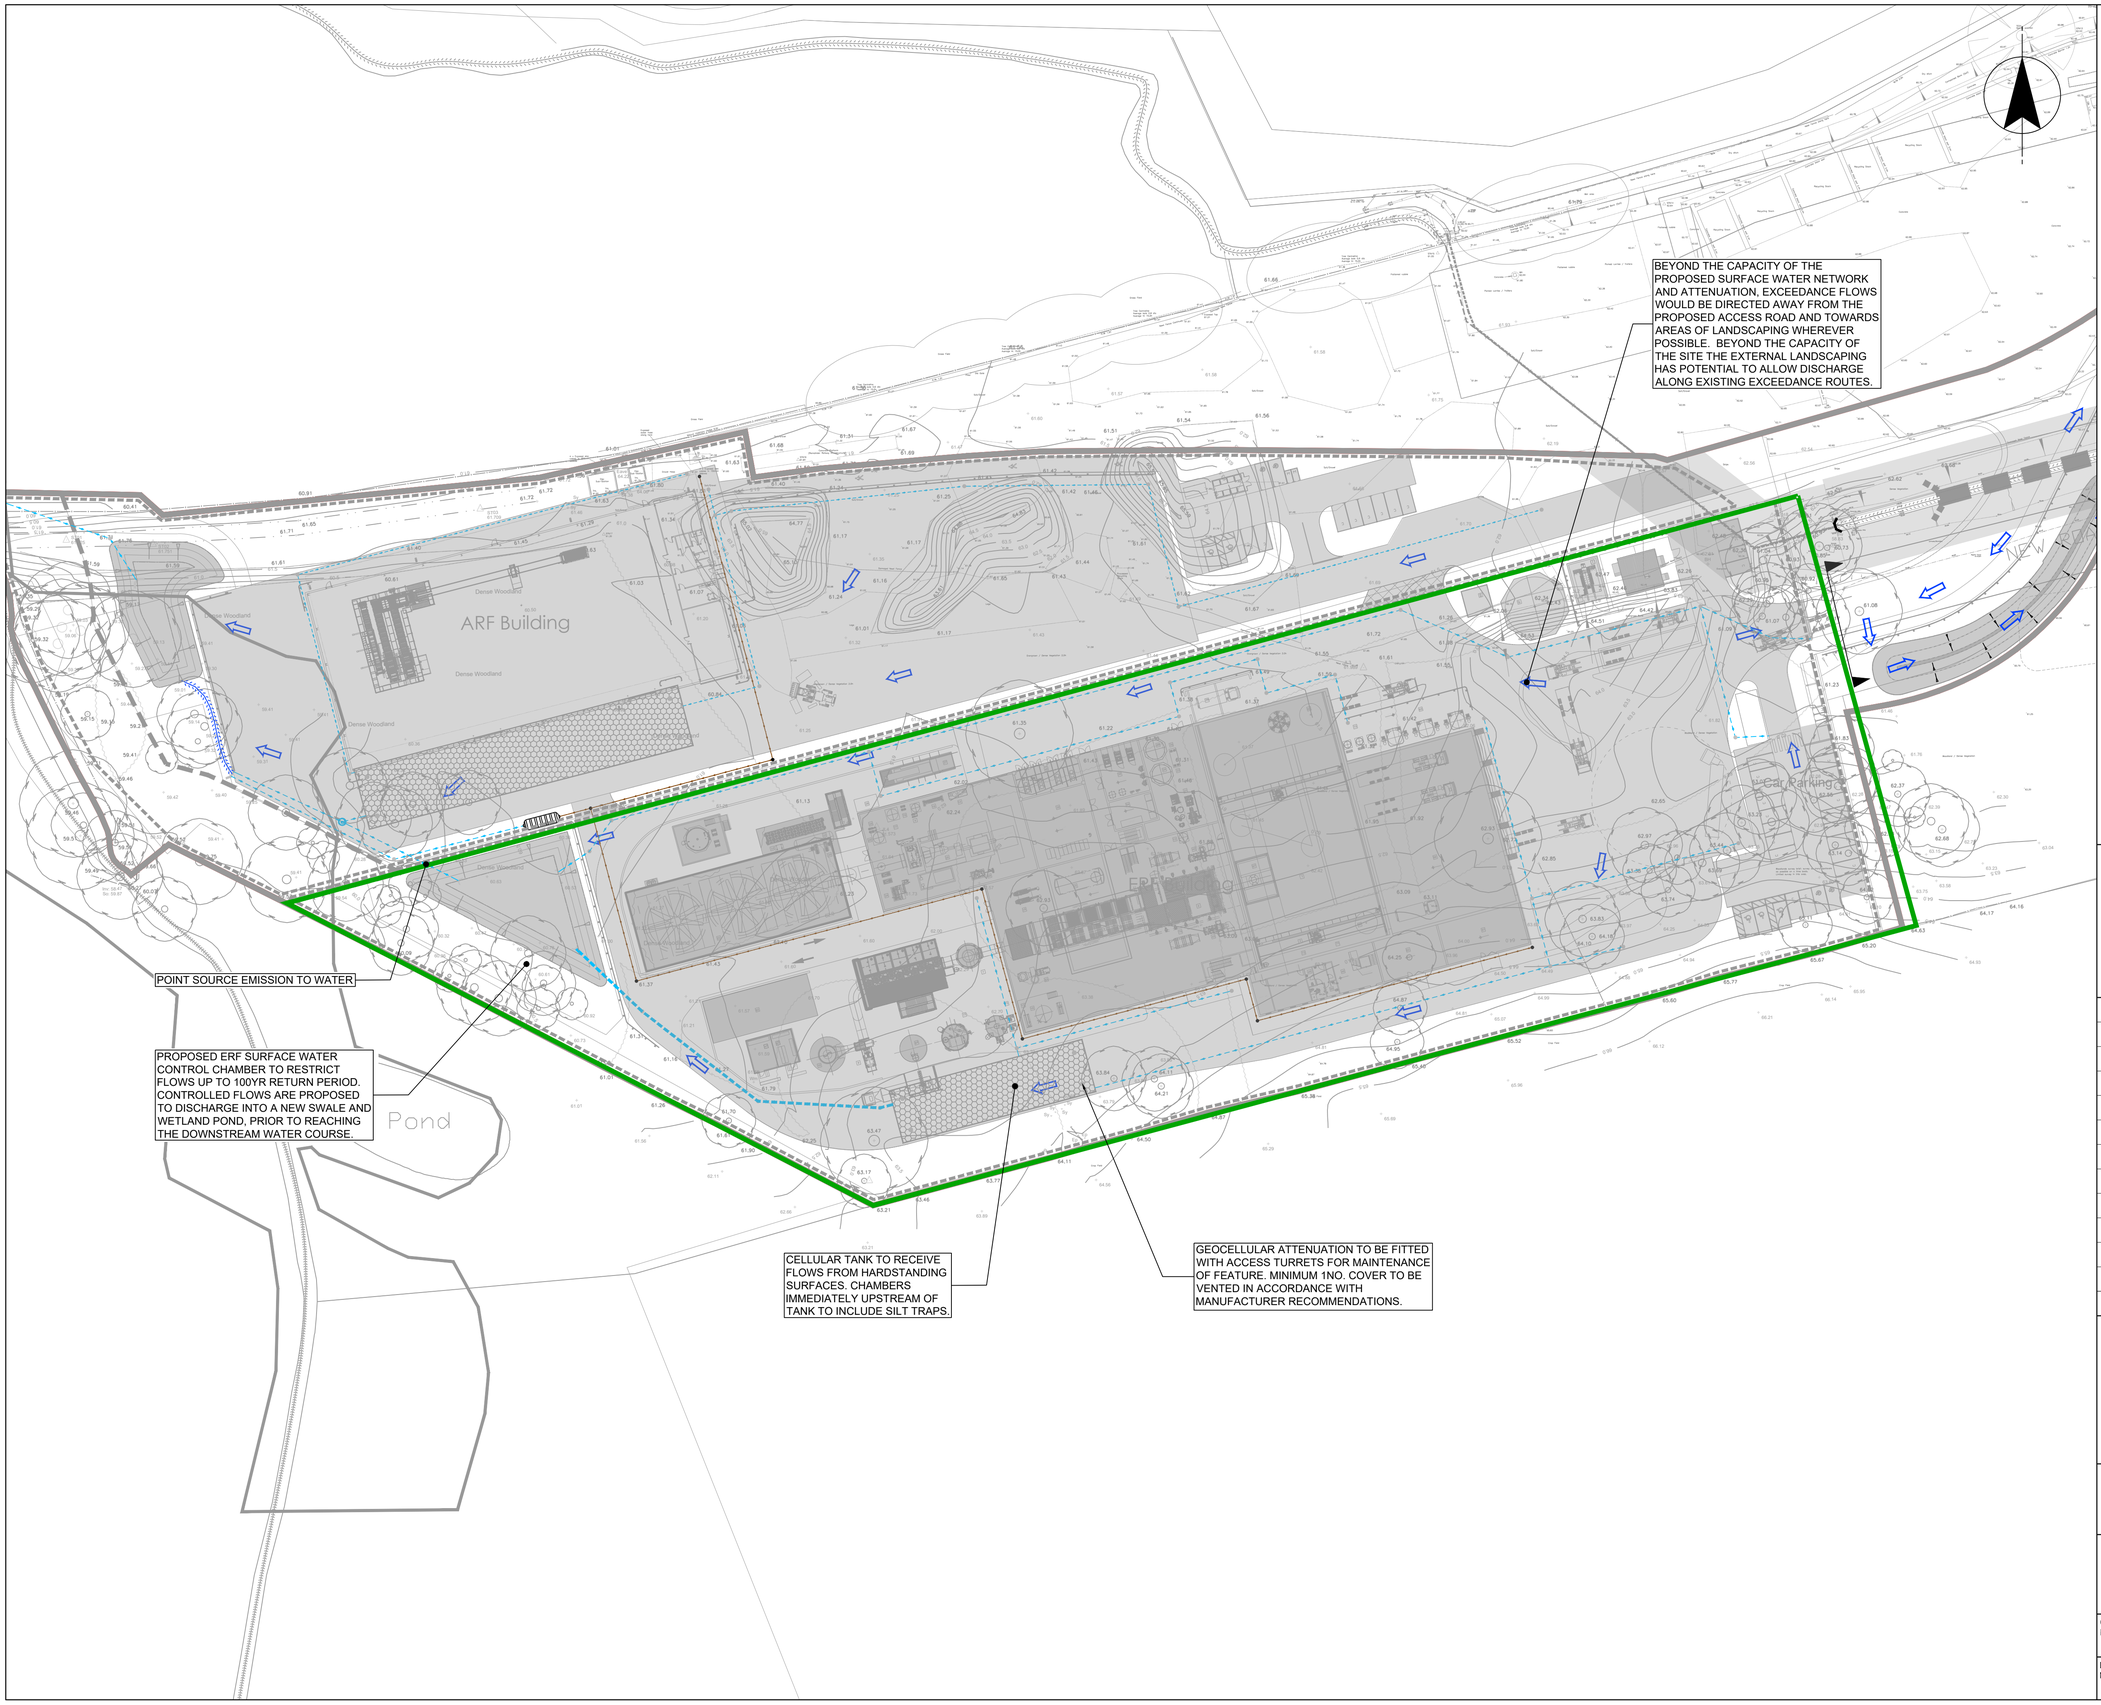

NOTES

1. ALL DIMENSIONS IN MILLIMETERS AND ALL LEVELS IN METERS UNLESS SHOWN OTHERWISE.

LEGEND

- INSTALLATION BOUNDARY
- PRIVATE FOUL WATER SEWER
- PRIVATE SURFACE WATER SEWER
- EXCEEDANCE FLOW

CURRENT VERSION INFORMATION

DATE	DRWN	CHKD	REVD	VER	REASON FOR ISSUE
31.10.23	AAM	CAB	PBD	P01	FINAL ISSUE

R & P CLEAN POWER LTD

SWADLINCOTE ENERGY RECOVERY FACILITY

FIGURE 4 SITE DRAINAGE SYSTEM

THIS DRAWING IS ISSUED BY STANTEC UK LTD. SUBJECT TO THE CONDITIONS THAT IT IS NOT COPIED EITHER IN WHOLE OR IN PART OR DISCLOSED TO THIRD PARTIES UNLESS PRIOR WRITTEN AUTHORISATION IS GIVEN BY STANTEC UK LTD.

PREVIOUS VERSIONS OF THIS DRAWING SHOULD BE STAMPED SUPERSEDED OR DESTROYED

DO NOT SCALE THIS DRAWING - IF IN DOUBT ASK

Stantec

CONTRACT NO.	SCALE	MASTER SIZE
01	NTS	A1

DRAWING NO.	VERSION
331201139/01/C/0004	P01.1