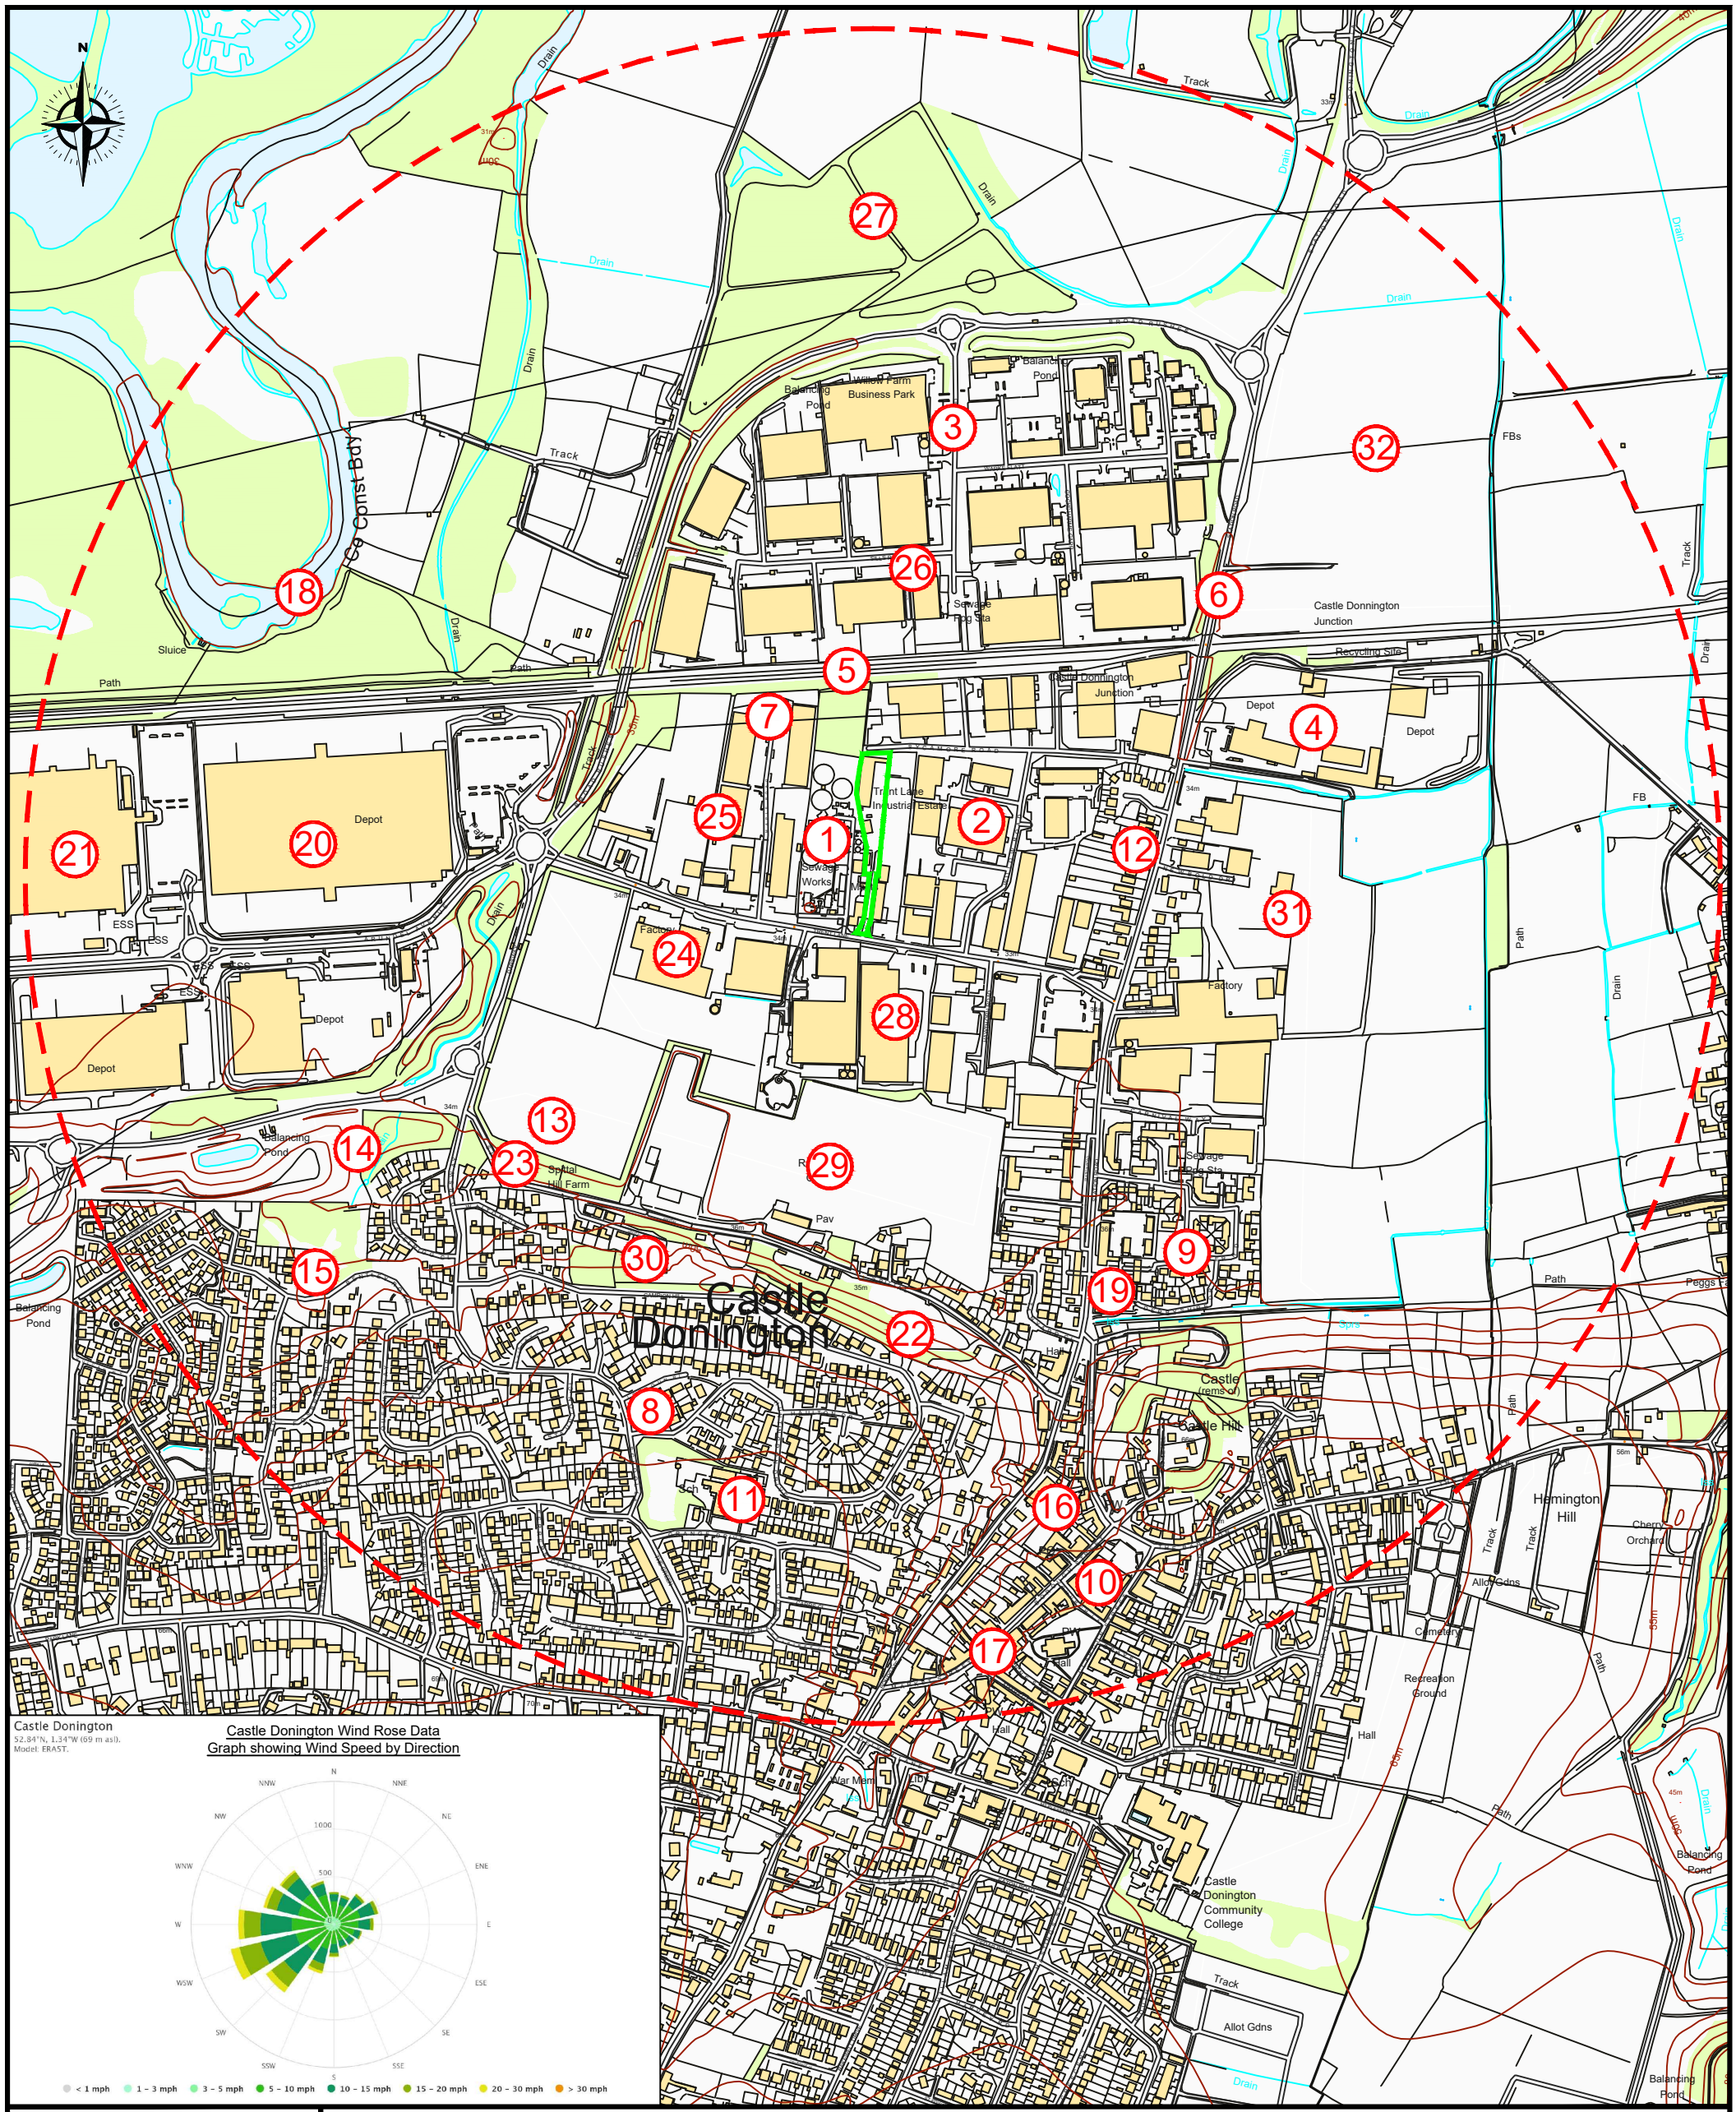

Notes

1. Reproduced from the Ordnance Survey Map with the permission of the Controller of His Majesty's Stationary Office, Crown Copyright and Database Rights 2024 Ordnance Survey 0100031673/100004910.

Permit Boundary

1km Offset

1 Receptors

0 100 200m 300 400 500

Metres
1:7500

suez

Darwen Resource Recovey Park, Lower Eccleshill Road, Darwen, BB3 0RP
Tel:(01254)819700, Fax:(01254)819749, Email: richard.bisset@suez.com

Site	Castle Donington
Title	Site Receptor Plan
Scale	1:7500 @ A3
Date	December 2024
Drawing Ref	CaD-REC-1224-01
Drawn by	JA
Checked by	EC

Rev	subject	date