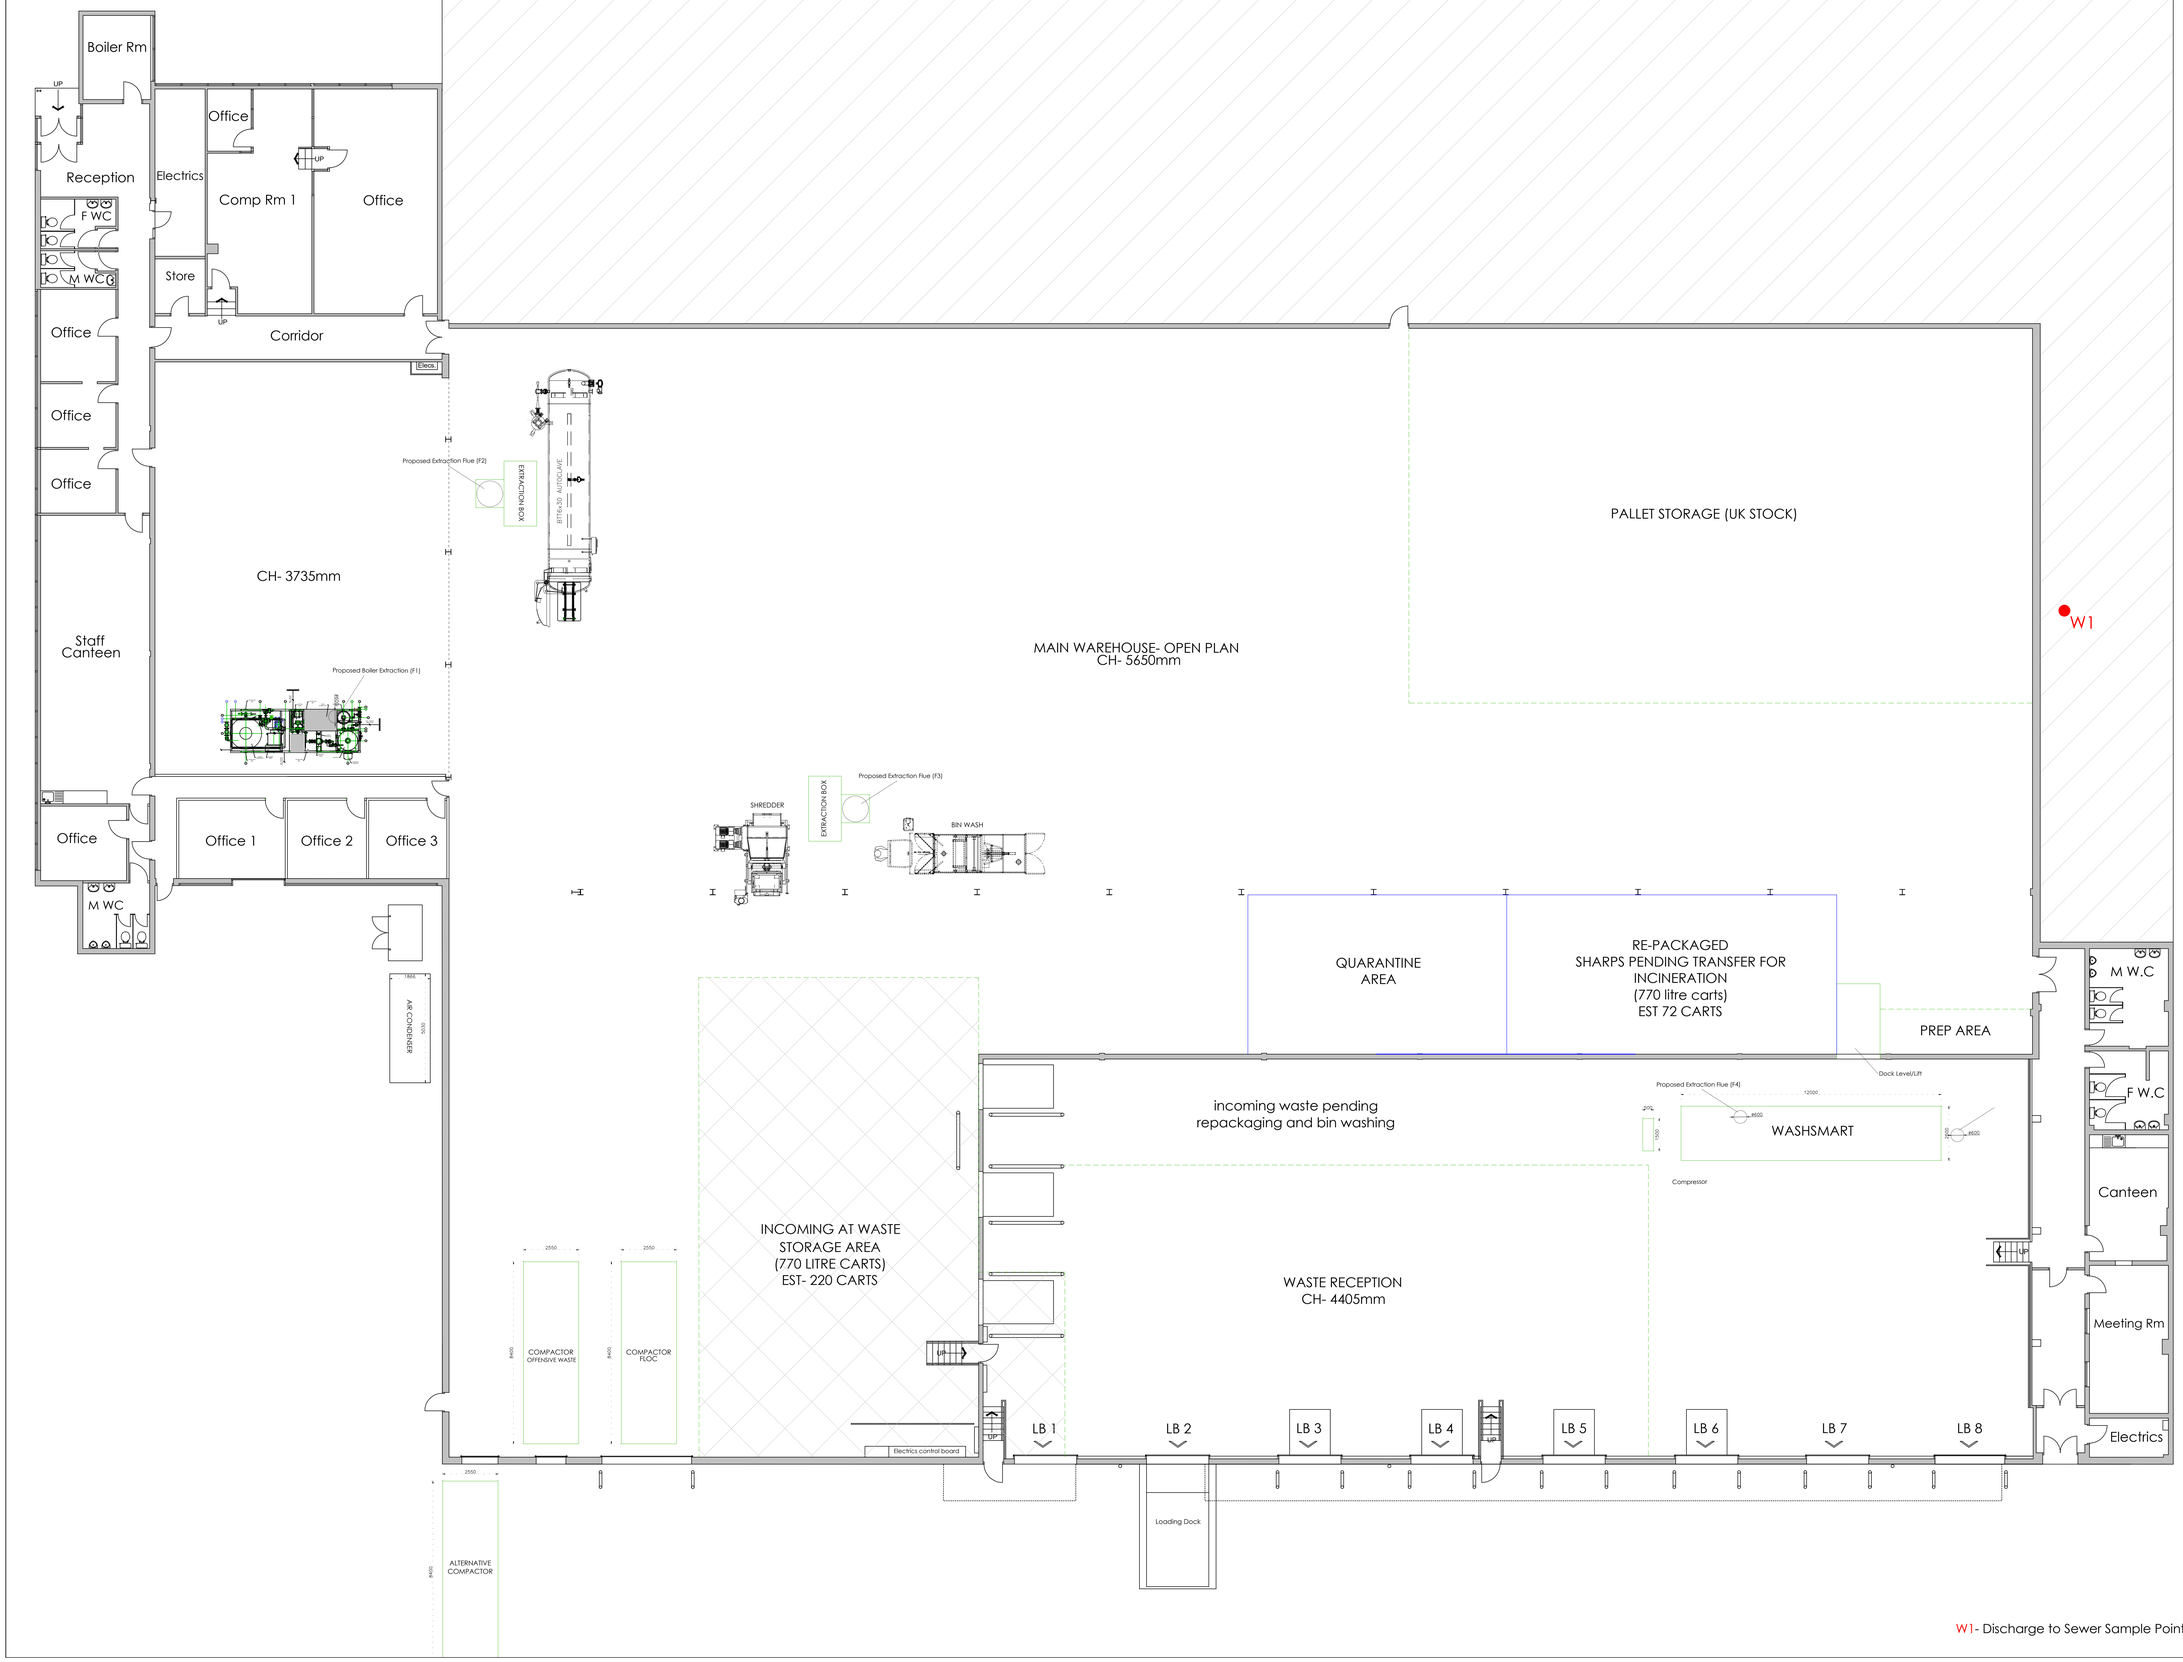

W1- Discharge to Sewer Sample Point

GENERAL NOTES

PROJECT NAME:
Sharpsmart, Spennymoor

DRAWING TITLE:
Site Layout Plan- SHSMT-SP-EP02

DRAWN BY: Sags

CHECKED BY: Sags

DATE: 08/09/21

CLIENT
REVA (Sharpsmart)

Post My Plans
Suite G18, Genesis Centre,
Innovation Way, Stoke-on-Trent
Staffs, ST6 4BF
Email: info@postmyplans.co.uk
Web: www.postmyplans.co.uk
Tel: 07555 291 330

PROJECT NO: 1315

SCALE: 1:100

SHEET: A0

SHEET NO: SHSMT-SP-EP02

REVISION: B

UNIT: mm