SITE LAYOUT SPECTRE

A+B MILL

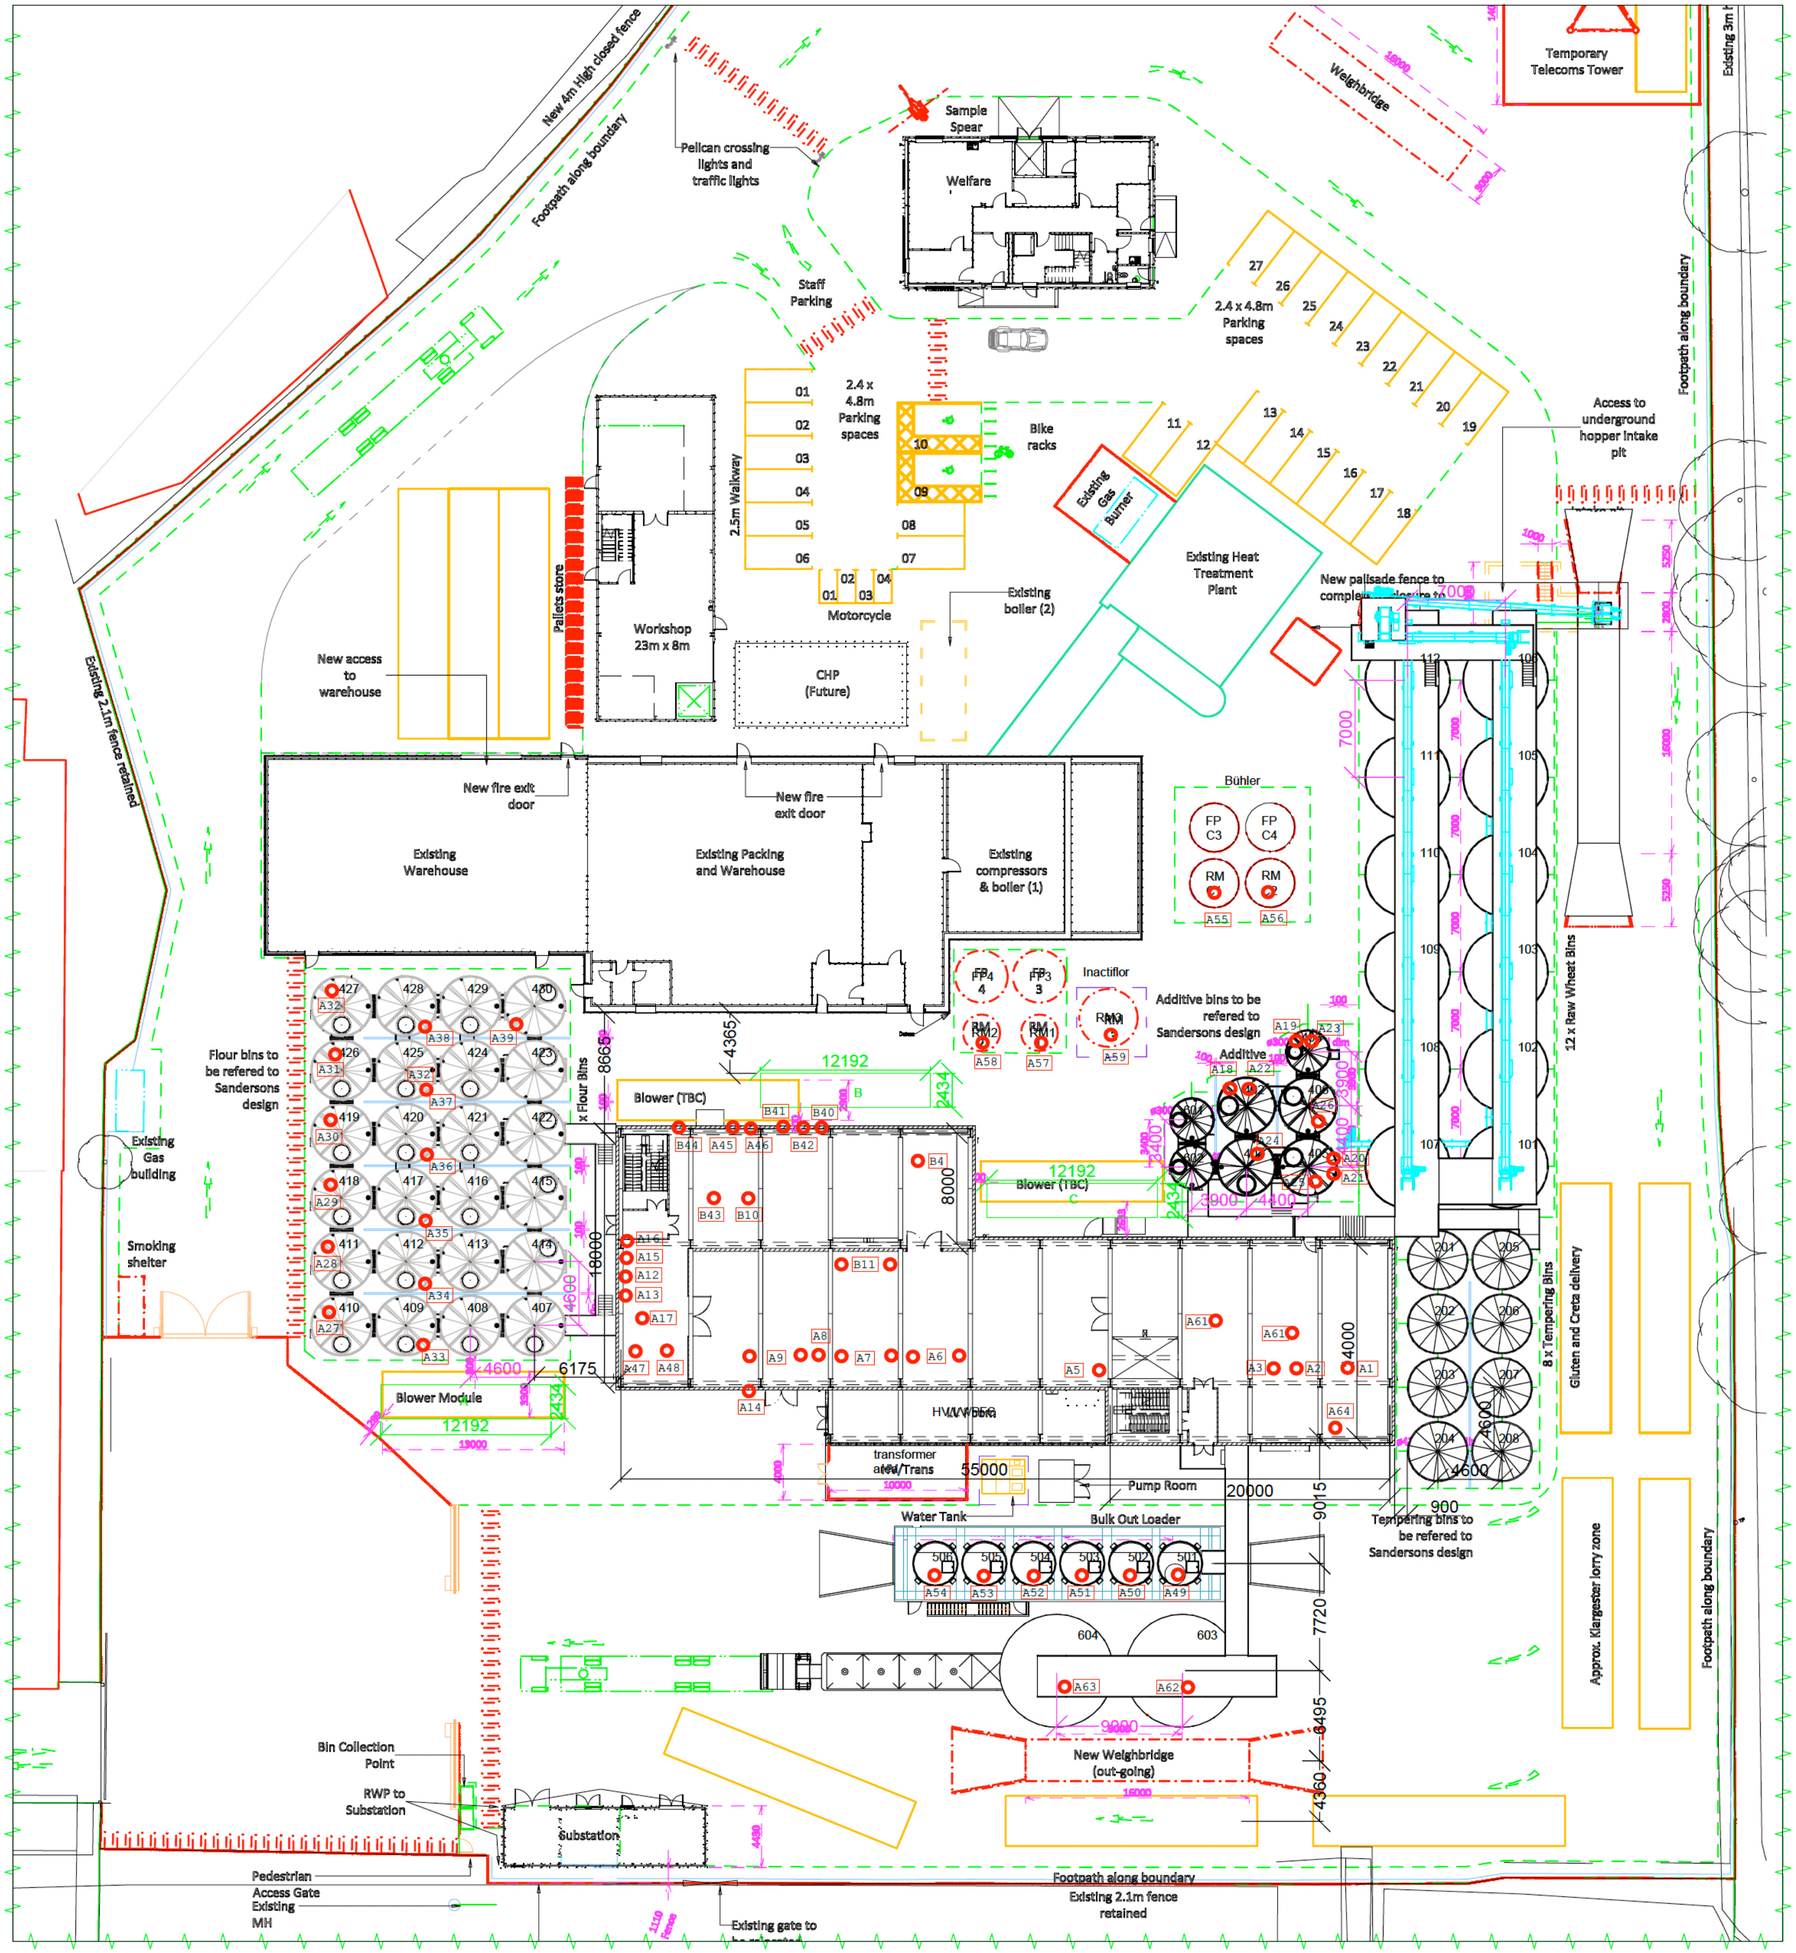

REV.	APPD. DATE	DESCRIPTION	DRAWN BY	APPD. BY	ISSUED BY
01	11.02.2019	Update due to G-Mill	C. Hesse	U. Fitzi	
02	05.03.2019	repositioning of building, electr. equipment, blower modules,bins	C. Hesse	C. Hesse	
03	09.04.2019	Updated Layout	C. Hesse	C. Hesse	
04			C. Hesse		

PLANT OWNER :

WHITWORTH BROS. LTD.
WHITLEY BRIDGE, GREAT BRITAIN & NORTHERN IRELAND

CONTRACTOR :

PROJECT :
PRODUCT /
CAPACITY :

TITLE:
CONCEPT DRAWING
SITE LAYOUT SPECTRE
A + B MILL

ISSUE FOR : PRELIMINARY

State

Drawn	P. Hagger	GFPE2	15.06.2018	Contract No.	
Approved				Project No.	3018522643
Issued				Replace Drawing No.	Replaced by Drawing No.
				Plant Owner Drawing No.	

Bühler AG
CH-9240 Uzwil / Switzerland

BÜHLER

© We reserve all rights in connection with this document

BU:

Scale	Drawing-Number	Revision
1:250	04041-LAY-0004	04