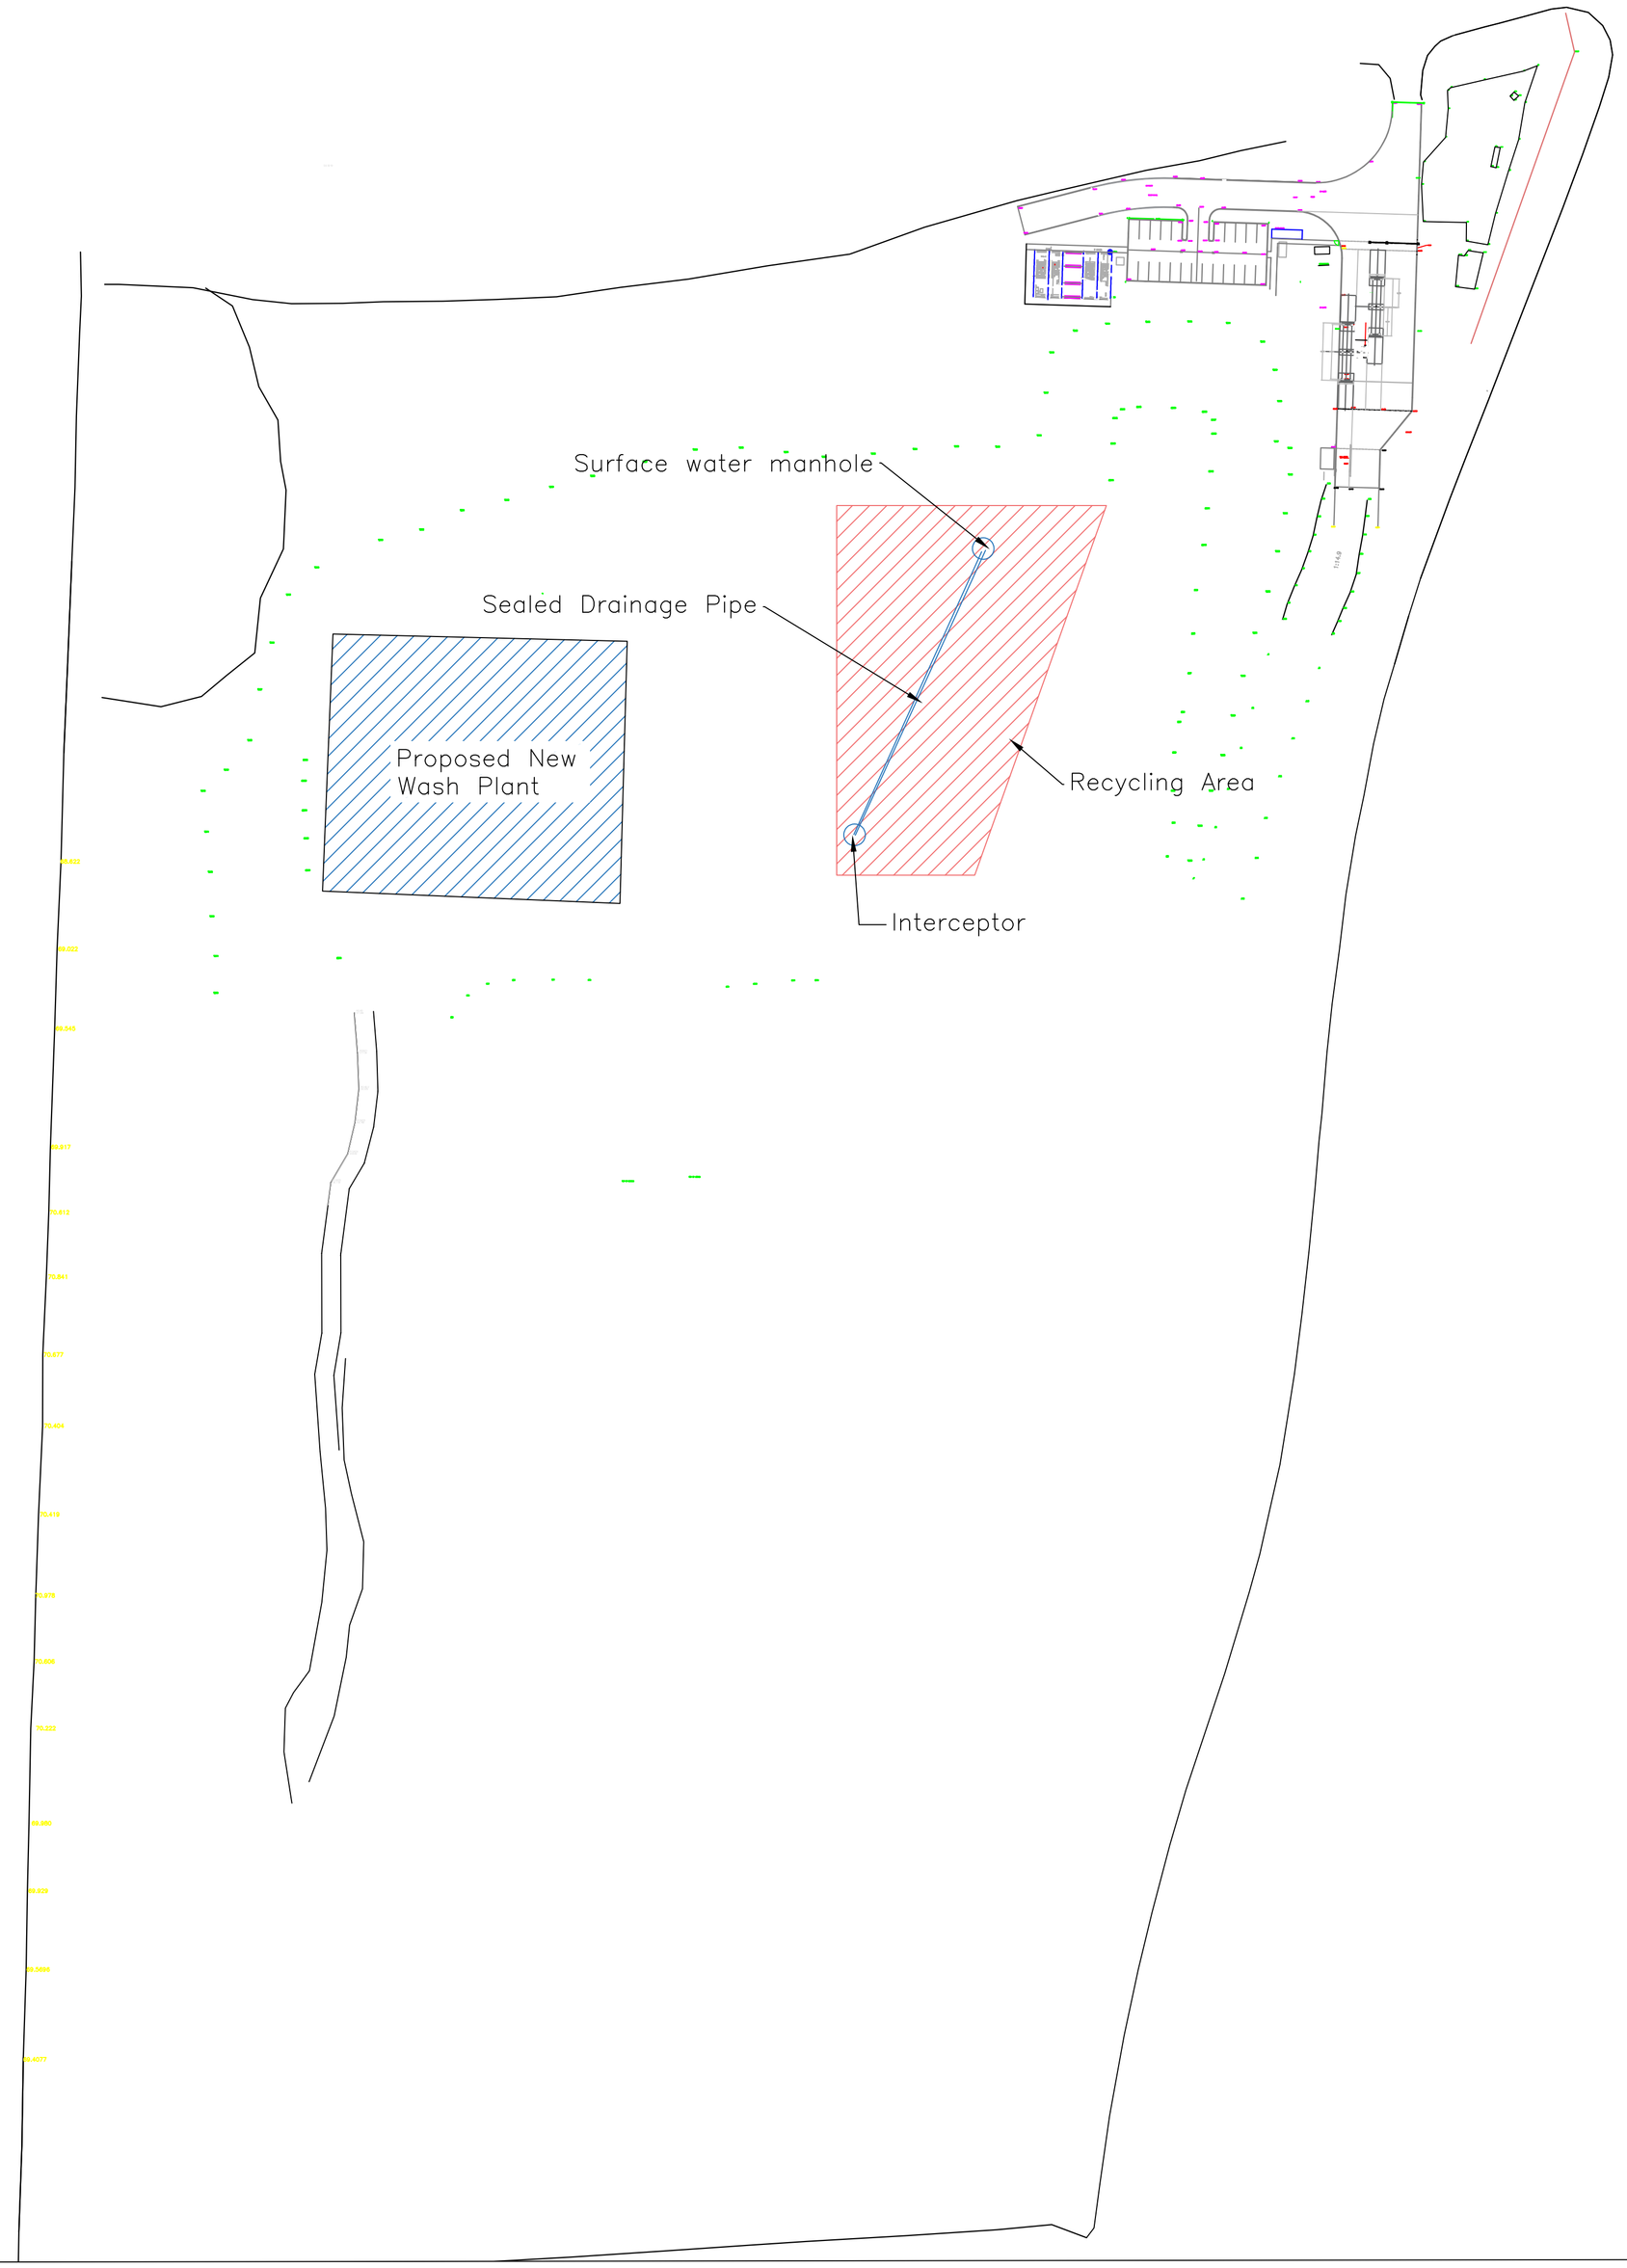

REVISION	DESCRIPTION	DATE	BY

Halifax Way, Pocklington, YO42 1NR
Email: info@ashcourt.com
Website: www.ashcourt.com

THIS DRAWING AND DESIGN IS THE SOLE PROPERTY OF ASHCOURT GROUP LTD. AND MUST NOT BE COPIED, LOANED OR COMMUNICATED, IN WHOLE OR PART TO ANY THIRD PARTY WITHOUT CONSENT FROM THE COMPANY.

CLIENT :

PROJECT : Manton Quarry

TITLE : Existing Drainage Plan

SCALE @ A1:	DRAWN BY :	DATE :	CHECKED :
NTS	MSH	10/07/25	

DRAWING No	REVISION :
240203 - 00 - 003	

DO NOT SCALE IF IN DOUBT ASK