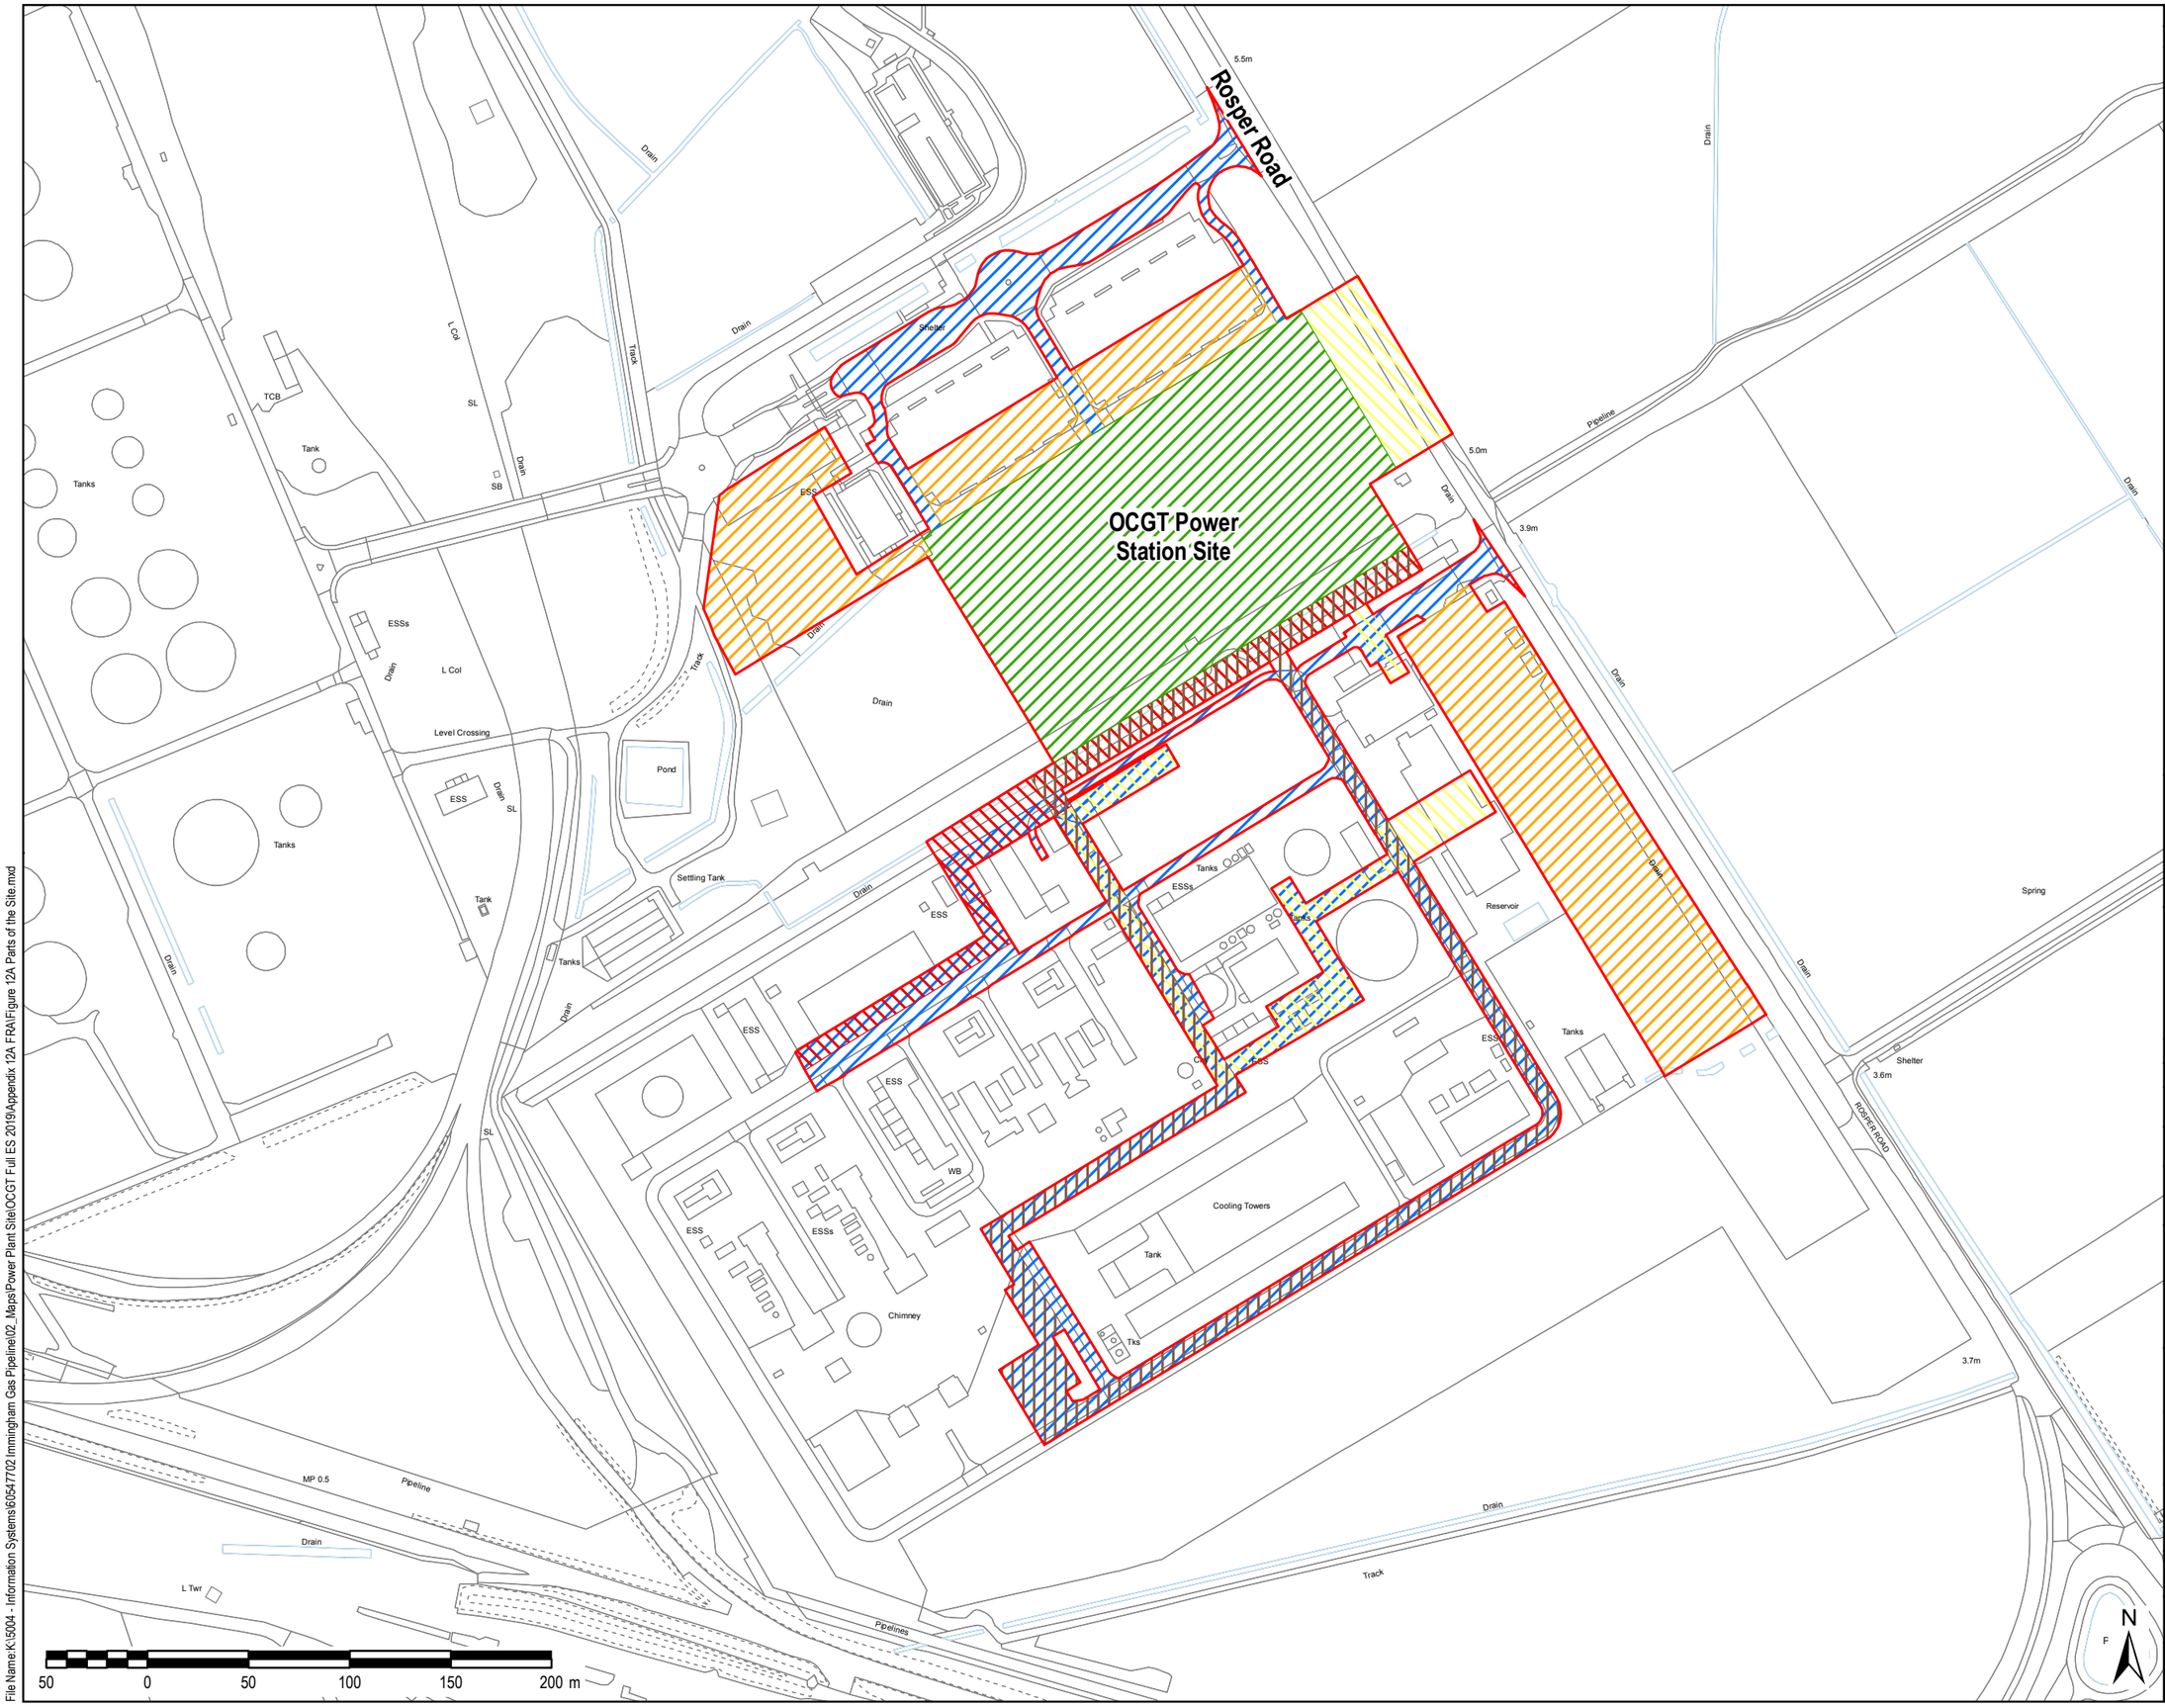

File Name:K:\5004 - Information Systems\60547702 Immingham Gas Pipeline\02_Maps\Power Plant Site\OCGT Full ES 2019\Appendix 12A FRA\Figure 12A Parts of the Site.mxd

THIS DRAWING IS TO BE USED ONLY FOR THE PURPOSE OF ISSUE THAT IT WAS ISSUED FOR AND IS SUBJECT TO AMENDMENT

LEGEND

- Order Limits
- Works No. 1 - OCGT Power Station
- Works No. 2 - Access
- Works No. 3 - Temporary Construction Laydown
- Works No. 4 - Gas Connection
- Works No. 5 - Electrical Connection
- Works No. 6 - Utilities and Services Connections

Copyright
Contains Ordnance Survey Data © Crown Copyright and database right 2019.
Reproduced from Ordnance Survey digital map data © Crown copyright 2019. All rights reserved.
Licence number 0100031673.

Purpose of Issue
APPENDIX 12A FRA

Client
VPI IMMINGHAM B LTD

Project Title
THE VPI IMMINGHAM OCGT PROJECT

Drawing Title
PARTS OF THE SITE FIGURE 12A

Drawn	Checked	Approved	Date
JW	DH	MS	05/04/2019

AECOM Internal Project No.	Scale @ A3
60547702	1:3,000

THIS DOCUMENT HAS BEEN PREPARED PURSUANT TO AND SUBJECT TO THE TERMS OF AECOM'S APPOINTMENT BY ITS CLIENT. AECOM ACCEPTS NO LIABILITY FOR ANY USE OF THIS DOCUMENT OTHER THAN BY ITS ORIGINAL CLIENT OR FOLLOWING AECOM'S EXPRESS AGREEMENT TO SUCH USE, AND ONLY FOR THE PURPOSES FOR WHICH IT WAS PREPARED AND PROVIDED.

AECOM
Midpoint
Alençon Link, Basingstoke
Hampshire, RG21 7PP
Telephone (01256) 310200
Fax (01256) 310201
www.aecom.com

DCO Document Ref:
6.4.26

Rev