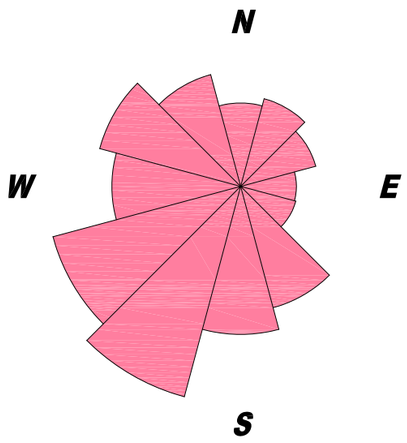

Windrose
(Birmingham Airport)

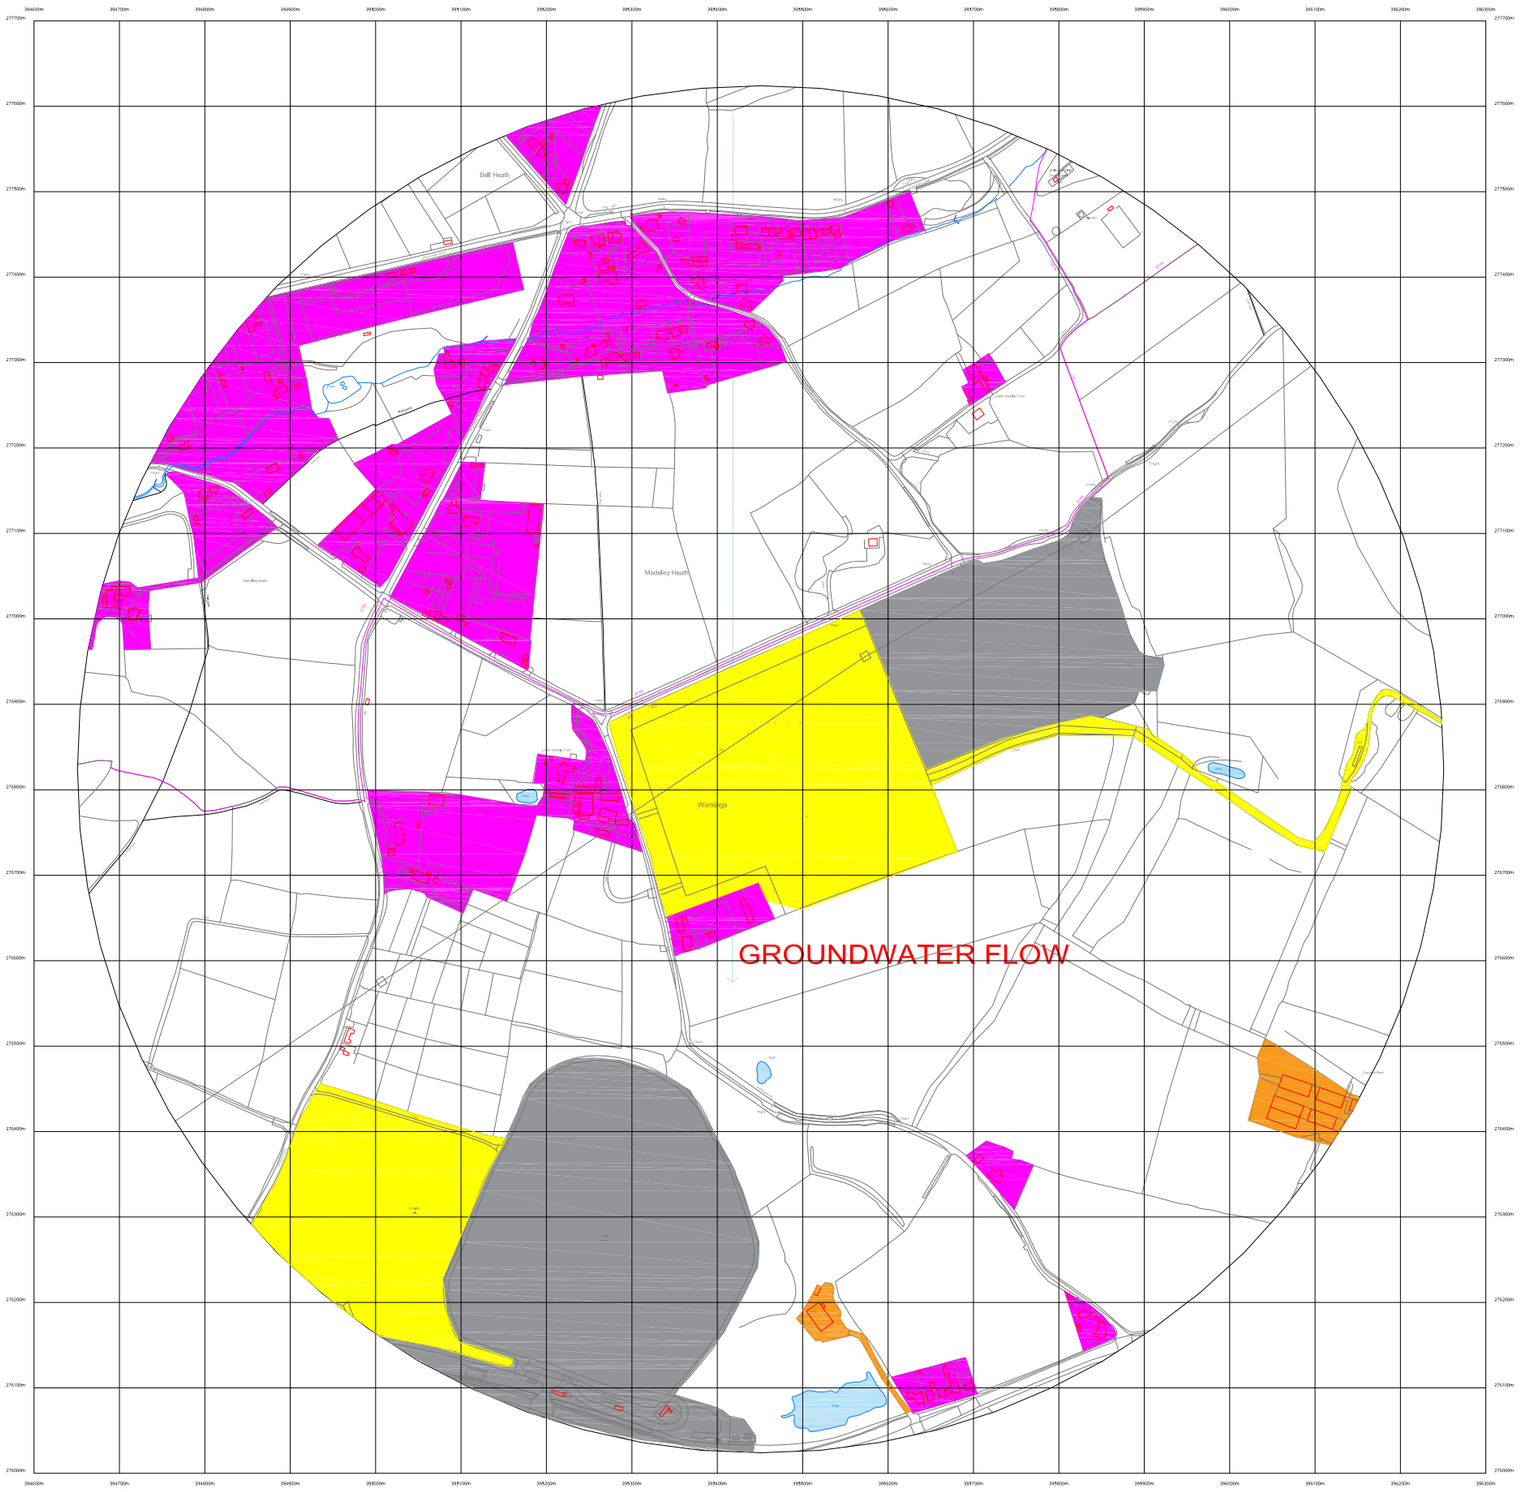

©Crown Copyright and database rights 2022 OS Licence no. 100041041

KEY (Where Applicable)

FENCE & WALL TYPES

LINE TYPES

POINT SYMBOLS

APPLICATION BOUNDARY

NOTES

REVISIONS

597 Walsall Road
Great Wyrley
Nr Walsall
STAFFS WS6 6AE
tel 01922-412209
fax 01922-412209
e-mail enviroarm@btconnect.com
ENVIROARM LTD

CLIENT
ENVIROARM LIMITED

TITLE
CHADWICH LANE QUARRY
BROMSGROVE
SOURCE, PATHWAY,RECEPTORS

SCALE	PAPER SIZE
1:2000	A3
DATE	DRAWING No.
08.11.2022	ESSD12
DRAWN	CHECKED
ARM	AH