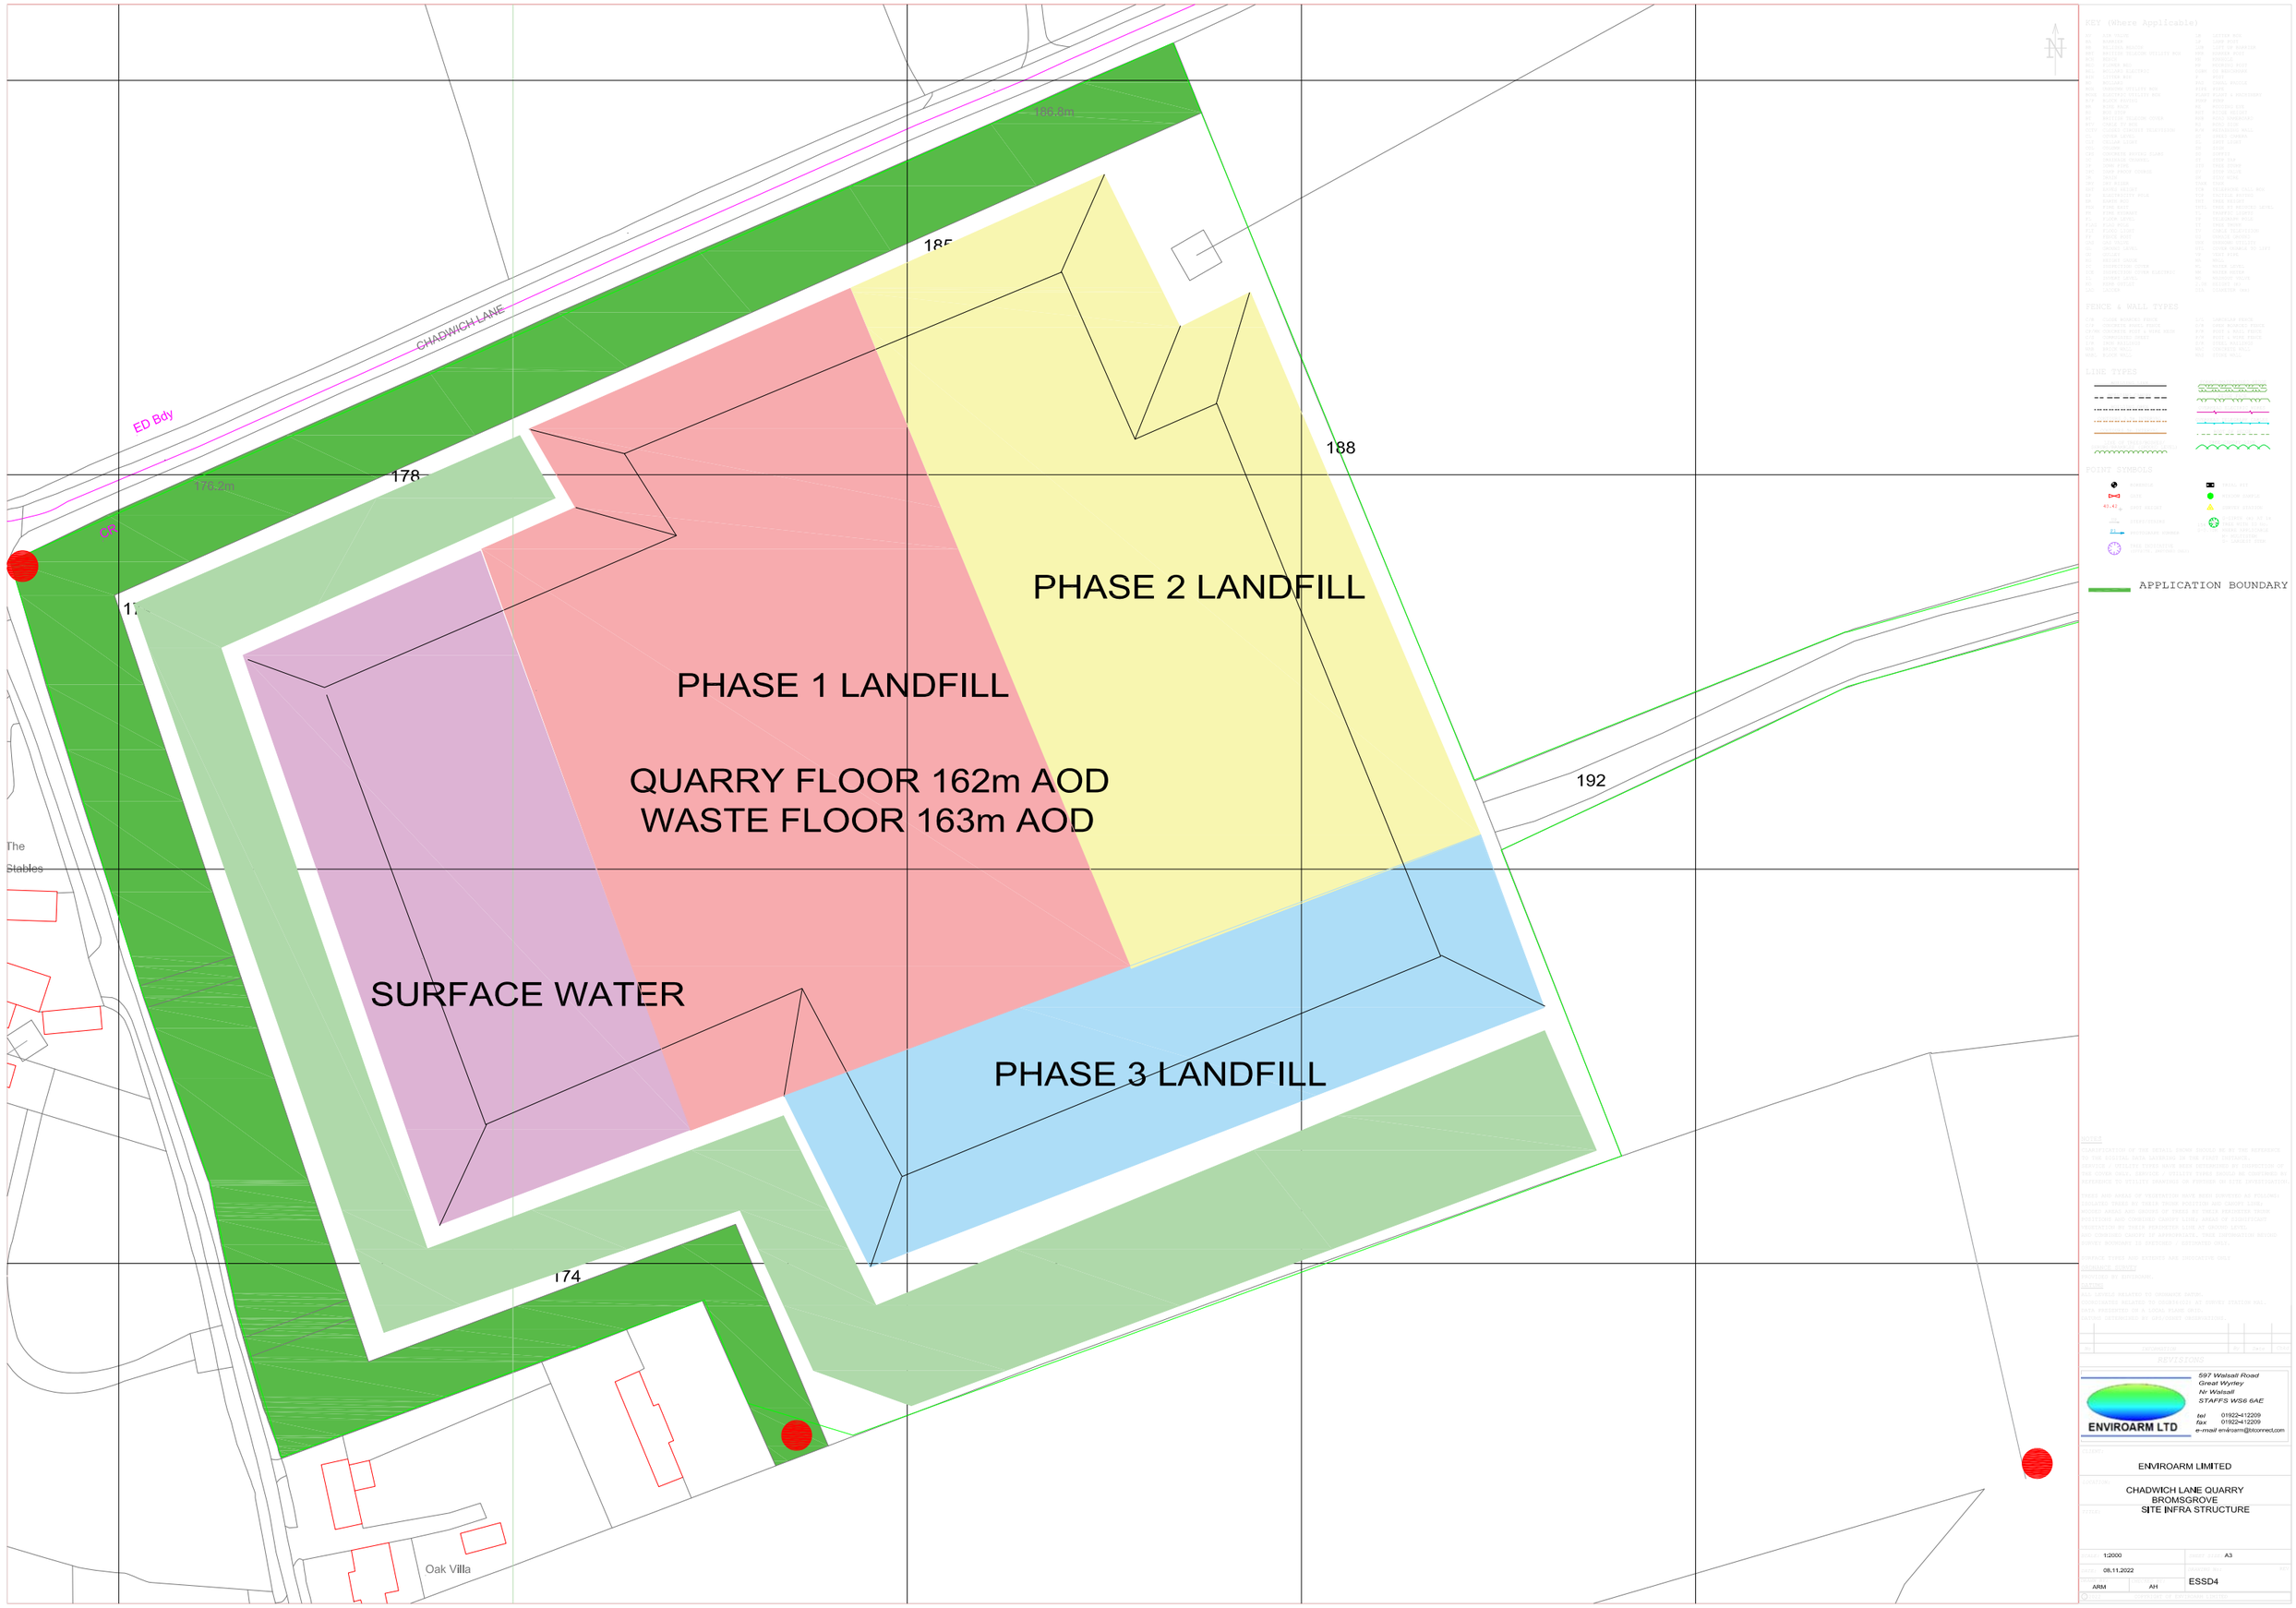

ENVIROARM LTD

597 Walsall Road
Great Wyrley
Nr Walsall
STAFFS WS6 6AE

tel 01922-412209
fax 01922-412209
e-mail enviroarm@btconnect.com

CLIENT:
ENVIROARM LIMITED

LOCATION:
CHADWICH LANE QUARRY
BROMSGROVE
SITE INFRA STRUCTURE

SCALE: 1:2000
SHEET SIZE: A3
DATE: 08.11.2022
DRAWING NO: ESSD4
DRAWN: ARM
CHECKED: AH