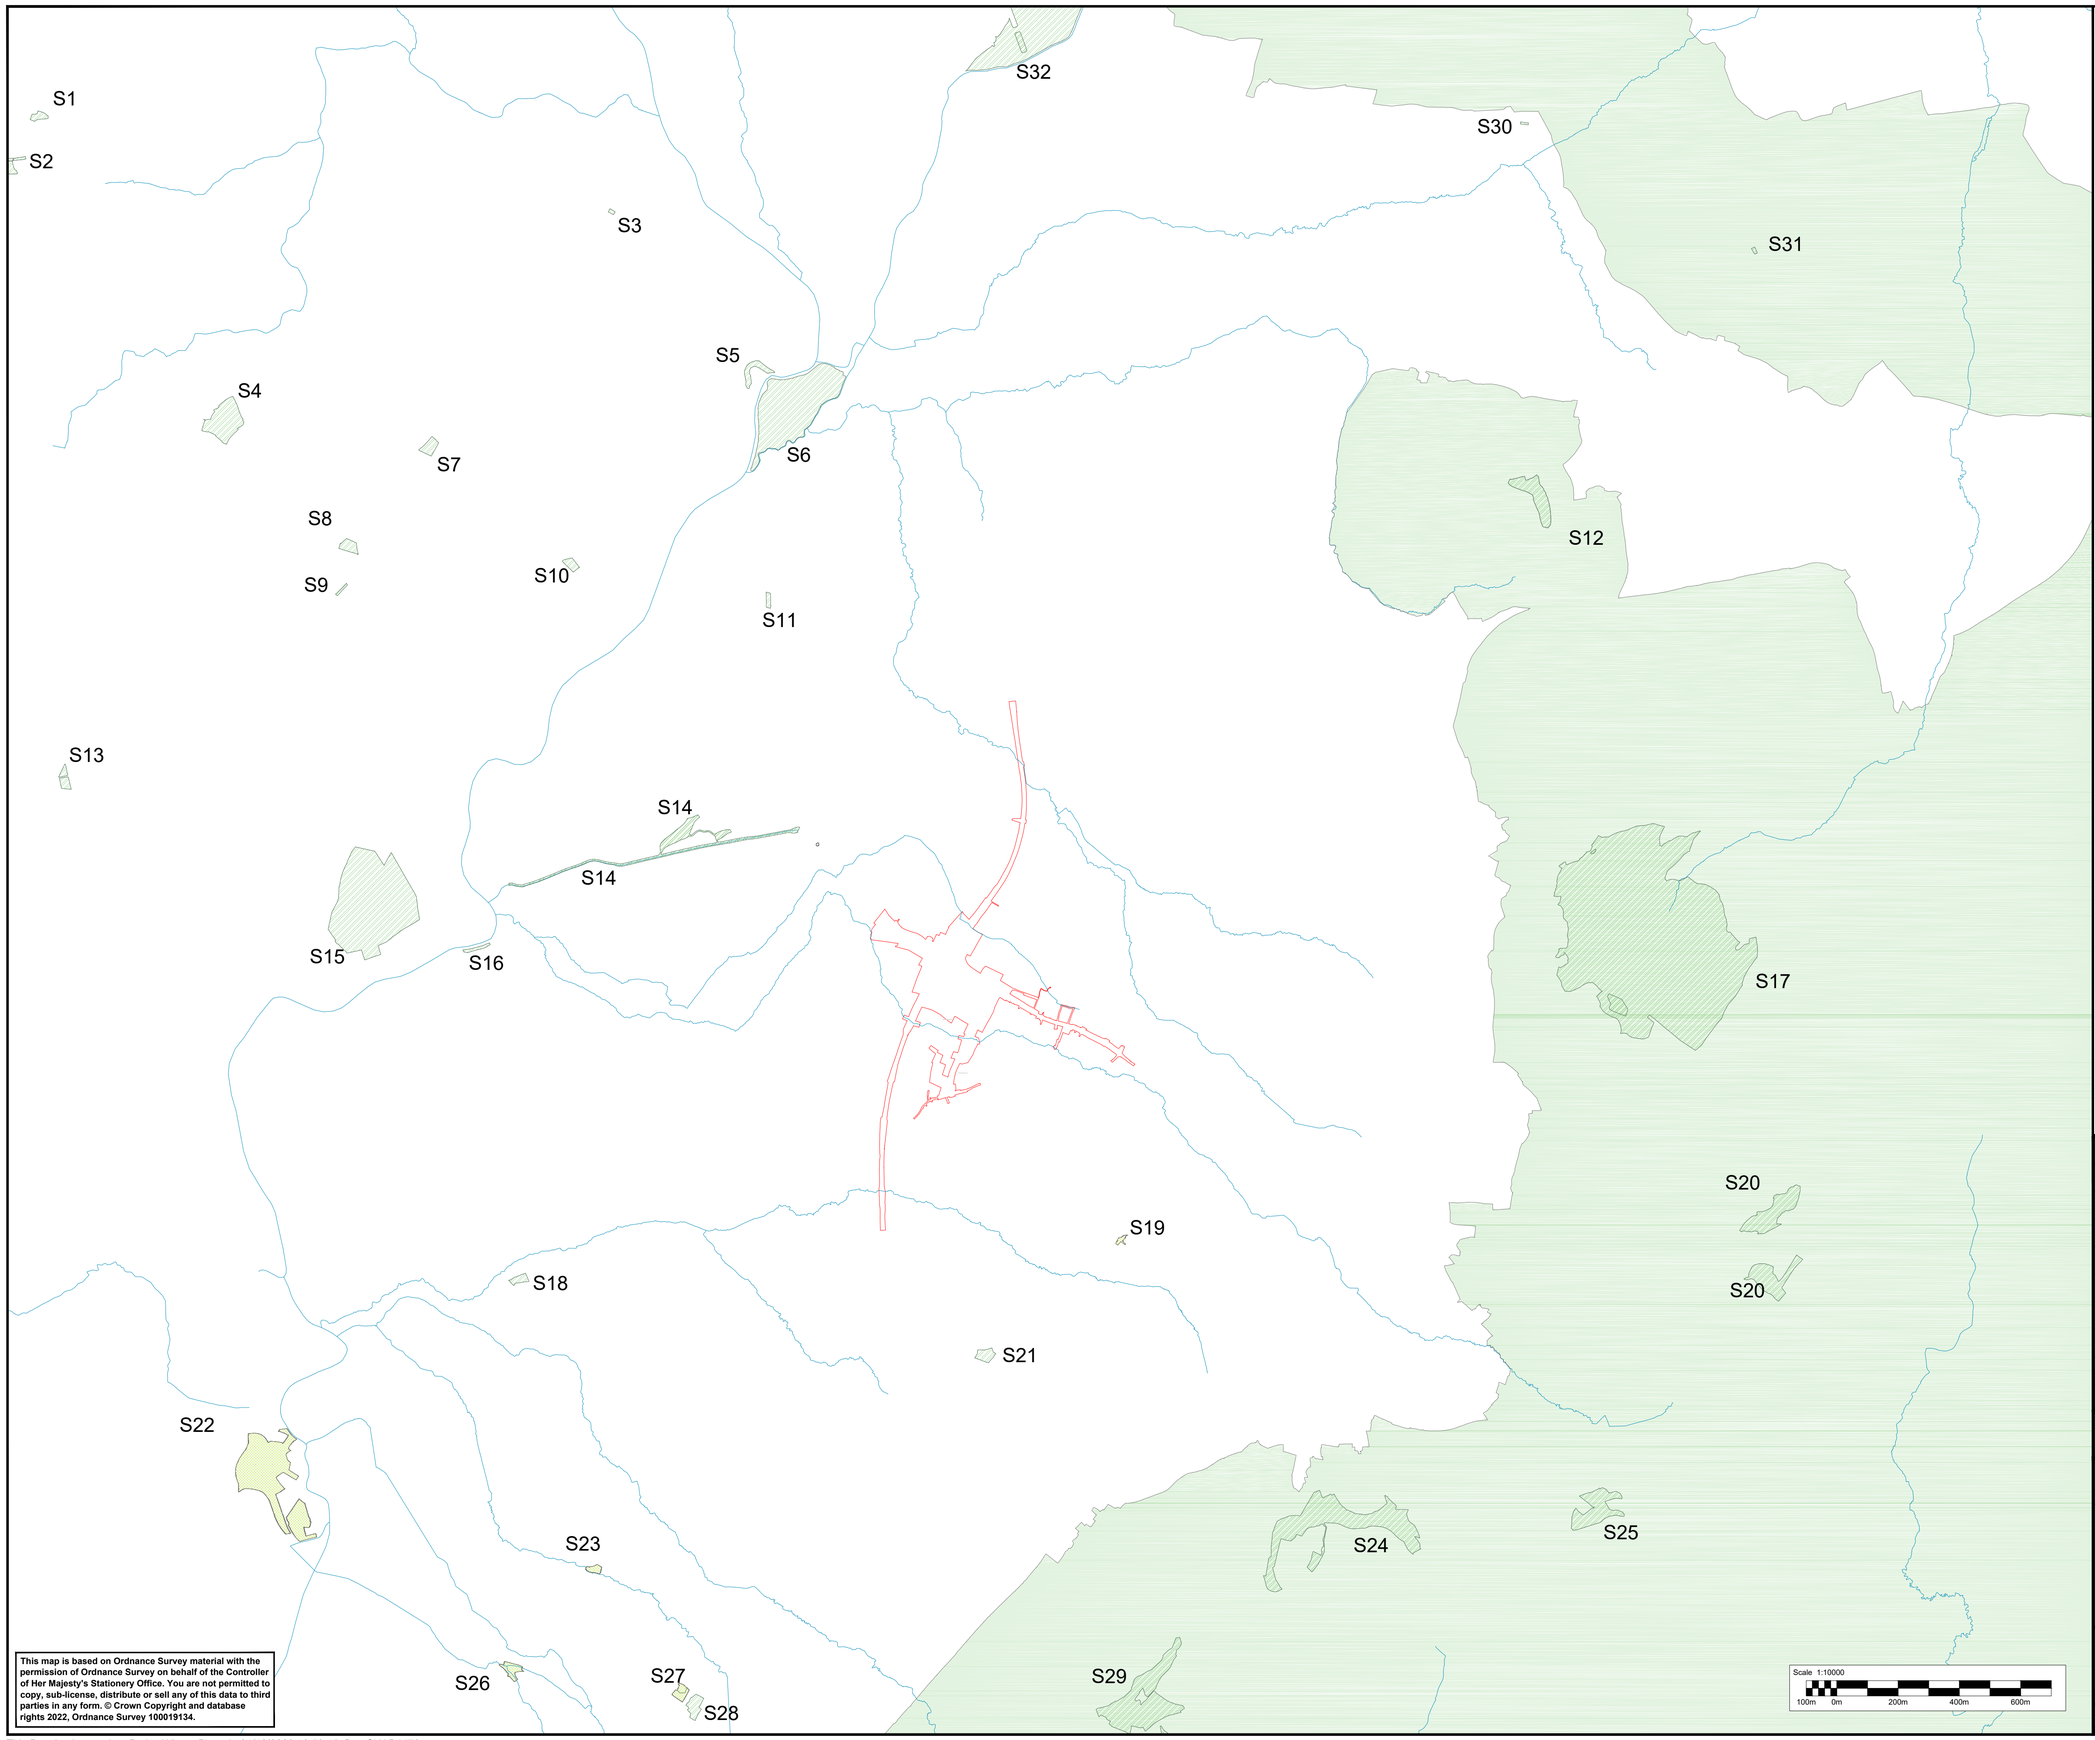

This map is based on Ordnance Survey material with the permission of Ordnance Survey on behalf of the Controller of Her Majesty's Stationery Office. You are not permitted to copy, sub-license, distribute or sell any of this data to third parties in any form. © Crown Copyright and database rights 2022, Ordnance Survey 100019134.

NOTES:

1. ALL DIMENSIONS ARE IN METRES UNLESS OTHERWISE STATED.
2. THE WORKS PLANS SHOULD BE READ IN CONJUNCTION WITH THE DEVELOPMENT CONSENT ORDER.

KEY:

SHEET XX — SHEET USED AS PART OF THIS DRAWING SERIES.

DEVELOPMENT CONSENT ORDER (DCO) BOUNDARY

Site of Special Scientific Interest (SSSI)

Local Natural Reserves (LNR)

Area of Outstanding Natural Beauty (AONB)

S1 - Barn Meadow SSSI
S2 - Merries Farm Meadows SSSI
S3 - Windmill Tump SSSI
S4 - Burley Dene Meadows SSSI
S5 - Old River Severn, Upper Lode, SSSI
S6 - Severn Ham, Tewkesbury SSSI
S7 - Coombhill Meadows SSSI
S8 - Poolhay Meadows SSSI
S9 - Avenue Meadow SSSI
S10 - Chaceley Meadow SSSI
S11 - Turvey's Piece SSSI
S12 - Dixton Wood SSSI and SAC
S13 - Oridge Street Meadows SSSI
S14 - Coombe Hill Canal SSSI
S15 - Ashleworth Ham SSSI -
S16 - Wainlode Cliff SSSI
S17 - Cleeve Common SSSI -
S18 - Innsworth Meeadow SSSI
S19 - Griffiths Avenue SSSI
S20 - Puckham Woods SSSI -
S21 - Badgeworth SSSI
S22 - Alney Island LNR
S23 - Barnwood Arboretum LNR
S24 - Leckhampton Hill and Charlton Kings Common SSSI -
S25 - Lineover Wood SSSI -
S26 - Saintbridge Balancing Pond LNR
S27 - Hucclecote Meadows LNR
S28 - Hucclecote Meadows SSSI
S29 - Crickley Hill and Barrow Wake SSSI
S30 - Beckford Gravel Pit SSSI
S31 - Alderton Hill Quarry SSSI
S32 - Upham Meadow and Summer Leasow SSSI

Description						
Status	Revision	Drawn	Checked	Reviewed	Authorised	Issue Date
Description						
Status	Revision	Drawn	Checked	Reviewed	Authorised	Issue Date
Description						
Status	Revision	Drawn	Checked	Reviewed	Authorised	Issue Date
Description: Design Fix 3 – Final (Bus Lane Update)						
S3	P01	AC	SS	VA	---	04/07/23
Description: REVISION 0						
A1	C01	AC	SS	CDC	BM	17/10/23

Drawing Suitability: APPROVED - PUBLISHED

Status: A1

Project Title: M5 Junction 10 Improvements Scheme

Drawing Title:

BIODIVERSITY SITES AND FEATURES PLAN

LARGE SCALE PLAN SHOWING THE SITES NEAREST TO THE SCHEME DESIGNATED FOR BIODIVERSITY OR LANDSCAPE VALUE

Drawing Number: GCCM5J10 ATK EBD ZZ DR LS 000018

Original Size: A1 | Scale: AS SHOWN | Project Ref. No: 5197035 | Sheet: 1 of 1 | Rev: C01