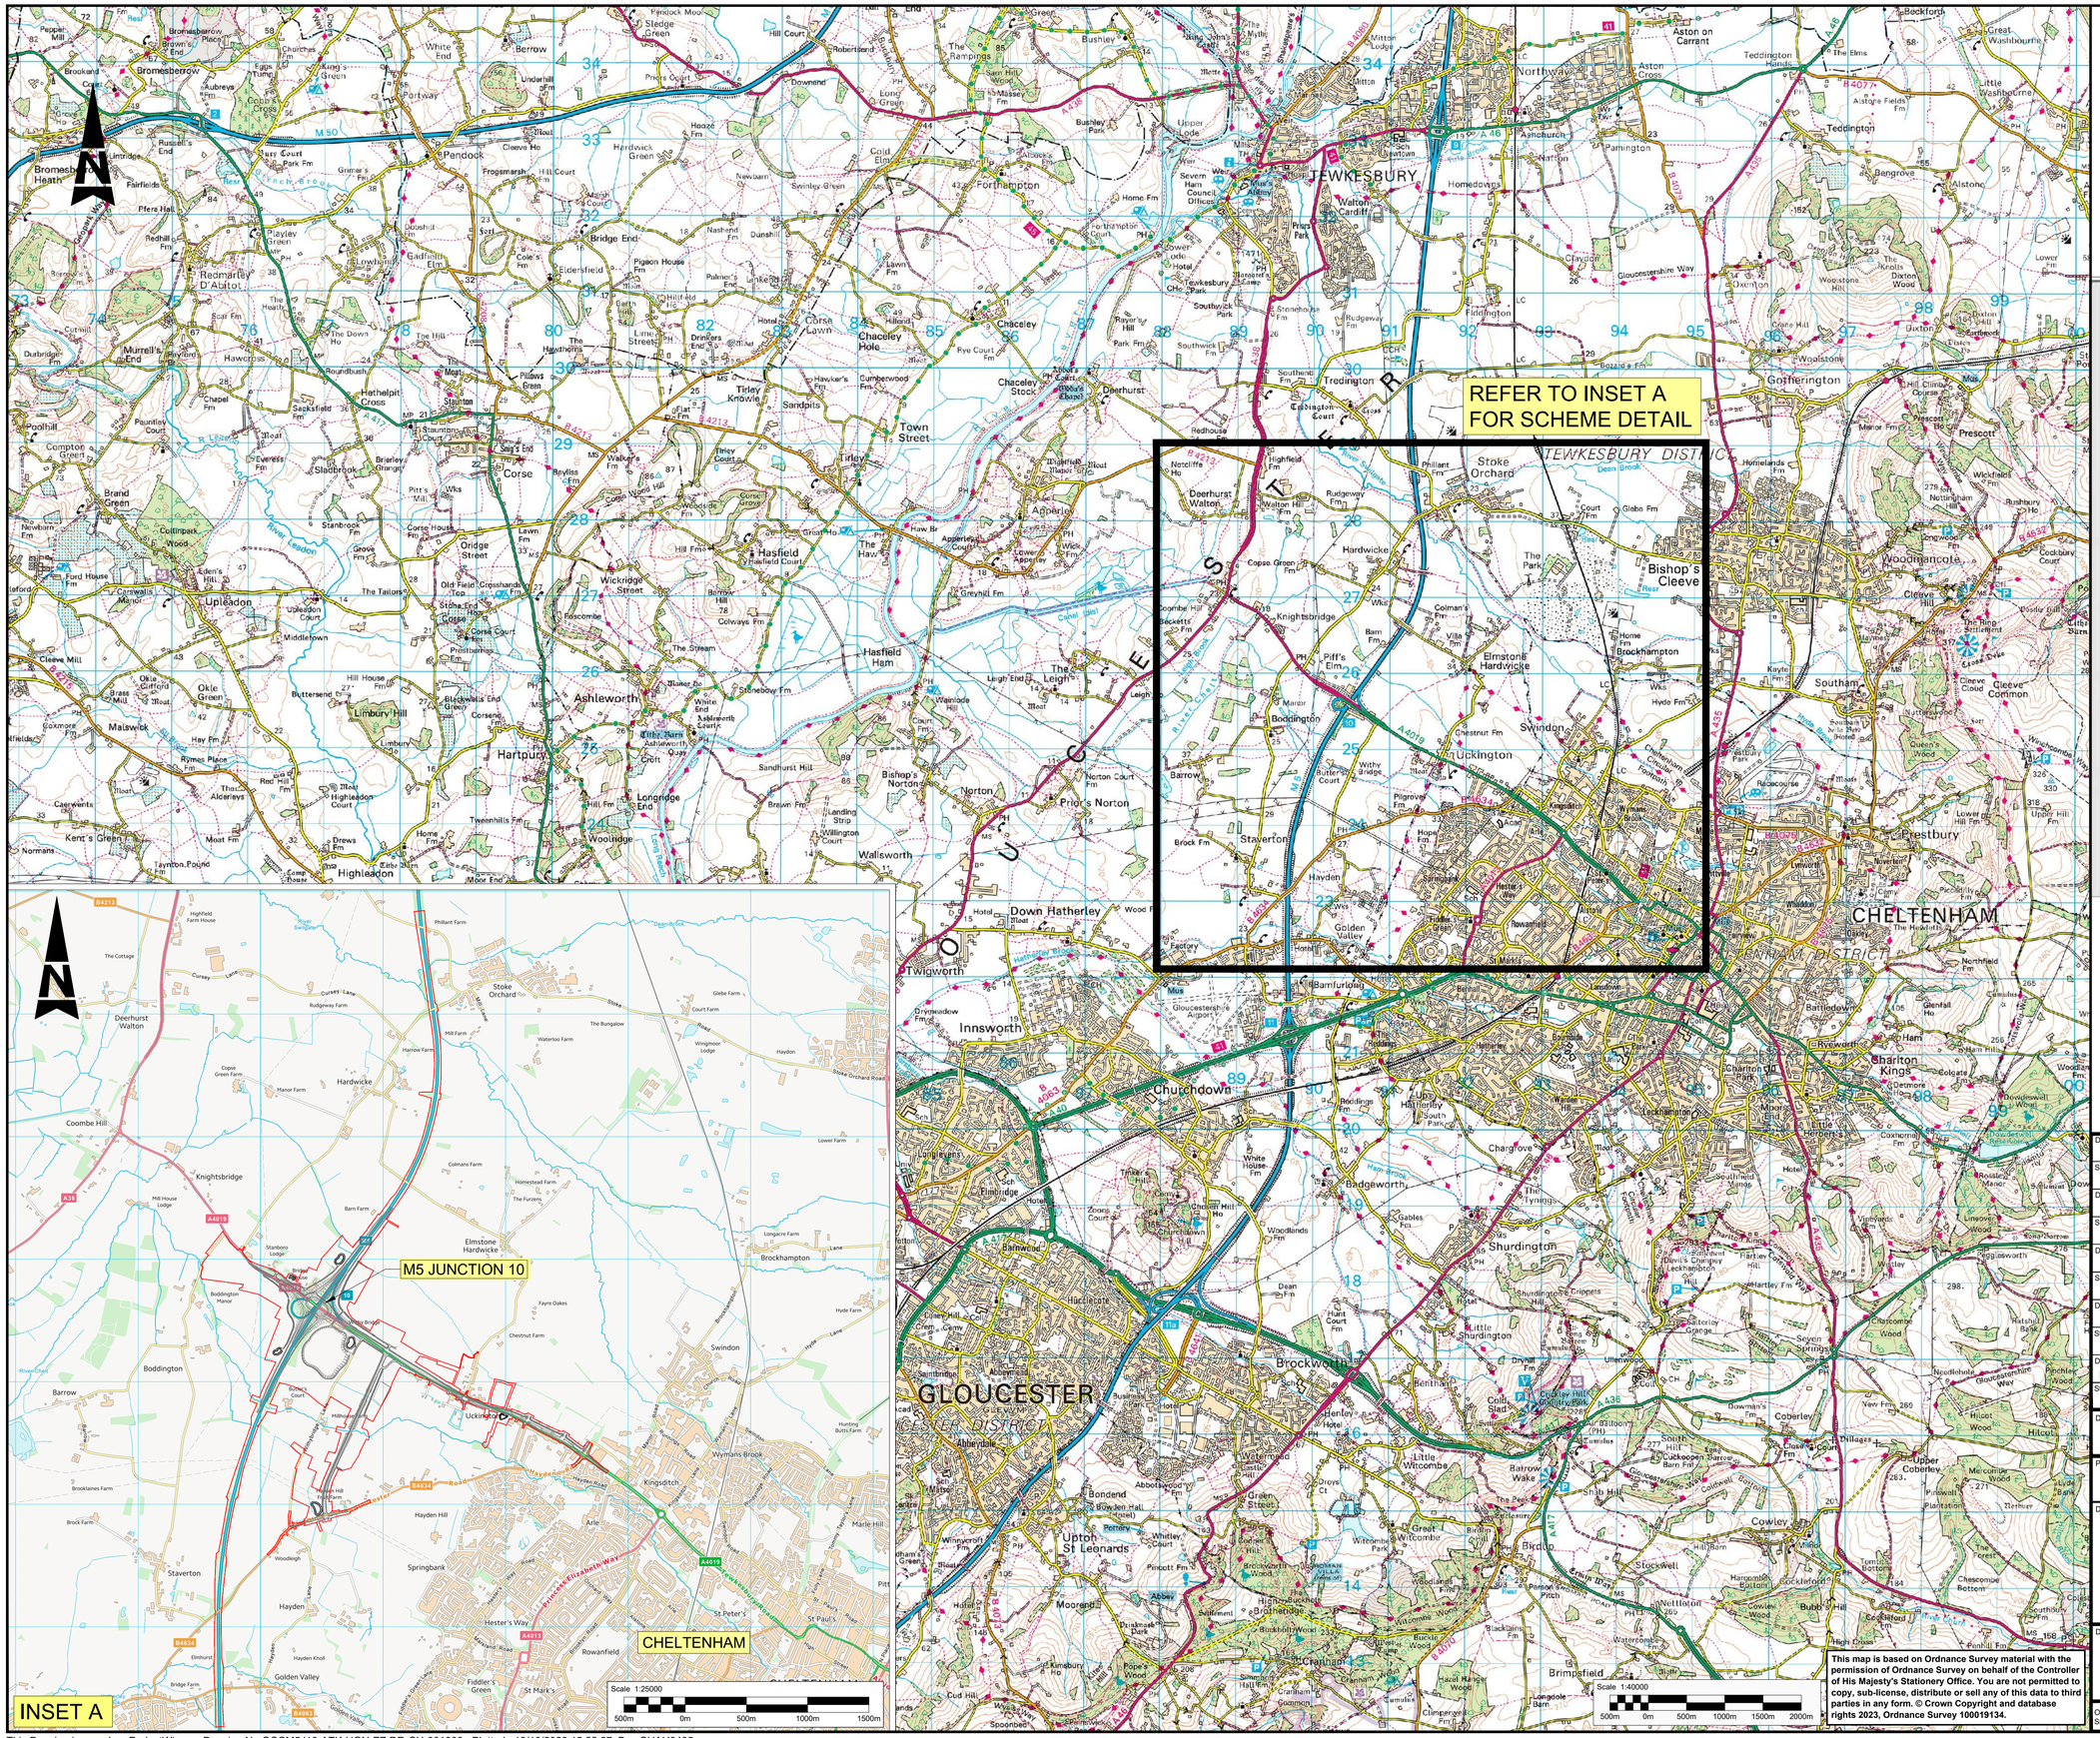

NOTE:

1. THIS DRAWING SHOULD BE READ IN CONJUNCTION WITH THE DEVELOPMENT CONSENT ORDER AND OTHER APPLICATION PLANS.

KEY:

DEVELEOPMENT CONSENT ORDER (DCO) LIMITS

1 IN 40000 SCALE ORDNANCE RASTER DATA

1 IN 25000 SCALE ORDNANCE VECTOR DATA

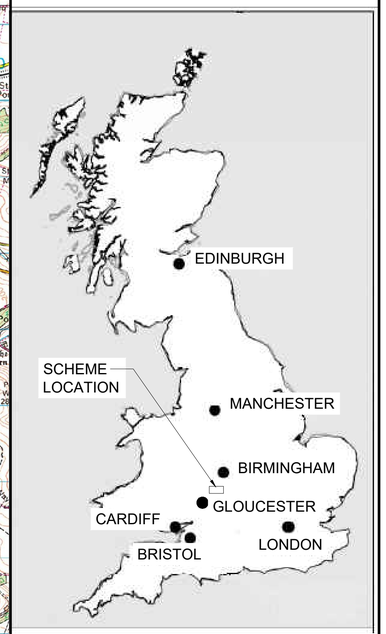

Description						
Status	Revision	Drawn	Checked	Reviewed	Authorised	Issue Date
Description						
Status	Revision	Drawn	Checked	Reviewed	Authorised	Issue Date
Description						
Status	Revision	Drawn	Checked	Reviewed	Authorised	Issue Date
Description						
Status	Revision	Drawn	Checked	Reviewed	Authorised	Issue Date
Description						
Status	Revision	Drawn	Checked	Reviewed	Authorised	Issue Date
Description	FIRST SUBMISSION					
A1	C01	NKRP	CJ	HC	BM	18/10/23

Drawing Suitability: APPROVED - PUBLISHED

Status: A1

Project Title: M5 Junction 10 Improvements Scheme

Drawing Title: LOCATION PLAN
REGULATION 5(2)(o)

Drawing Number: TR010063/APP/2.1

Original Size: A1 | Scale: AS SHOWN | Project Ref. No: 5197035 | Sheet: 1 of 1 | Rev: C01

This map is based on Ordnance Survey material with the permission of Ordnance Survey on behalf of the Controller of His Majesty's Stationery Office. You are not permitted to copy, sub-license, distribute or sell any of this data to third parties in any form. © Crown Copyright and database rights 2023, Ordnance Survey 100019134.