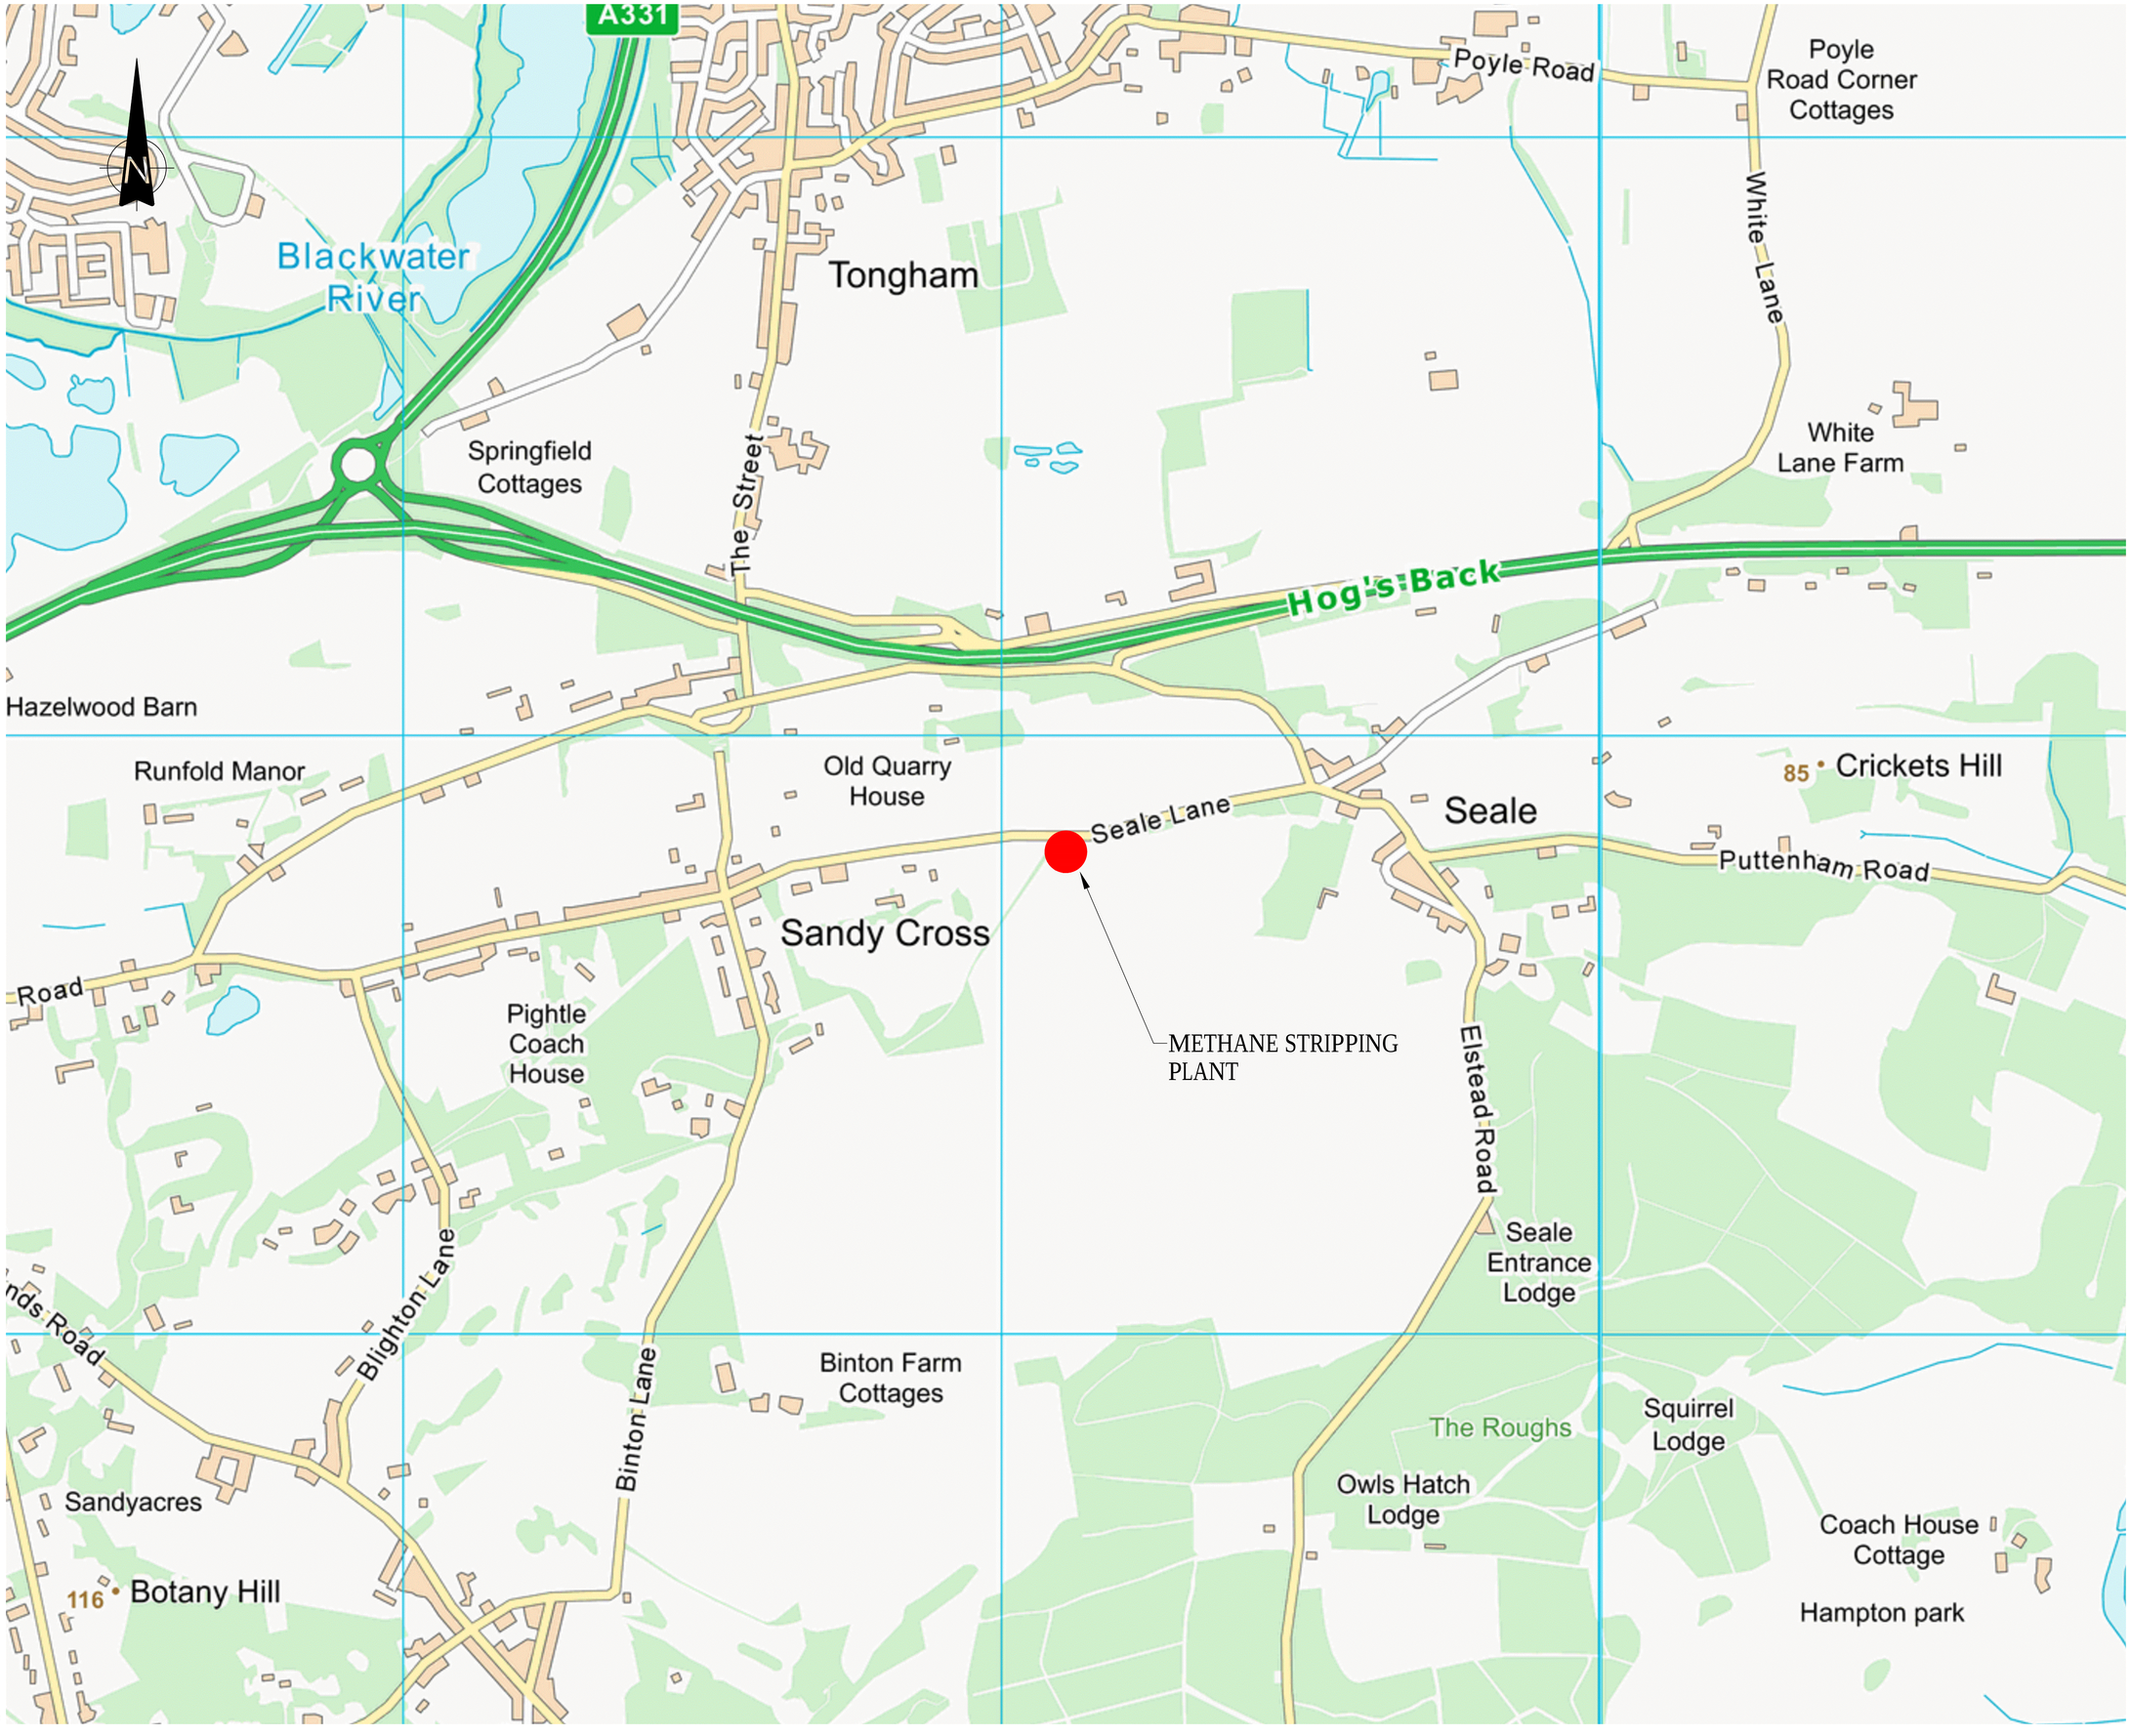

LEGEND

- PROPOSED LOCATION OF METHANE STRIPPING PLANT

REV	MODIFICATIONS	BY	RE	AP	DATE
P2	CLIENTS COMMENTS INCORPORATED	EJD	KB	AS	14.01.20
P1	ISSUED FOR INFORMATION	EJD	KB	AS	16.12.19

PURPOSE OF ISSUE: FOR INFORMATION
STATUS: S2

CLIENT: suez

PROJECT:
SEALE LODGE
AND SANDY CROSS
METHANE STRIPPING PLANT

TITLE:
SITE
LOCATION
PLAN

DESIGNED BY	DRAWN BY	REVIEWED BY	AUTHORISED BY
EJD	EJD	KB	AS
DATE	SCALE @ A1	JOB REF:	REVISION
16.12.2019	1:5000	4239	P2

DRAWING NUMBER
4239-CAU-XX-XX-DR-V-1800

Caulmert
engineering environmental planning

©COPYRIGHT CAULMERT LIMITED - NOT TO BE COPIED OR REPRODUCED IN ANY WAY OR FORM WITHOUT PRIOR WRITTEN CONSENT FROM CAULMERT LIMITED

Registered Office: InTec, Parc Menai, Bangor, Gwynedd, LL57 4FG Company Registered No: 06716319
WWW.CAULMERT.COM

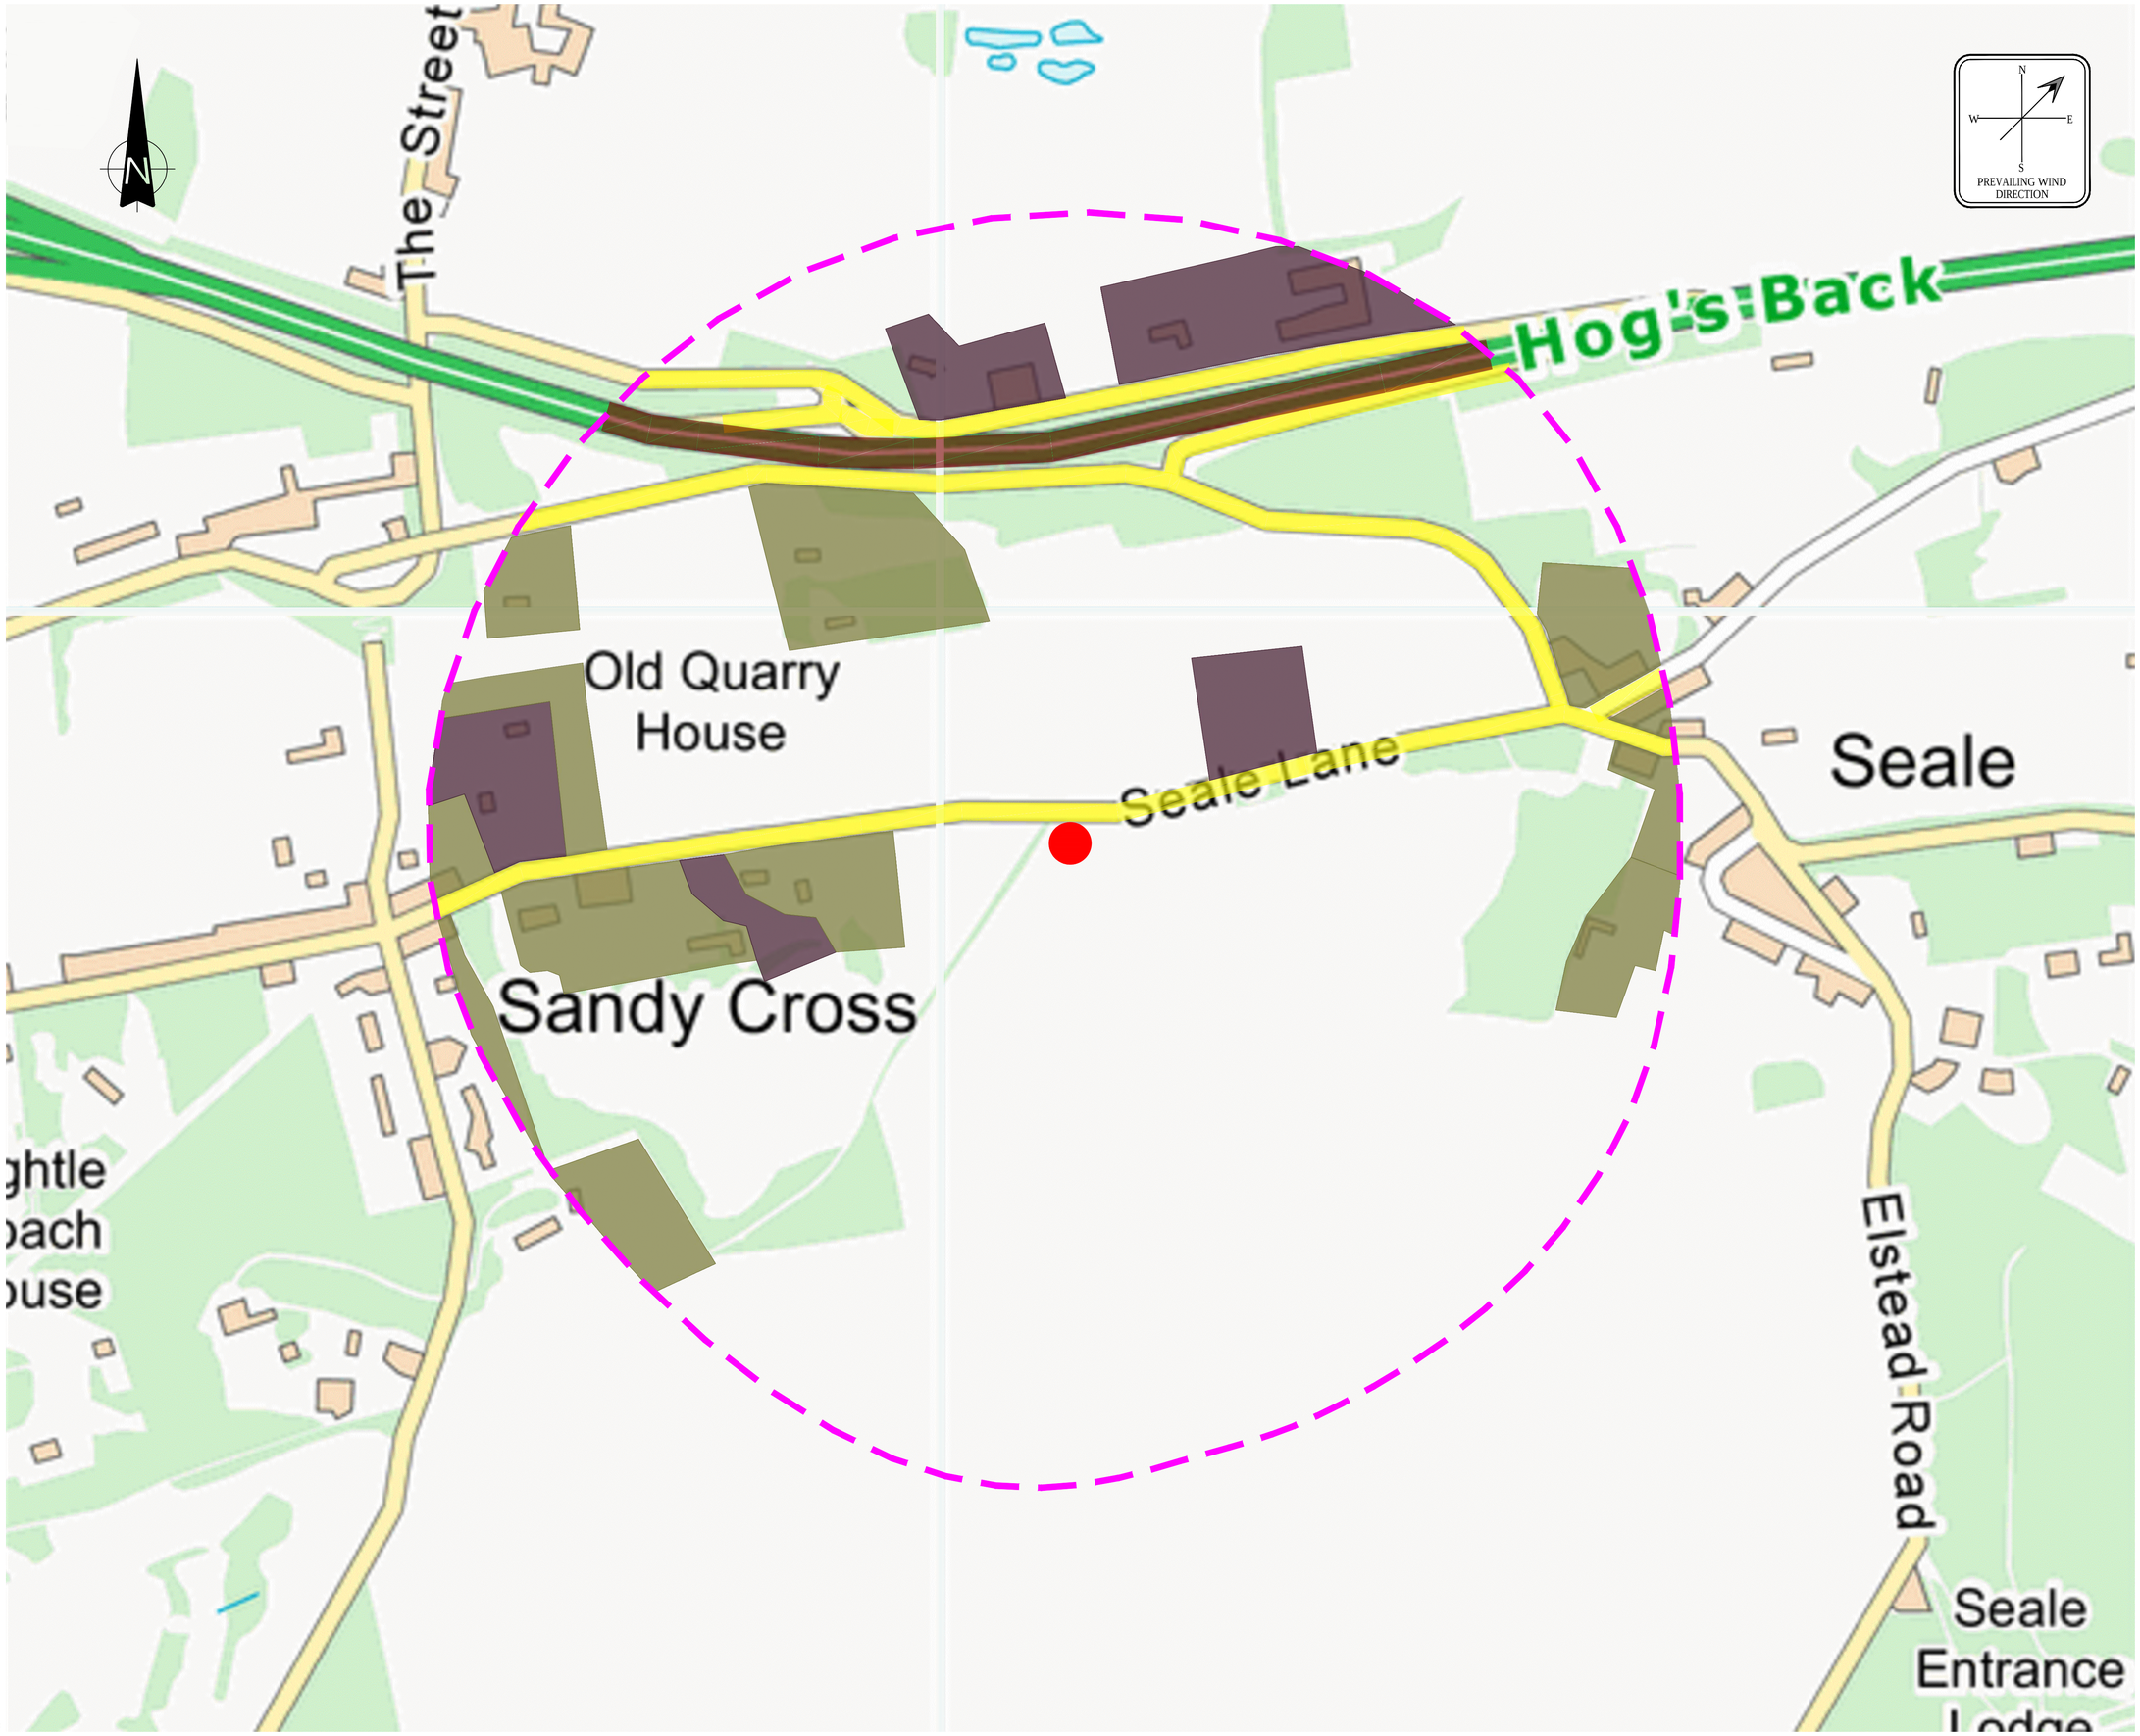

LEGEND

- METHANE STRIPPING PLANT
- 500m OFFSET
- MAJOR ROAD
- MINOR ROAD
- RAIL
- SURFACE WATER
- PUBLIC AREAS
- AGRICULTURAL
- COMMERCIAL
- INDUSTRIAL
- RESIDENTIAL
- EDUCATION
- SSSI

REV					
P2	CLIENTS COMMENTS INCORPORATED	EJD	KB	AS	14.01.20
P1	ISSUED FOR INFORMATION	EJD	KB	AS	12.12.19
REV	MODIFICATIONS	BY	RE	AP	DATE

PURPOSE OF ISSUE: FOR INFORMATION
STATUS: S2

CLIENT: suez

PROJECT:
SEALE LODGE
LANDFILL SITE

TITLE:
500m
RECEPTOR
PLAN

DESIGNED BY	DRAWN BY	REVIEWED BY	AUTHORISED BY
EJD	EJD	KB	AS

DATE	SCALE @ A1	JOB REF:	REVISION
11.12.2019	1:2500	4239	P2

DRAWING NUMBER
4239-CAU-XX-XX-DR-V-1802

Caulmert
engineering environmental planning

WWW.CAULMERT.COM

©COPYRIGHT CAULMERT LIMITED - NOT TO BE COPIED OR REPRODUCED IN ANY WAY OR FORM WITHOUT PRIOR WRITTEN CONSENT FROM CAULMERT LIMITED

Registered Office: InTec, Parc Menai, Bangor, Gwynedd, LL57 4FG Company Registered No: 06716319

LEGEND

- M1 — EFFLUENT DISCHARGE ENVIRONMENTAL MONITORING POINT
- S1 — CONNECTION POINT TO FOUL SEWER, EMISSION POINT S1
- METHANE STRIPPING PLANT PROPOSED ENVIRONMENTAL PERMIT BOUNDARY
- APPROXIMATE ALIGNMENT OF THAMES WATER DISCHARGE
- EXISTING LEACHATE STORAGE TANKS
- PROPOSED METHANE STRIPPING PLANT

FOUL SEWER CONNECTION IN SEALE LANE

S1
M1
NEW TANK
Leachate Tank
GAS COMPOUND
BT pole
MH
GY
SP
PB
TP
92.0
93
92
94
95.0
100.0
90.0
105.0
Haul Road
Restored Landfill

P2	PERMIT BOUNDARY AMENDED	EJD	KB	AS	22.01.20
P1	ISSUED FOR INFORMATION	EJD	KB	AS	17.12.19
REV	MODIFICATIONS	BY	RE	AP	DATE

PURPOSE OF ISSUE: FOR INFORMATION
STATUS: S2

CLIENT: suez

PROJECT: SEALE LODGE LANDFILL SITE

TITLE: ENVIRONMENTAL MONITORING LOCATION PLAN

DESIGNED BY	DRAWN BY	REVIEWED BY	AUTHORISED BY
KB	EJD	KB	AS
DATE	SCALE @ A1	JOB REF:	REVISION
16.12.19	1:250	4239	P2

DRAWING NUMBER: 4239-CAU-XX-XX-DR-V-1803

Caulmert engineering environmental planning

©COPYRIGHT CAULMERT LIMITED - NOT TO BE COPIED OR REPRODUCED IN ANY WAY OR FORM WITHOUT PRIOR WRITTEN CONSENT FROM CAULMERT LIMITED

Registered Office: InTec, Parc Menai, Bangor, Gwynedd, LL57 4FG Company Registered No: 06716319
WWW.CAULMERT.COM