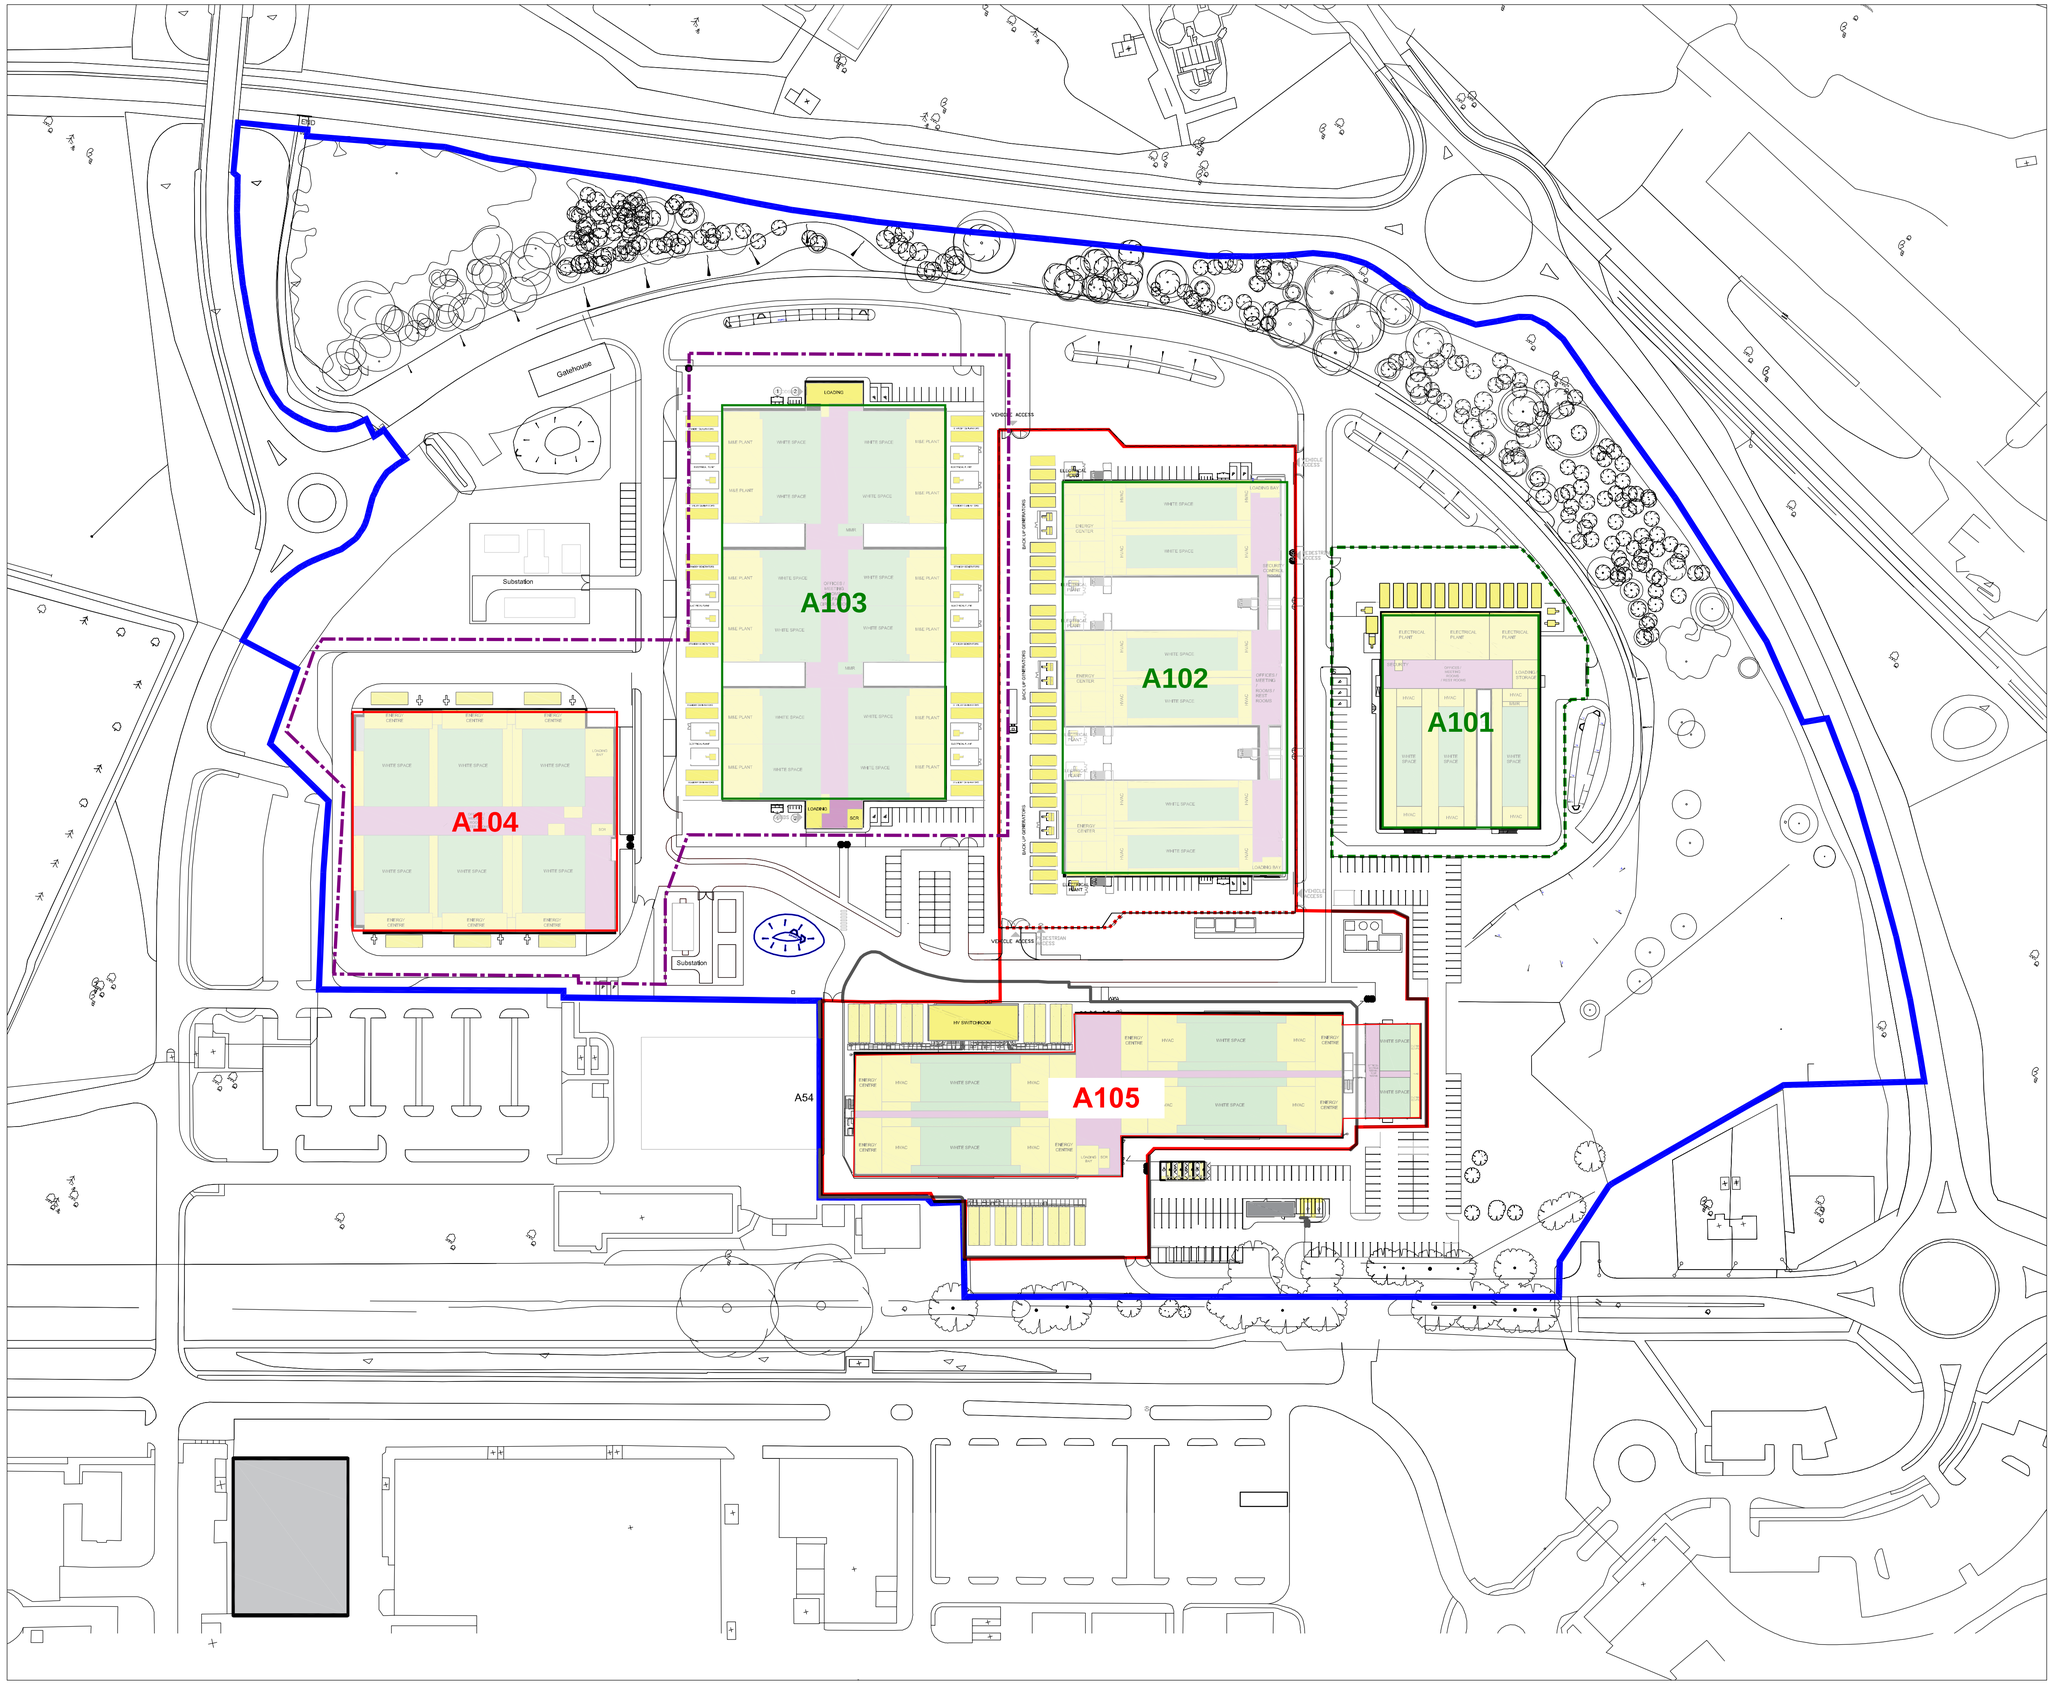

ALL DIMENSIONS TO BE CHECKED ON SITE.
DO NOT SCALE THIS DRAWING.
ALL DISCREPANCIES TO BE REPORTED IMMEDIATELY.
© COPYRIGHT
AUTOCAD VERSIONS OF THIS DRAWING ARE GENERATED FROM REVIT AND ARE NOT CHECKED. THEY ARE PROVIDED TO CONSULTANTS AND CONTRACTORS FOR INFORMATION ONLY TO USE AT THEIR OWN RISK.

Campus Boundary

Site Boundary

ELIGIBLE PROCESS

DIRECTLY ASSOCIATED

INELIGIBLE

ARK DATA CENTRES

EPT PARTNERSHIP CHARTERED ARCHITECTS

Client: Ark Data Centres

Project: Cody Park

Drawing Title: Campus CCA Plan

Status: Work in progress

Scale : 23/09/21

Original sheet size : A1

Project	Originator	Volume	Level	Type	Role	Number	Suitability	Revision
11217	EPT	ZZ	ZZ	DR	A	1001	S0	P01

EPT internal project ref:	Drawn by:	Checked by:	Exported from model:
	RJH	PS	