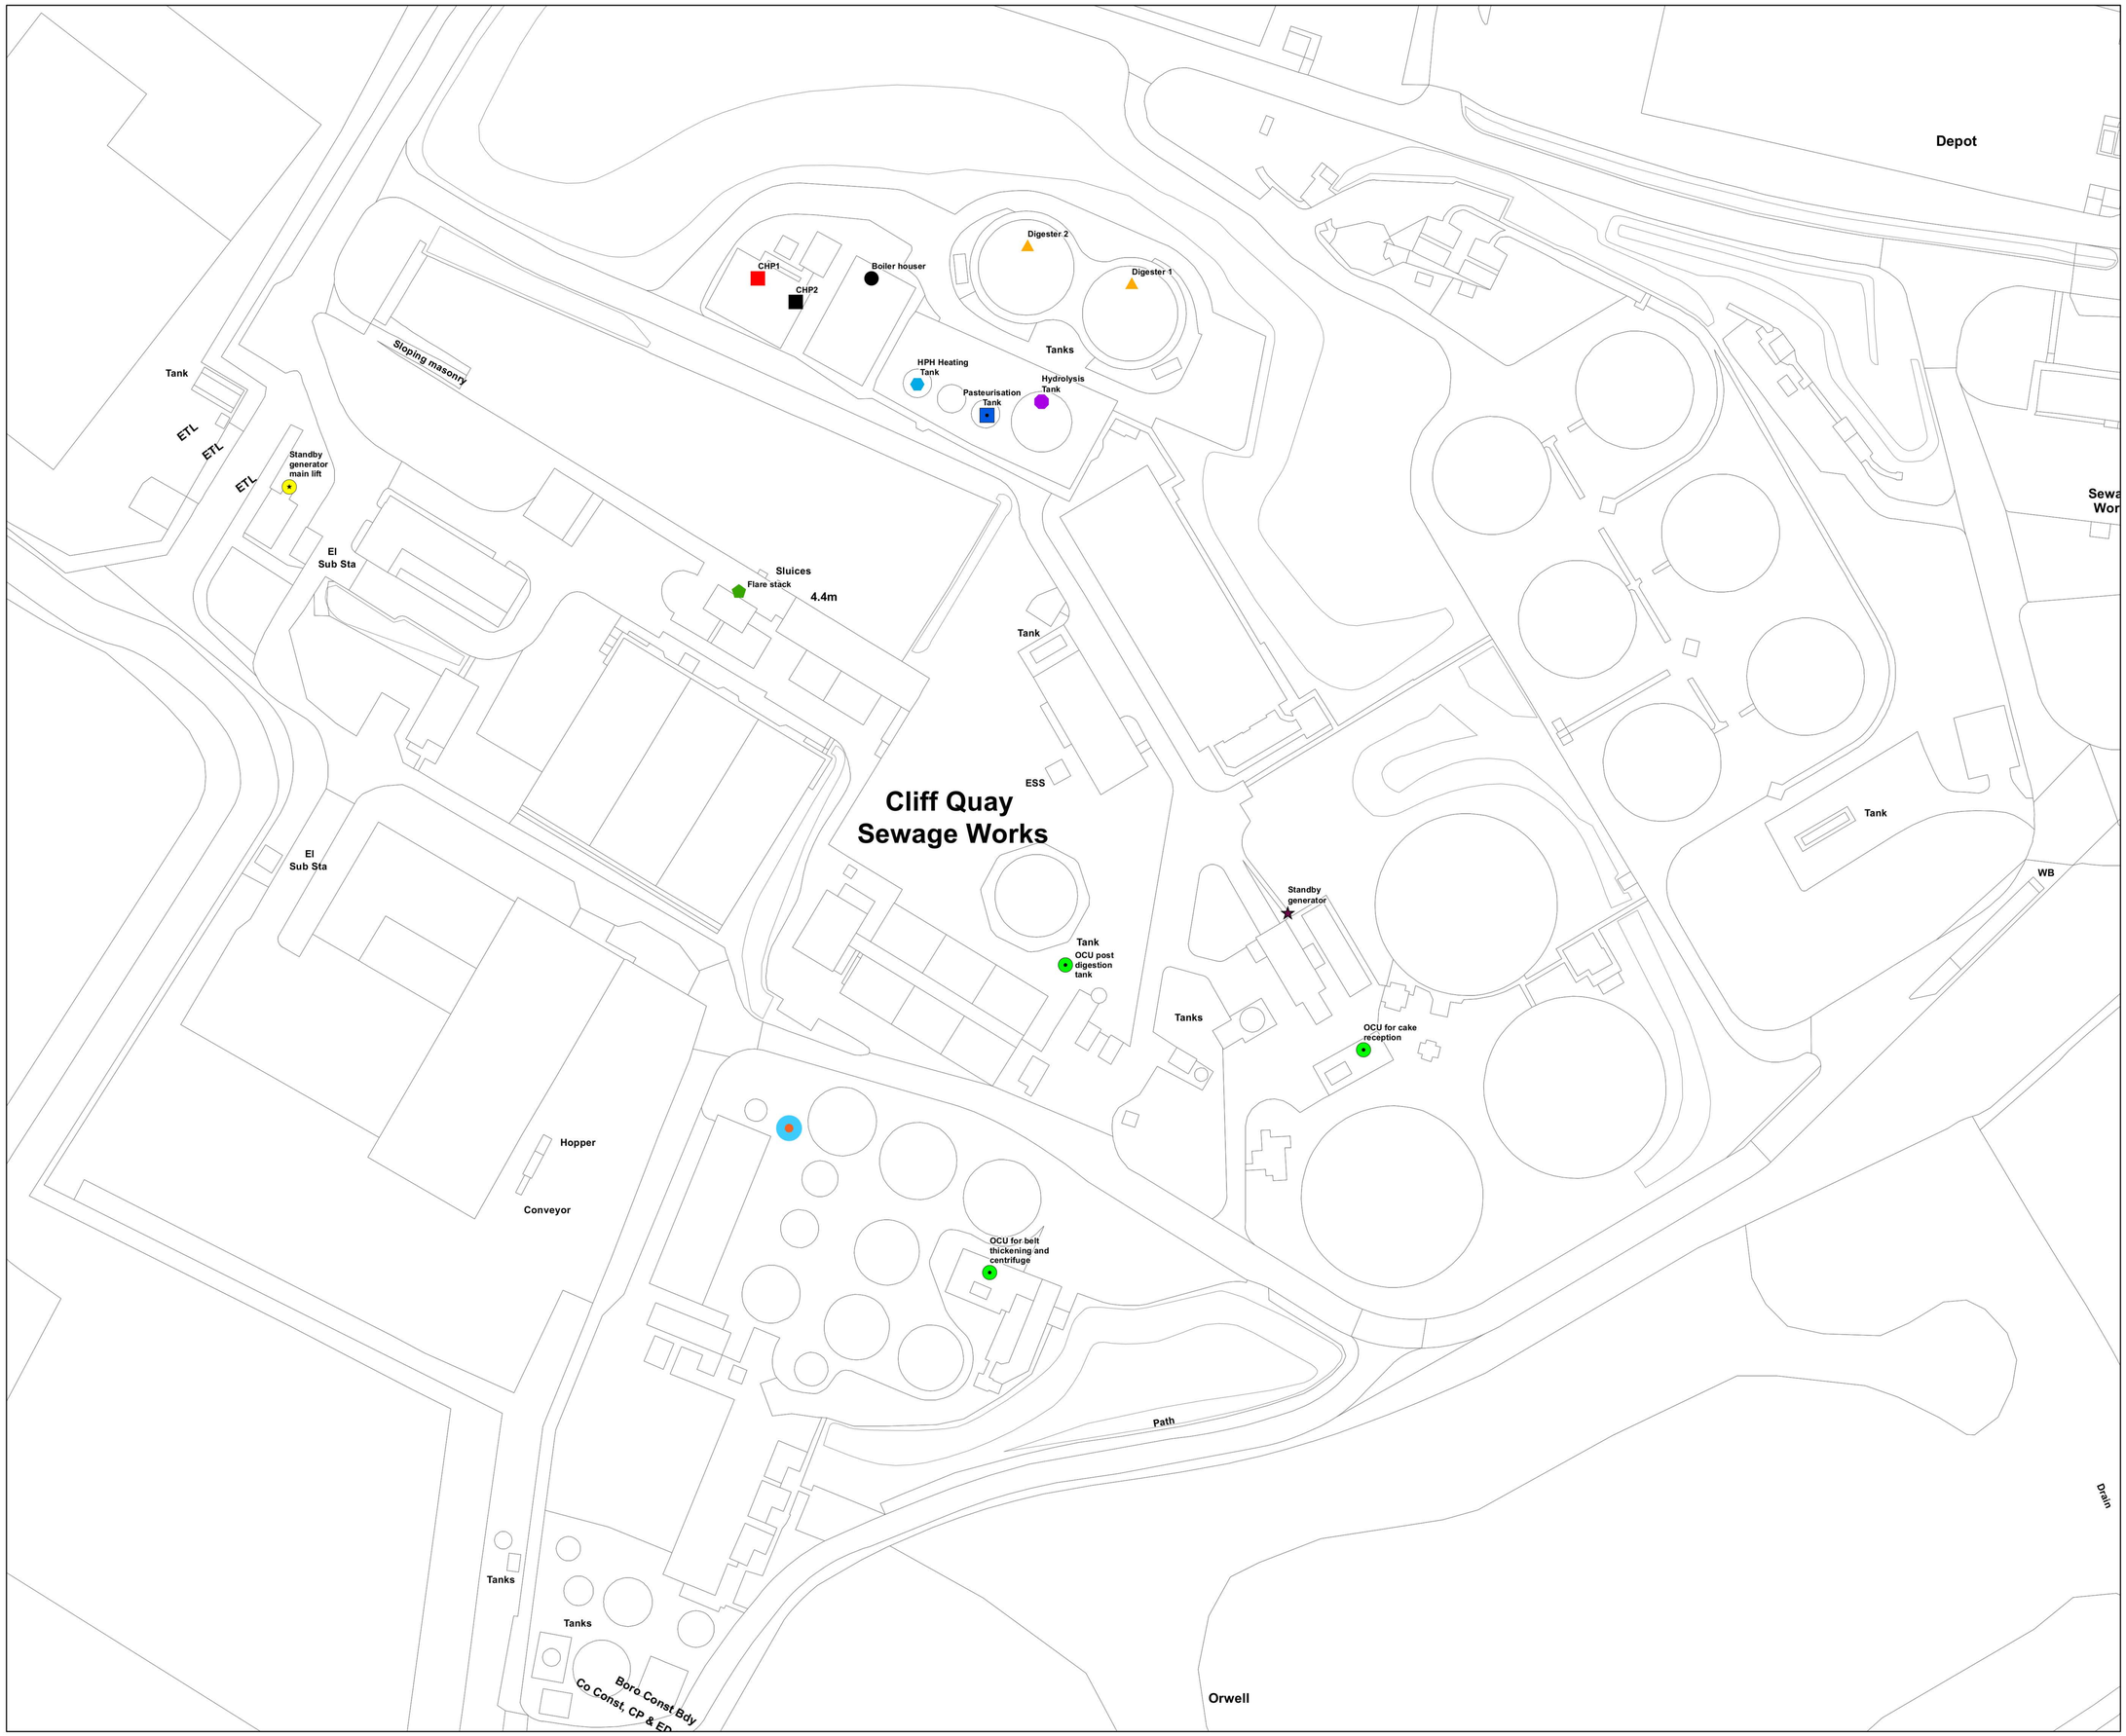

love every drop anglianwater

Legend

Assets

Asset Name

- Boiler houser
- CHP1
- CHP2
- Digester 1
- Digester 2
- Flare stack
- HPH Heating Tank
- Hydrolysis Tank
- OCU for belt thickening and centrifuge
- OCU for cake reception
- OCU post digestion tank
- Pasteurisation Tank
- Standby generator
- Standby generator main lift
- Return Liquor

This plan is provided by Anglian Water pursuant to its obligations under the Water Industry Act 1991 sections 198 or 199. It must be used in conjunction with any search results attached. The information on this plan is based on data currently recorded but the position must be regarded as approximate. Service pipes, private sewers and drains are generally not shown.

Users of this map are strongly advised to commission their own survey of the area shown on the plan before carrying out any works. The actual position of all apparatus MUST be established by trial holes. No liability whatsoever, including liability for negligence, is accepted by Anglian Water for any error or inaccuracy or omission, including the failure to accurately record, or record, the location of any water main, discharge pipe, sewer, or drain or disposal main or any form of apparatus.

This information is valid for the date printed. The plan is produced by Anglian Water Services Ltd from Ordnance Survey Crown Copyright, 100018597. This map is to be used for the purposes of viewing the location of Anglian Water plant only. Any other use of the map or further copies are not permitted. This notice is not intended to exclude or restrict liability for death or personal infury resulting from negligence.

ISSUE NO	COMMENTS	DATE	AUTH

REVISION DETAILS

Cliff Quay

For all mapping enquiries, please email 'mapsanddata@anglianwater.co.uk' or ring 01480 323814

GIS & Performance Team
Anglian Water Services Ltd
Henderson House
4 Lancaster Way
Huntingdon
Cambs, PE29 7DU

Drawing No:	Sheet No:	Scale: 1:630

Document: MDF_172

Document Path: G:\AW_AID\Private\MDF_172\MDF_172.mxd

Author:	Checked:	Approved:	Date:
HL	HL	HL	07/05/2021