HOGSMILL STW

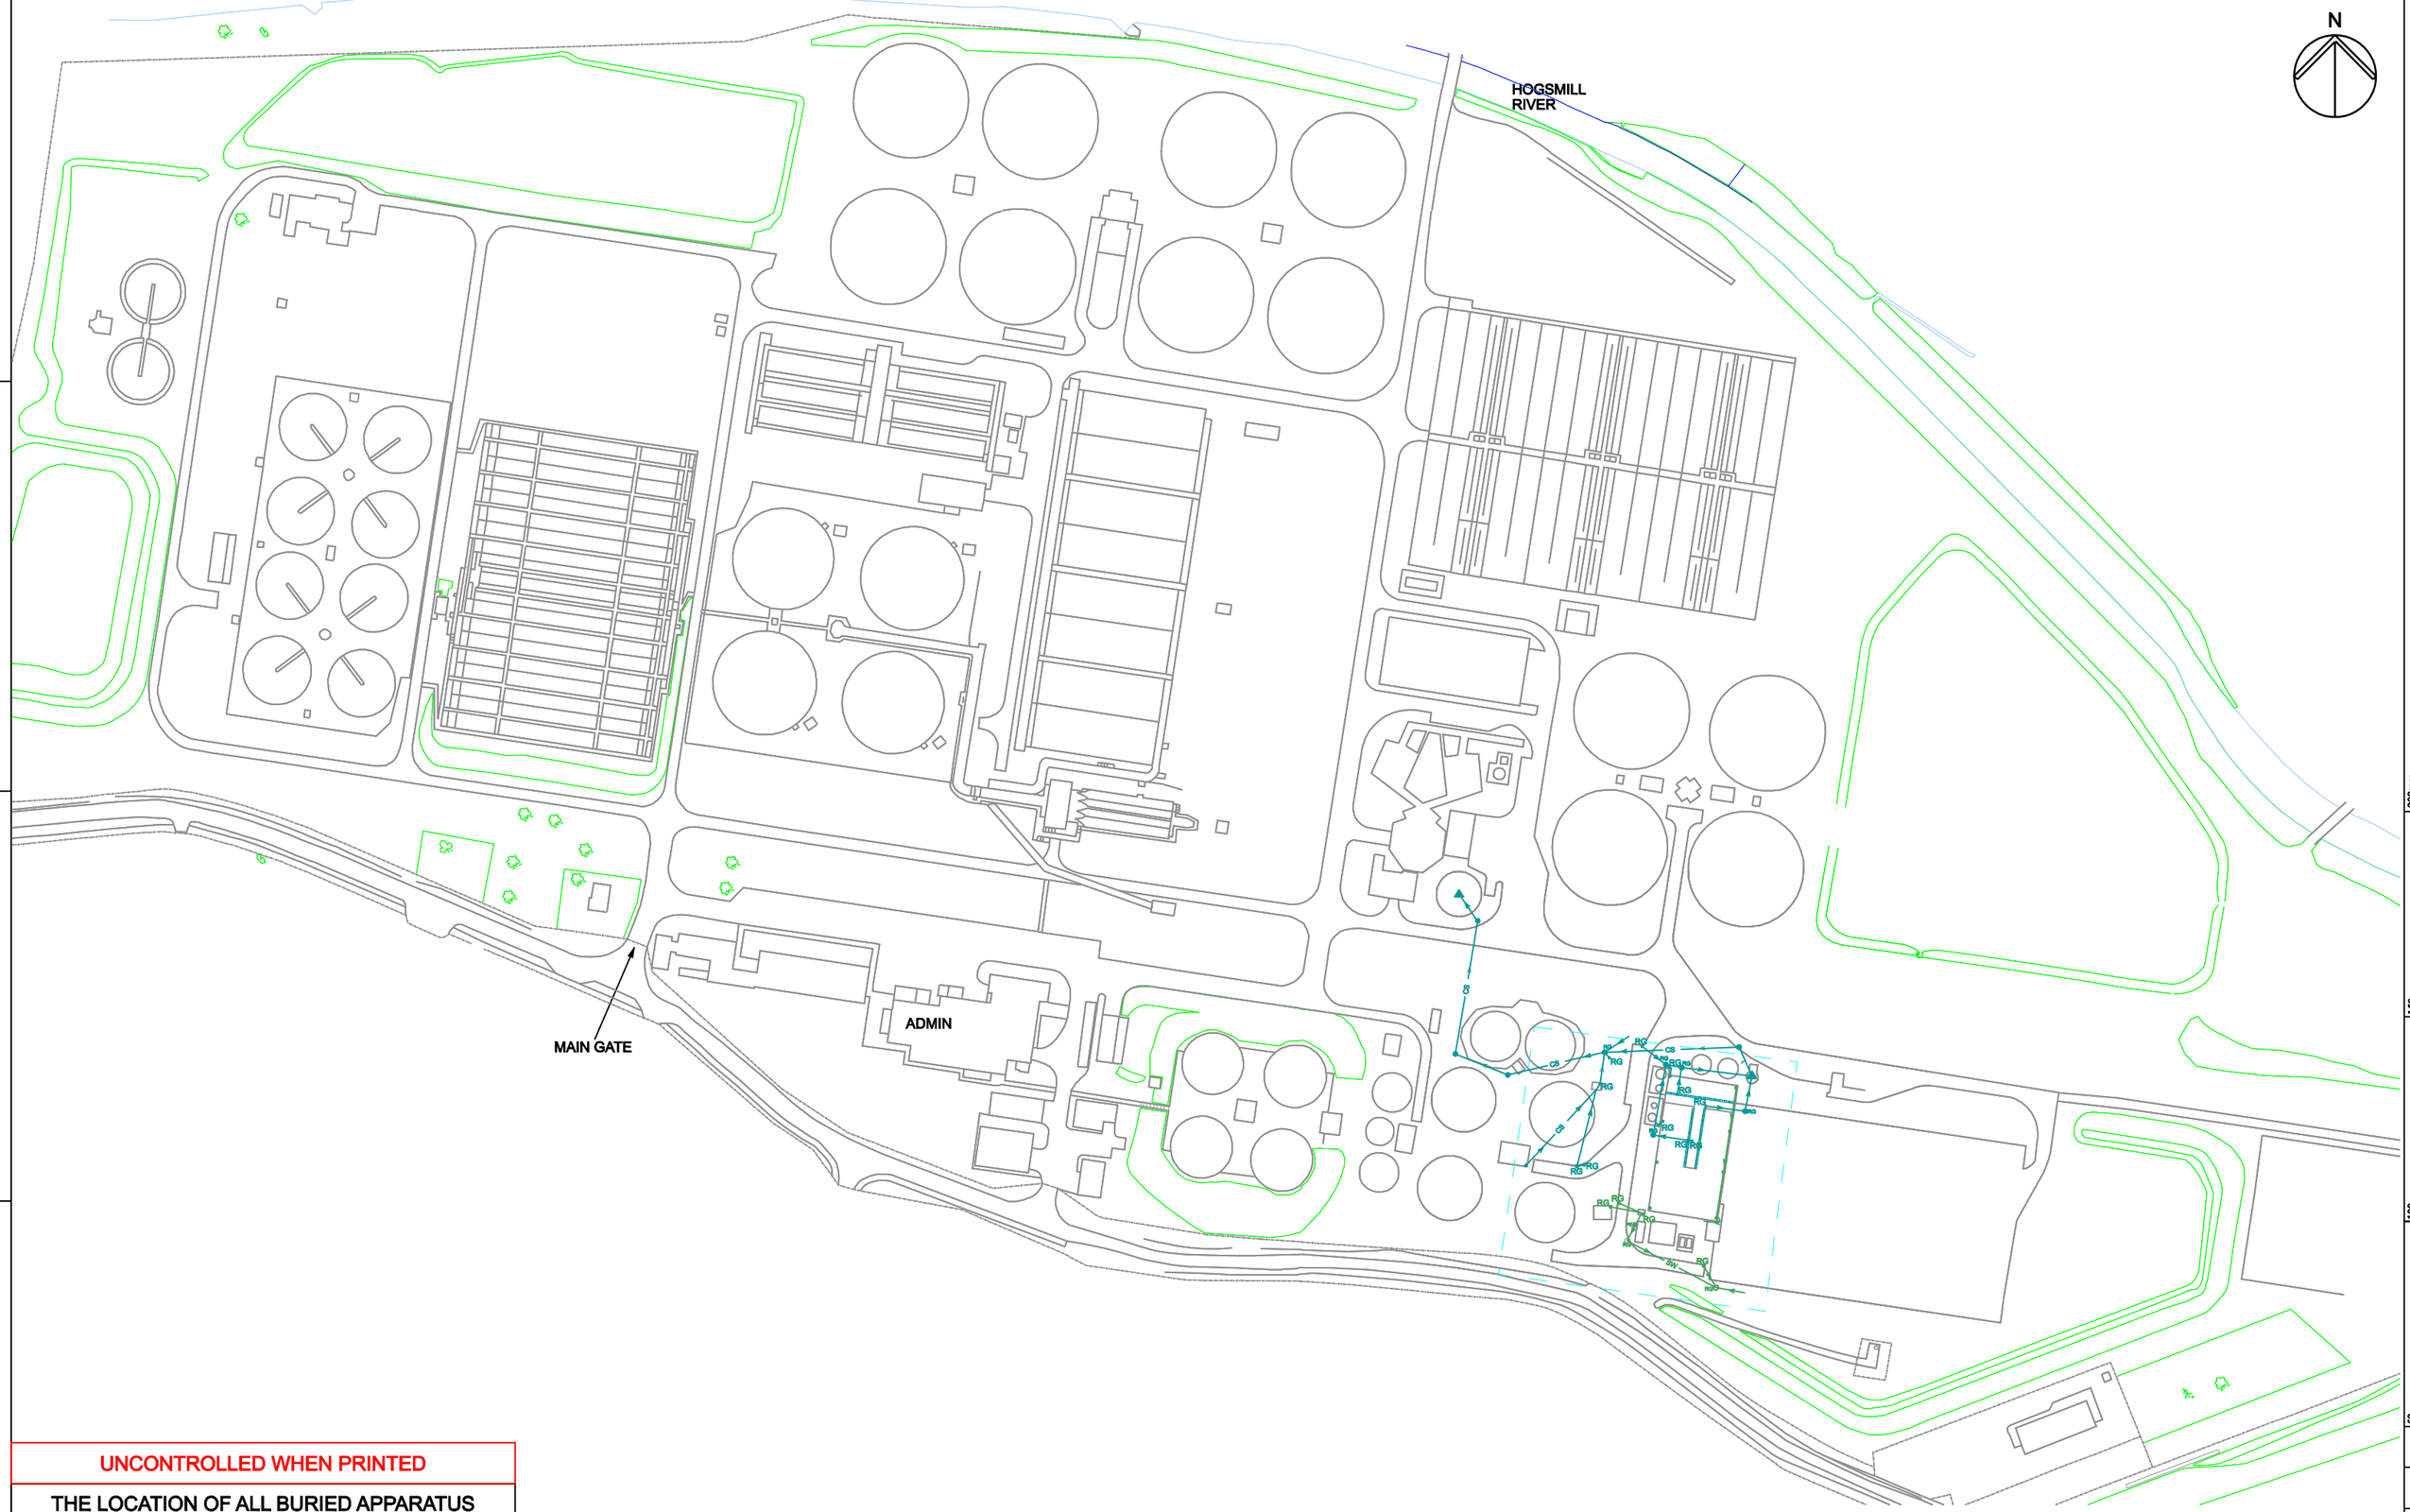

UNCONTROLLED WHEN PRINTED

THE LOCATION OF ALL BURIED APPARATUS NEEDS TO BE CONFIRMED BEFORE CARRYING OUT ANY WORK ON SITE

MAPPING REPRODUCED BY PERMISSION OF ORDNANCE SURVEY ON BEHALF OF HMSO. © CROWN COPYRIGHT AND DATABASE RIGHT 2008. ALL RIGHTS RESERVED. ORDNANCE SURVEY LICENCE NUMBER 100019345.

Iss	Description	Drawn	Chkd	Appd	Date
A	TAKEN FROM WERM SURVEY P1174-D07-31-4	IMP	TAK	TAK	24/11/2008

TECHNICAL INFORMATION
Clearwater Court
Vastern Road
Reading RG1 8DB

Drawing Title: DRAINAGE PLAN SHEET 1 OF 2 WHOLE SITE

Location / Town:	Location Code:	OS Reference:	
KINGSTON UPON THAMES	HOGSS1ZZ	TQ193683	
Drawing No.: HOGSS1ZZ-DPL-001	Scale: 1:1250	Sheet Size: A2	Rev: A

PLOTTED ON $$$$sytime$$$$$$$$$$$ BY $$$USR$$$ LOCATION : $$$$$$$SITENAME$$$$$$ $$$$dgnspec:$$$$$$$$$$$

HOGSMILL STW

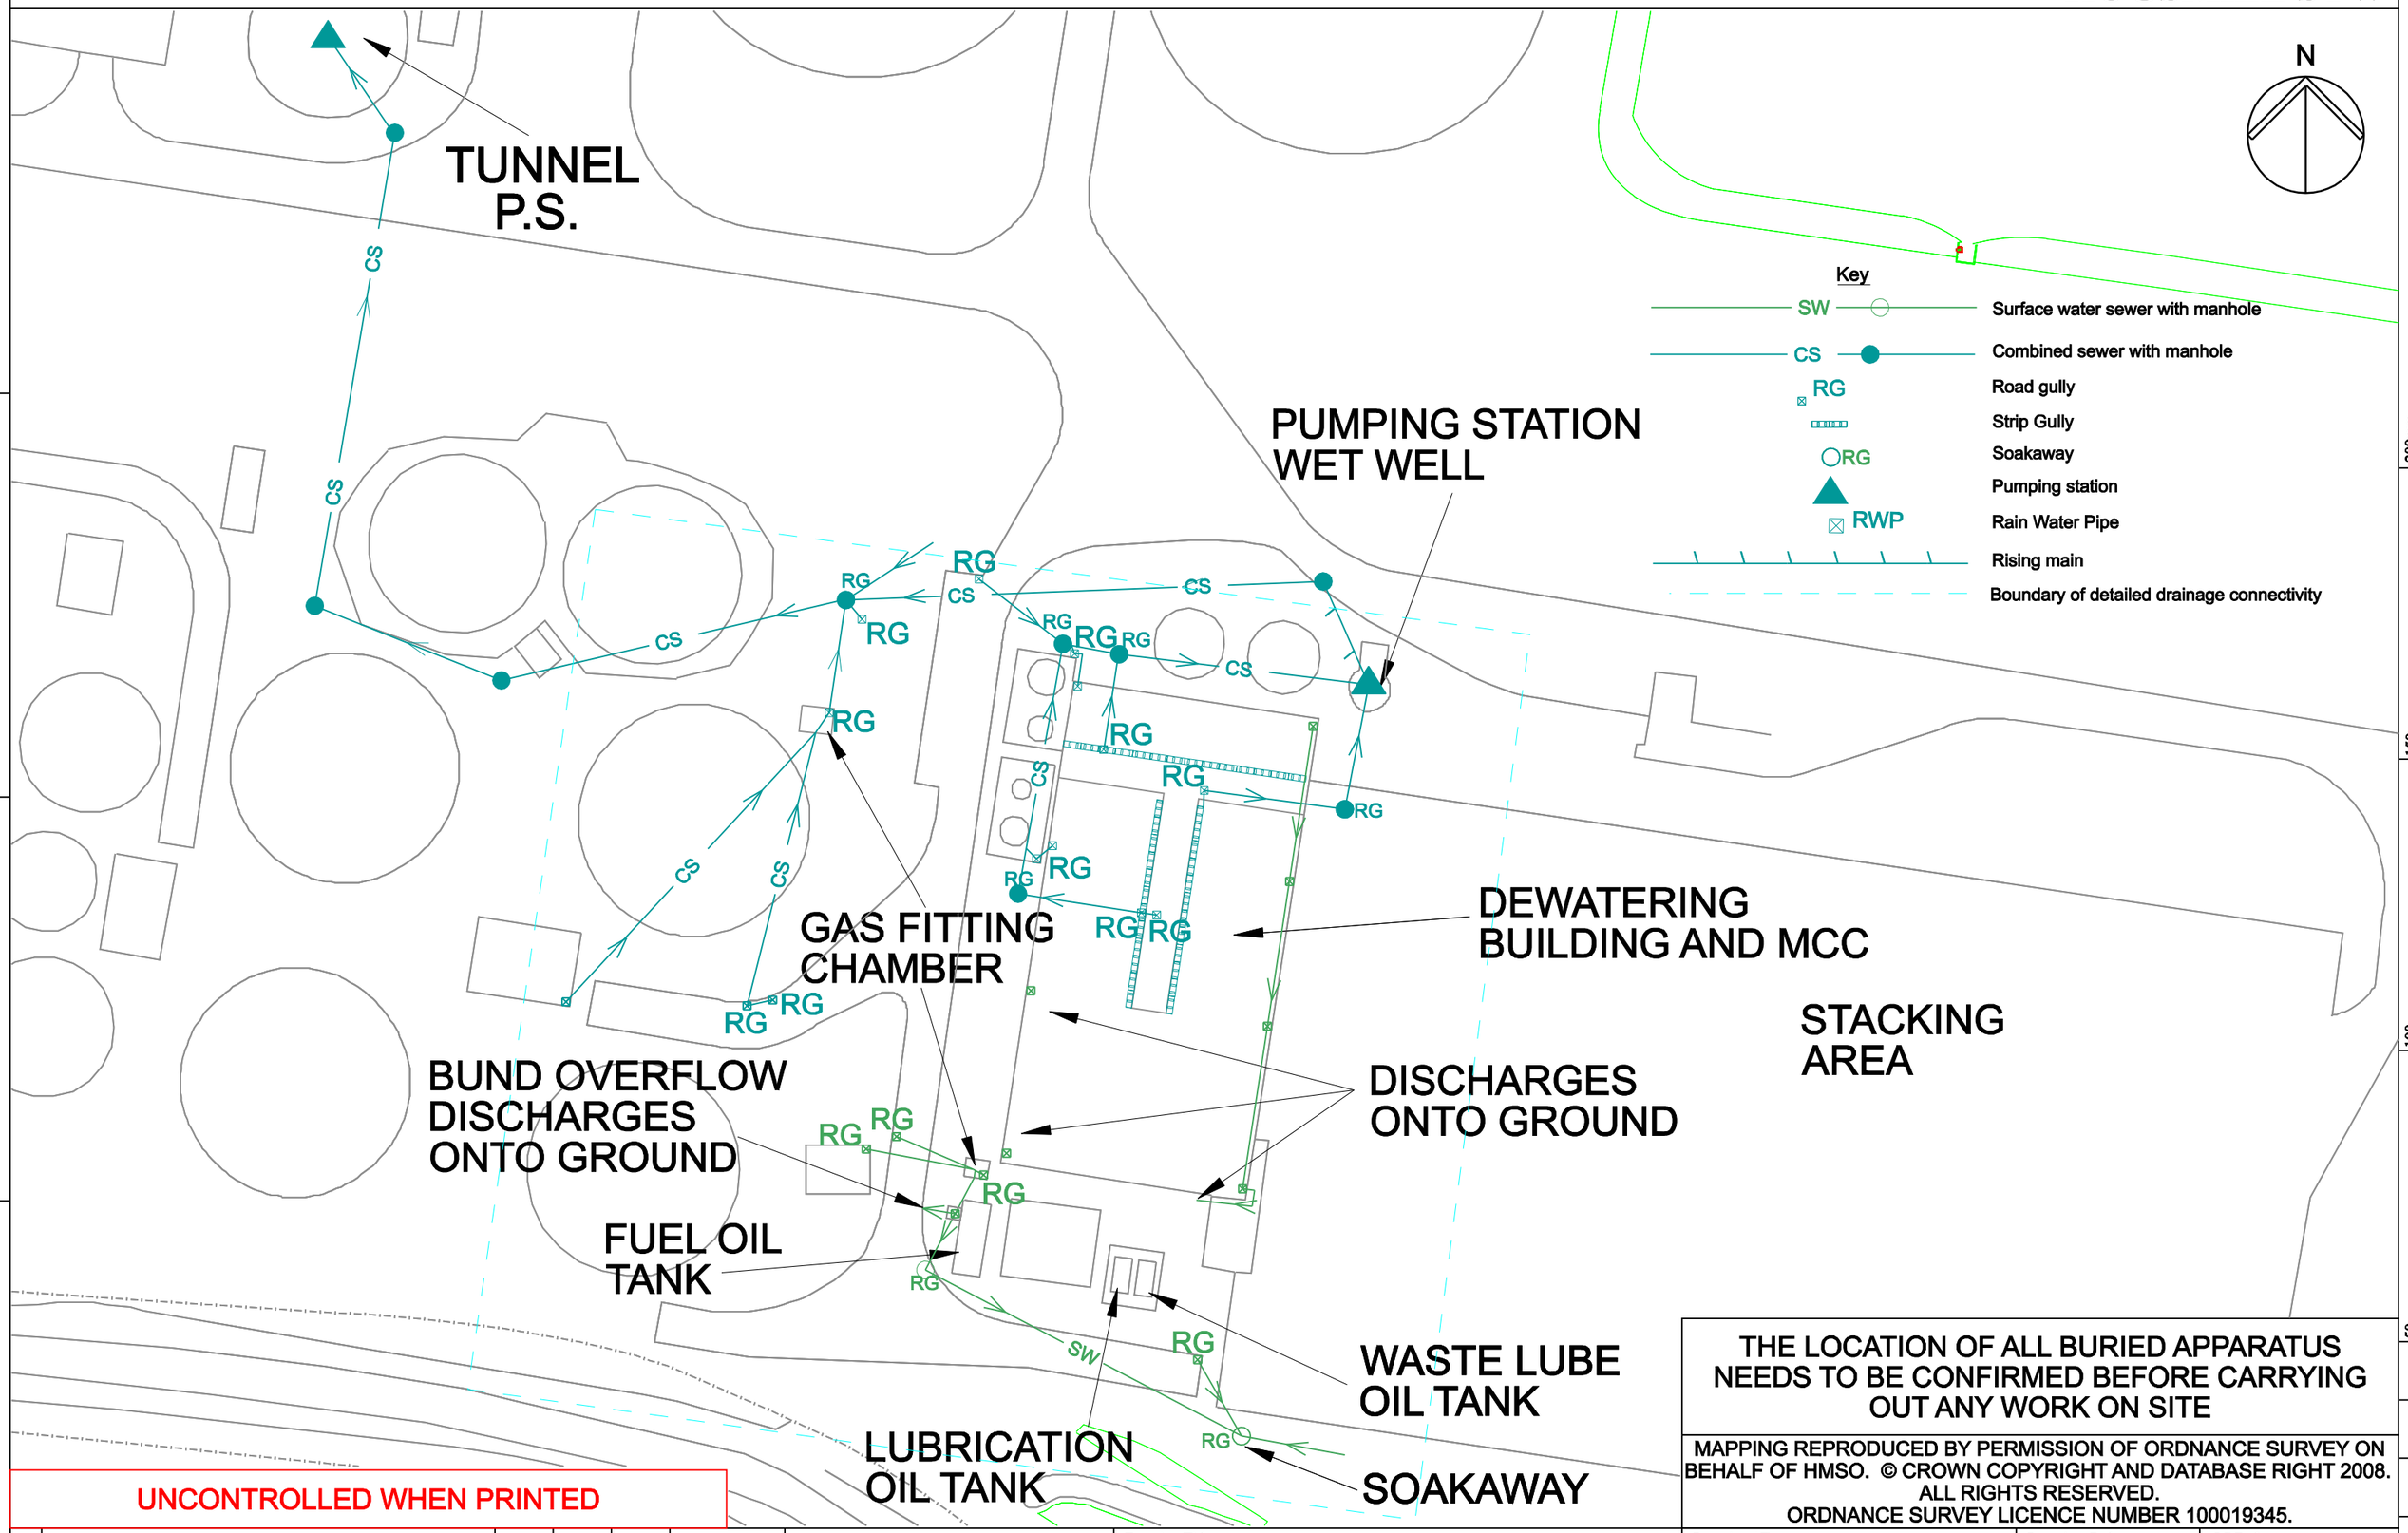

THE LOCATION OF ALL BURIED APPARATUS NEEDS TO BE CONFIRMED BEFORE CARRYING OUT ANY WORK ON SITE

MAPPING REPRODUCED BY PERMISSION OF ORDNANCE SURVEY ON BEHALF OF HMSO. © CROWN COPYRIGHT AND DATABASE RIGHT 2008. ALL RIGHTS RESERVED. ORDNANCE SURVEY LICENCE NUMBER 100019345.

UNCONTROLLED WHEN PRINTED

Iss	Description	Drawn	Chkd	Appd	Date
A	FROM WERM SURVEY P1174-D07-31-4	IMP	TAK	TAK	24/11/2008

Thames Water

TECHNICAL INFORMATION
Clearwater Court
Vastern Road
Reading RG1 8DB

Drawing Title:
DRAINAGE PLAN
SHEET 2 OF 2
PPC AREA DETAIL

Location / Town:	Location Code:	OS Reference:	
KINGSTON UPON THAMES	HOGSS1ZZ	TQ193683	
Drawing No.:	Scale:	Sheet Size:	Rev:
HOGSS1ZZ-DPL-002	1:500	A3	A

PLOTTED ON $$$$sytime$$$$$$$$$$ BY $$$USR$$$ LOCATION : $$$$$$SITENAME$$$$$$ $$$$dgnspec$$$$$$$$$$