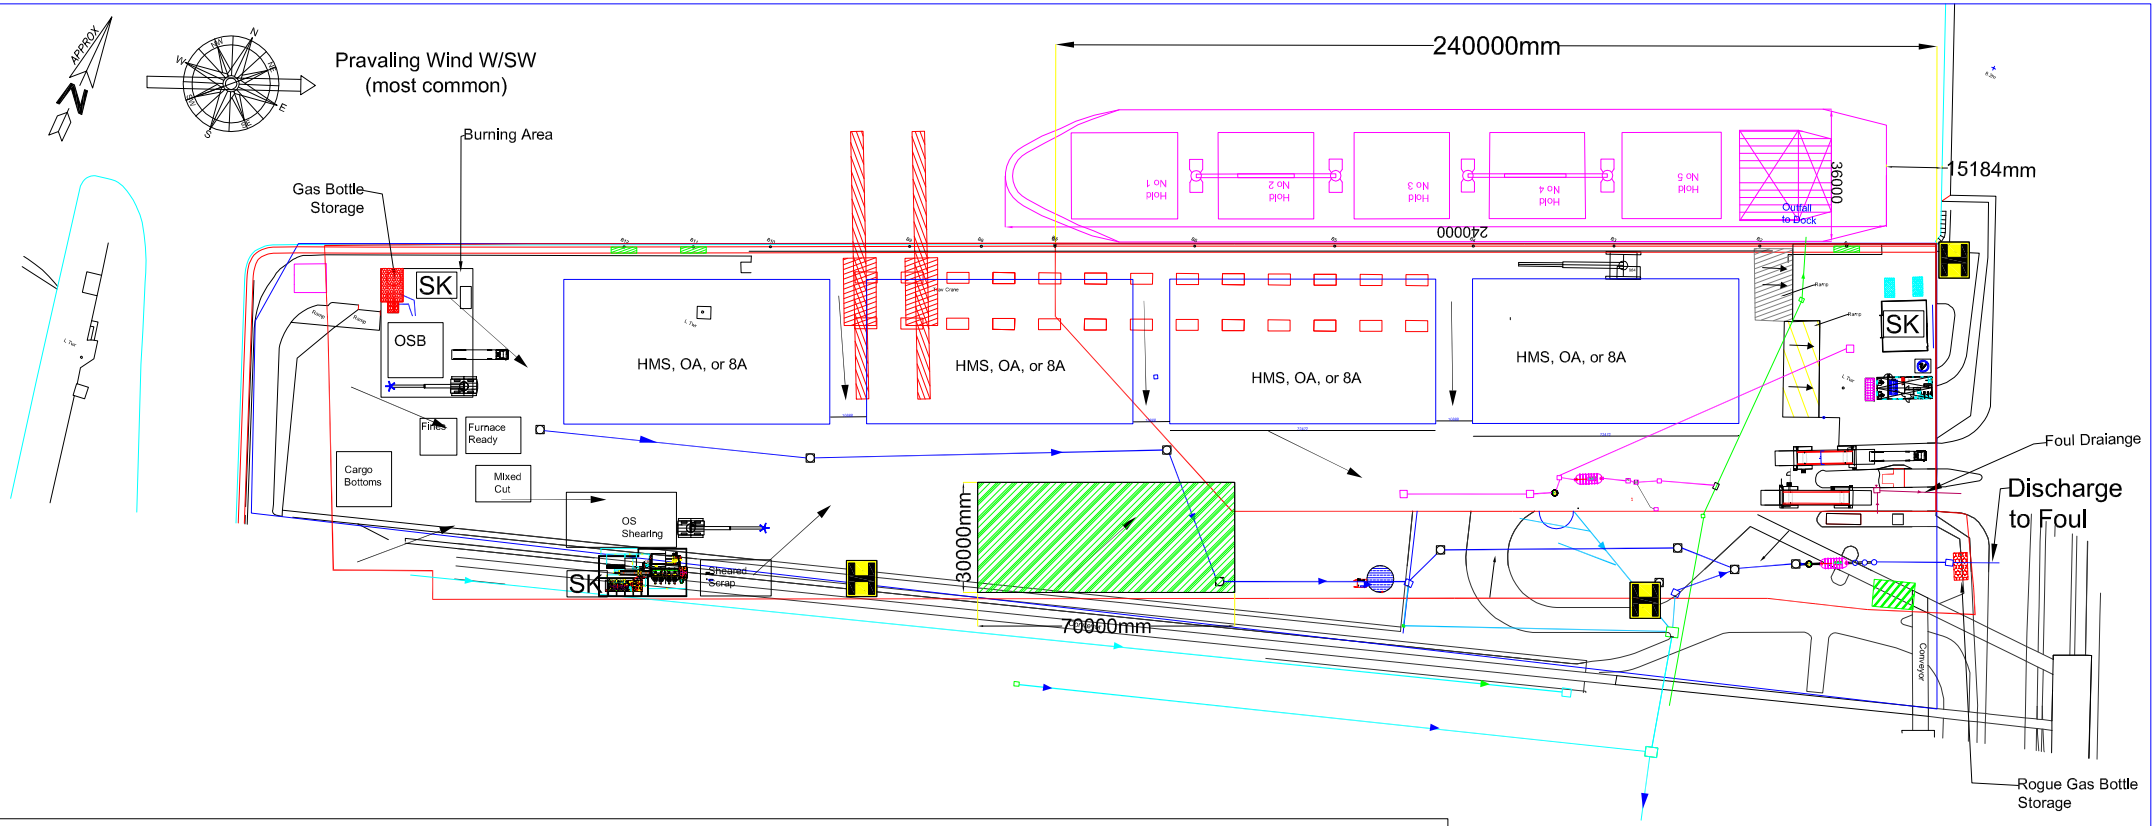

KEY

- SurfaceWater Flow
- Underground Drainage
- Existing (Peel) Underground Drainage Retained
- Existing (EMR) Drainage Retained
- Existing Drainage to Dock Retained
- Quarantine Area/Bin
- IBC and Waste Oil Storage
- General/ Shipping waste
- Fire Fighting Water Tank and associated pumps. 190k Ltr
- Smoking Area
- Gas Bottle Cylinder Stores
- SK Spill Kit
- H Fire Hydrant

METRES 0 10 20 30 40 50

EUROPEAN METAL RECYCLING LIMITED
SIRIUS HOUSE, DELTA CRESCENT
WESTBROOK, WARRINGTON WA5 7NS
TEL: 01925-715 400 FAX: 01925-713 470

LOCATION	EMR LTD, Gladstone			
SCALE	PAPER	File	DRAWN	DATE
See Dims		Sh	MB	08/10/20
TITLE	Fire Prevention Plan			
Drawing No.	GLDFPP08102020			Revision. AW