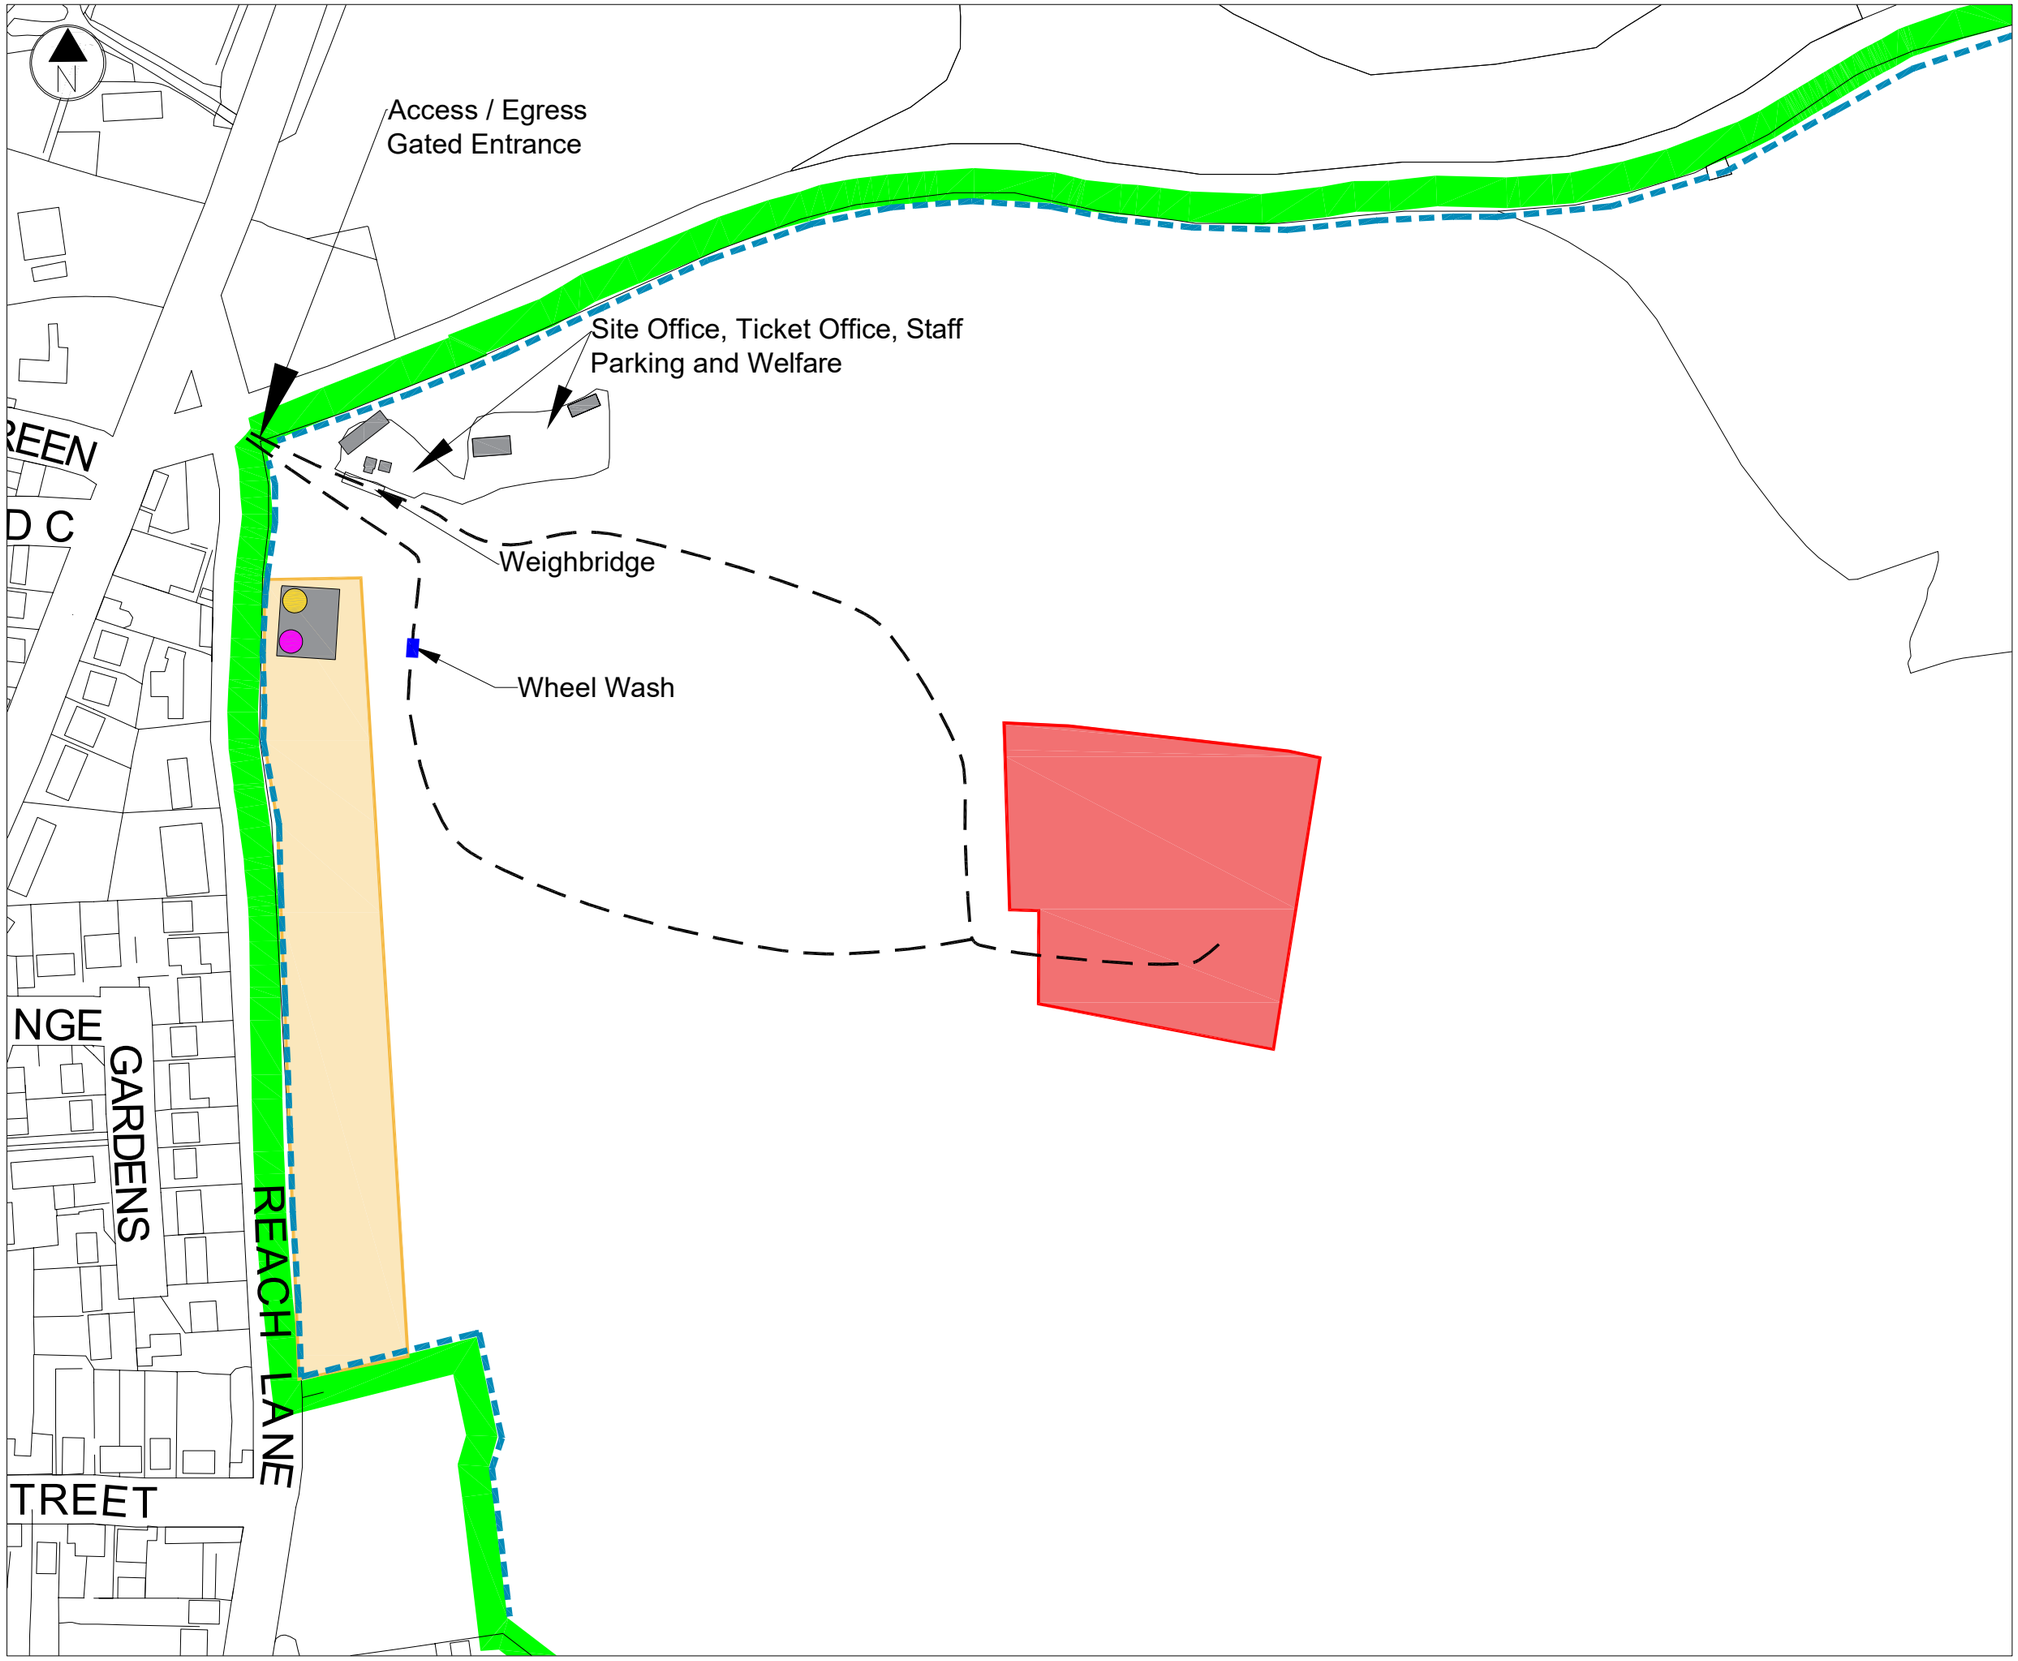

KEY

- Permit Boundary
- Soil Wash Plant Activity
- Storage and Plant Maintenance Area
- Traffic Flow
- Workshop
- COSSH Storage
- Spill Kits
- Security Fencing

Notes

The security fencing surround the entire permit area perimeter.

Rev.	Details	Drawn / Chkd.	Date

Project

213461
Reach Lane Quarry Landfill
Reach Lane Quarry, Bryants Lane
Bedfordshire, LU7 0AL

Title

Site Layout Plan: Wider Site

AAe Environmental Consultants

AA Environmental Ltd
Units 4-8
Cholswell Court
Shippon Abingdon
Oxon OX13 6HX

T:(01235) 536042
F:(01235) 523849
info@aae-ltd.co.uk
www.aae-ltd.co.uk

Scale	Date	Drawn	Chkd.	Drg. No.	Rev.
1:2,000@A3	Sept'24	SM	EB	213461/D/004A	