LGS 00 XX DR W 6704 -
Originator Zone Level Type Role Number Revision

Figure 8

Scale 1:500 0 10 20 30 40 50

Notes:

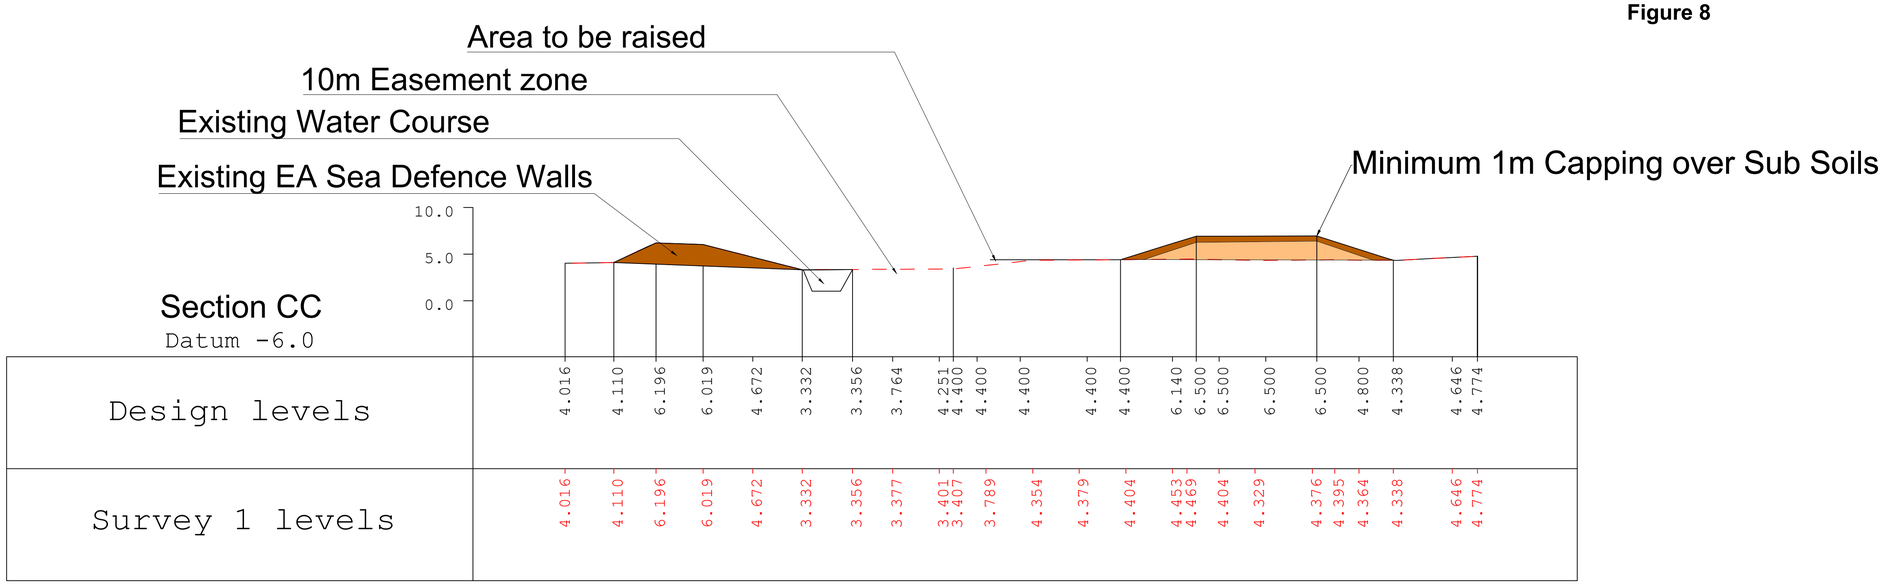

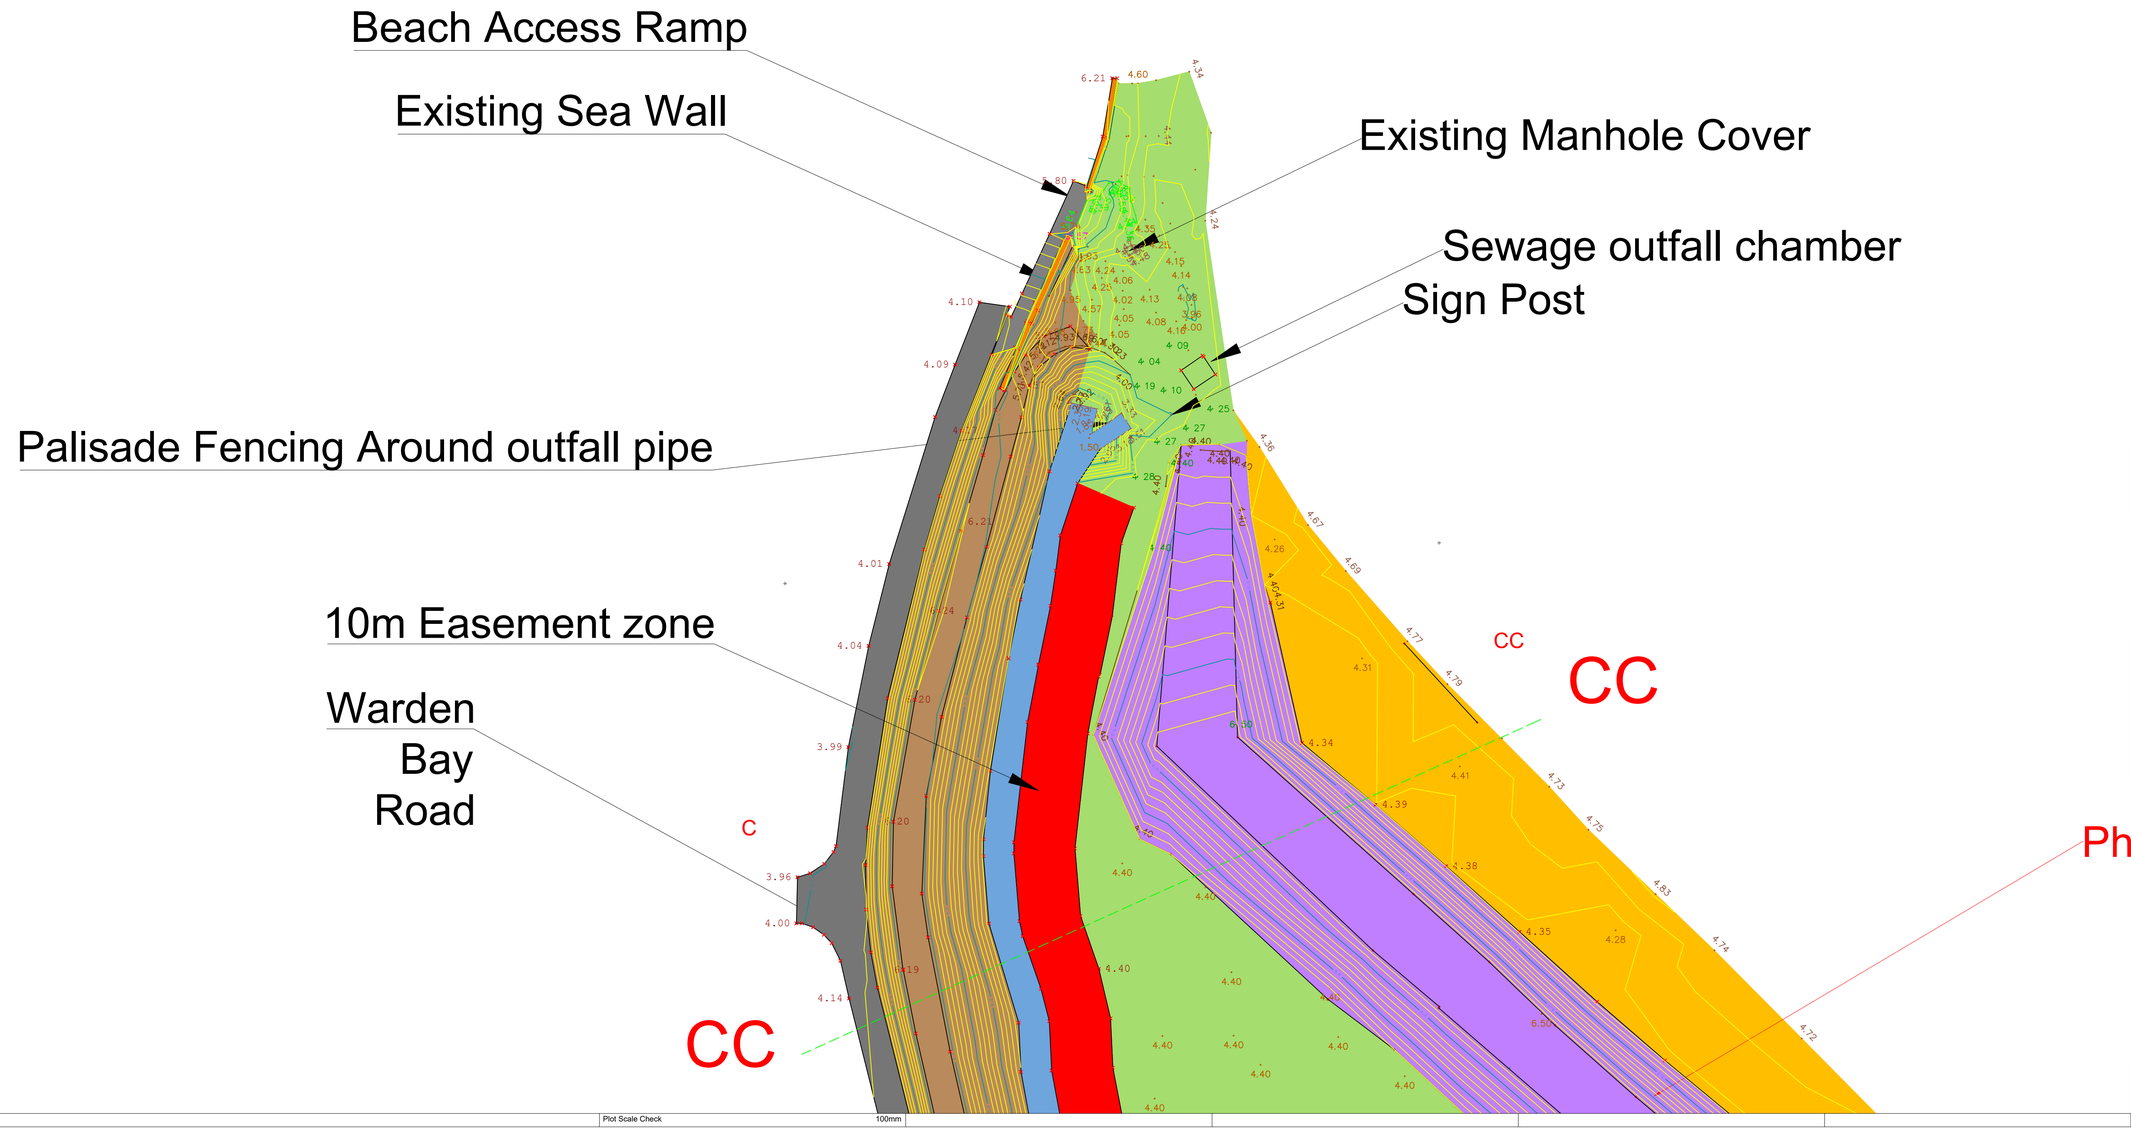

1-Rev 1-Comment
1-Saved By | 1-Date | 1-Checked By | 1-Date | 1-Approved By | 1-Date

Rev Comment
Created By | Date | Checked By | Date | Approved By | Date

Scale at A1	Issuing Office	Project Number
1:500	SHEPPEY	0

Client Approval

- A - Approved
- B - Approved With Comments
- C - Do Not Use

Status	Purpose of Issue
S2	For Information

Project: Leysdown Beech

Title: Plan & Cross Section Through 10m Easement Zone

Client

LGS- 00- XX- DR- W- 6704 -
Originator | Zone | Level | Type | Role | Number | Revision

Plot Scale Check 100mm

Sheet Size A1 841 x 594