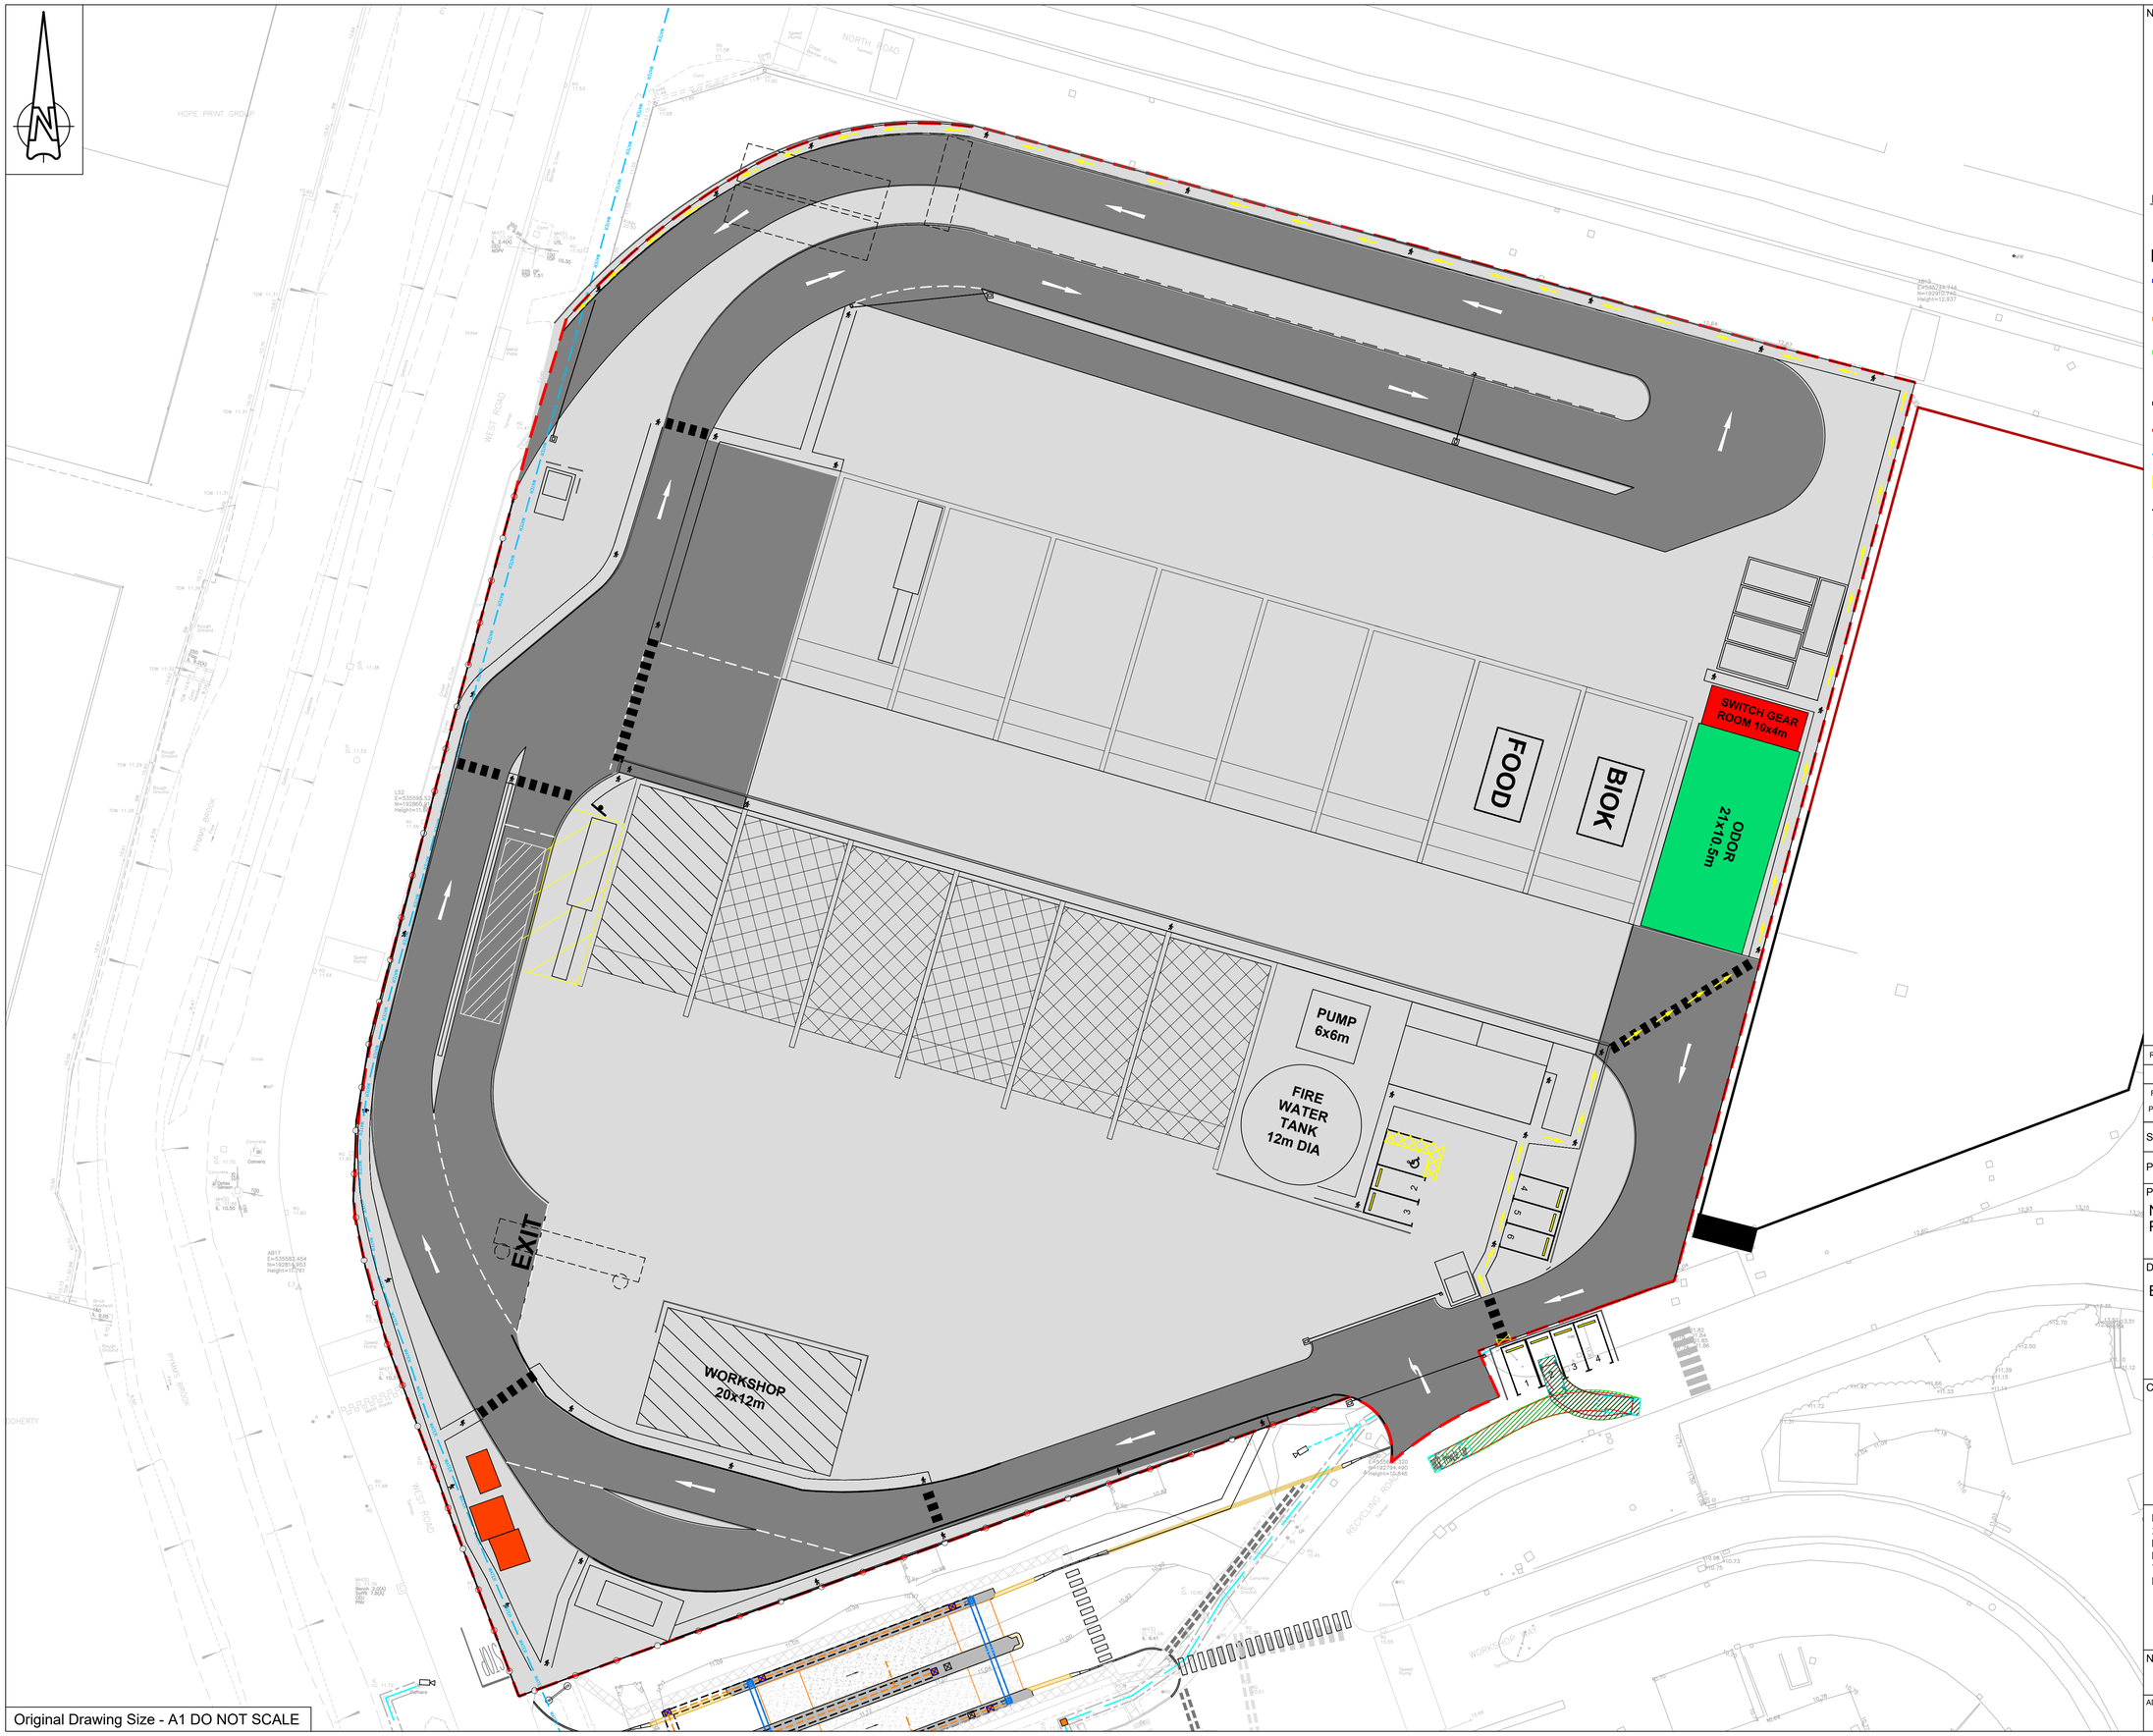

NOTES:

1. TOPOALL DIMENSIONS ARE IN MILLIMETRES UNLESS NOTED OTHERWISE.
2. ALL LEVELS ARE IN METRES ABOVE ORDNANCE DATUM UNLESS NOTED OTHERWISE.
3. REFER TO TECHNICS SURVEY DATED 22/11/2018 (REFERENCE: SP 18769) FOR PAS128 QUALITY LEVELS AND SERVICE LOCATION ACCURACY. REFER TO TECHNICS TRIAL TRENCH SURVEY (REFERENCE: 4405-0819-01) FOR ACCURATE EXISTING SERVICE DETAILS.

LEGEND

- PEDESTRIAN WALKWAY
- ZEBRA CROSSING
- HEAVY DUTY VEHICLE BARRIER
- CONCRETE NEW JERSEY BARRIER
- HEAVY DUTY VEHICLE BARRIER ON UPSTAND
- CAR WHEEL STOP
- HALF BATTERED CURB
- PLANNING BOUNDARY
- EXISTING COOLING WATER
- SHREDDER PARKING AREA
- FENCING
- MAJOR CONTOUR
- MINOR CONTOUR

REV	DATE		DWN	CHK	APP

REVISIONS

REV	DATE		DWN	CHK	APP
P01.1	2020	FIRST ISSUE	---	---	---

SCALES: NTS

PURPOSE OF ISSUE: Initial non-contractual code

PROJECT TITLE:
NORTH LONDON HEAT AND POWER PROJECT

DRAWING TITLE:
BWRF - PEDESTRIAN ROUTE A

CLIENT:
nlwa north london Heat and Power project

NLWA
1B BEROL HOUSE
25 ASHLEY ROAD
TOTTENHAM HALE
N17 9LJ
TEL: (0208) 4895730

TASK ORDER NUMBER:

FLOOR 23,
25 CANADA SQUARE,
LONDON
E14 5LQ
TEL: (0203) 2151700
FAX: (0203) 2151701

wood.

NLWA DWG No.

REV. P01.1

ADVISER / CONTRACTOR DWG No.
39889-WOD-41-XXX-SK-C-1004

Original Drawing Size - A1 DO NOT SCALE