NOTES:

1. All dimensions are in millimetres. All levels are in metres.
2. This drawing is not to be scaled, use figured dimensions only.

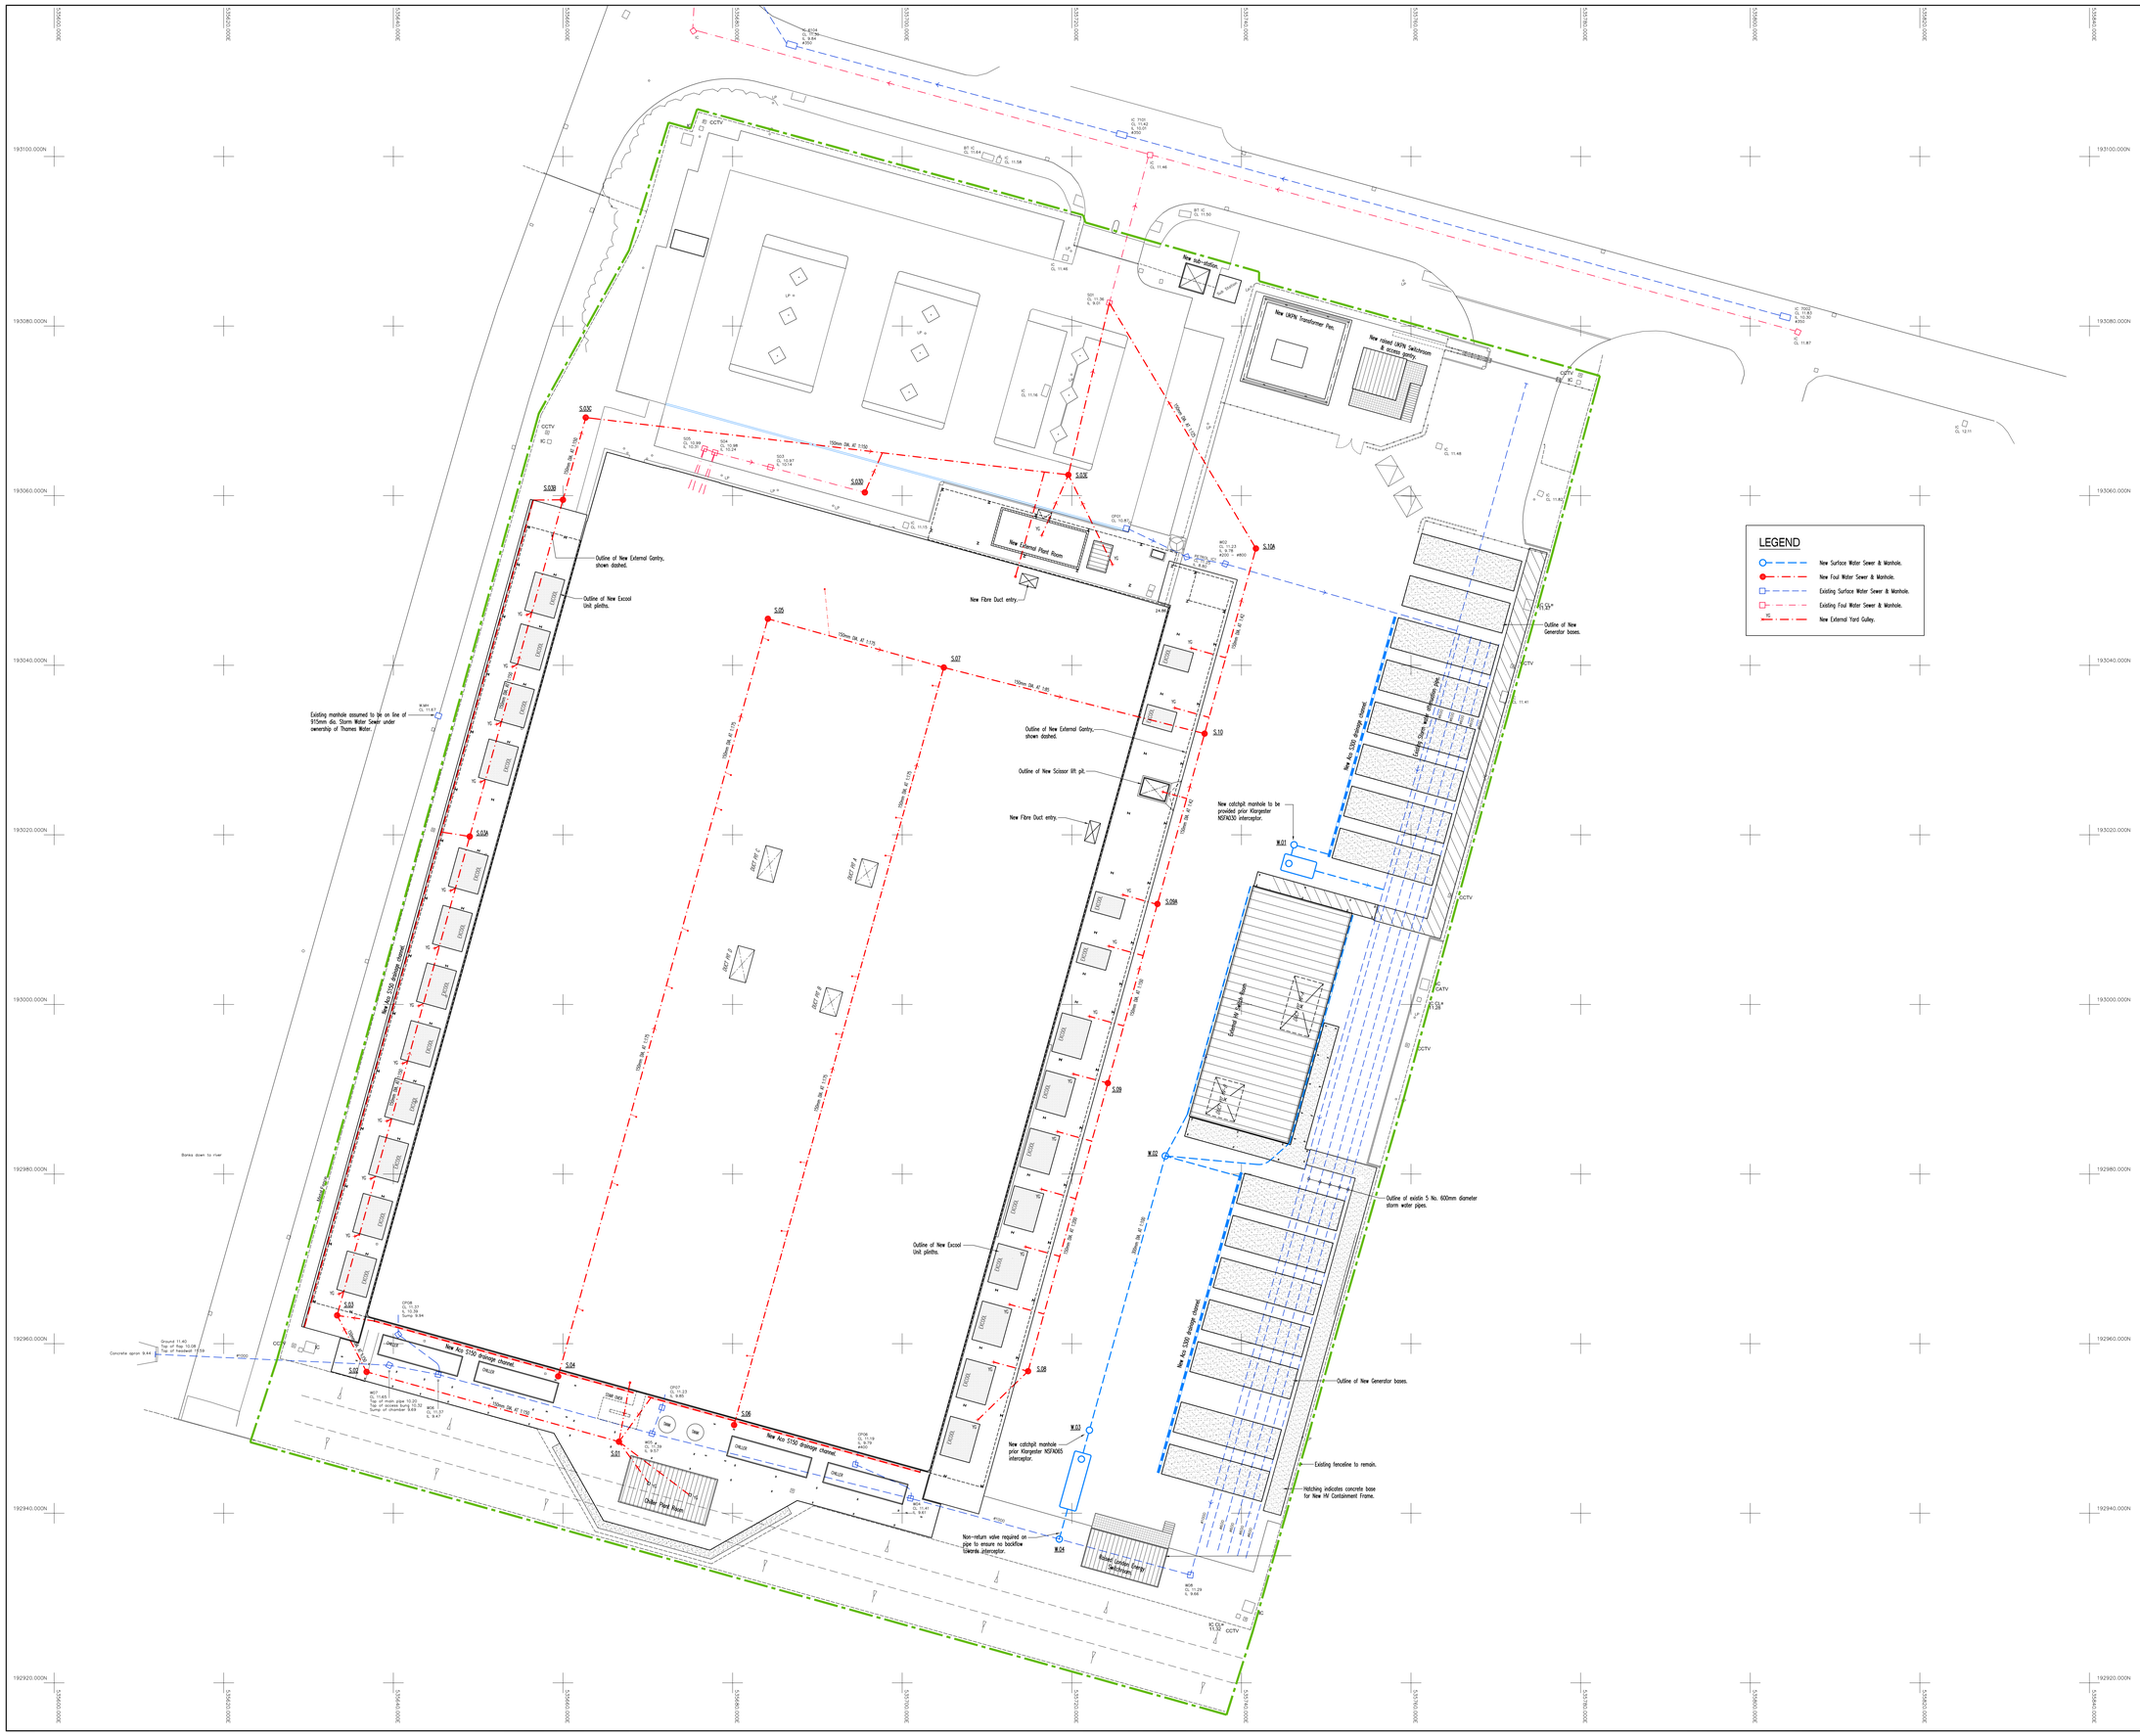

REV.	DATE	DRAWN	REVISION
--	--	--	--

DRAWING ISSUE STATUS

- ☐ PRELIMINARY ISSUE
- ☐ TENDER ISSUE
- ■ CONSTRUCTION ISSUE
- ☐ DESIGN DEVELOPMENT PRIOR TO TENDER
- ☐ DESIGN DEVELOPMENT PRIOR TO CONSTRUCTION
- ☐ AS BUILT ISSUE

AUSTIN PARTNERSHIP
CONSULTING ENGINEERS
11 Drake Walk, Waterfront 2000, Atlantic Wharf, Cardiff, CF10 4AN
Tel: (029) 2043 5300 Fax: (029) 2043 5310
email: mail@austinpartnership.co.uk
www.austinpartnership.co.uk

PROJECT : ARDRA ROAD DATA CENTRE

TITLE : DRAINAGE PLAN

DATE : APR. 20	DRAWN : JJD	PROJECT No : 18.4170	DRG. No : 600	REV : -
SCALE : 1:250 (A0)	CHECKED : HA			

This drawing is copyright ©

Austin Partnership is the trading name of Austin Partnership Limited Registered in England and Wales No. 2585859