All valves capped!

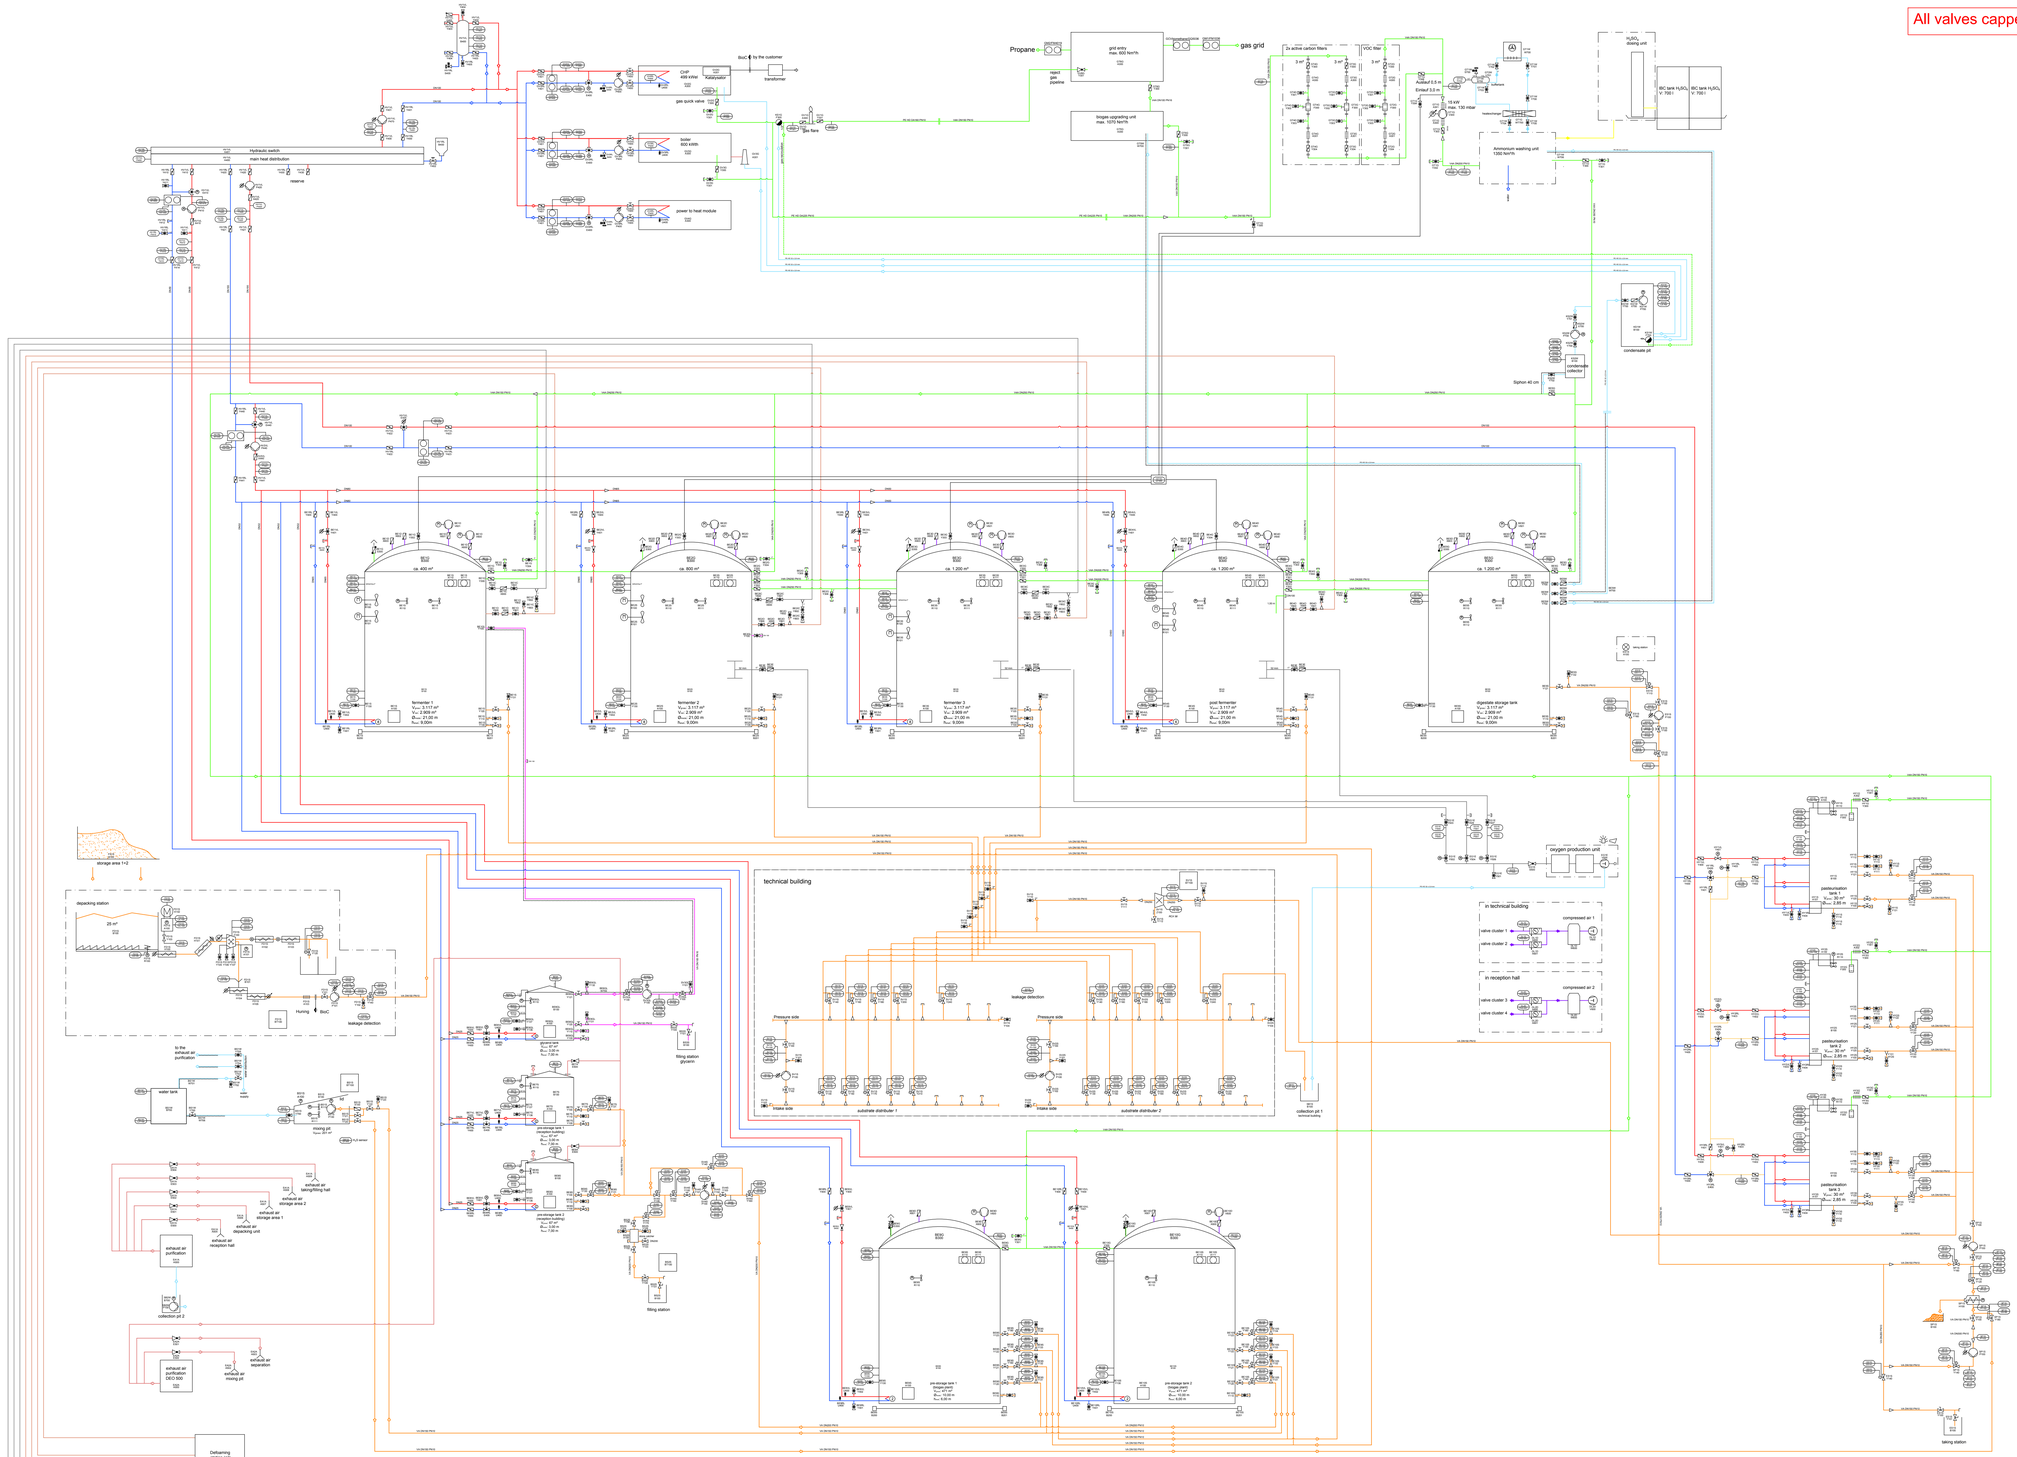

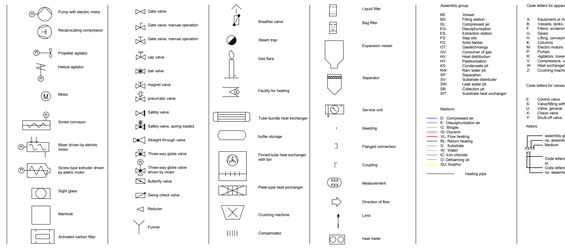

BIOCONSTRUCT

building owner:	plan drafter:
Wardley Biogas Limited 10 Bridge Street Stokesley North Yorkshire TS9 5AA	BioConstruct GmbH Wellingstraße 66 D-49328 Melle Tel.: +49 (0)5226 / 5932-0 Fax: +49 (0)5226 / 5932-11

place: ...

Construction of a biogas plant in Wardley

P&I diagram

filename:
P&I-diagram_Wardley_WS_190429.dwg

project-nr. / plan-nr.:	scale:	plan size:
B201817 / A02 e	%	DIN A0

		date:	name:
designed:		20.11.18	W.Seltmann
changed:			
nr.	kind of change:	date:	name:
a	compressed air tank roof changed	21.01.19	W.Seltmann
b	valves changed, gas technical changed	12.02.19	W.Seltmann
c	pre storage tanks, substrate pipe line	22.02.19	W.Seltmann
d	pre storage tanks, heat pipe	01.03.19	W.Seltmann
e	BKZ numbers changed	19.03.19	W.Seltmann