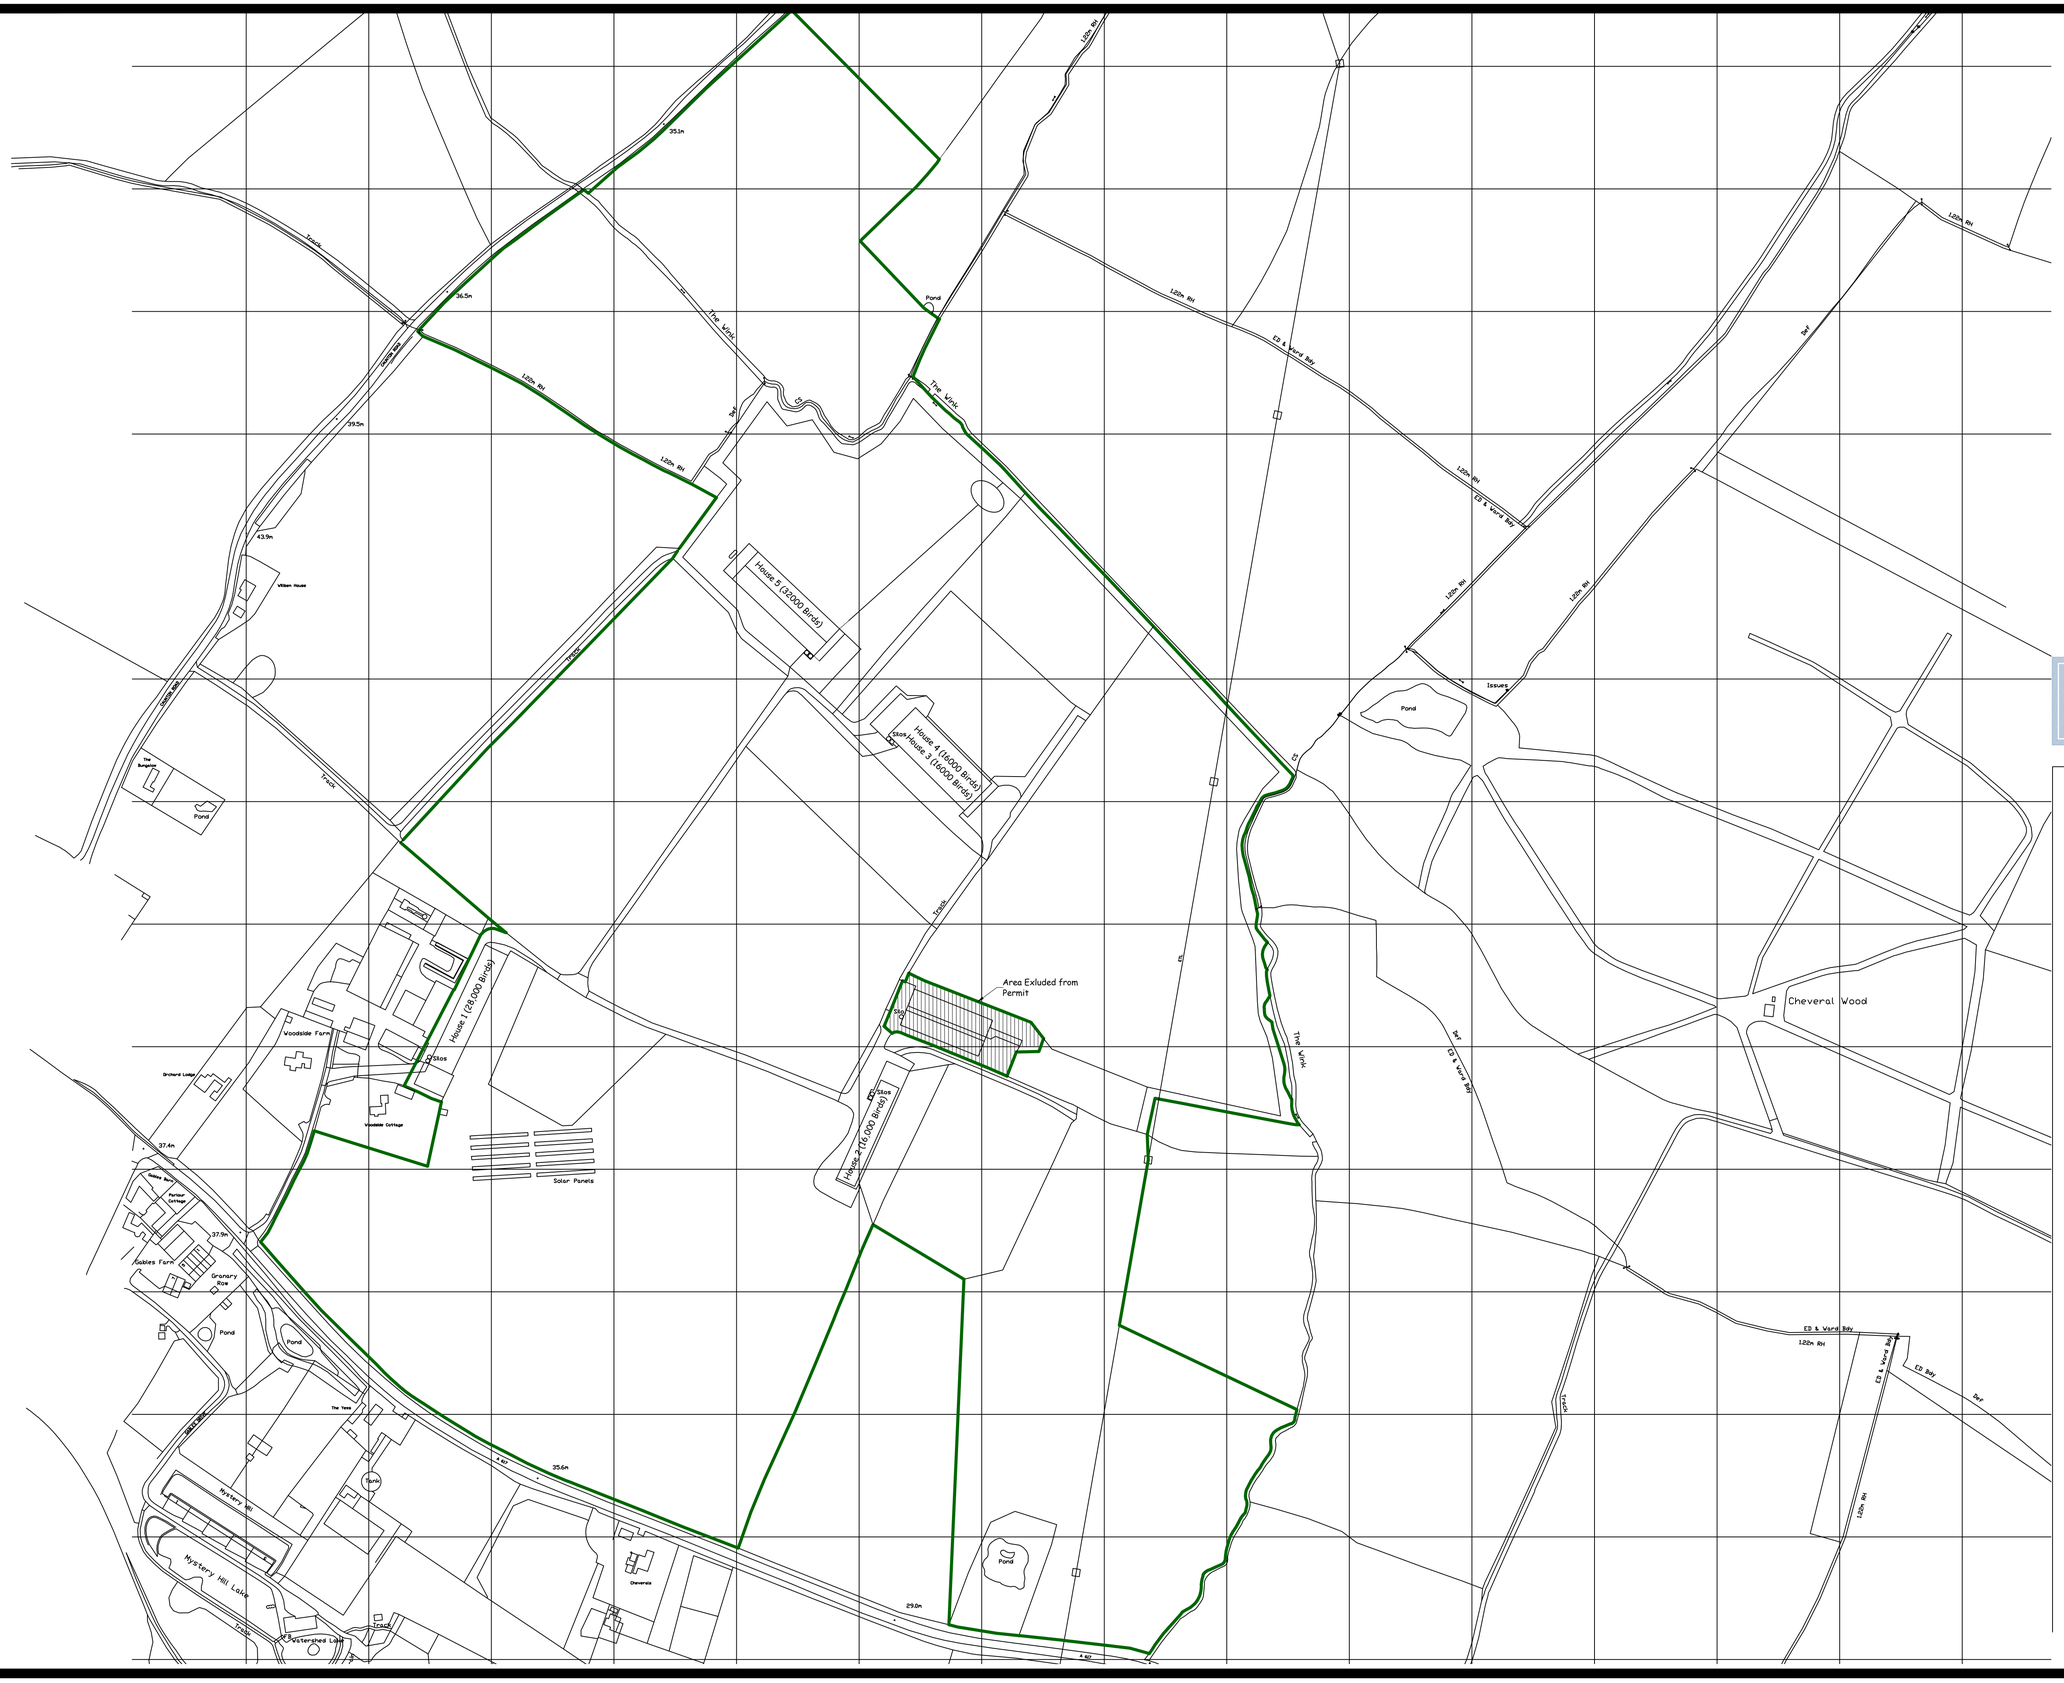

IAN PICK ASSOCIATES LTD
Specialist Agricultural & Rural Planning Consultants

Station Farm Offices
Wansford Road
Nafferton
Driffield
East Yorkshire
YO25 8NJ

T : 01377 253363
E : mail@ianpick.co.uk
W : www.ianpickassociates.co.uk

CLIENT

Woodside Farming Ltd
Woodside Farm
Hockerton
Southwell
Nottinghamshire
NG25 0PW

JOB TITLE

Free Range Egg Unit

DWG. TITLE

Location Plan EP- A1

SCALE	*DRN*
1=2500	IP

DWG. NUMBER

EP01

DATE	*REV*
July 20	-