KEY

- ZONE 0
- ZONE 1
- ZONE 2
- ZONE 2NE

NOTES

1. ALL DIMENSIONS IN MILLIMETERS UNLESS STATED OTHERWISE.
2. DRAWING TO BE READ IN CONJUNCTION WITH BIO DYNAMICS NOTTINGHAM - DSEAR ASSESSMENT.

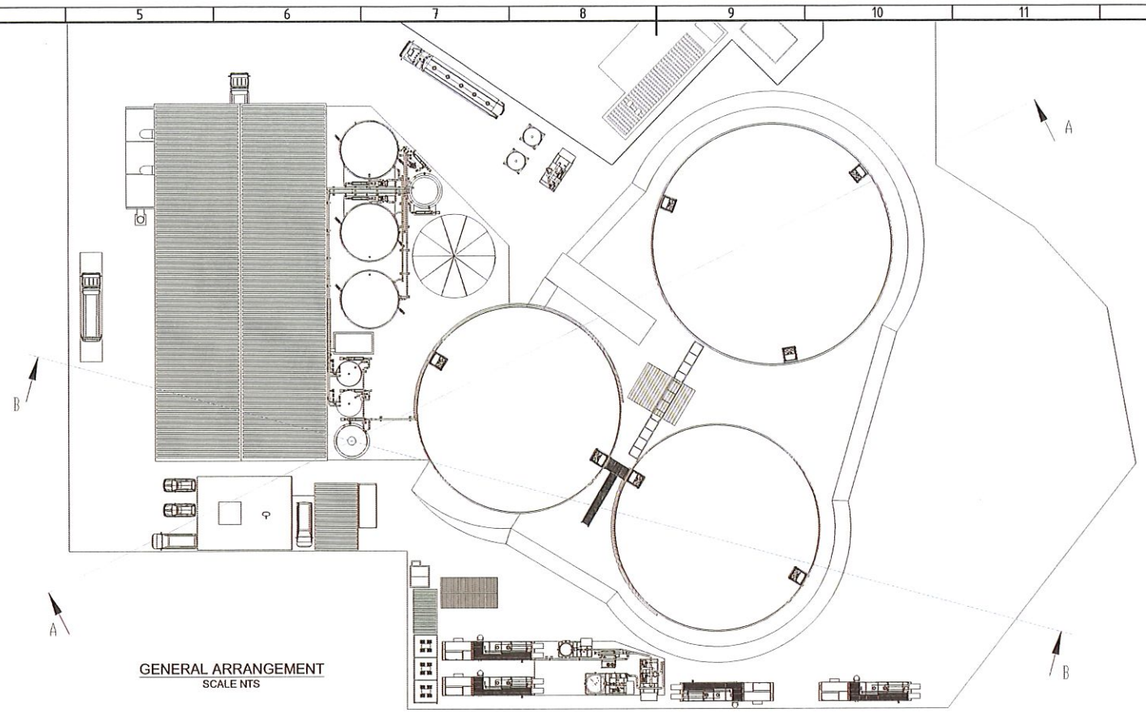

GENERAL ARRANGEMENT
SCALE NTS

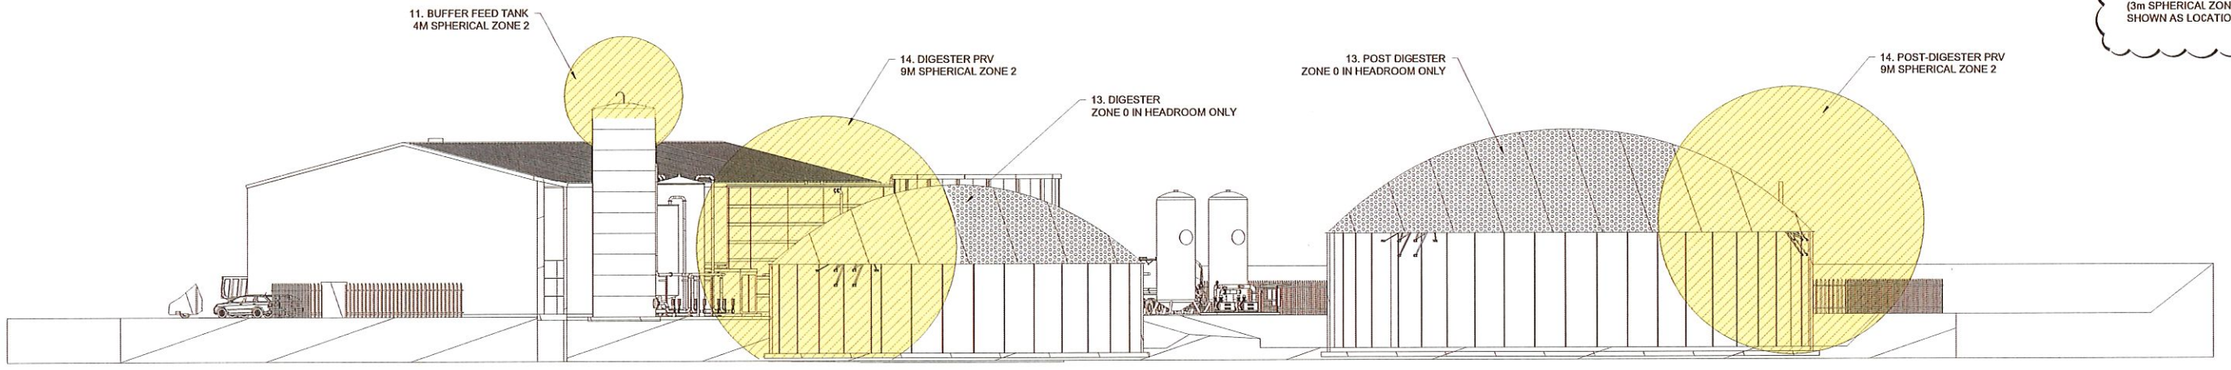

SECTION 'A'-'A'
SCALE 1:200

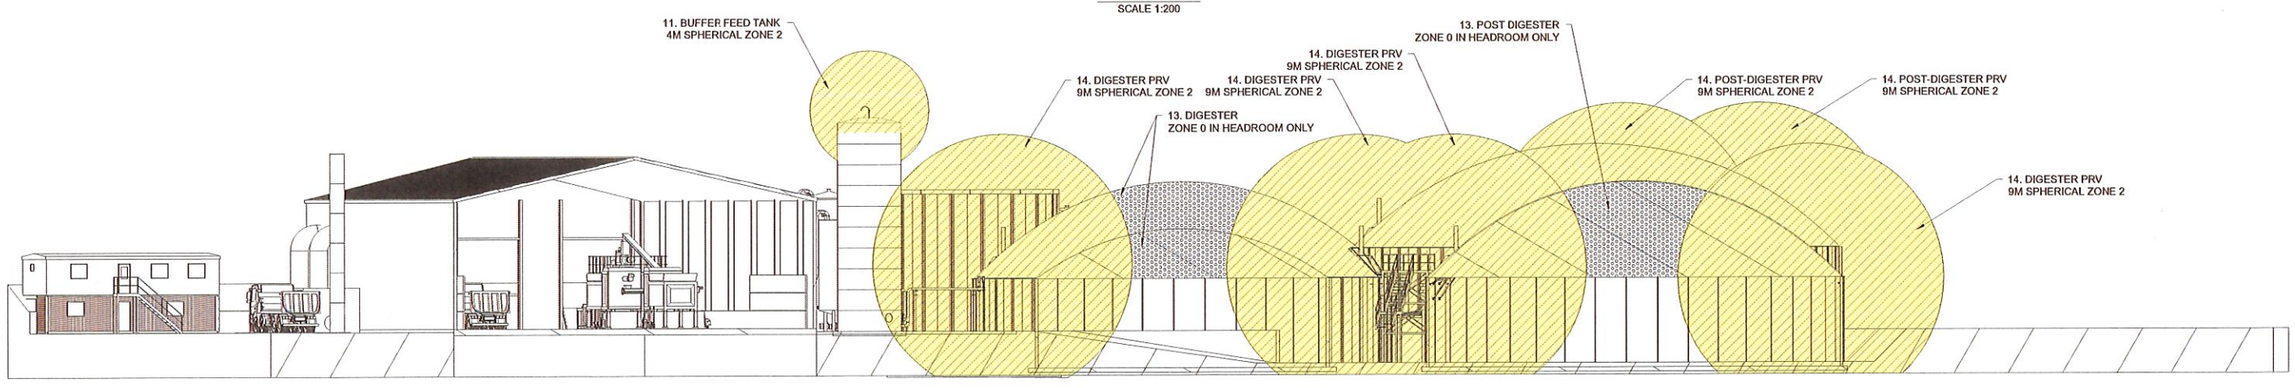

SECTION 'B'-'B'
SCALE 1:200

REV	DATE	DESCRIPTION	EXE	VER	APP
A	18.03.22	INITIAL ISSUE	PB	AC	MD

TOLERANCES UNLESS NOTED
DECIMALS ANGLES
.X ± ±
.XX ±
.XXX ±
FRAC
±

Anaergia

CLIENT/JOB
BIO DYNAMICS
PHASE 1A CORE AD PLANT

PROJECT NR.
125

DWG DESCRIPTION
HAZARDOUS AREA
SECTION VIEWS

SIZE	DRAWING NO.	REV
A1	125 *** **	00

DESIGN STATUS
FOR INFORMATION

SCALE	SHEET
1:200	2