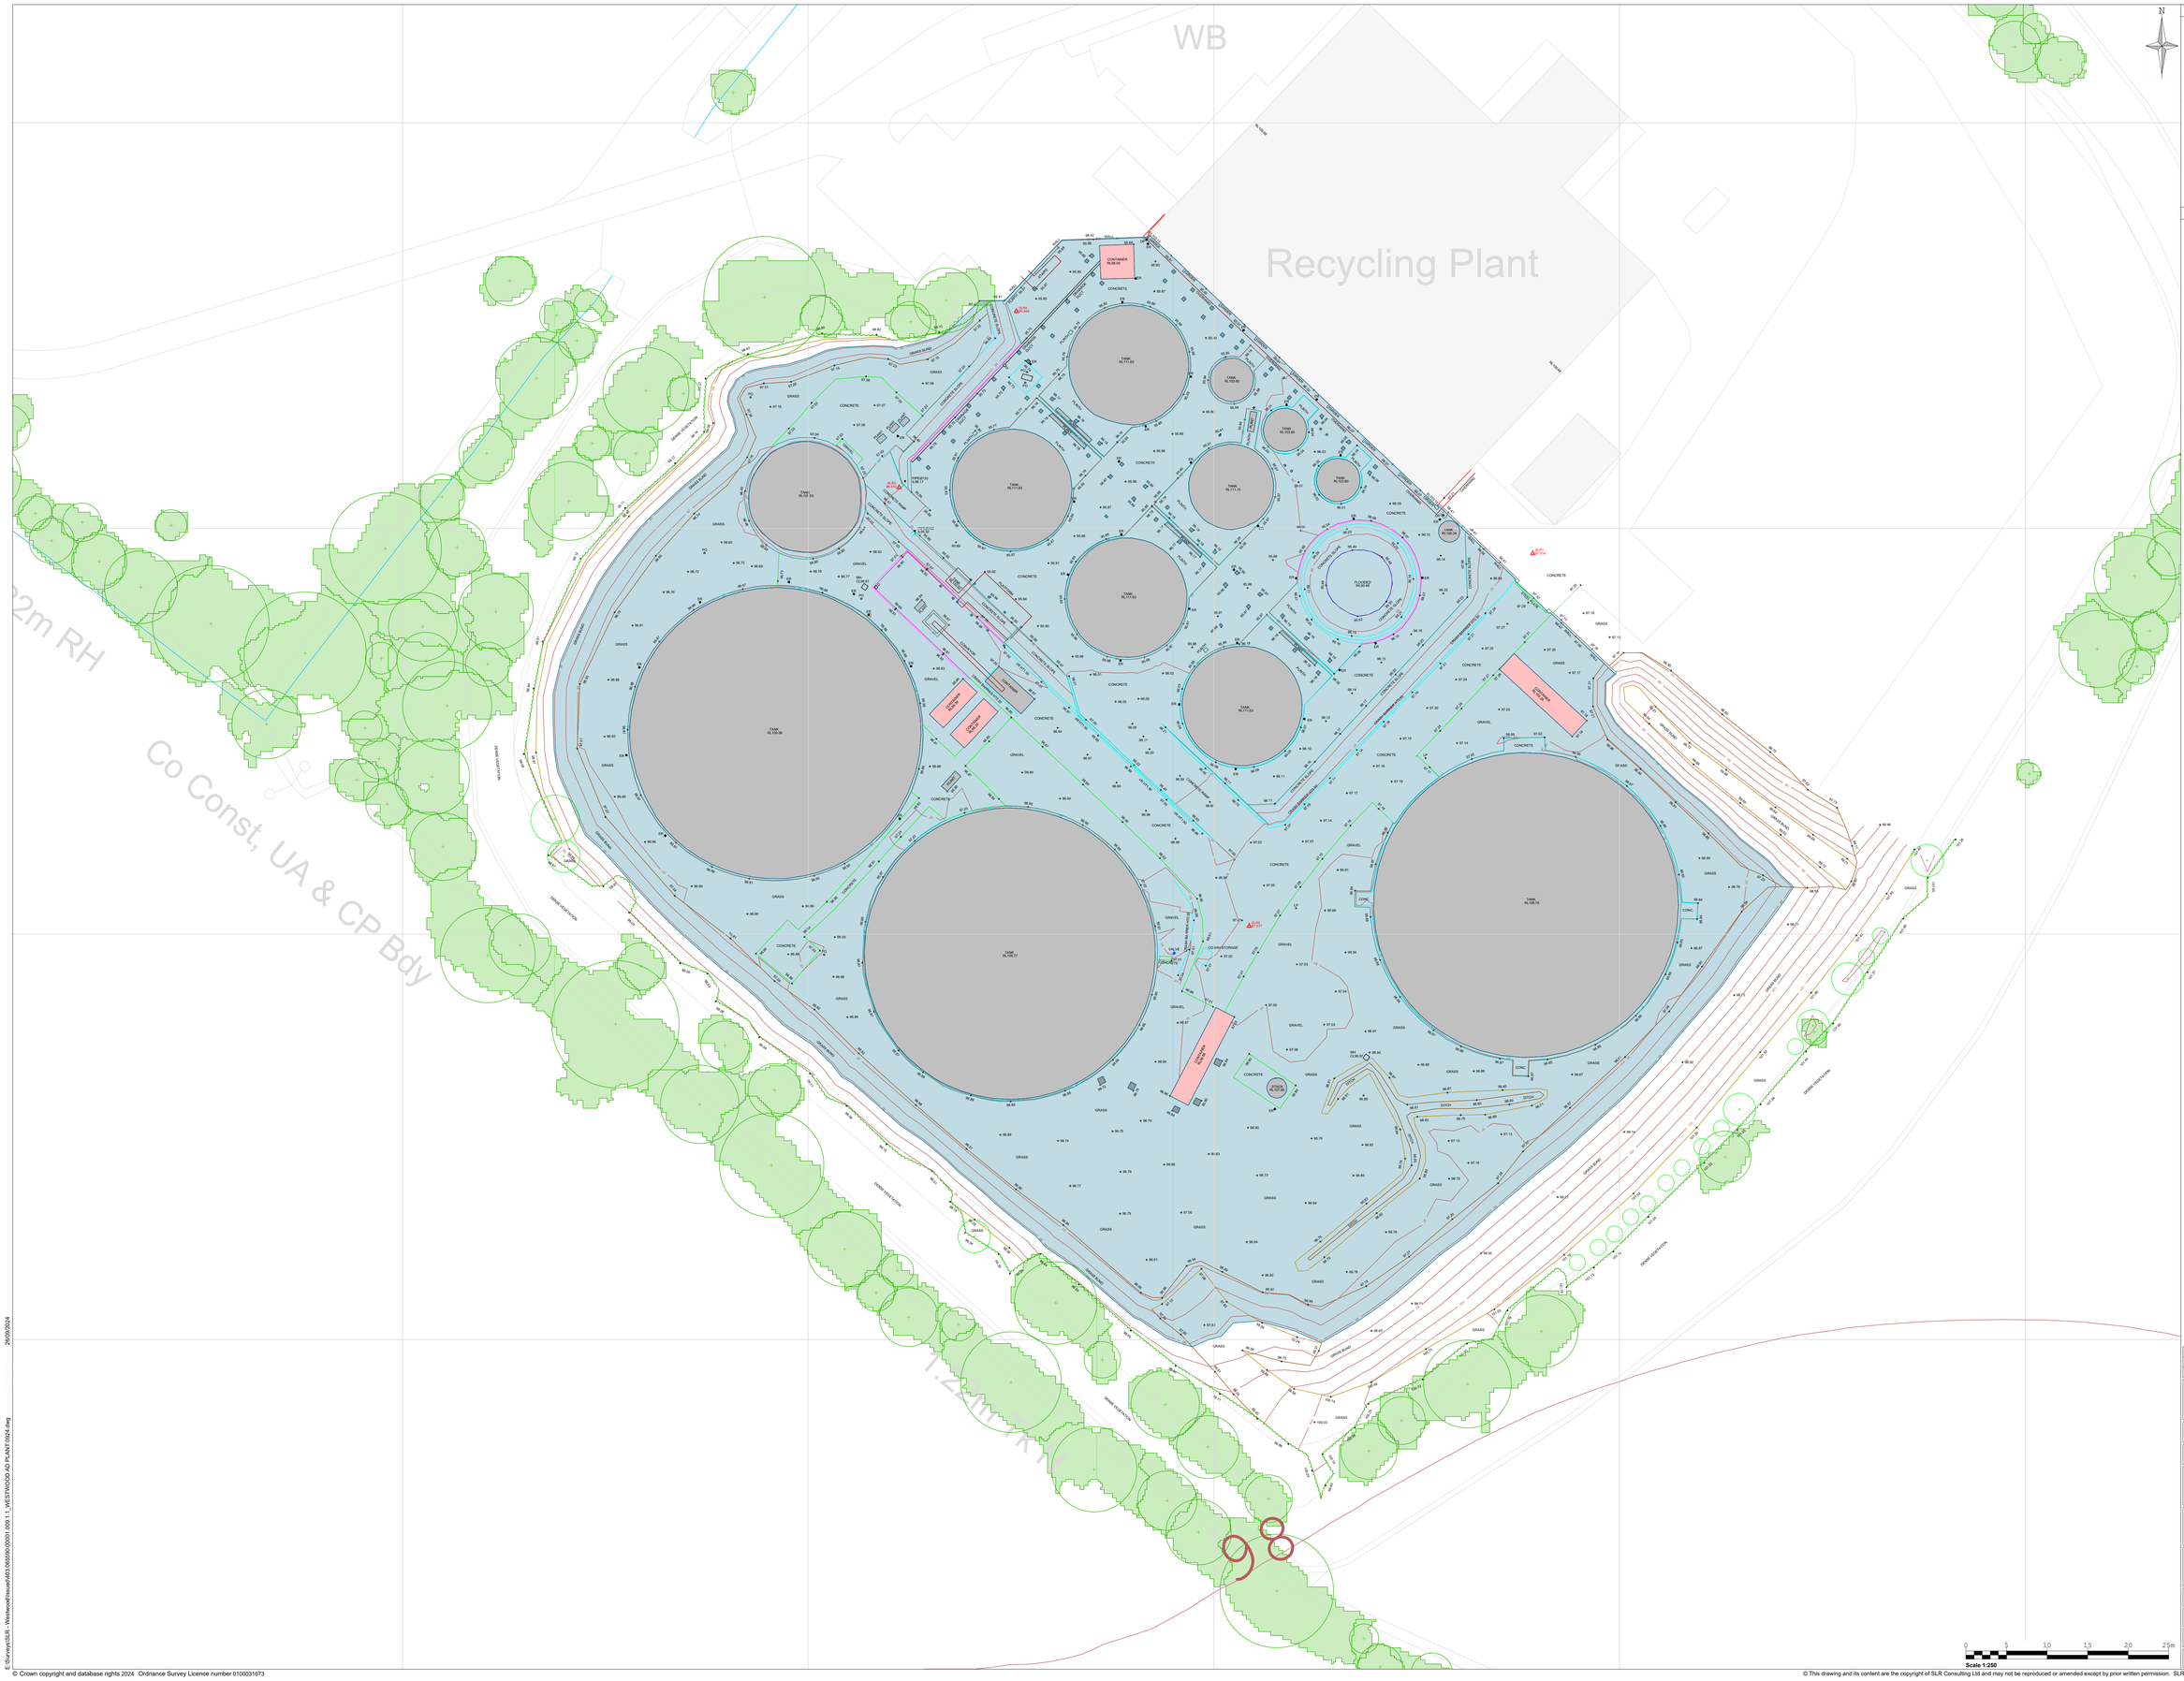

Notes:

1. MONITORING SURVEY CARRIED OUT BY SLR CONSULTING JULY 22nd-23rd 2024.

2. THIS PLAN IS ORIENTATED TO ORDNANCE SURVEY NATIONAL GRID PLAN AND HEIGHT DATUM DERIVED FROM THE ORDNANCE SURVEY ACTIVE NETWORK; OSGB36(OSGM15/OSTN15).

3. WHILST EVERY EFFORT HAS BEEN MADE TO INCLUDE ALL ACCESSIBLE DETAIL, SOME FEATURES MAY NOT BE SHOWN IF OBSCURED AT THE TIME OF SURVEY (e.g. PARKED VEHICLES/BOATS/OVERGROWN AREAS).
ONLY MAJOR TREES SURVEYED IN WOODED/OVERGROWN AREAS.

4. THE ACCURACY OF THIS SURVEY IS COMMENSURATE WITH THE DRAWING SCALE SPECIFIED WITHIN THE TITLE BLOCK. ALL CRUCIAL DIMENSIONS SHOULD BE CHECKED ON-SITE.

5. THE SCALE FACTOR HAS BEEN REMOVED FROM CONTROL STATION:
SLR2

6. OS DIGITAL DATA IS SHOWN IN GREY

Legend:

- + 58.08 — SPOT LEVEL
- SLR1 2.345 — SURVEY CONTROL STATION WITH ID
- KERB BOTTOM
- KERB TOP
- CHANGE IN SURFACE
- WALL BOTTOM
- FENCE
- GATE
- WALL TOP
- BUILDING HATCH
- PLANT
- STEEL COLUMN
- WATER
- TREE - BLUESKY NATIONAL TREE MAP
- TREE

SURVEY ABBREVIATIONS

BB	Belisha Beacon	LR	Life Ring
BC	Building Canopy	MH	Manhole
BH	Borehole	MKR	Marker
BM	Bench Mark	PO	Post
BDY	Boundary	PTH	Door Threshold Level
BOL	Bollard	IL	Pipe Invert
BT	British Telecom Manhole	RE	Rodding Eye
CCTV	Closed Circuit Television	RL	Ridge Level
CP	Chamber Pit	RNP	Road Name Plate
CTV	Cable Television Manhole	RS	Sign Post
CUL	Culvert	SL	Spot Light
DK	Drop Kerb	SO	Soffit Level
DP	Drain Pipe	ST	Stop Tap
DPC	Damp Proof Course	Stmp	Stump (Tree)
DWB	Dog Waste Bin	SV	Stop Valve
EB	Electricity Box	SVP	Soil Vent Pipe
EL	Eaves Level	SW	Storm Water
EP	Electricity Pole	SY	Stay (e.g. Pylon, TP)
FB	Fuse Box	TAP	Stand Pipe
IFL	Internal Floor Level	TCB	Telephone Call Box
INV	Invert	TCL	Tactile
FE	Fire Point	THL	Threshold Level
FA	Fire Alarm	TL	Traffic Light
GB	Grit Box	TW	Top of Wall
GV	Gas Valve	TP	Telegraph Pole
GP	Gate Post	TPT	Trial Pit
GRIT	Grit Bin	U/B	Under Beam
G	Gully	U/L	Unable To Lift
FH	Hydrant	VP	Vent Pipe
IC	Inspection Chamber	WSL	Window Sill Level
IT	Intercom	WHL	Window Head Level
KO	Kerb Outlet	WL	Water Level
LB	Life Buoy	WM	Water Meter
LP	Lamp Post	WO	Wash Out

FENCE TYPES

B/W	Barbed Wire
C/B	Closed Boarded
C/L	Chain Link
I/R	Iron Rail
G/P	Galvanised Palisade
P/W	Post & Wire

LEVEL PREFIX DESCRIPTIONS

CL	Cover Level
GL	Ground Level
IL	Invert Level
BL	Basal Level
SFL	Soffit Level
CP	Catch Pit

SCENARIO 4

SPILL SCENARIO LOOKS AT CONTAINING 10,875M³ WITHIN THE SITE CONTAINMENT WITH GATE REMAINING SHUT AND BUND WALL ENDS EXTENDED INTO EMBANKMENT TO REMOVE GAPS AT END.
TOP OF LIQUID LEVEL OF 98.069m A.O.D

CONTAINMENT = **10,875m³** (10,875,000ltr)

HATCHING SHOW EXTENTS OF CONTAINMENT

- EXTENT OF SPILL

Rev	Amendments	Date	By	Chk	Auth
1	ADDITIONAL CONTAINMENT MODEL	09/24	GJH	NS	VSQ
0	TOPOGRAPHIC SURVEY	07/24	GJH	NS	VSQ

SLR

www.slrconsulting.com

Drawing Status & Suitability Code

Client: Biogen

Project: WESTWOOD AD PLANT
RUSHDEN

Drawing Title: CONTAINMENT MODELLING

Scale		SLR Project No.
1:250	@ A0	403.065590.00001

Designed	Drawn	Checked	Authorised
	GJH	NS	VSQ
Date	Date	Date	Date
	09/24	09/24	09/24

Drawing Number: **SHEET 5 OF 5** | Rev.: 1

E:\Surveys\SLR - Westwood\Issue\403.065590.00001.009.1_WESTWOOD AD PLANT 09024.dwg 29/09/2024

© Crown copyright and database rights 2024 Ordnance Survey Licence number 0100031673

© This drawing and its content are the copyright of SLR Consulting Ltd and may not be reproduced or amended except by prior written permission. SLR Consulting Ltd accepts no liability for any amendments made by other persons.