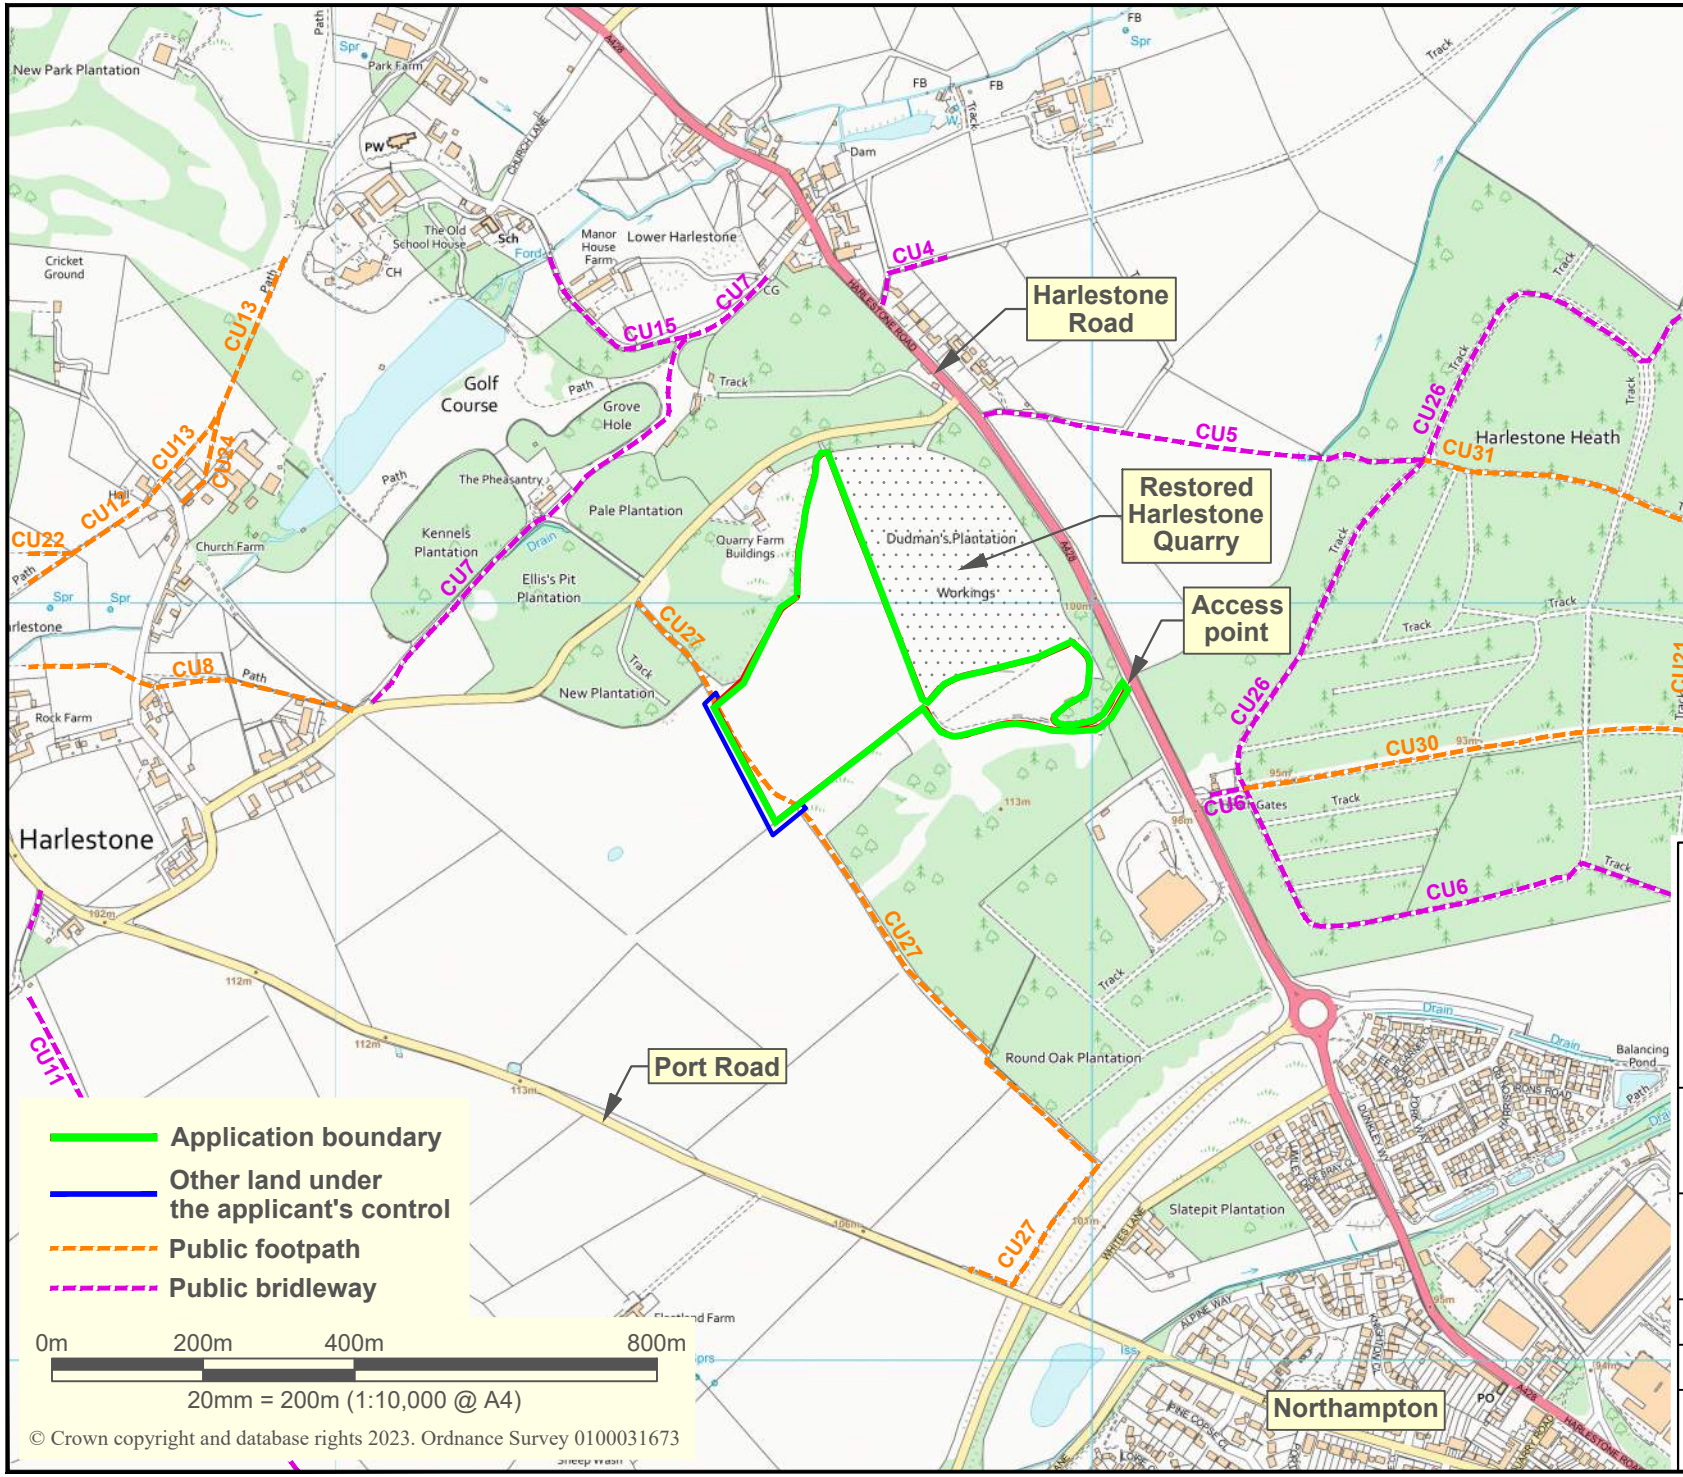

Application boundary

Other land under the applicant's control

Public footpath

Public bridleway

0m 200m 400m 800m

20mm = 200m (1:10,000 @ A4)

© Crown copyright and database rights 2023. Ordnance Survey 0100031673

MICK GEORGE
6 LANCASTER WAY
ERMINE BUSINESS PARK
HUNTINGDON
CAMBS
PE29 6XU
TEL: 01480 498099 FAX: 01480 498077
WWW.MICKGEORGE.CO.UK

Project
HARLESTONE QUARRY

Title
LOCATION PLAN

Drawn: AP		**Approved:** JG	
Date: 05/06/2023		**Scale:** 1:10,000 @ A4	
Drawing number H40/2/22/01	**Paper size** A4	**Rev.** -	