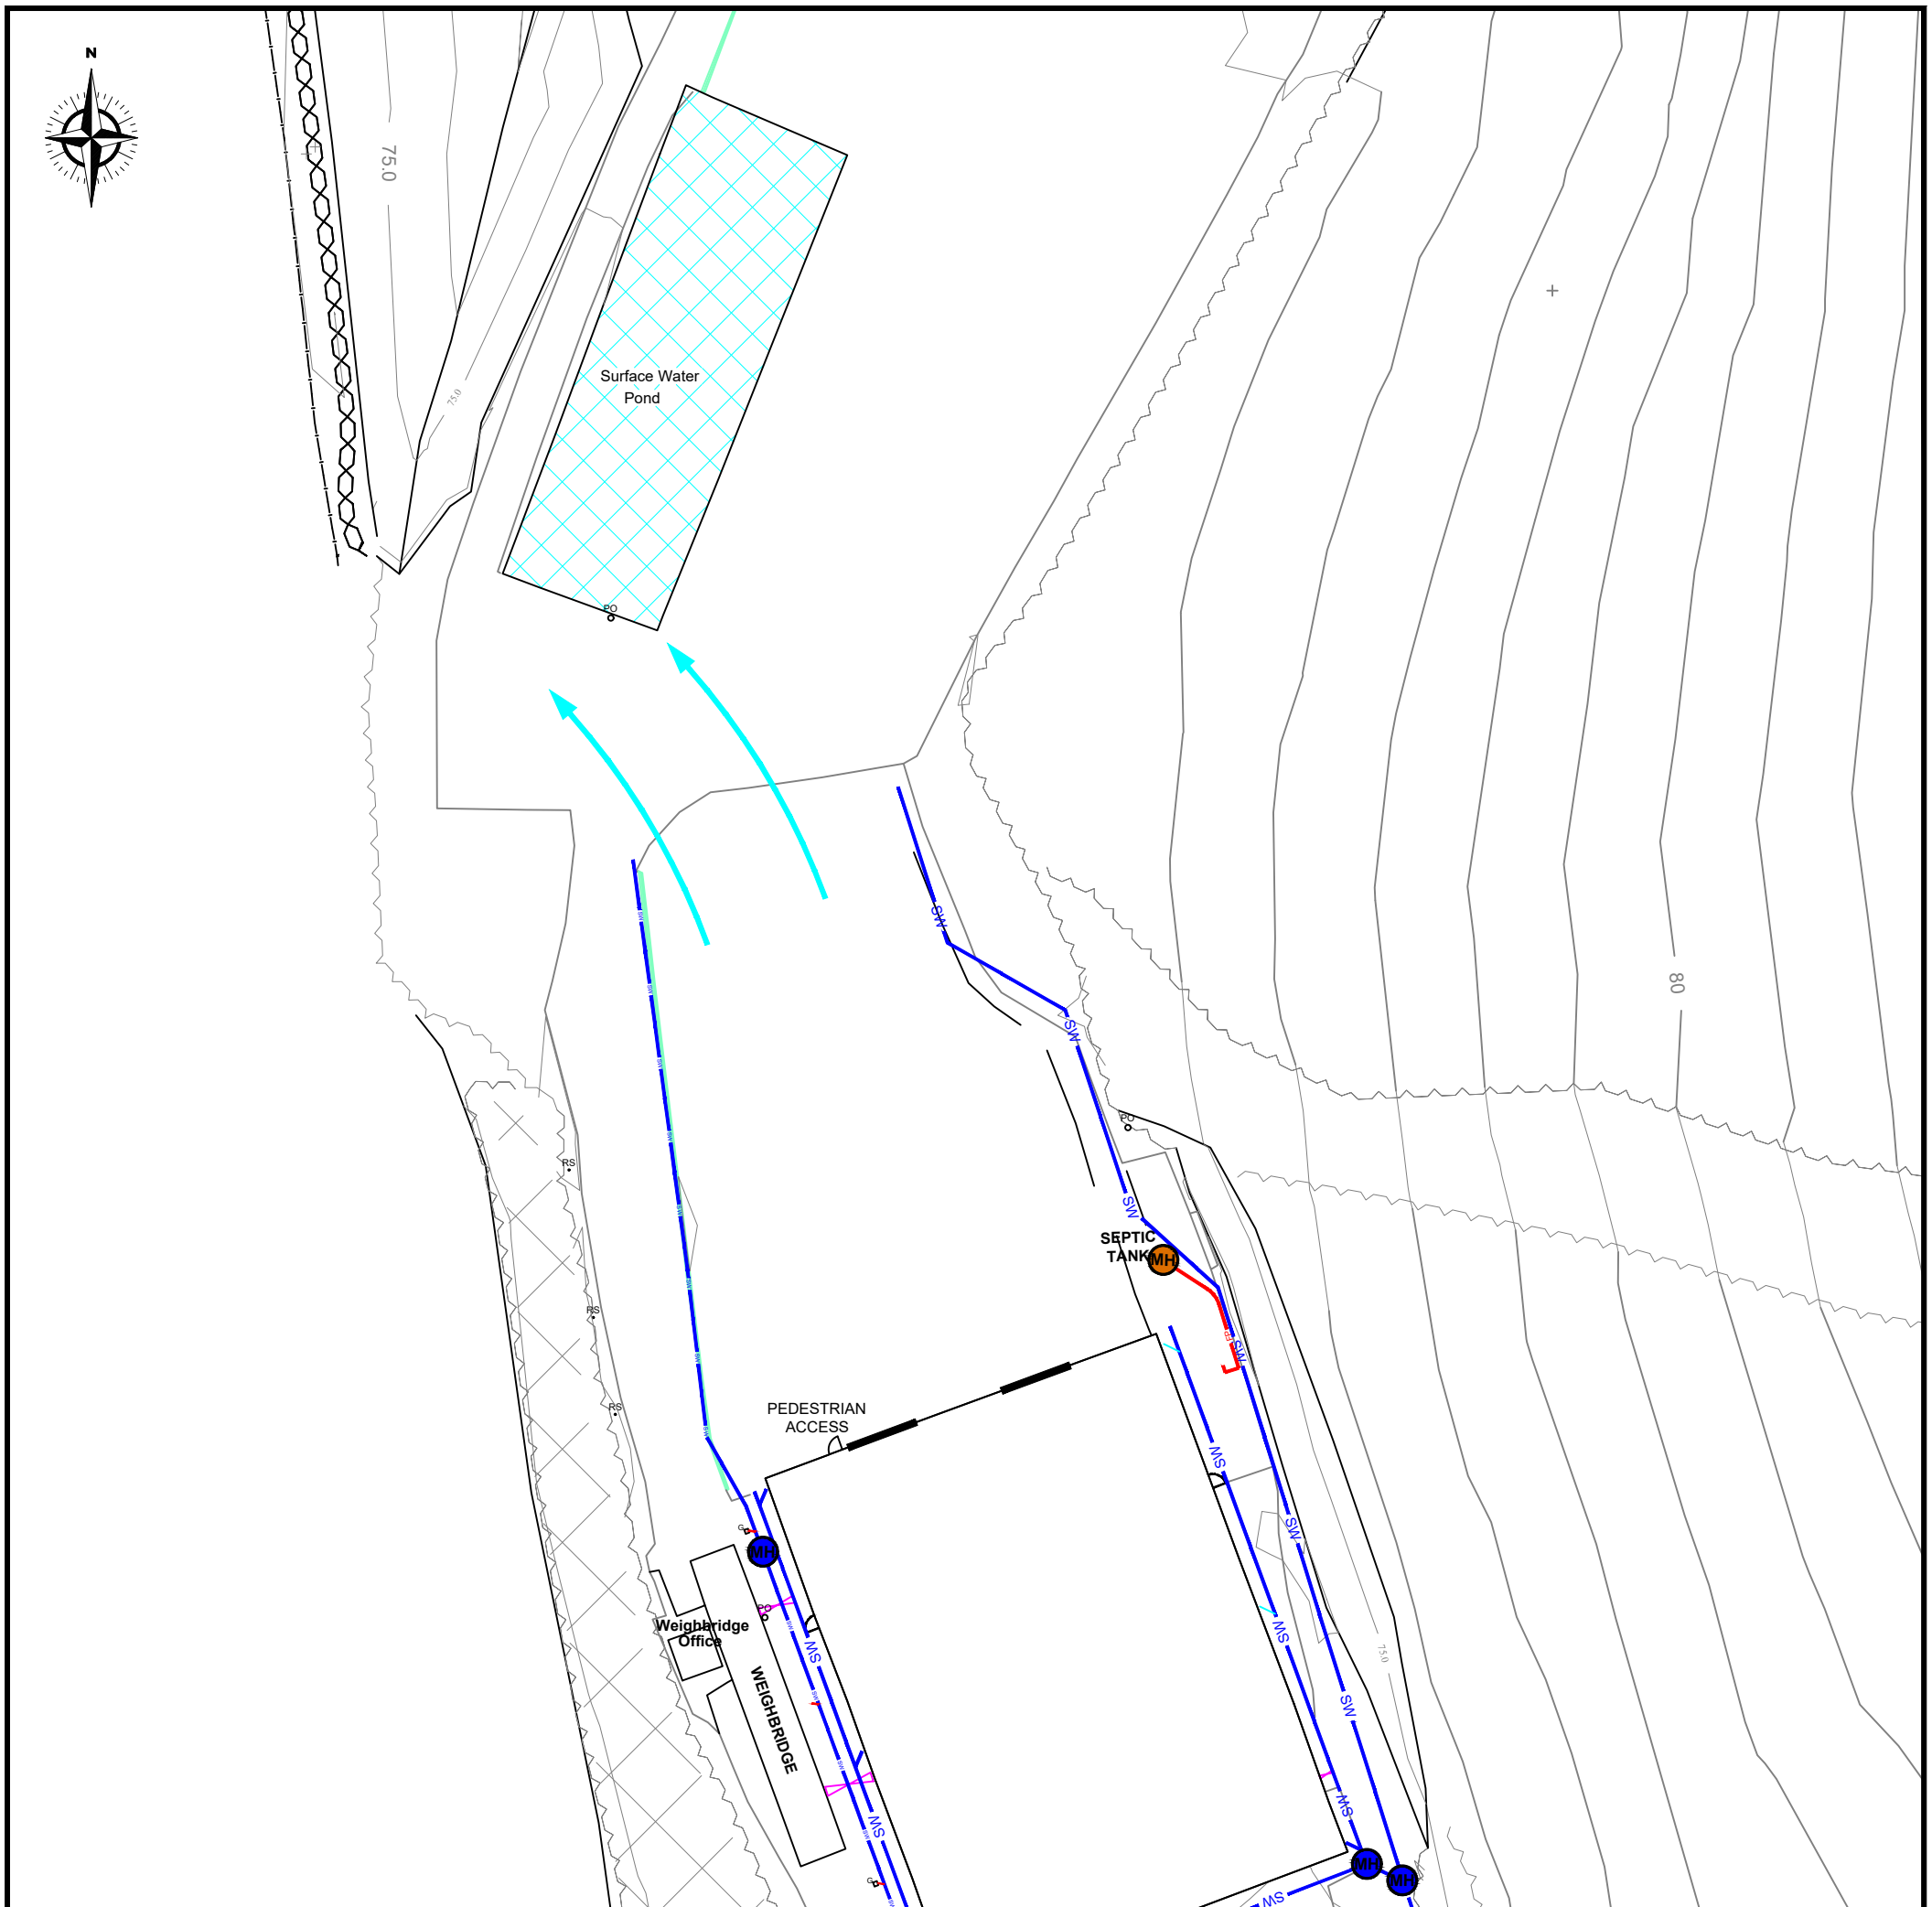


Key

- Surface Water Flow
- FP — Foul Water
- SW — Surface Water
- MH — Surface Water MH
- MH — Foul Water MH


suez

Darwen Resource Recovey Park, Lower Eccleshill Road, Darwen, BB3 0RP
Tel:(01254)819700, Fax:(01254)819749, Email: richard.bisset@sita.co.uk


| | |
|---|---|
| Site | Sidegate Lane Battery Recycling Facility |
| Title | Proposed Site Drainage Plan |
| Scale | 1:500 @ A3 |
| Date | June 2025 |
| Drawing Ref | Sgl-LITH-DRN-0625-01 |
| Drawn by | JA |
| Checked by | GGD |

| Rev | subject | date |
|---|---|---|
| | | |
| | | |
| | | |
| | | |
| | | |