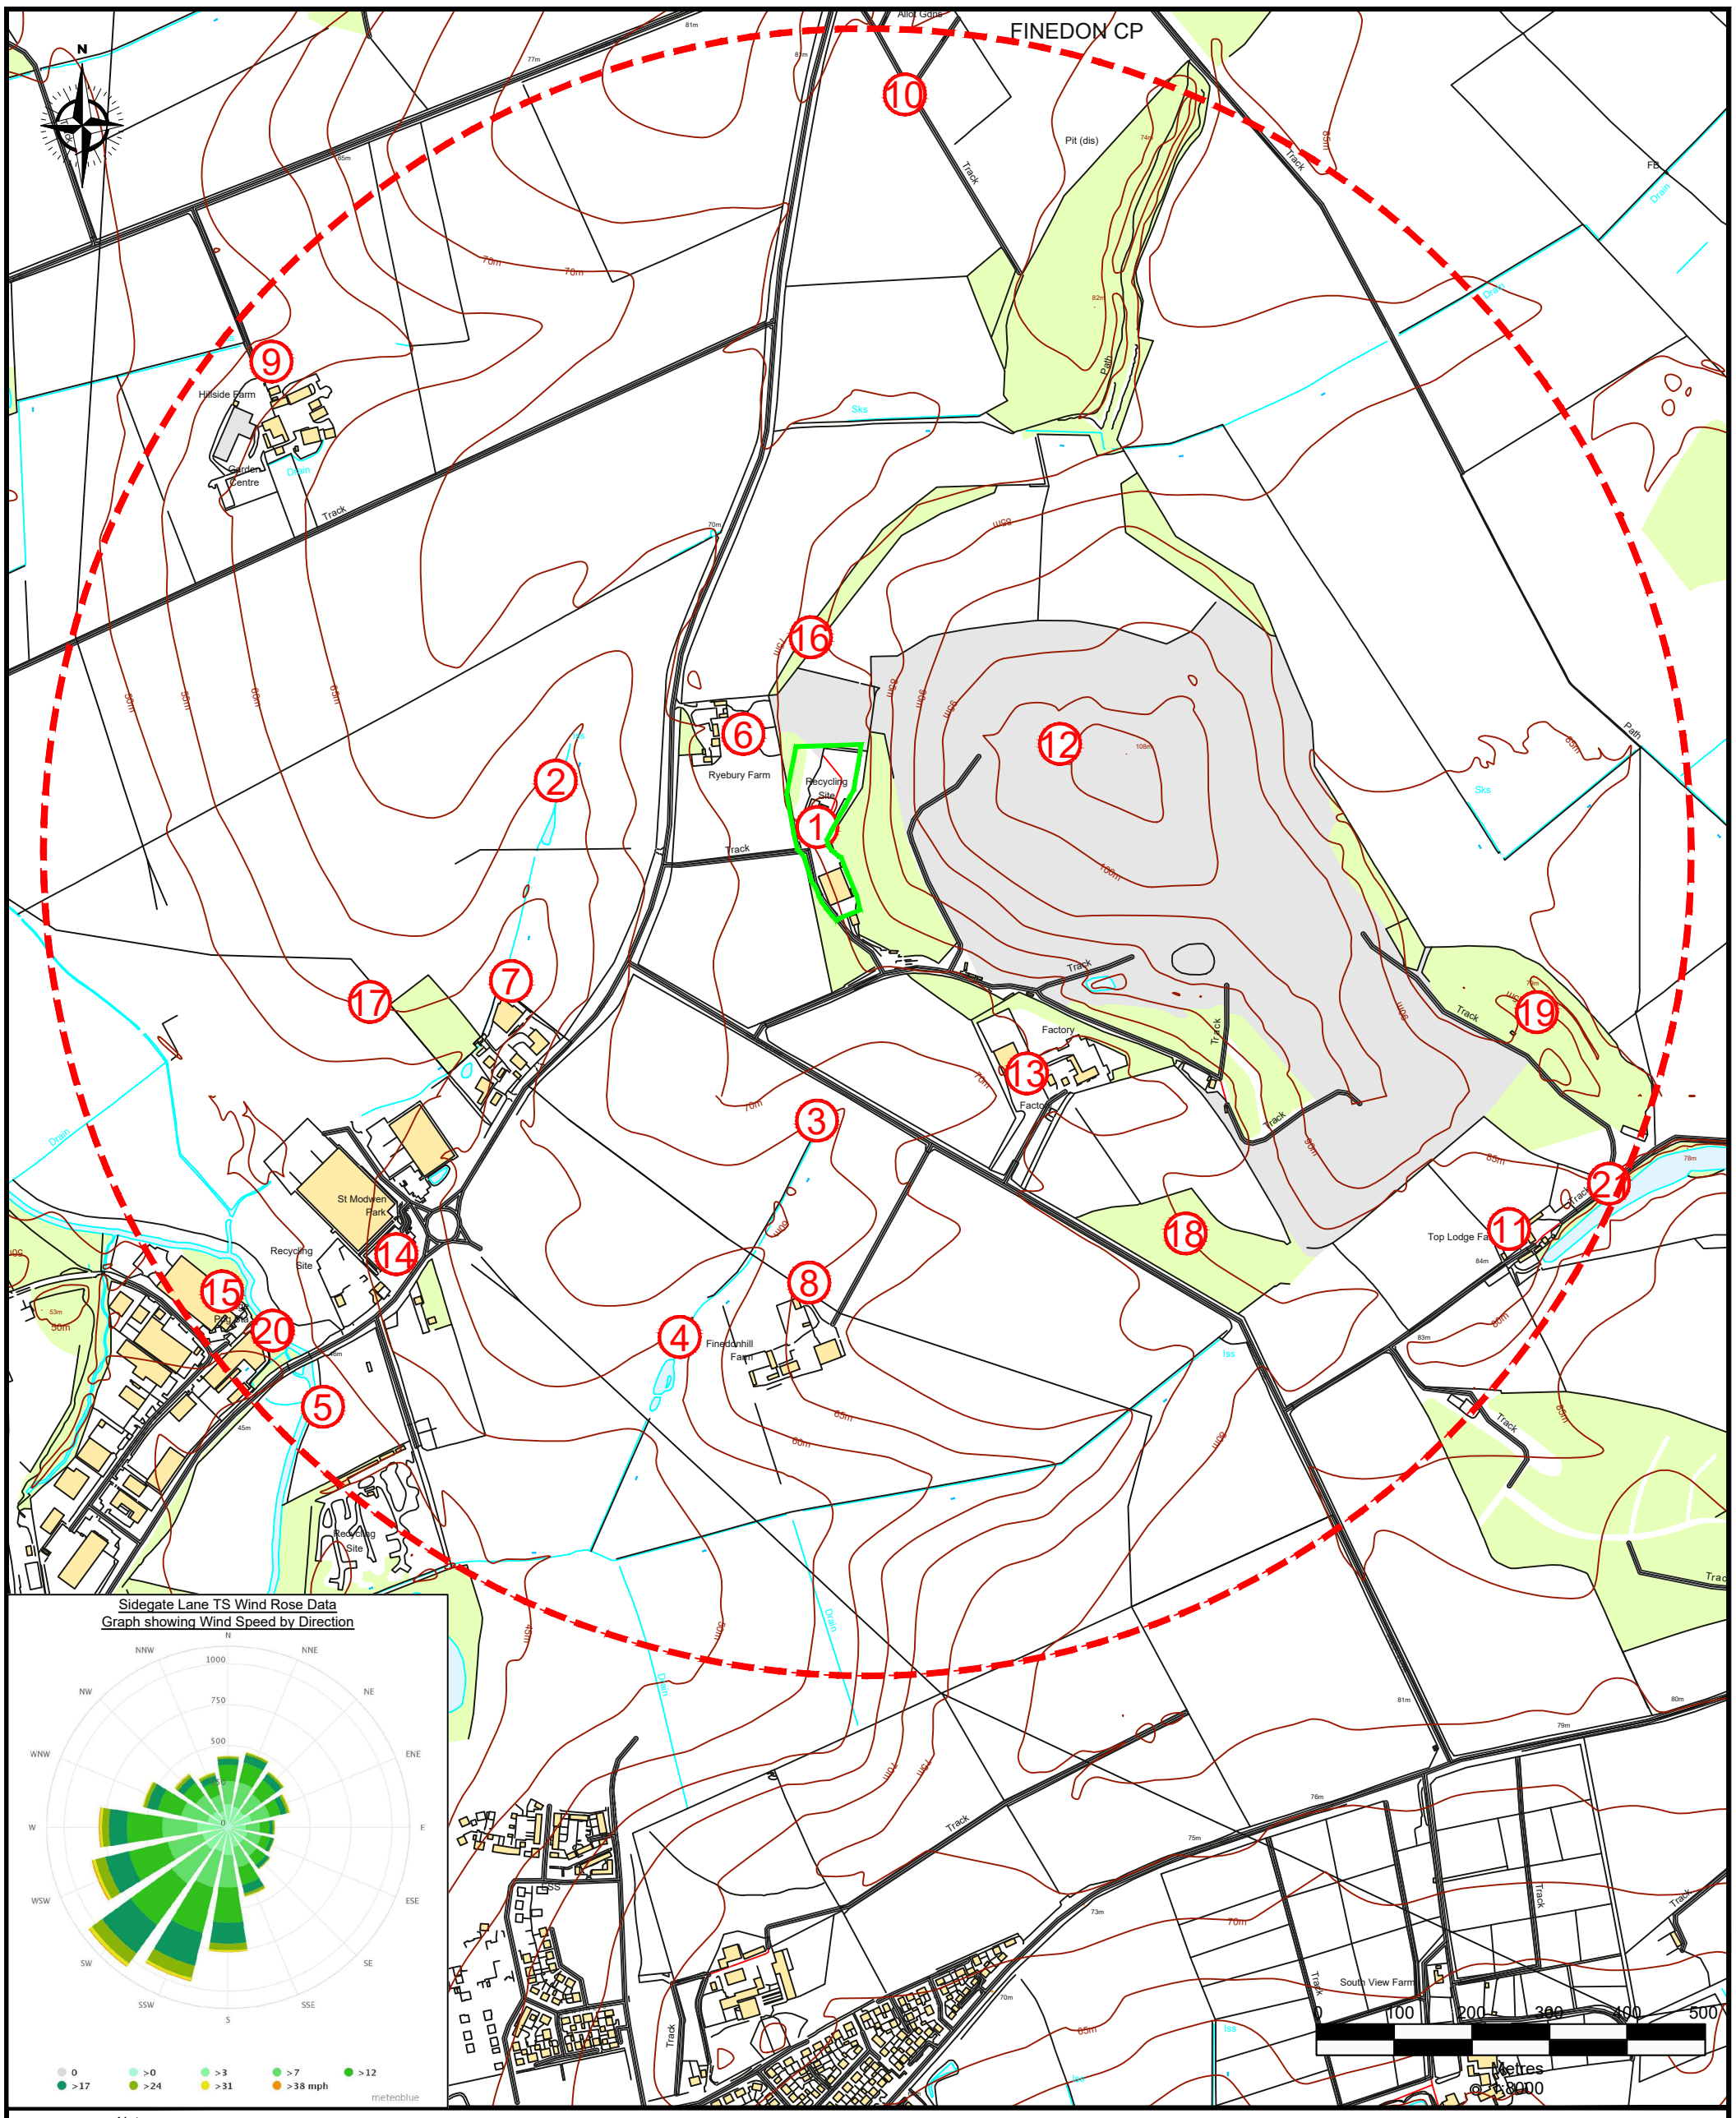

Notes

1. Reproduced from the Ordnance Survey Map with the permission of the Controller of Her Majesty's Stationary Office, Crown Copyright, Licence Number 100004910.

Site Boundary

1km Offset

5 Receptors

Darwen Resource Recovey Park, Lower Eccleshill Road, Darwen, BB3 0RP
Tel:(01254)819700, Fax:(01254)819749, Email: richard.bisset@sita.co.uk

Site	Sidegate Lane Battery Recycling Facility
Title	Receptor Plan
Scale	1:8,000 @ A3
Date	June 2025
Drawing Ref	Sgl-LITH-REC-0625-01
Drawn by	JA
Checked by	KH

Rev	subject	date