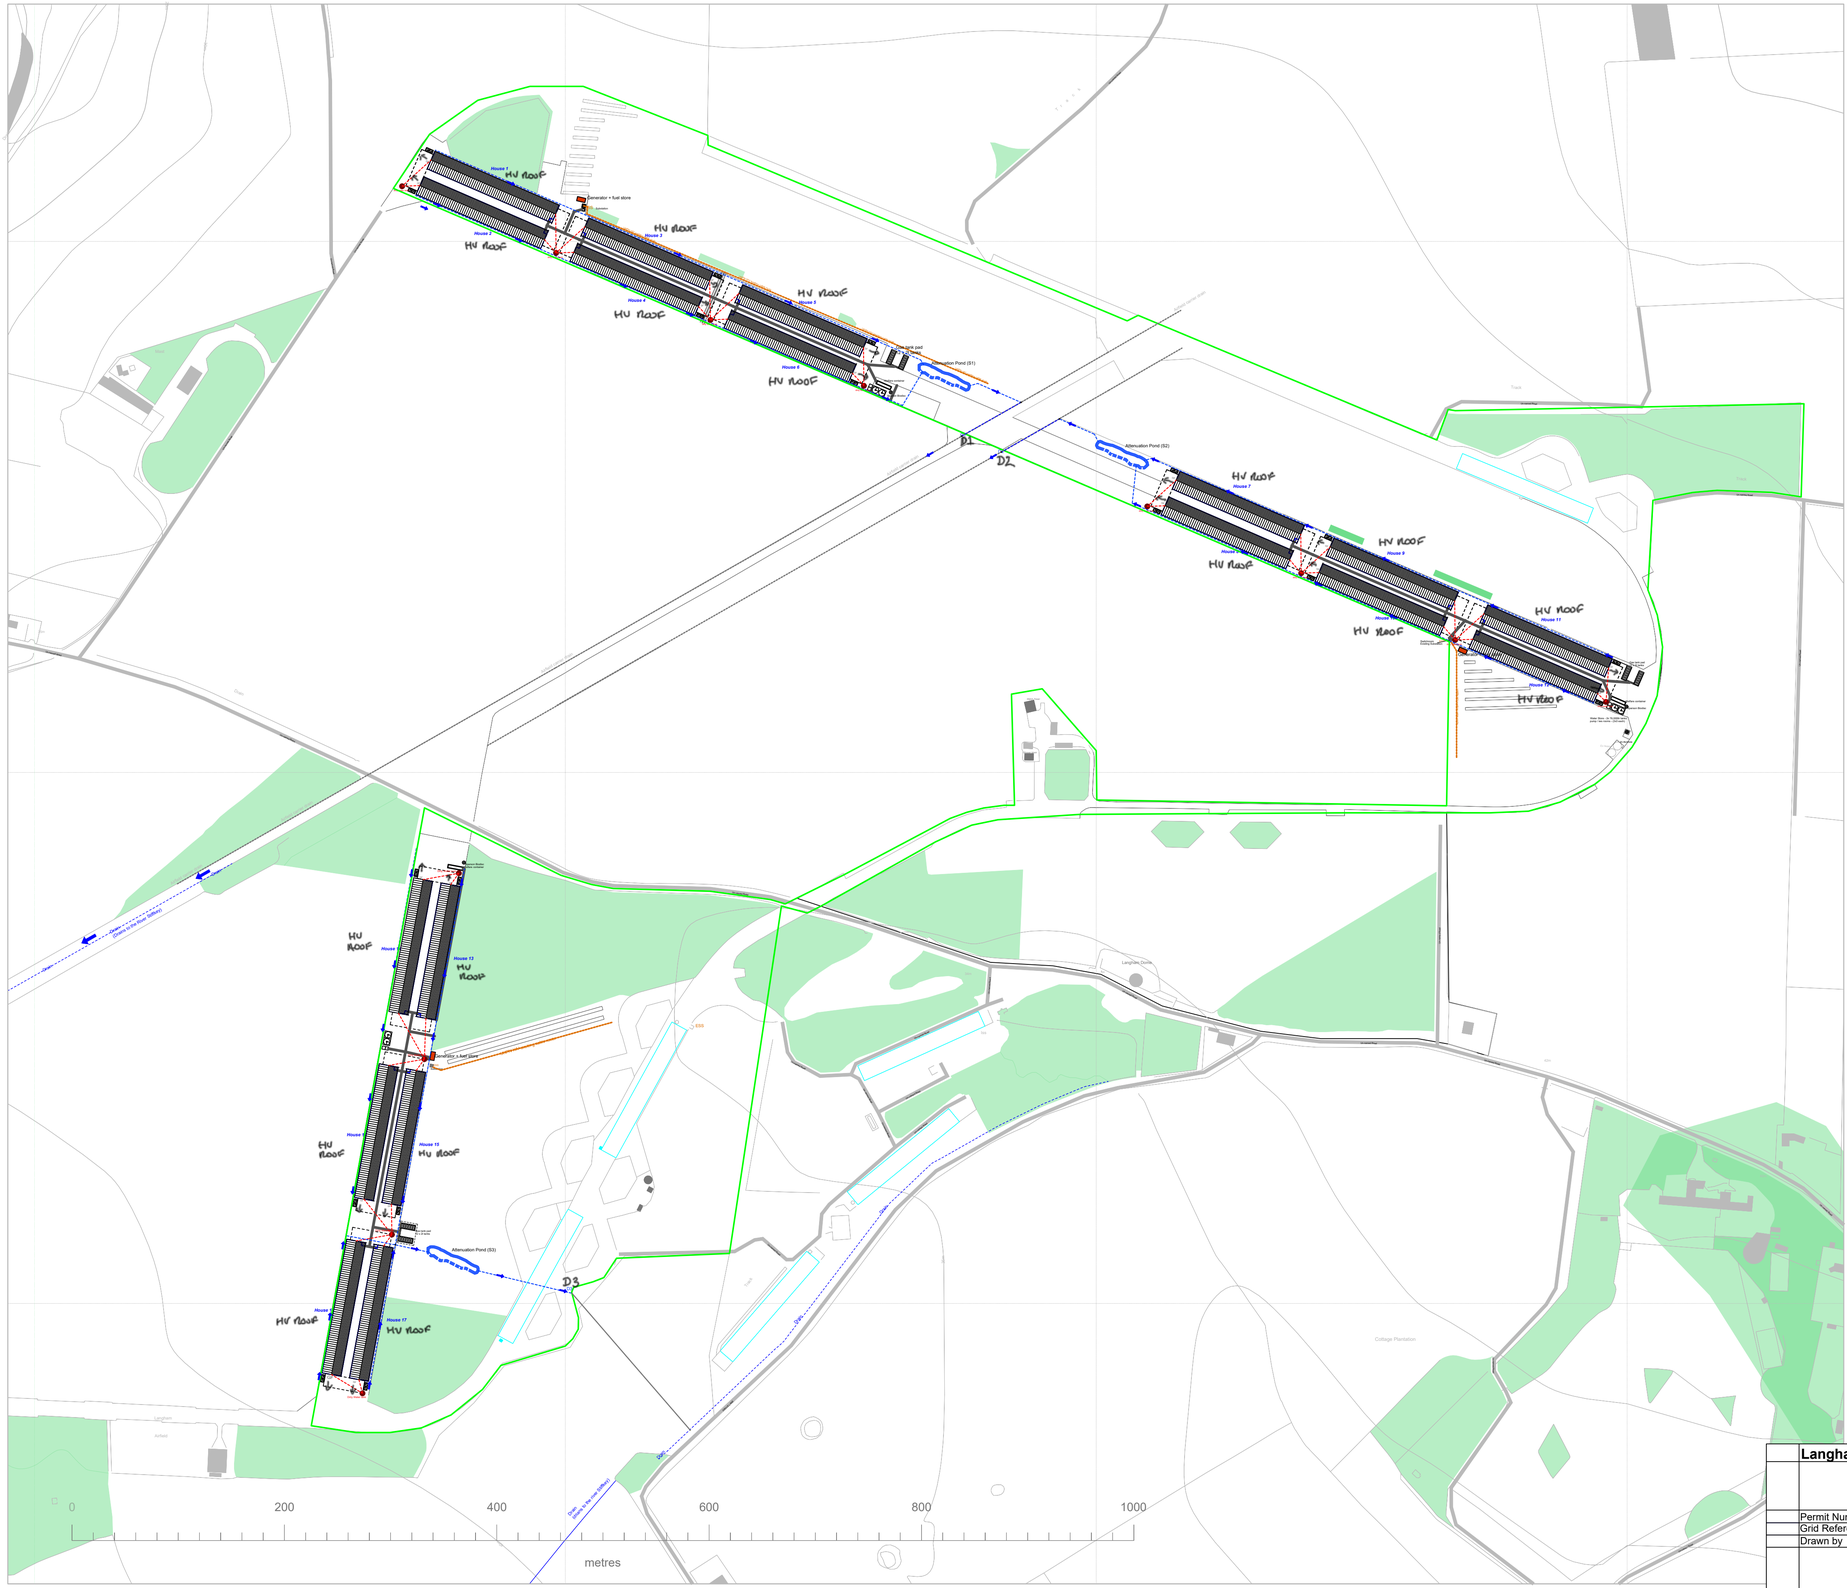

HIGH VELOCITY ROOF FANS ON ALL POULTRY HOUSES

GE ↑ GABLE END FANS & DIRECTION

Langham - Housing & Drianage	
Permit Number	
Grid Reference	
Drawn by	

N
W E
S