


CONTRACTOR

CLARK, RICHARDSON AND BISKUP CONSULTING ENGINEERS, INC.
CRB ARCHITECTS-ENGINEERS P.C.
101 STATION LANDING
SUITE 210
MEDFORD, MA 02155
PHONE: 617-475-3050
FAX: 617-475-3052

**Integrated Project Services**
Engineering Design/Build Compliance Consulting
The Crescent
Birmingham Business Park
Birmingham
B37 7YE
UNITED KINGDOM
+44(0) 121 289 3471

KEYPLAN

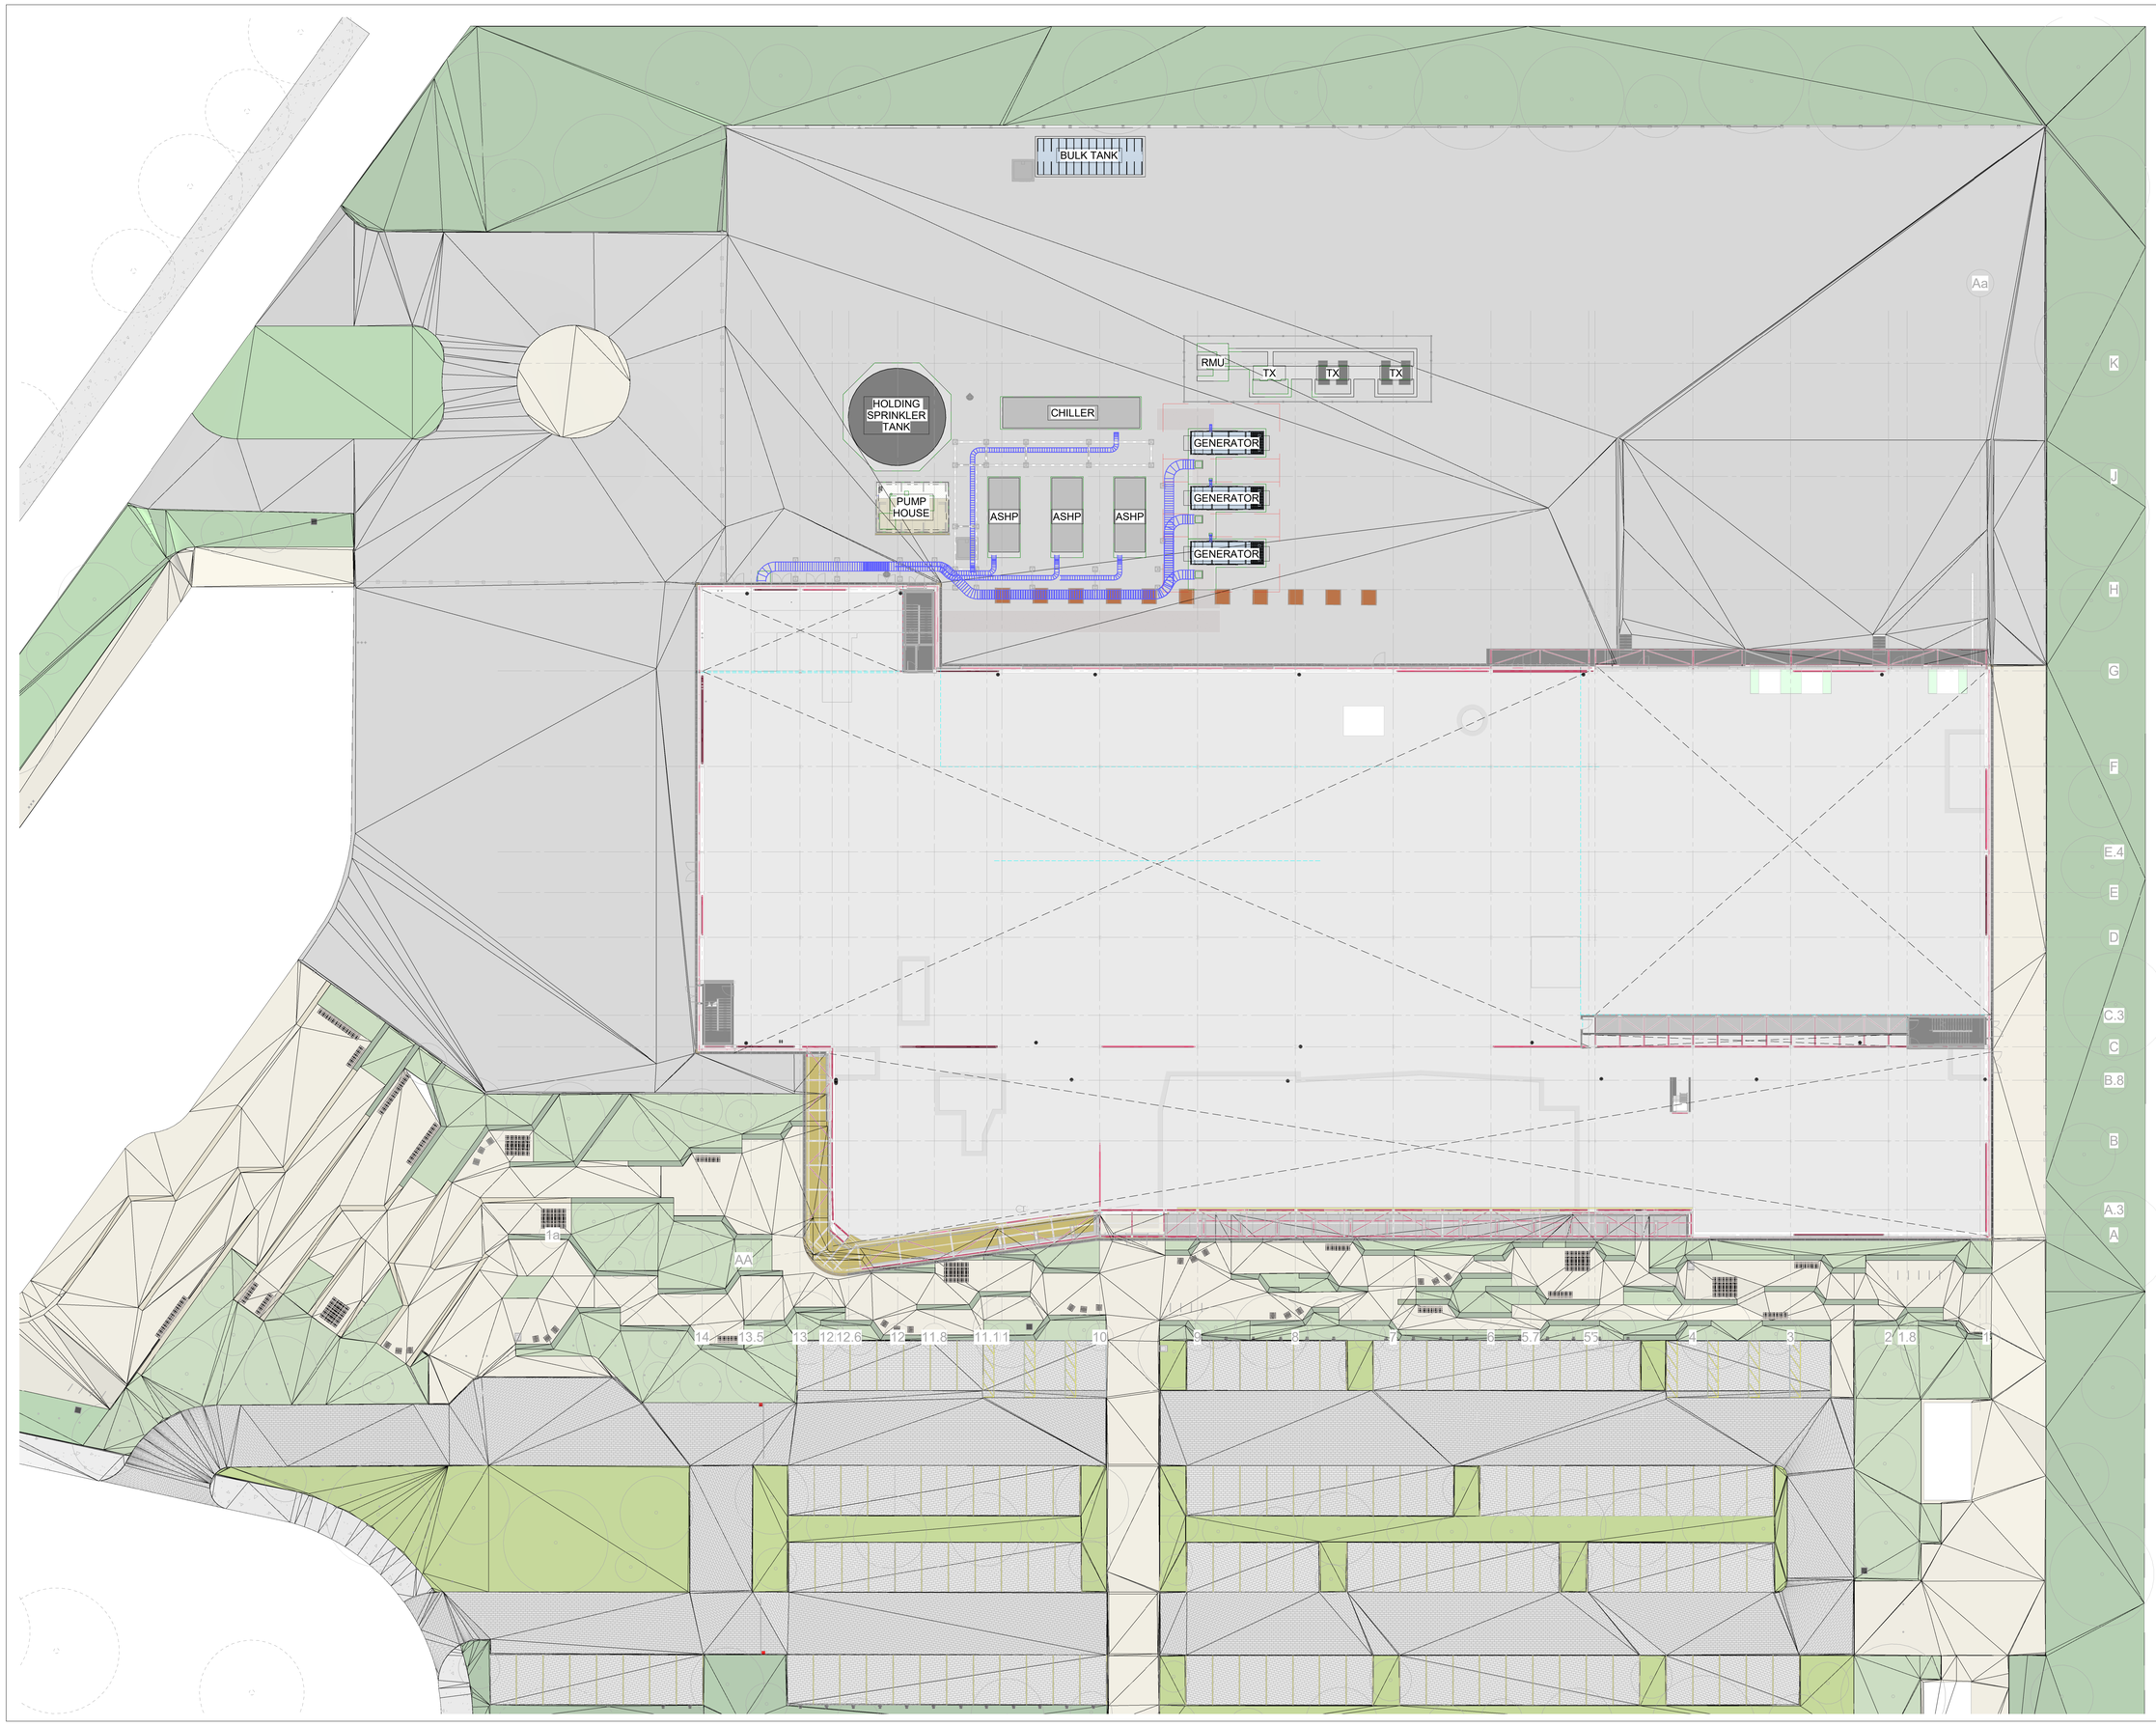


PROJECT NORTH

STAMP

| REV | DATE | DESCRIPTION | BY | CHK/APP |
|---|---|---|---|---|
| C0 | 03OCT23 | FOR INFORMATION | PT | FN/KJ |

STATUS

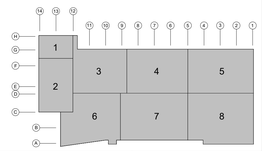CONFIDENTIAL

DO NOT DISTRIBUTE OUTSIDE OF MODERNATX, INC. WITHOUT WRITTEN PERMISSION.

moderna

SITE **PROJECT RESILIENCE**

BUILDING **DS BUILDING**

TITLE

SITE LAYOUT

| ASSET ID | PROJECT NO. | DISCIPLINE | | |
|---|---|---|---|---|
| | 22332 | | | |
| DRAWING NO. | VEEVA NO. | SCALE | SHT | REV |
| MUH100-G-1GS2004 | | 1 : 200 | | C0 |