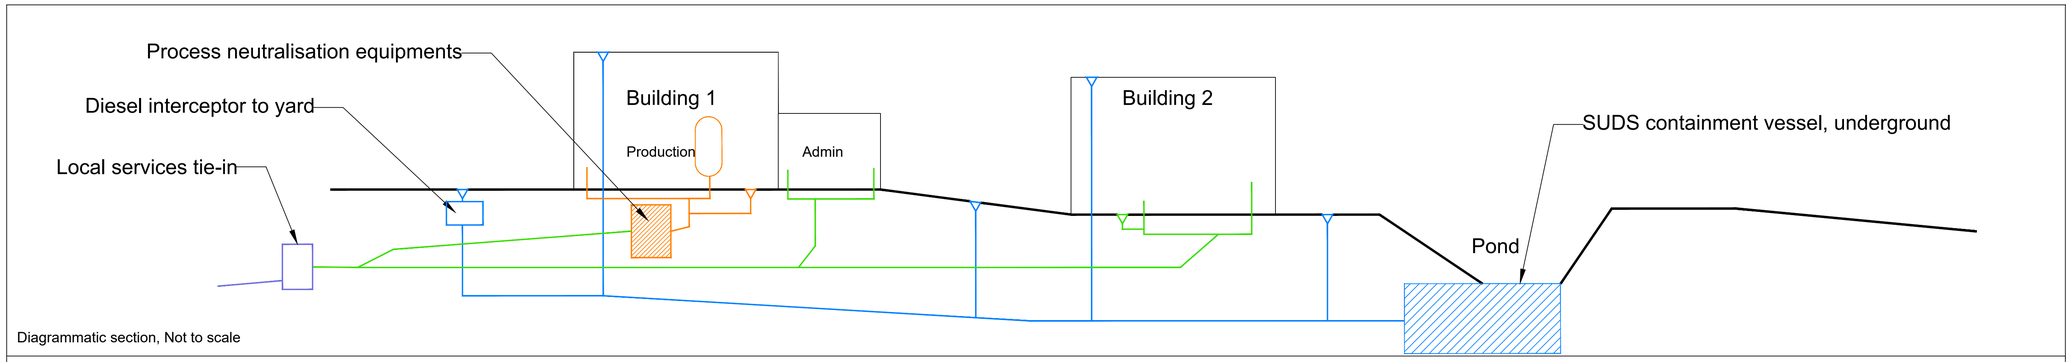


Diagrammatic section, Not to scale

CONTRACTOR

CLARK, RICHARDSON AND BISKUP CONSULTING ENGINEERS, INC.
CRB ARCHITECTS-ENGINEERS P.C.
101 STATION LANDING
SUITE 210
MEDFORD, MA 02155
PHONE: 617-475-3050
FAX: 617-475-3052

Integrated Project Services
Engineering Design/Build Compliance Consulting
The Crescent
Birmingham Business Park
Birmingham
B37 7YE
UNITED KINGDOM
+44(0) 121 289 3471

KEYPLAN




PROJECT NORTH

STAMP

| REV | DATE | DESCRIPTION | BY | CHK/APP |
|---|---|---|---|---|

STATUS

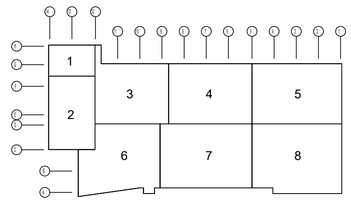CONFIDENTIAL

DO NOT DISTRIBUTE OUTSIDE OF MODERNATX, INC. WITHOUT WRITTEN PERMISSION.

moderna

SITE
**PROJECT RESILIENCE**

BUILDING
**DRUG SUBSTANCE**

TITLE
Drainage Diagram
Site disposal systems
Read with BM-B civils

| ASSET ID | PROJECT NO. | DISCIPLINE | | |
|---|---|---|---|---|
| | MUH | ARCHITECTURE | | |
| DRAWING NO. | VEEVA NO. | SCALE | SHT | REV |
| MUH000-SK-MRNA-0001 | | VAR @A1 | | |