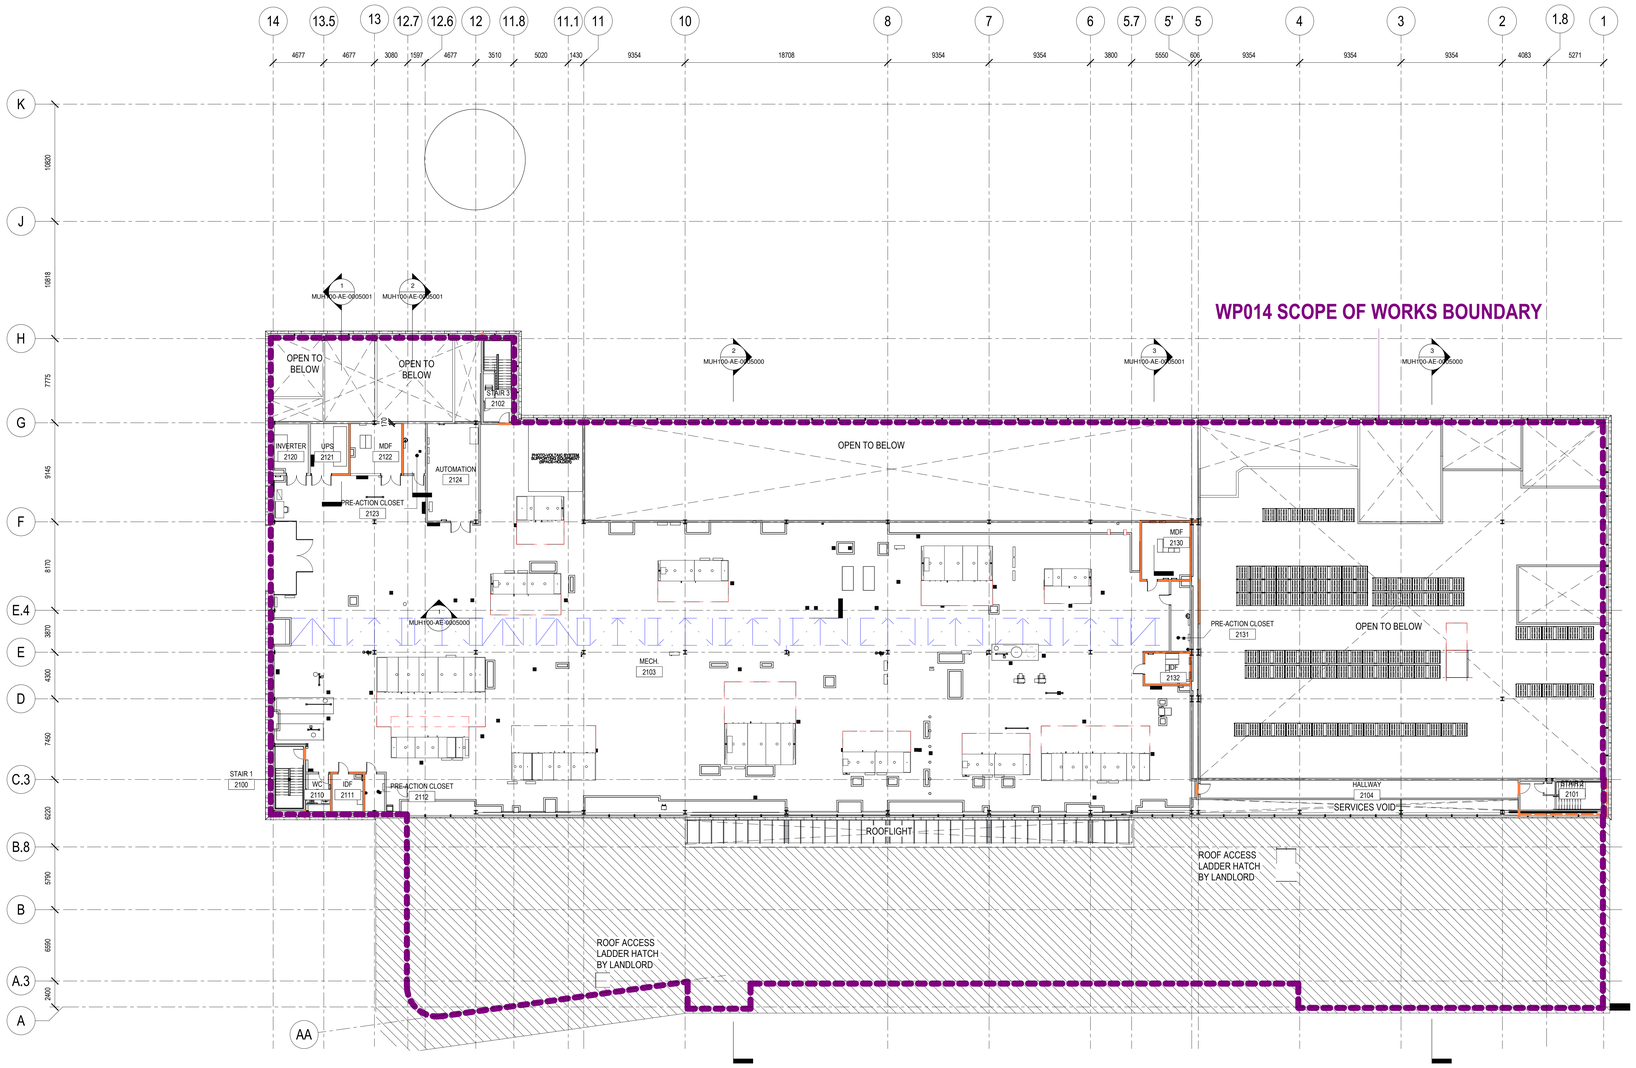


# GENERAL NOTES

1. RE: SHEET MUH100-AE-00000000 FOR GENERAL SYMBOLOGY LEGEND AND ARCHITECTURAL-SPECIFIC LEGENDS / ABBREVIATIONS.
2. RE: SHEET MUH100-G-0000000 FOR GENERAL ABBREVIATIONS / EQUIPMENT DESIGNATIONS UTILIZED ACROSS ALL DISCIPLINES.
3. THIS PLAN IS INTENDED TO SHOW OVERALL COMPOSITION AND ADJACENCIES. RE: ARCHITECTURAL ANNOTATION SHEETS MUH100-AE-1 ##-1000 SERIES FOR ADDITIONAL INFORMATION.

CONTRACTOR

CLARK, RICHARDSON AND BISKUP CONSULTING ENGINEERS, INC.
CRB ARCHITECTS-ENGINEERS P.C.
101 STATION LANDING
SUITE 210
MEDFORD, MA 02155
PHONE: 617-475-3050
FAX: 617-475-3052

Integrated Project Services
Engineering Design/Build Compliance Consulting
The Crescent
Birmingham Business Park
Birmingham
B37 7YE
UNITED KINGDOM
+44(0) 121 289 3471

KEYPLAN

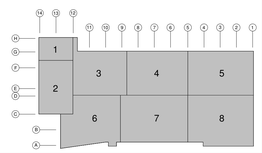

PROJECT NORTH

STAMP

| REV | DATE | DESCRIPTION | BY | CHK/APP |
|---|---|---|---|---|
| C02 | 25Oct23 | Issue For Construction | PDC | SB/KJ |
| C01 | 25Aug23 | Issue For Construction | PDC | RPC/KJ |
| T1 | 20Mar23 | Work Package indicators removed | PDC | RPC/KJ |
| T0 | 23Feb23 | Issued For Tender | PT | RPC/KJ |

STATUS

CONFIDENTIAL

DO NOT DISTRIBUTE OUTSIDE OF MODERNATX, INC. WITHOUT WRITTEN PERMISSION.

moderna

SITE
**PROJECT RESILIENCE**

BUILDING
**DS BUILDING**

TITLE
ARCHITECTURAL
OVERALL FLOOR PLAN
LEVEL 1

| ASSET ID | PROJECT NO. | DISCIPLINE | | |
|---|---|---|---|---|
| | 22332 | ARCHITECTURE | | |
| DRAWING NO. | VEEVA NO. | SCALE | SHT | REV |
| MUH100-AE-01L1000 | | 1 : 200 | | C02 |