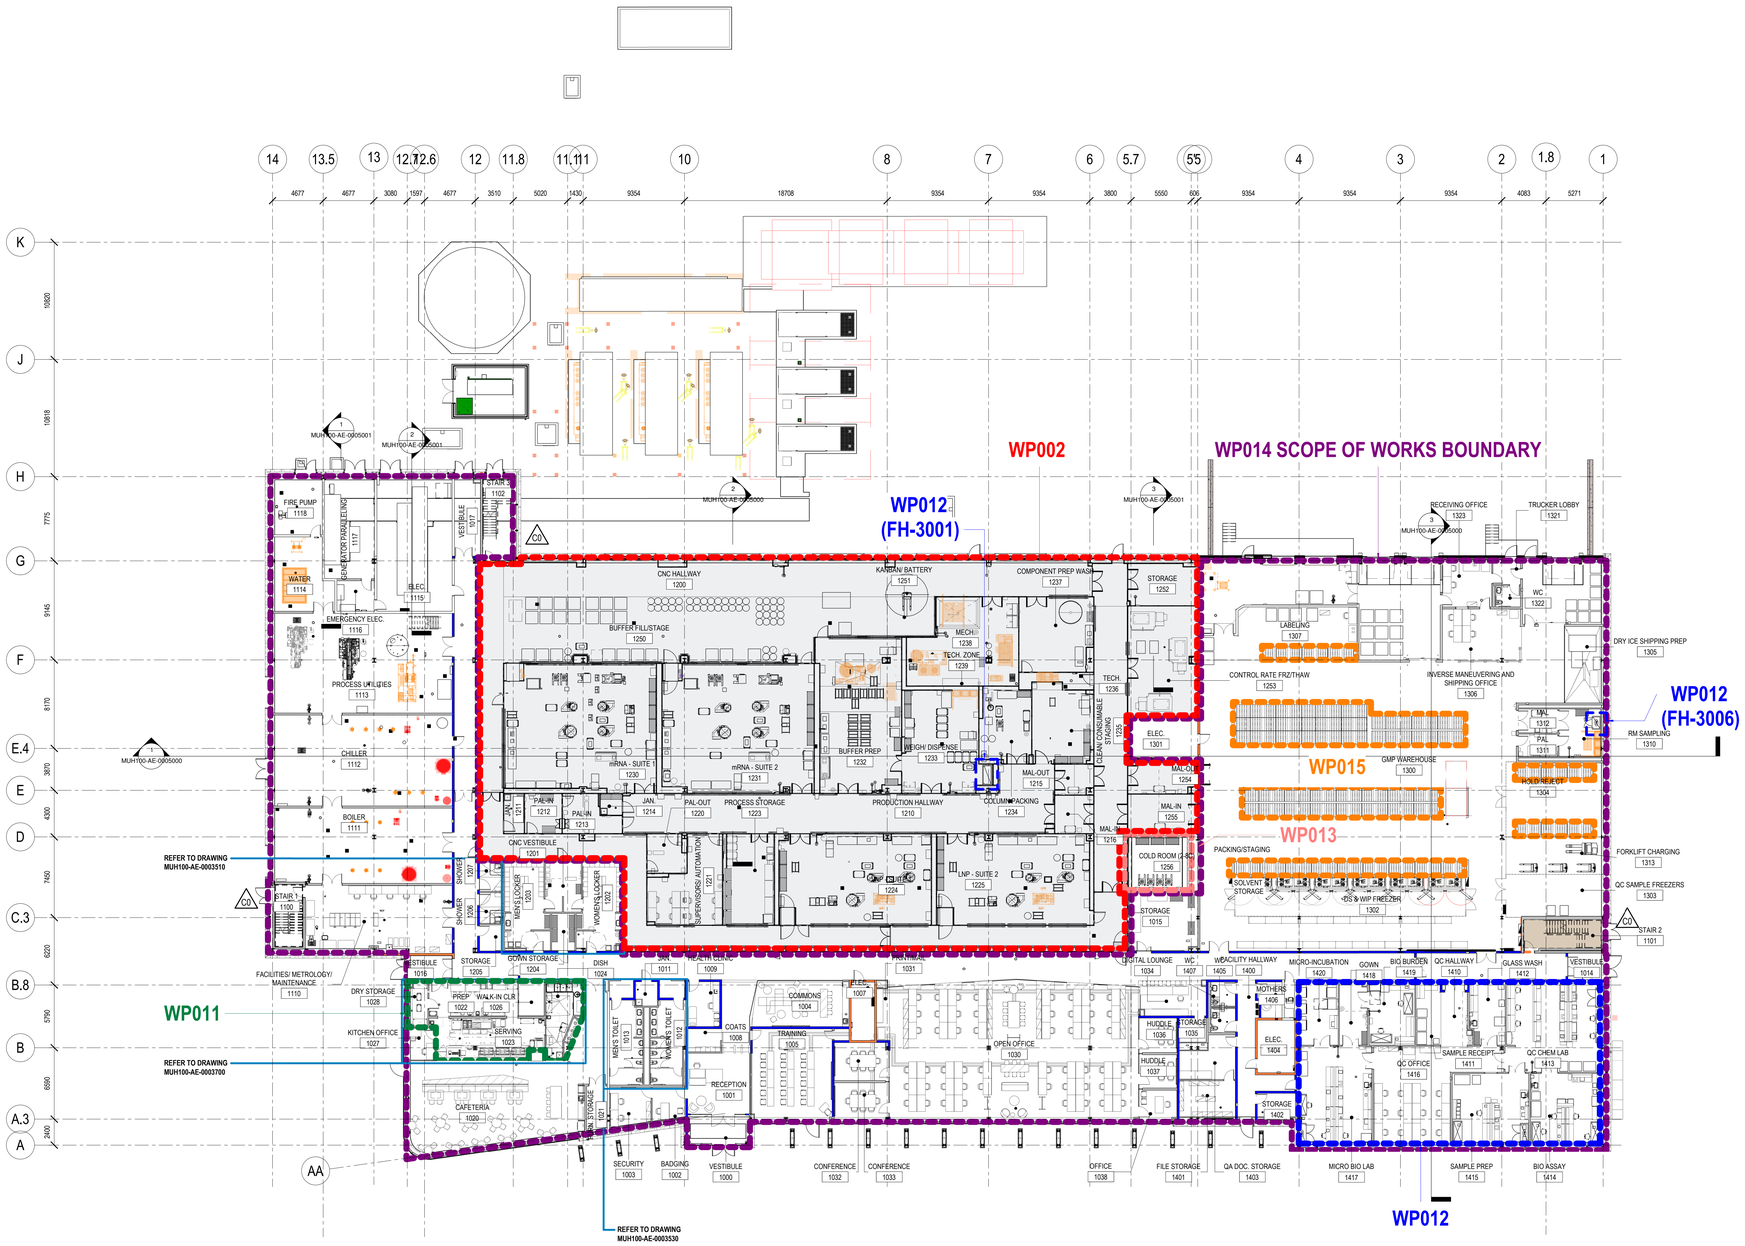


## GENERAL NOTES

1. RE: SHEET MUH100-AE-0000000 FOR GENERAL SYMBOLOGY LEGEND AND ARCHITECTURAL-SPECIFIC LEGENDS / ABBREVIATIONS.
2. RE: SHEET MUH100-G-0000000 FOR GENERAL ABBREVIATIONS / EQUIPMENT DESIGNATIONS UTILIZED ACROSS ALL DISCIPLINES.
3. THIS PLAN IS INTENDED TO SHOW OVERALL COMPOSITION AND ADJACENCIES. RE: ARCHITECTURAL ANNOTATION SHEETS MUH100-AE-1##-1000 SERIES FOR ADDITIONAL INFORMATION.

WP002 CLEANROOM FIT OUT SCOPE OF WORK

WP011 CATERING FIT OUT SCOPE OF WORK

WP012 LABORATORY FURNITURE FIT OUT SCOPE OF WORK

WP013 COLDROOM FIT OUT SCOPE OF WORK

WP015 WAREHOUSE RACKING FIT OUT SCOPE OF WORK

FINISHED SHELL CORES BY LANDLORD

CONTRACTOR

CLARK, RICHARDSON AND BISKUP CONSULTING ENGINEERS, INC.
CRB ARCHITECTS-ENGINEERS P.C.
101 STATION LANDING
BLDG 1, STE 1
MEDFORD, MA 02155
PHONE: 617-475-3050
FAX: 617-475-3052

Integrated Project Services
Engineering Design/Build Compliance Consulting
The Crescent
Birmingham Business Park
Birmingham
B37 7YE
UNITED KINGDOM
+44(0) 121 289 3471

KEYPLAN

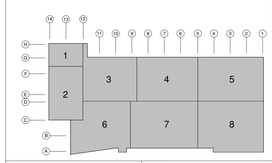

PROJECT NORTH

STAMP

| REV | DATE | DESCRIPTION | BY | CHK/APP |
|---|---|---|---|---|
| C02 | 25Oct23 | Issue For Construction | PDC | SB/KJ |
| C01 | 25Aug23 | Issue For Construction | PDC | RPC/KJ |
| T2 | 31Mar23 | Issued For Tender | PDC | RPC/KJ |
| T1 | 20Mar23 | Work Package indicators removed | PDC | RPC/KJ |
| T0 | 23Feb23 | Issued For Tender | PT | RPC/KJ |

STATUS

CONFIDENTIAL
DO NOT DISTRIBUTE OUTSIDE OF MODERNATX, INC. WITHOUT WRITTEN PERMISSION.

moderna

SITE
**PROJECT RESILIENCE**

BUILDING
**DS BUILDING**

TITLE
ARCHITECTURAL
OVERALL FLOOR PLAN
GROUND FLOOR

| ASSET ID | PROJECT NO. | DISCIPLINE | | |
|---|---|---|---|---|
| | 22332 | ARCHITECTURE | | |
| DRAWING NO. | VEEVA NO. | SCALE | SHT | REV |
| MUH100-AE-1GL1000 | | As indicated | | C02 |