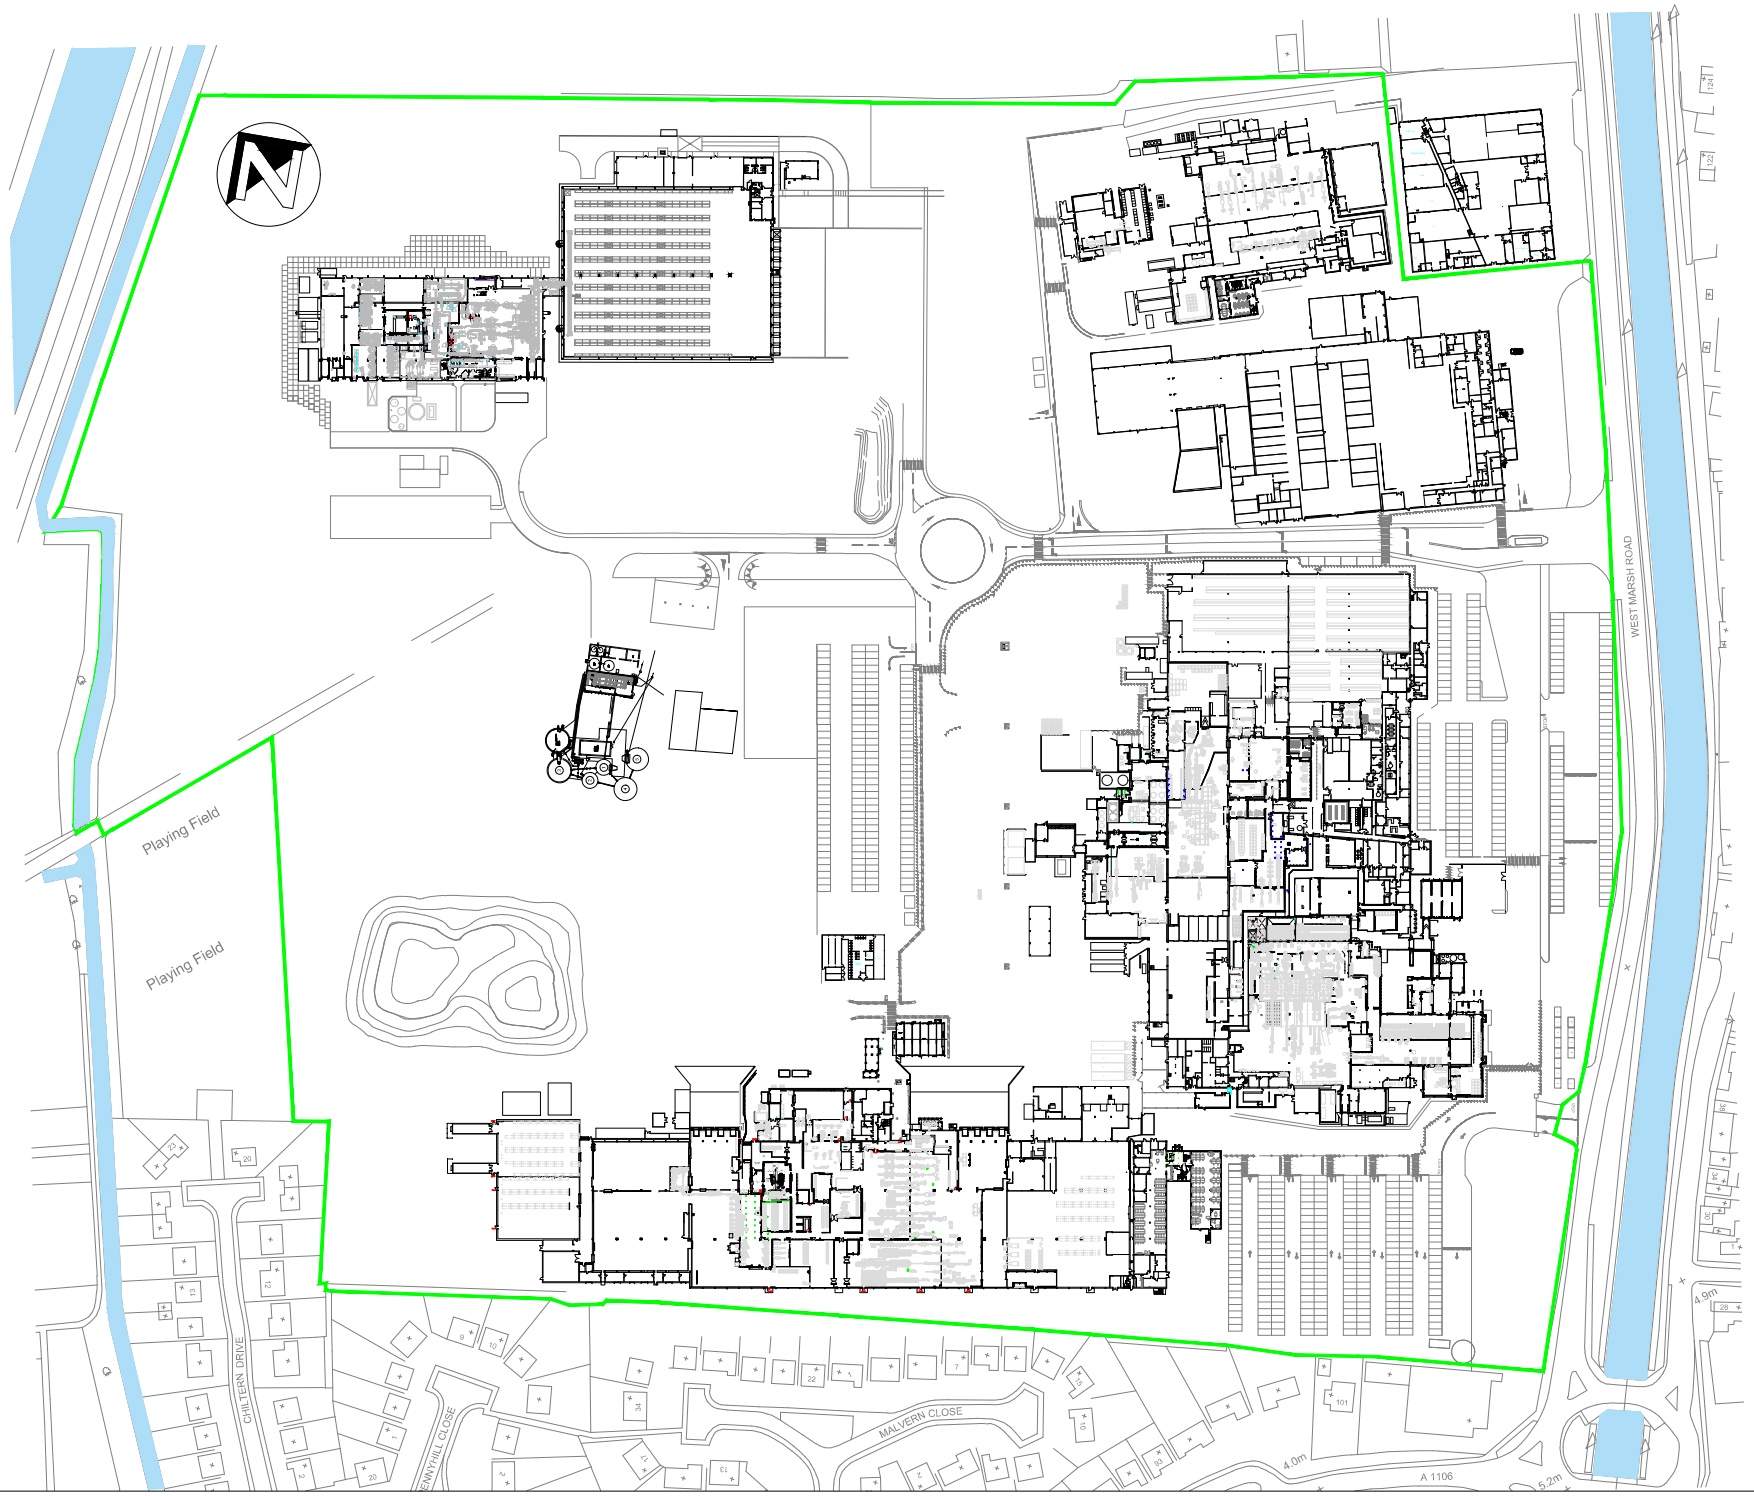

DO NOT SCALE FROM THIS DRAWING
THIS DRAWING IS COPYRIGHT

ORIGINAL			CURRENT LAYOUT	
issue	date	drawn	notes	check

BAKKAVOR

BAKKAVOR
WEST MARSH ROAD
SPALDING
LINCOLNSHIRE, PE11 2BB

PROJECT
SITEWIDE DRAWINGS
BAKKAVOR
SPALDING

DRAWING
SITE LAYOUT
BOUNDARY PLAN

SCALE	JOB
1:1000	01-01
NUMBER	REV
SP_01	A