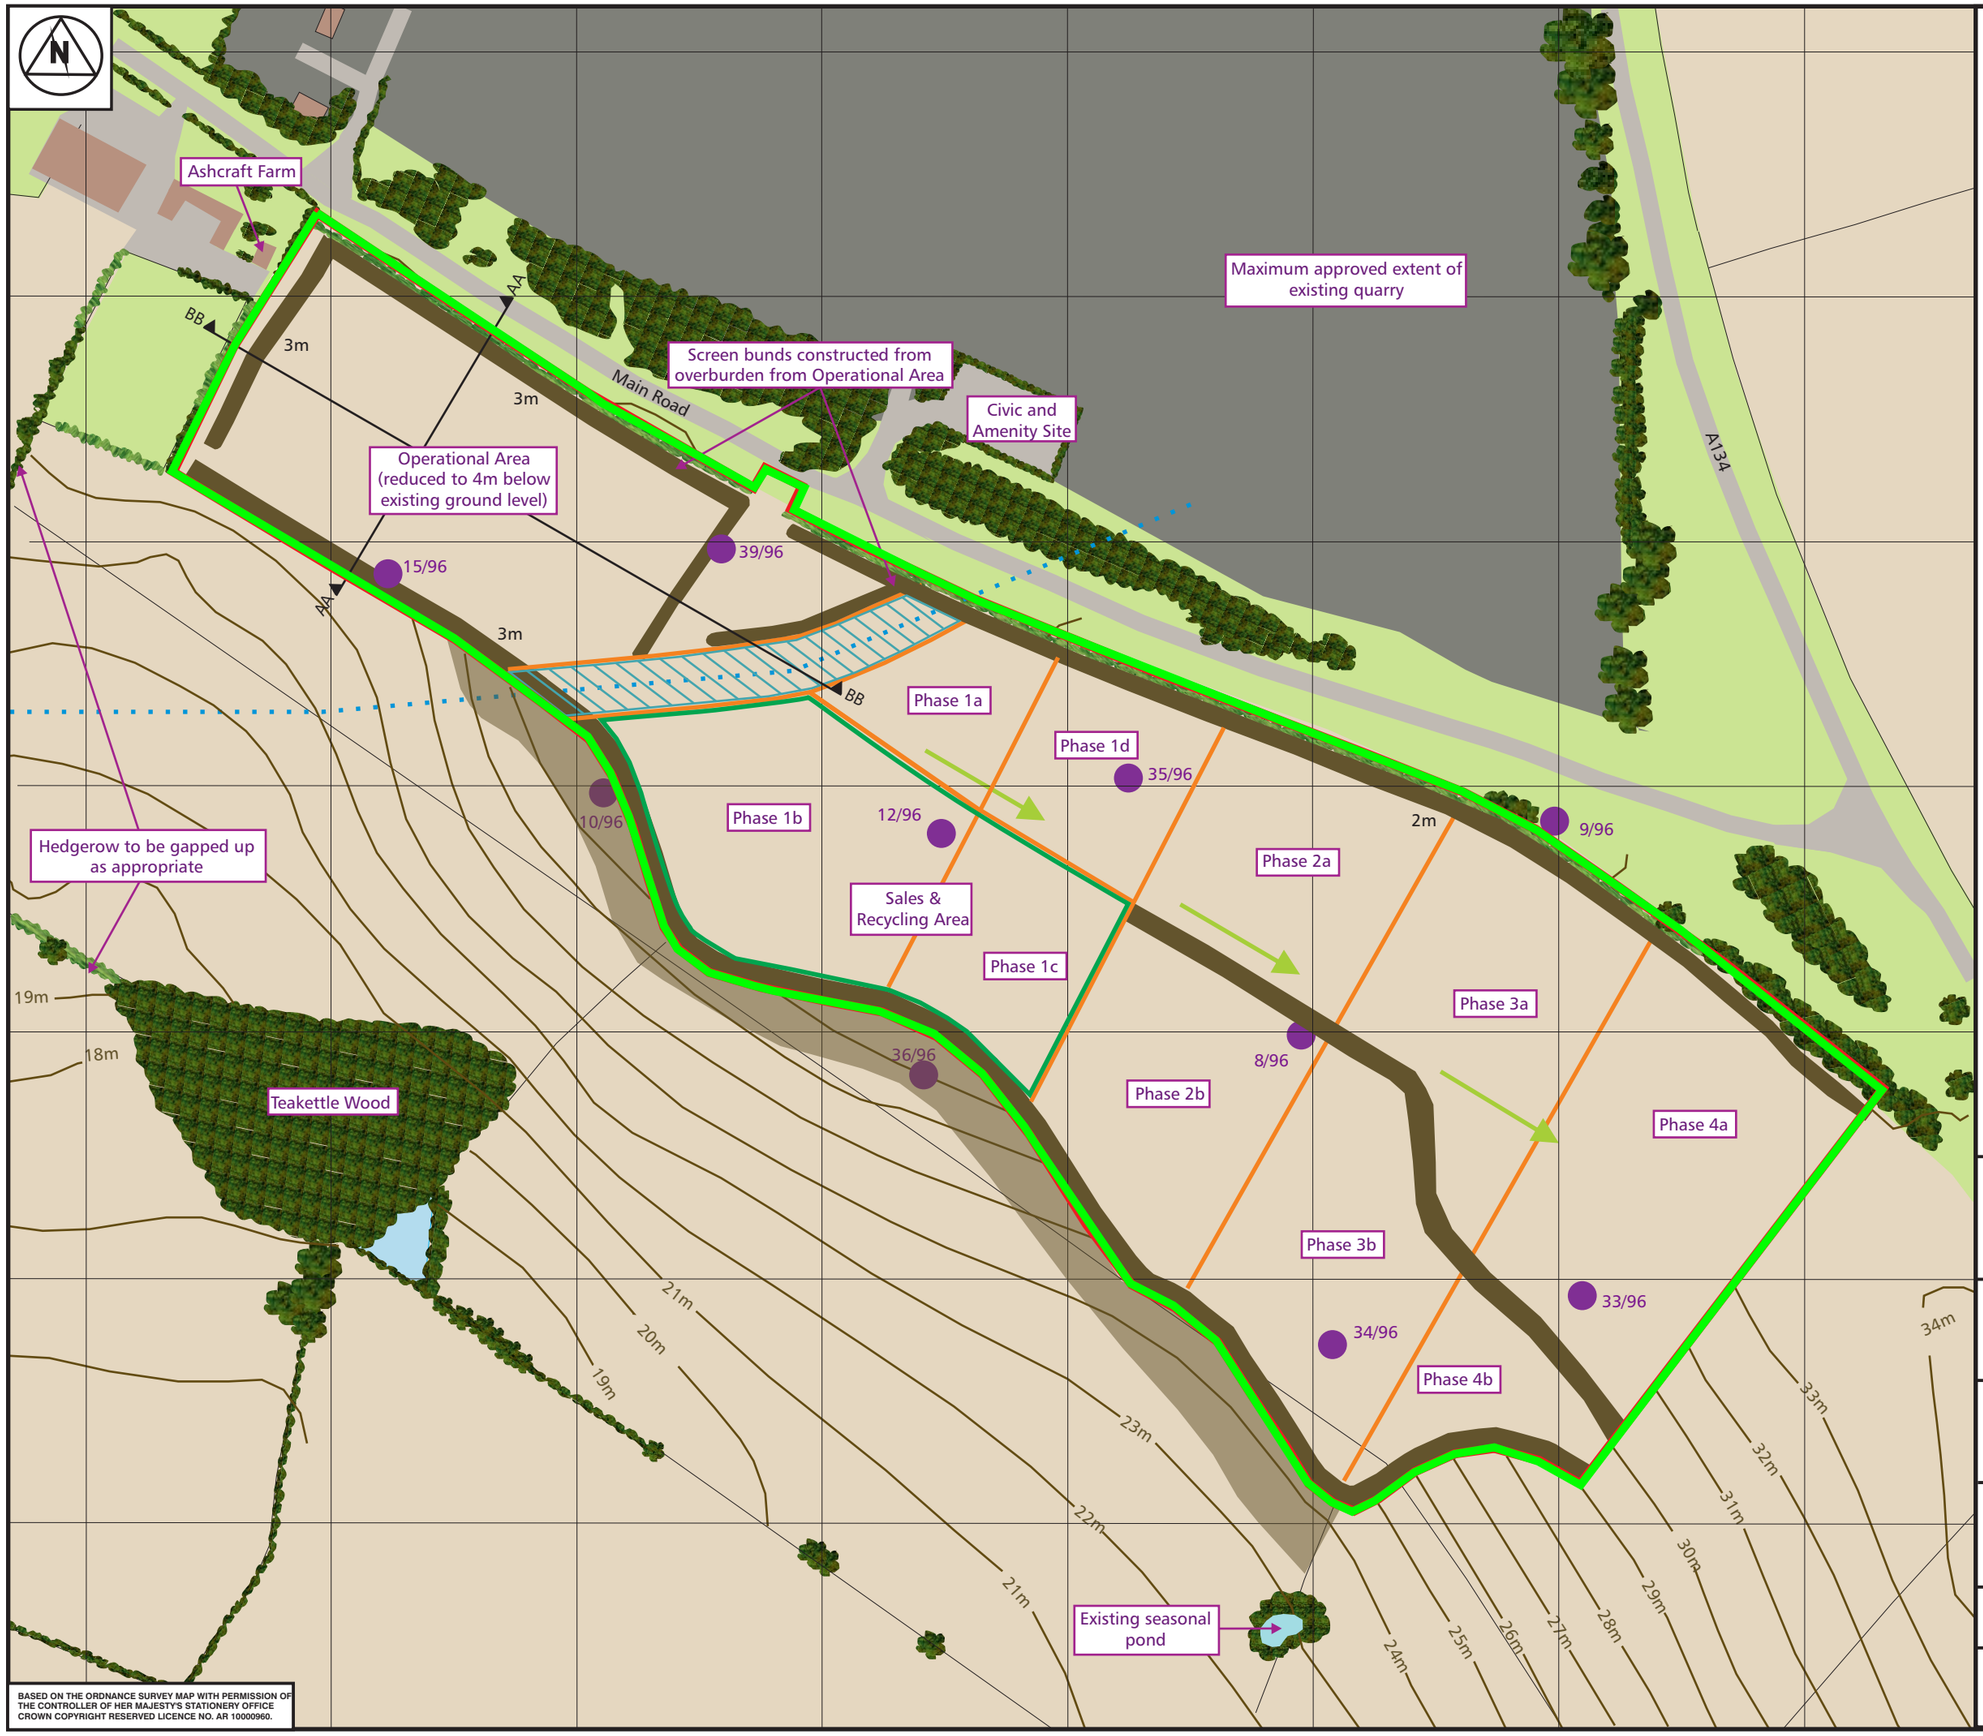

KEY

- Permit Boundary Area
- Phasing Boundaries
- Existing Arable
- Existing Grassland/road margin
- Existing Vegetation
- Existing Quarry/Landfill site (Part of which is vegetated)
- Road/hardstanding
- Buildings
- Proposed screening Hedgerow
- Approximate position of Water Main
- 20m unworked strip
- Recycling/Sales area
- 30m — Existing Contours
- 9/96 — Borehole
- Direction of Working
- Screen Bund (2-3m in height)
- AA AA — Detailed Cross Sections

Note: Refer to Drawing D4 for sections

PHILIP PARKER ASSOCIATES
WHITE ROW COTTAGE : 7 LEZIATE DROVE : POTT ROW
NR KINGS LYNN : NORFOLK : PE32 1DB
TEL : 01553 630842 FAX : 01553 630843
E-Mail :philipparkerassociates@btconnect.com

CLIENT

FRIMSTONE LTD

PROJECT

CRIMPLESHAM,
PROPOSED REPLACEMENT QUARRY

DRAWING TITLE

PERMIT APPLICATION BOUNDARY

SCALE	DATE	DWG NO	REV
1:2500	Dec 2020	MGL/A110260/PER/01	

REV	DATE	DETAILS
E	SEPT 2014	Phasing/bund details updated
F	MAY 2015	Phasing/bund details updated + Recycling/sales area added